


File name: P:\BOLDATA\PROJECTS\2018\0118047\BIM\01-WIP\DRAWINGS\WMP-TG-SRWG1-DR-SE-0588.DWG, printed on 17 June 2025 17:45:35, by K1

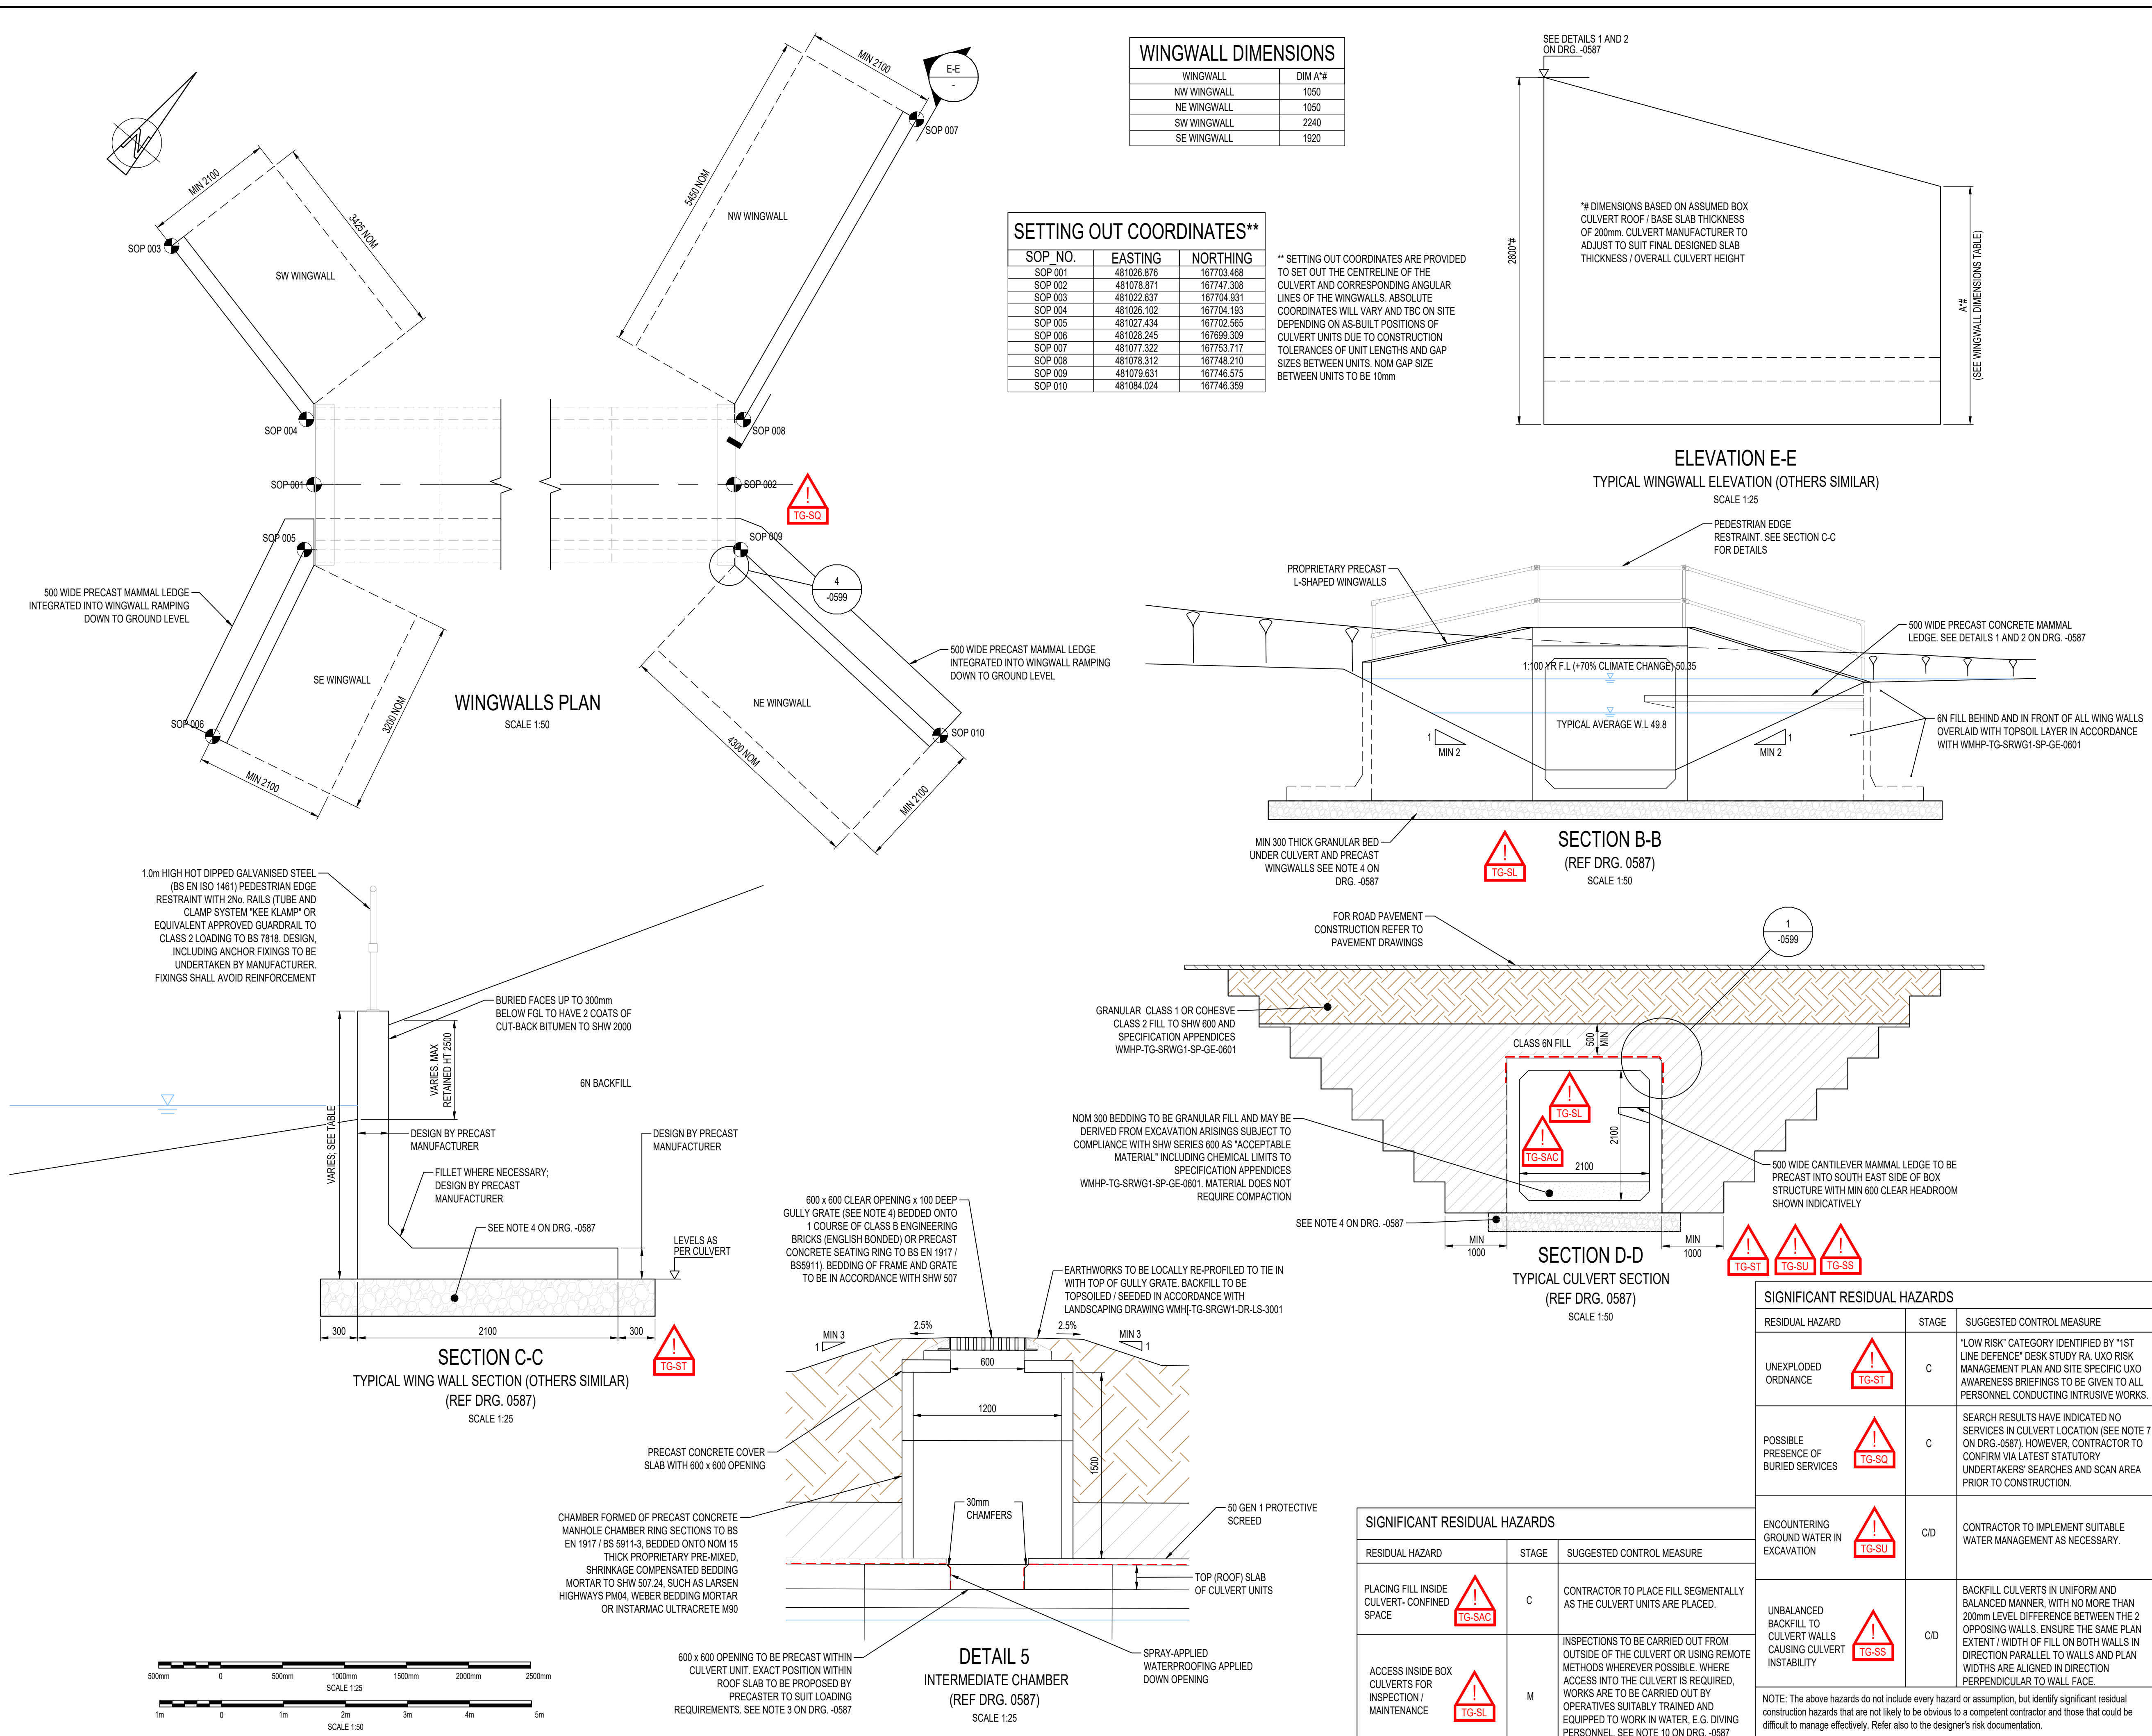

DO NOT SCALE

NOTES:

- ALL DIMENSIONS ARE IN MILLIMETRES UNLESS NOTED OTHERWISE.
- ALL LEVELS ARE IN METRES AOD UNLESS NOTED OTHERWISE.
- THIS DRAWING SHALL BE READ IN CONJUNCTION WITH DRAWING WMP-TG-SRWG1-DR-SE-0587 AND -0599. REFER TO DRG. -0599 FOR STANDARD DETAILS.
- GULLY GRATING SHALL BE CLASS D400 CONFORMING TO BS EN 124 AND HA 104/09 / CD534 WITH CAPTIVE HINGES AND A KEY-OPERATED SECURITY LOCK / LOCKING BOLT, E.G. SAINT GOBAIN REXUS OR EQUIVALENT.

KEY PLAN

SWDR - WESTERN GATEWAY PHASE 2

SWDR - SPINE ROAD AND WESTERN GATEWAY PHASE 1

REV	DATE	BY	DESCRIPTION	CHK	APP
0	0	0	0	0	0
0	0	0	0	0	0

POS 13/06/2025 NL UPDATED TO ADDRESS PLANNING COMMENTS WA KL

DRAWING STATUS: **SUITABLE FOR APPROVAL** **S5**

DESIGNER: Tony Gee and Partners LLP
Hardy House
140 High Street
Esher, Surrey
KT10 9QJ
Tel: 01372 461600
www.tonygee.com
Consulting Civil, Structural and Geotechnical Engineers

CLIENT: **WOKINGHAM BOROUGH COUNCIL**
Shute End, Wokingham, Berkshire RG40 1BN
Tel: (0118) 974 6000 Web: www.wokingham.gov.uk

PROJECT: SPINE ROAD AND WESTERN GATEWAY PHASE 1

TITLE: CULVERT 0 - LUCKLEY BROOK
STRUCTURE REFERENCE: 3109
GENERAL ARRANGEMENT

SCALE @ A1: AS SHOWN CHECKED: KL APPROVED: CMF

PROJECT NO: C18047 DESIGNED: WA DRAWN: TCH DATE: Aug 21

DRAWING No: WMPH-TG-SRWG1-DR-SE-0588 REV: P05