


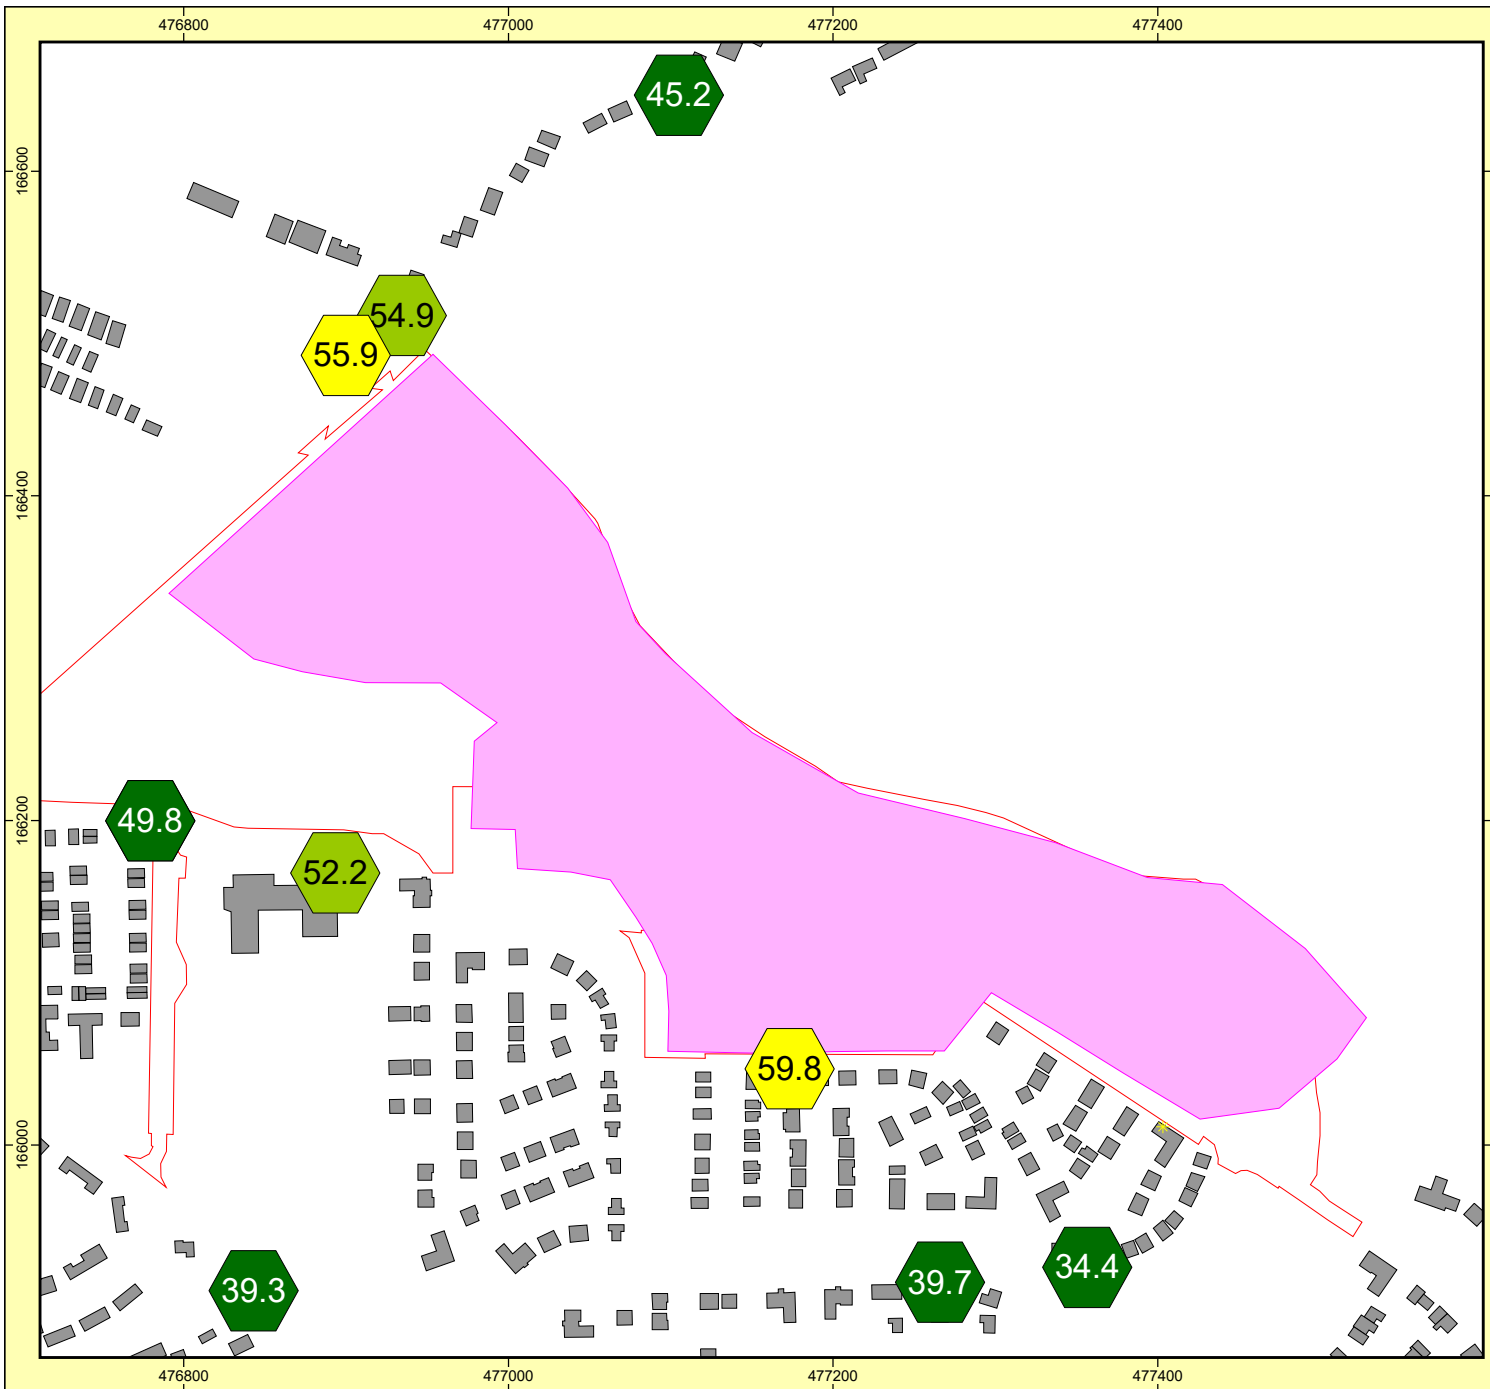


Customer: Crest
Project: ES Chapter Arborfield Studios
Project-No. 23255

Road Works SPS

Project engineer: JS
Created: 24/07/2026
Processed with SoundPLAN 8.2, Update 18/10/2024

Levels Lday in dB(A)

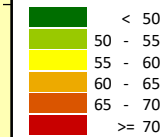


Signs and symbols

- Main building
- Wall
- Road
- Facade point
- Road axis
- Emission line
- Surface
- Central reservation
- Point receiver
- Noise calculation area
- Facade point with conflict

Facade Noise Map



Length scale 1:4381

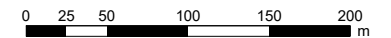

noise.co.uk
noise and vibration consultants