


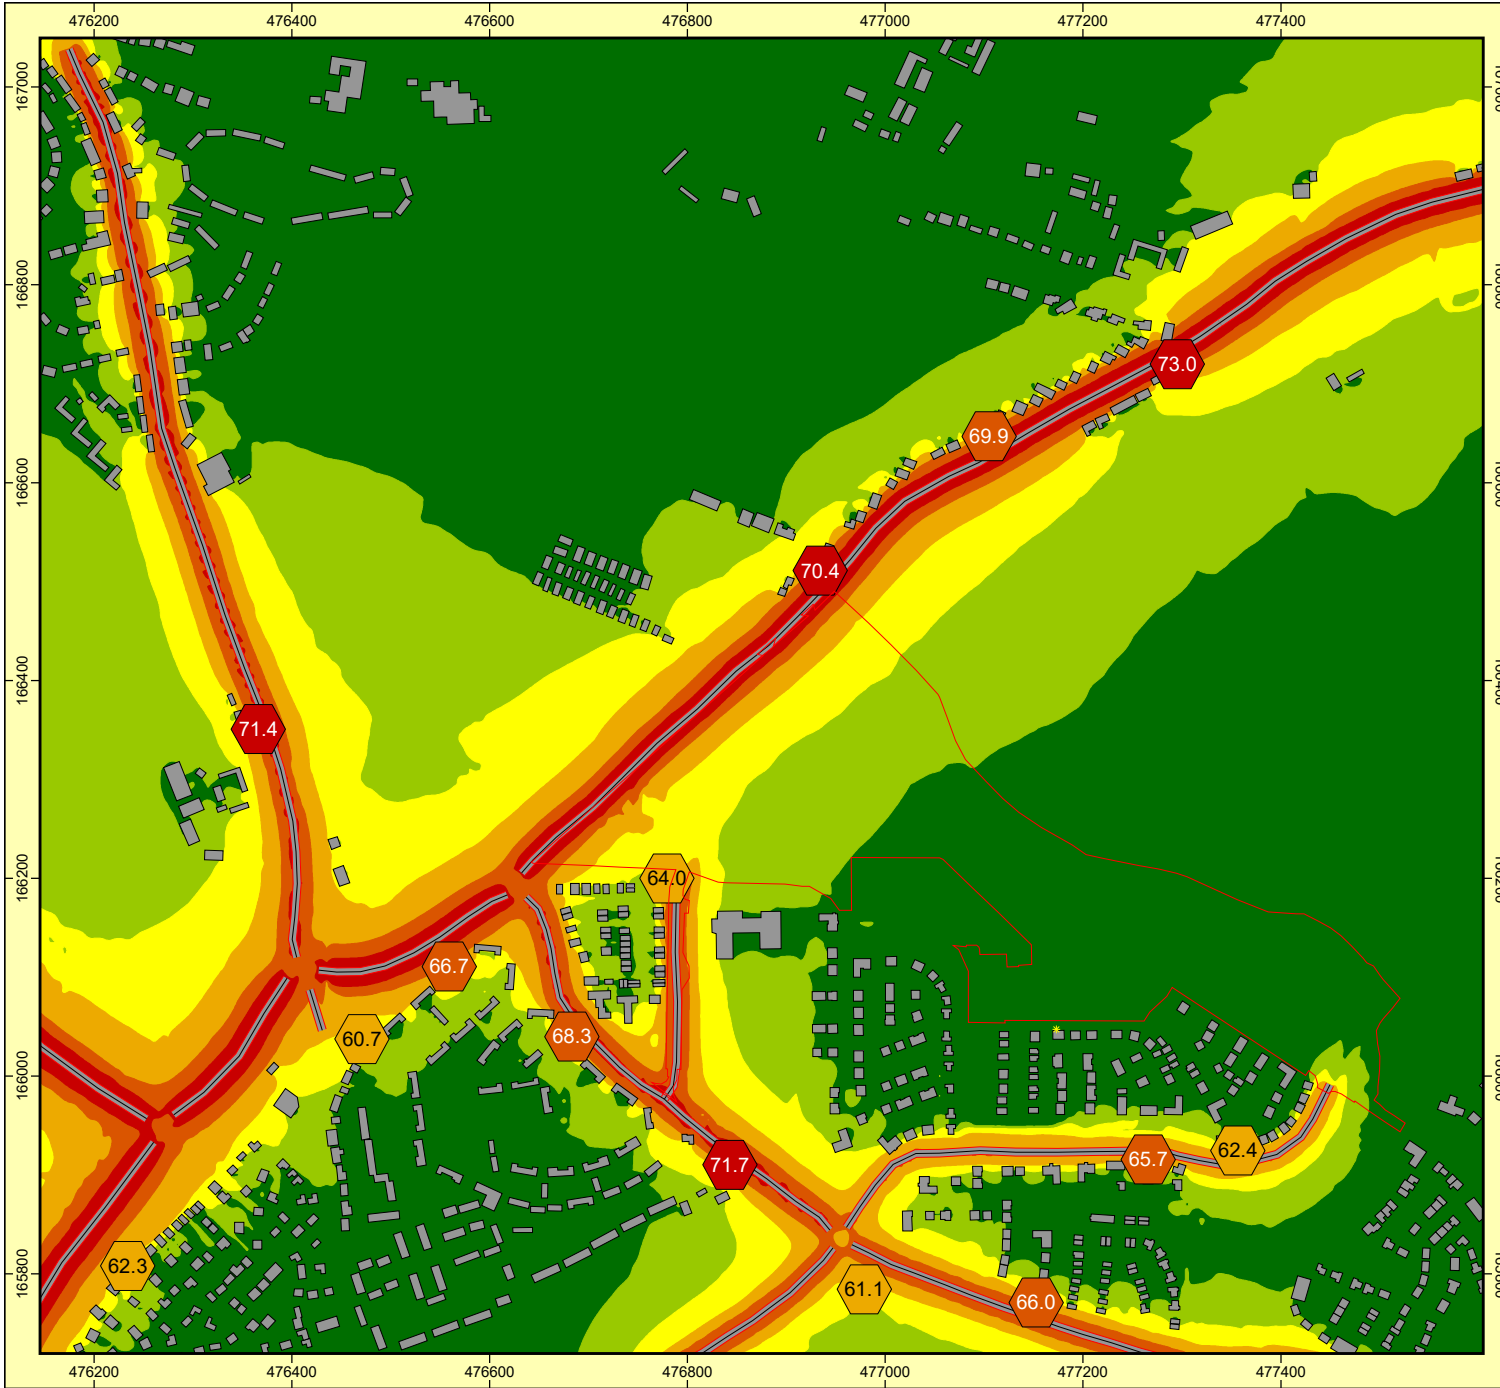

Customer: Crest
Project: ES Chapter Arborfield Studios
Project-No. 23255

Post Development Grid

Project engineer: JS
Created: 24/07/2026
Processed with SoundPLAN 8.2, Update 18/10/2024

Levels L10(18h)
in dB(A)

	< 50
	50 - 55
	55 - 60
	60 - 65
	65 - 70
	>= 70

Signs and symbols

- Main building
- Wall
- Road
- Facade point
- Road axis
- Emission line
- Surface
- Central reservation
- Point receiver
- Noise calculation area

Facade Noise Map

- Facade point with conflict

Length scale 1:7191

noise.co.uk
noise and vibration consultants