


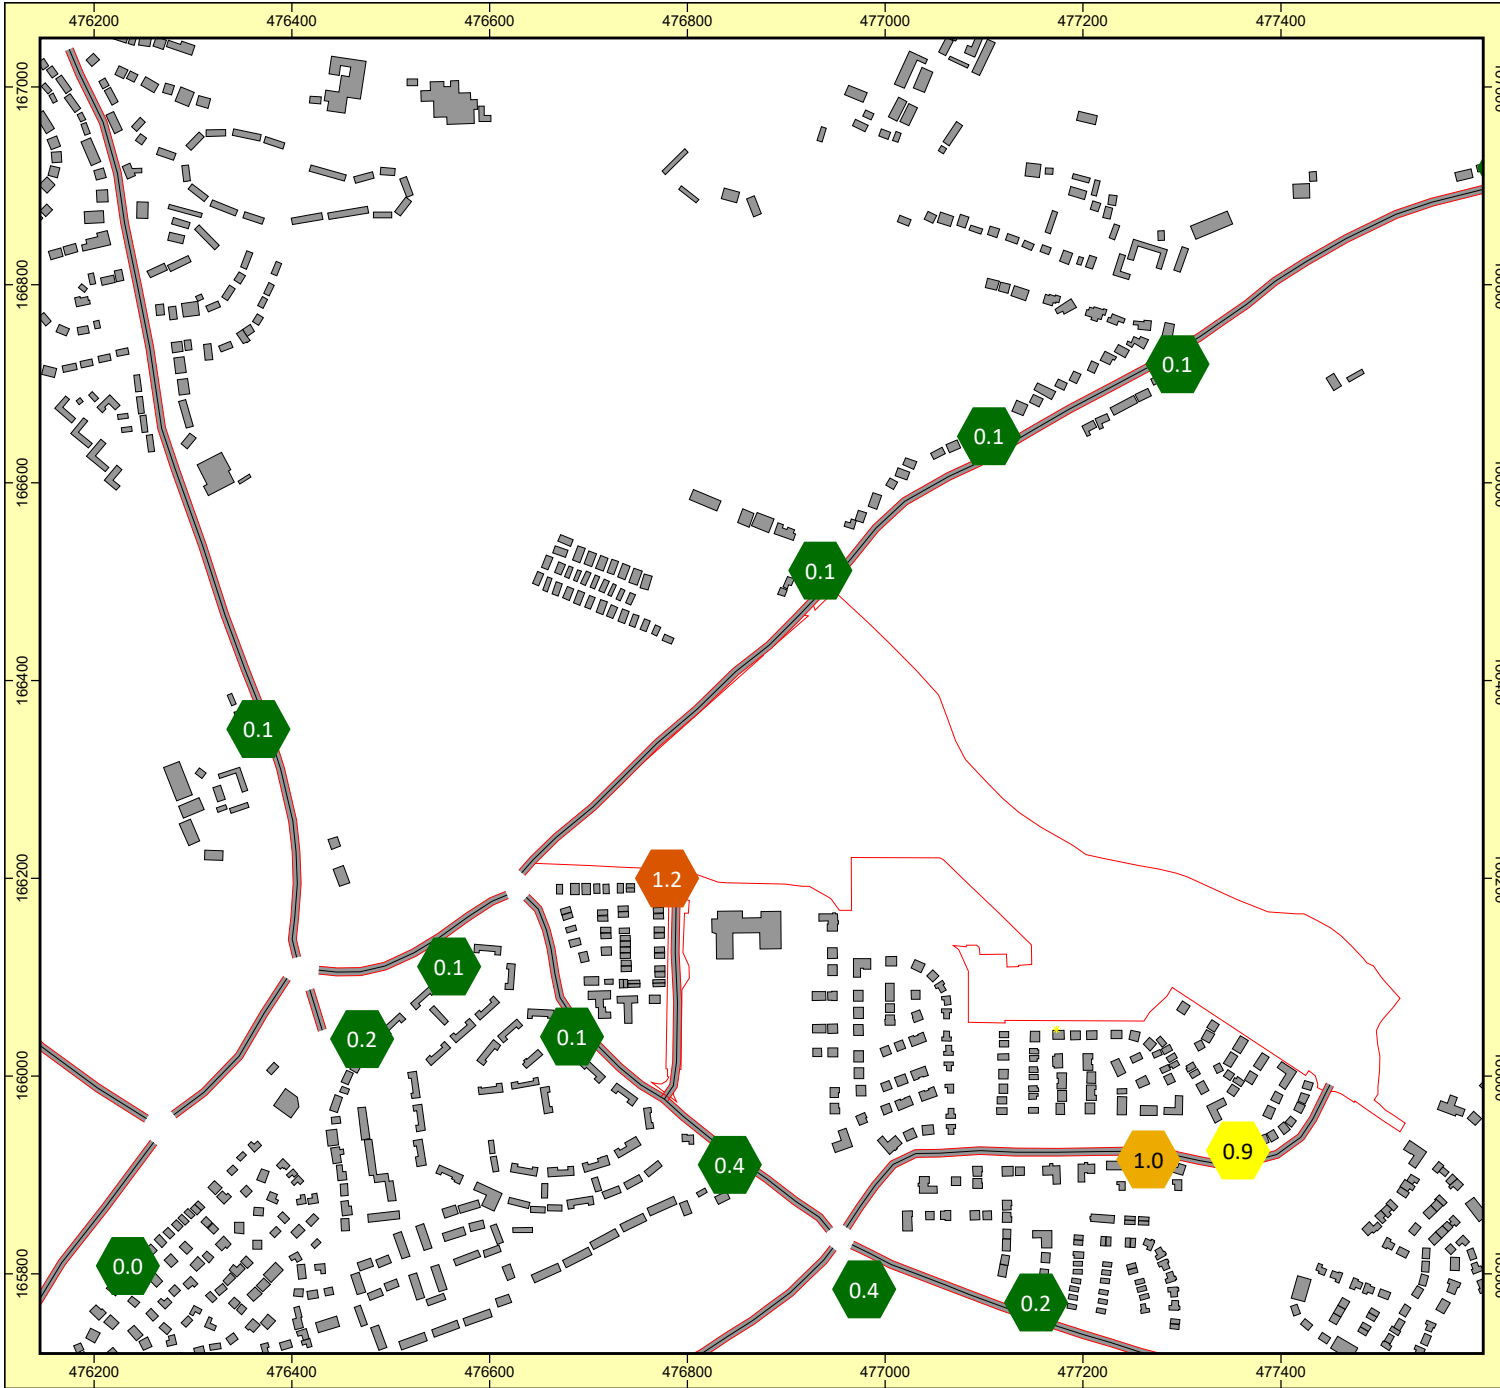

Customer: Crest
Project: ES Chapter Arborfield Studios
Project-No. 23255

SPS(4,5) - SPS(2,5);

Project engineer: JS
Created: 24/07/2026
Processed with SoundPLAN 8.2, Update 18/10/2024

Levels L10(18h)
in dB(A)

	< 0.5
	0.5 - 0.7
	0.7 - 0.9
	0.9 - 1.1
	1.1 - 1.3
	>= 1.3

Signs and symbols

- Main building
- Wall
- Road
- Facade point
- Road axis
- Emission line
- Surface
- Central reservation
- Point receiver
- Noise calculation area

Facade Noise Map

- Facade point with conflict

Length scale 1:7191

noise.co.uk
noise and vibration consultants