


Phase 2 Subject to
Separate Reserved
Matters Planning
Application

B	07.01.26	House Substitution	EB	KE
A	23.05.25	Drawing Amendments	EB	KE
Rev	Date	Revision Details	Dr	Ch

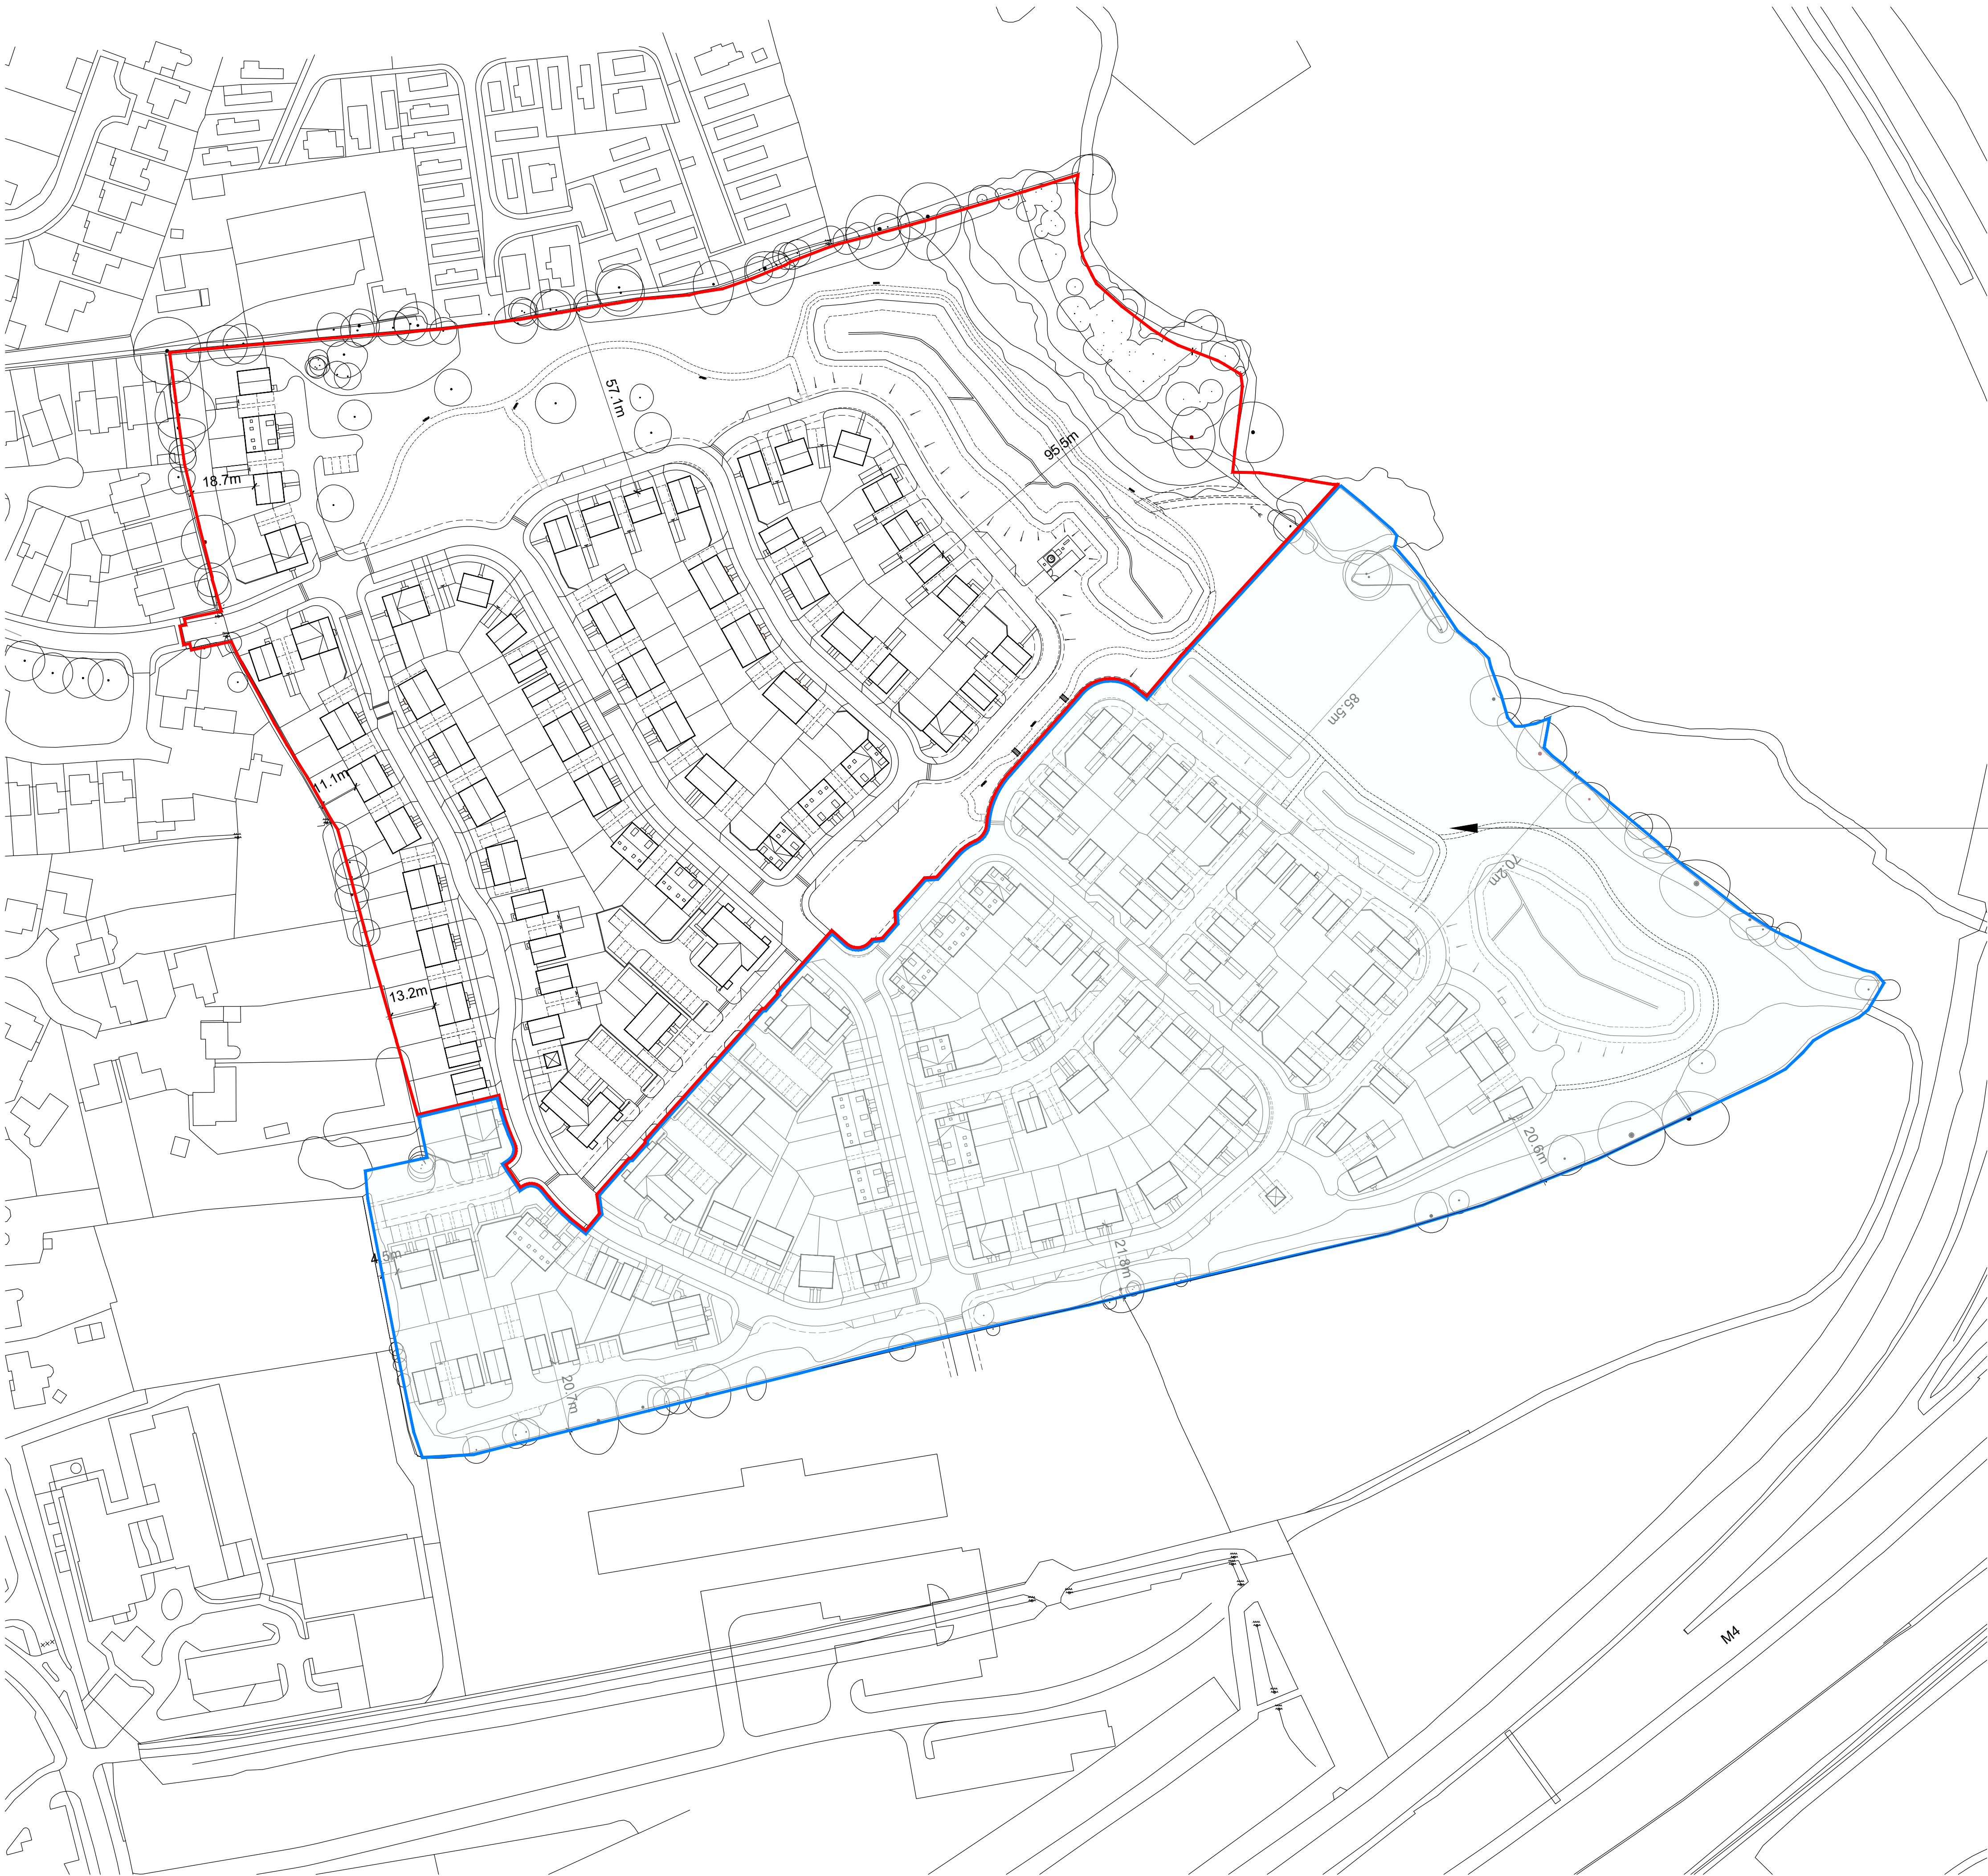

London: 76 Great Suffolk Street
London, SE1 0BL
T 0207 928 2773 E london@ecearchitecture.com

Sussex: 64 - 68 Brighton Road, Worthing
West Sussex, BN11 2EN
T 01903 248777 E sussex@ecearchitecture.com

Bristol: Westworks, Beacon Tower
Colston Street, Bristol, BS1 4XE
T 0117 214 1101 E bristol@ecewestworks.com

ECE Architecture
www.ecearchitecture.com

Client's Name
Taylor Wimpey West London

Job Title
**Land off Watmore Lane,
Winnersh**

Drawing Title
Block Plan

Scale
1:1000 @ A1 / 1:2000 @ A3



Drawn	Checked	Date
EB	KE	20.03.25

Job No	Drawing No	Rev
7135A	PL-102	B

Status
APPROVAL