15.JAN.2001* 31193

H.M. LAND REGISTRY

TITLE NUMBER


BK346747

ORDNANCE SURVEY PLAN REFERENCE	SU7770	Scale 1/1250
ADMINISTRATIVE AREA WOKINGHAM		© Crown copyright


This **OFFICE COPY** shows the state of the title plan on 18 July 2000 and is admissible in evidence to the same extent as the original. This office copy of the title plan may be subject to minor distortions in scale.
Issued on 30.11.00 by the Gloucester District Land Registry.
Crown copyright. Produced by HMLR. Further reproduction in whole or part is prohibited without the prior written permission of Ordnance Survey. Licence Number GD272728.




H.M. LAND REGISTRY
WK
11/99

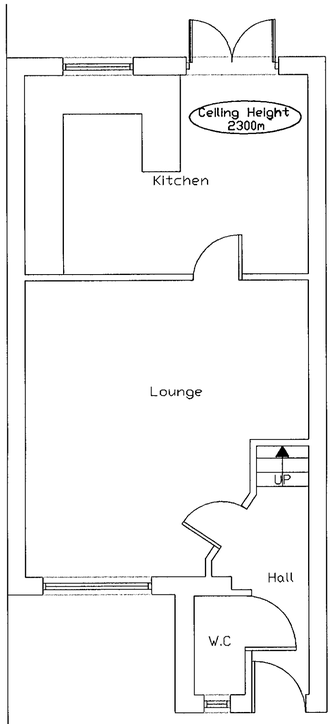


EXISTING GROUND FLOOR

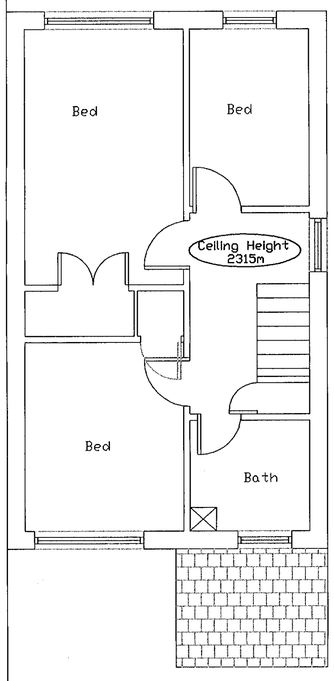


EXISTING FIRST FLOOR

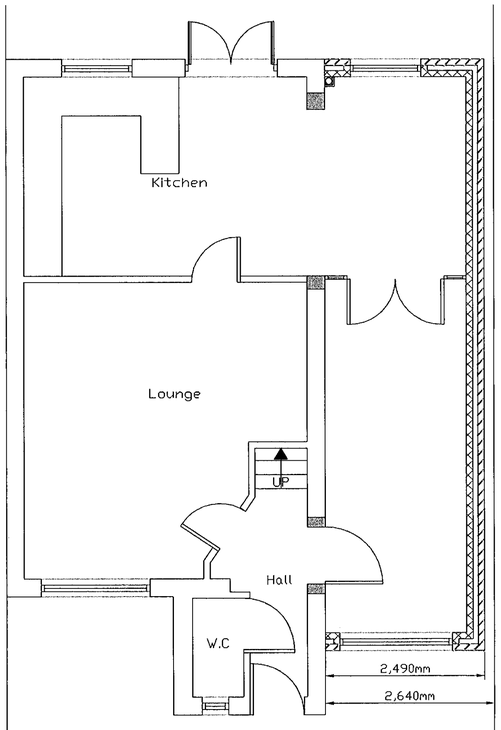


PROPOSED GROUND FLOOR

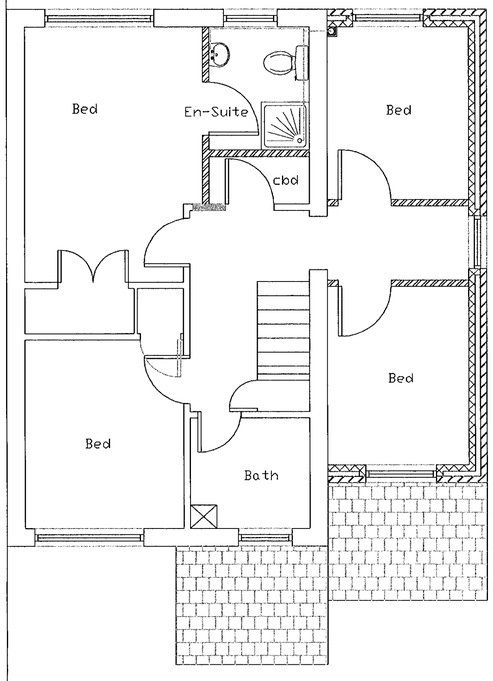


PROPOSED FIRST FLOOR

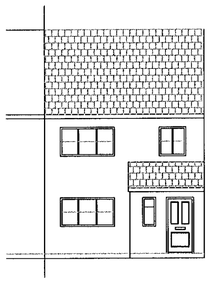


EXISTING FRONT ELEVATION

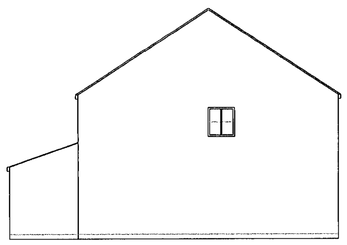


EXISTING SIDE ELEVATION

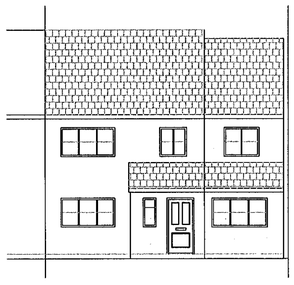


PROPOSED FRONT ELEVATION

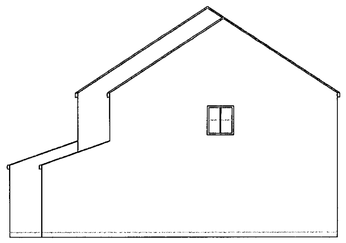


PROPOSED SIDE ELEVATION

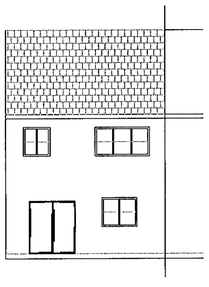


EXISTING REAR ELEVATION

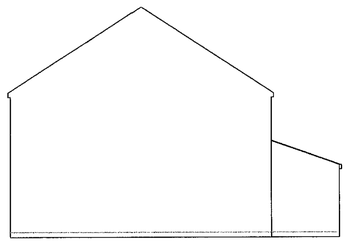


EXISTING SIDE ELEVATION
(ADJOINING NEIGHBOURS PROPERTY)

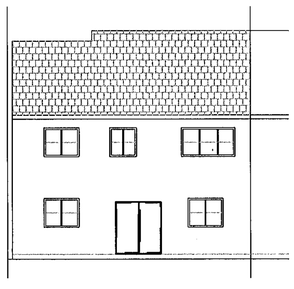

PROPOSED REAR ELEVATION

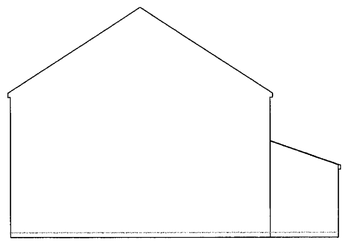

PROPOSED SIDE ELEVATION - UNALTERED
(ADJOINING NEIGHBOURS PROPERTY)

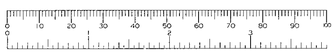

15. JAN. 2001* 3193

NOTES

REV	DESCRIPTION	DATE
-	-	-

Client:
Mr & Mrs R. Diossy

Project
6 Lockyer Close,
Wokingham,
Berkshire.
RG41 5RR.

Drawing Title:
Existing & Proposed Plans

Existing & Proposed Plans & Elevations.

Date: Nov 2000 | Drawn by: HF

Scale: 1:100 & 1:50

Drg.No. 01 -

6/1/01