

31.JAN.2001* 3267

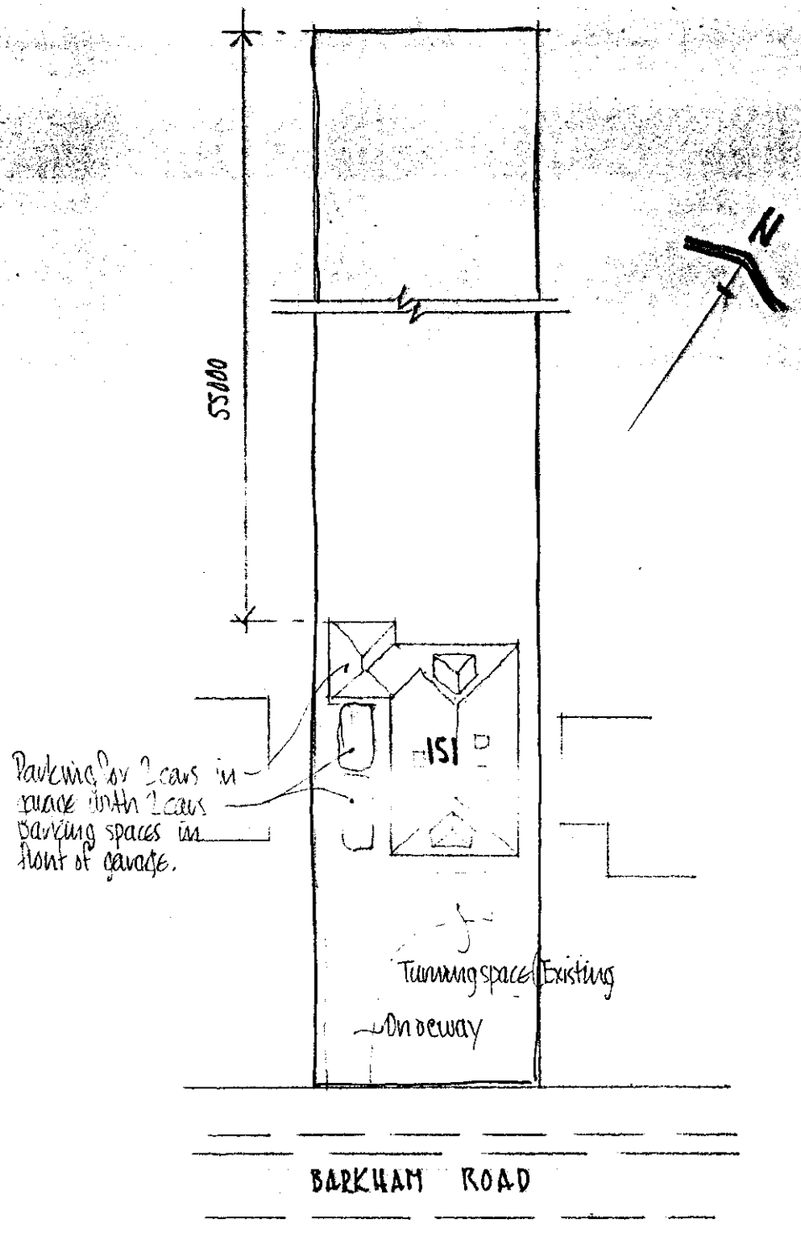

SITE PLAN 1:500

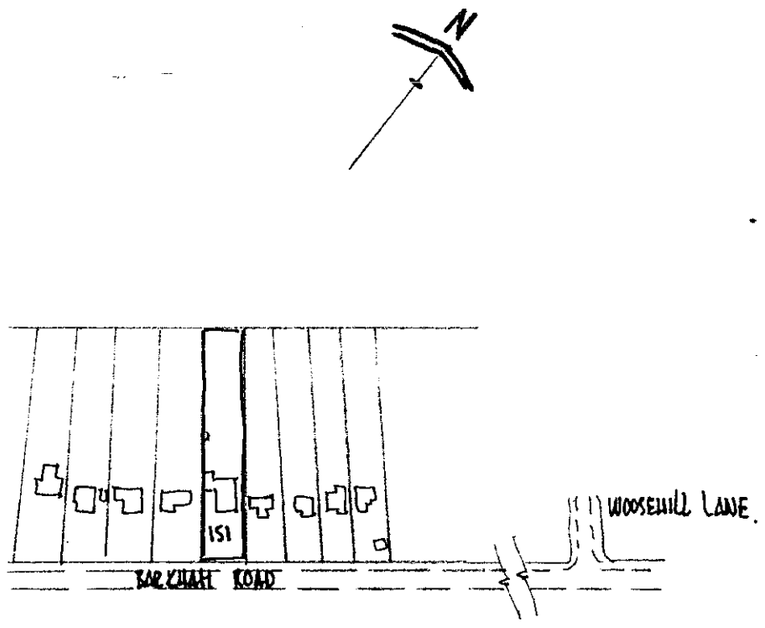

LOCATION PLAN 1:2500

APPROVED

APPROVED

0 10 20 30 40 50 60 70 80 90 100

151, BARKHAM ROAD, WOKINGHAM, BERKSHIRE.


ROGER PRING & SONS.
ARCHITECTURAL & SURVEYING CONSULTANTS
278, Nine Mile Ride, Finchampstead, Wokingham, Berkshire, RG40 3NT.
Telephone no.: 0118 973 3502. Facsimile no.: 0118 973 6290.

DRG. NO.: 00/325/1 .SCALE.: As shown. DATE: 10/01/01

Revisions:

CD 11/5/01

31. JAN. 2001
3267

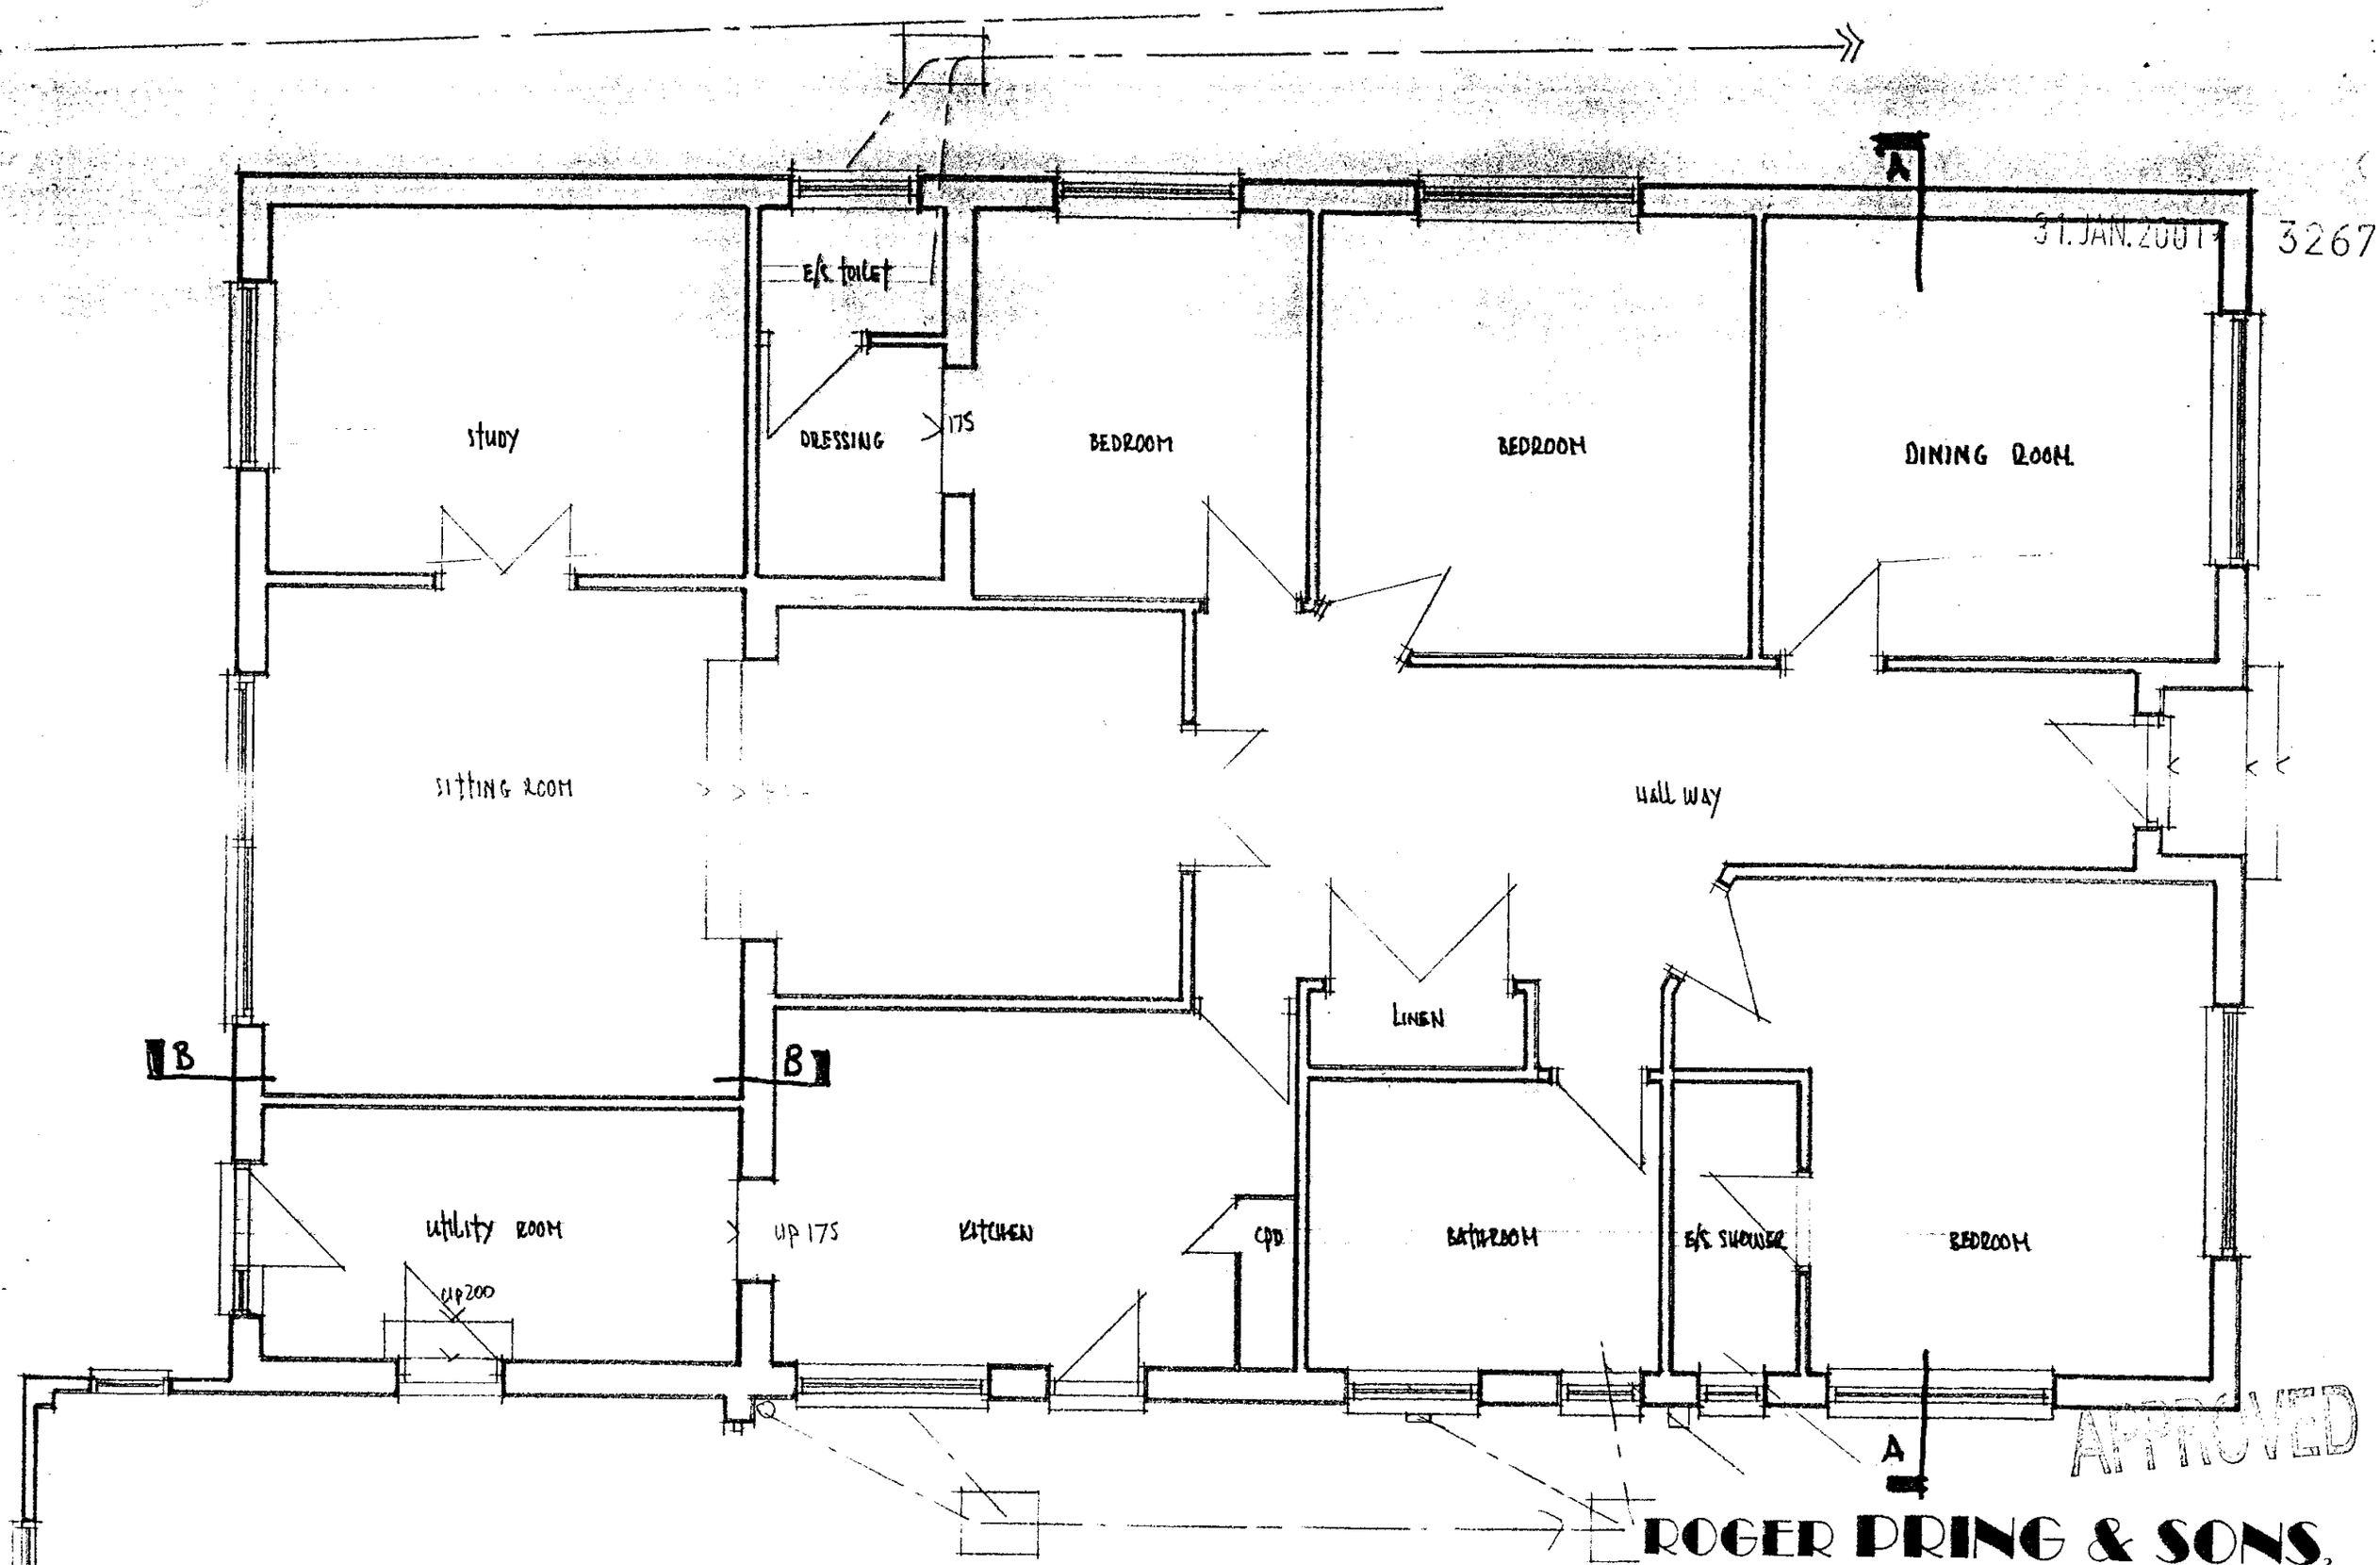


APPROVED

PART GROUND FLOOR PLAN: AS EXISTING.
151, BARKHAM ROAD WOKINGHAM, BERKSHIRE.

ROGER PRING & SONS.
ARCHITECTURAL & SURVEYING CONSULTANTS
278, Nine Mile Ride, Finchampstead, Wokingham, Berkshire, RG40 3NT.
Telephone no.: 0118 973 3502. Facsimile no.: 0118 973 6290.
DRG. NO.: 00/325/2. SCALE.: 1:50 . DATE: 10/01/01
Revisions:

31.JAN.2001* 3267

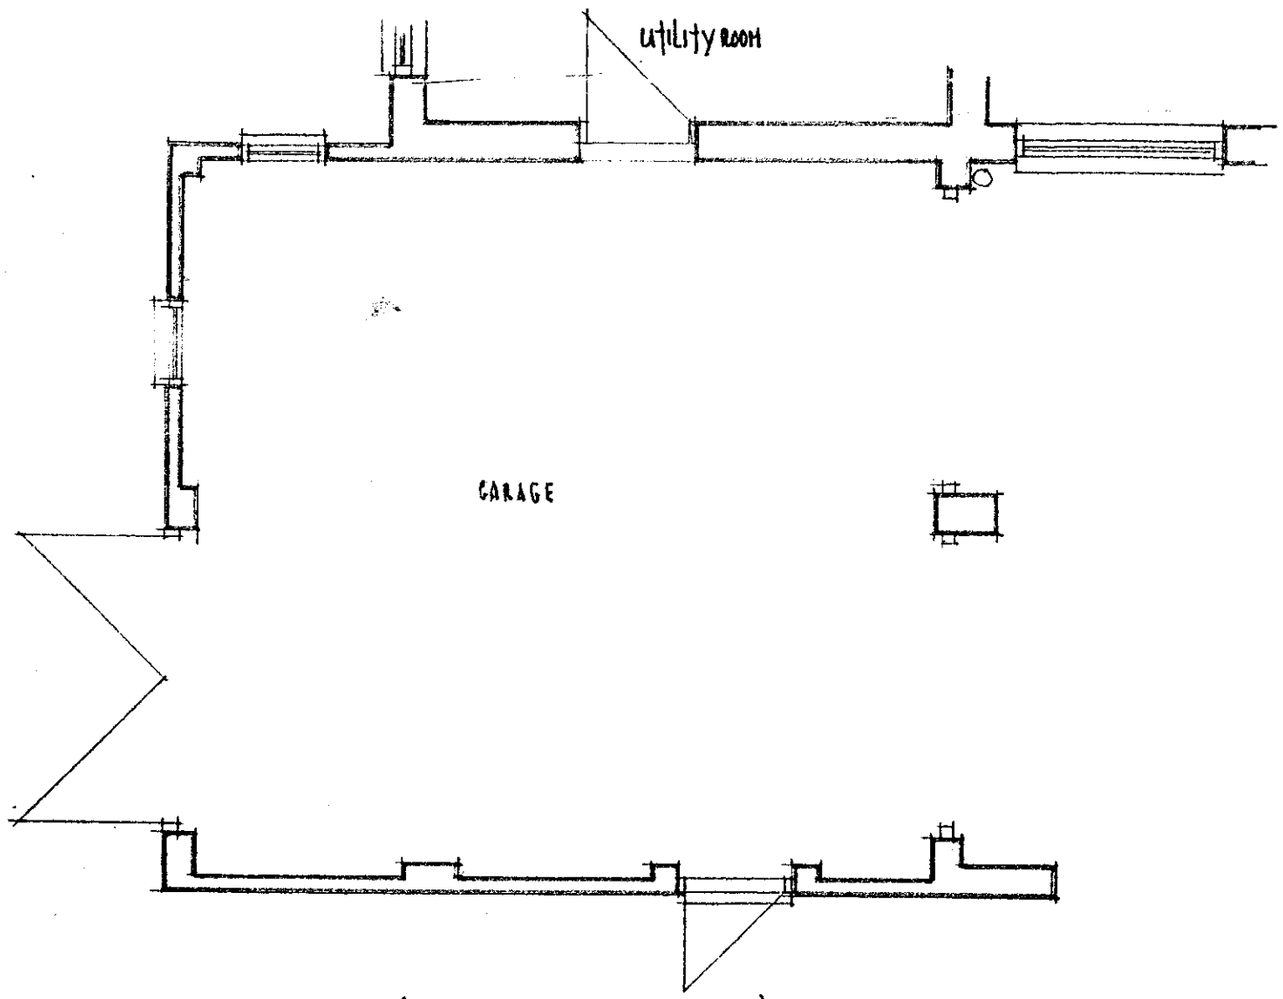

GARAGE PLAN: AS EXISTING.

APPROVED

151, BARKHAM ROAD, WOKINGHAM, BERKSHIRE.

ROGER PRING & SONS,
ARCHITECTURAL & SURVEYING CONSULTANTS
278, Nine Mile Ride, Finchampstead, Wokingham, Berkshire, RG40 3NT.
Telephone no.: 0118 973 3502. Facsimile no.: 0118 973 6290.
DRG. NO.: 00/325/3. SCALE.: 1:50 . DATE: 10/01/01
Revisions:

31.JAN.2001* 3267

50x125 rafters @ 400 c/c

Load bearing walls shown dotted. Thus

2/50x125 bearer laid on boarding full width

50x125 purlins

Hip

50x100 sus rafters with 50x45 ceiling joists below bolted at 400 c/c

50x100 binder

50x125 purlin

50x100 struts

50x125 struts

50x125 rafters at 400 c/c

Valley

original hip

Ridge

Cold water storage cistern over.

Ridge

50x100 binders

Ridge (Extended)

Hatch

50x100 struts

50x100 struts

50x100 binder.

Hip

Original hip

Chimney

Hip

Exg flat roof construction retained, comprising 18mm chipboard on firrings on 50x170 joists @ 400 c/c

50x100 purlins

50x100 struts

Hips

Ridge

50x125 ceiling joists @ 400 c/c with 2No. 50x125's laid flat above as intermediate support

APPROVED


ROOF PLAN : AS EXISTING.

ROGER PRING & SONS.
ARCHITECTURAL & SURVEYING CONSULTANTS
278, Nine Mile Ride, Finchampstead, Wokingham, Berkshire, RG40 3NT.
Telephone no.: 0118 973 3502. Facsimile no.: 0118 973 6290.


DRG. NO.: 00/325/4 SCALE.: 1:50 . DATE: 11/01/01.

Revisions:


31.JAN.2001* 3267

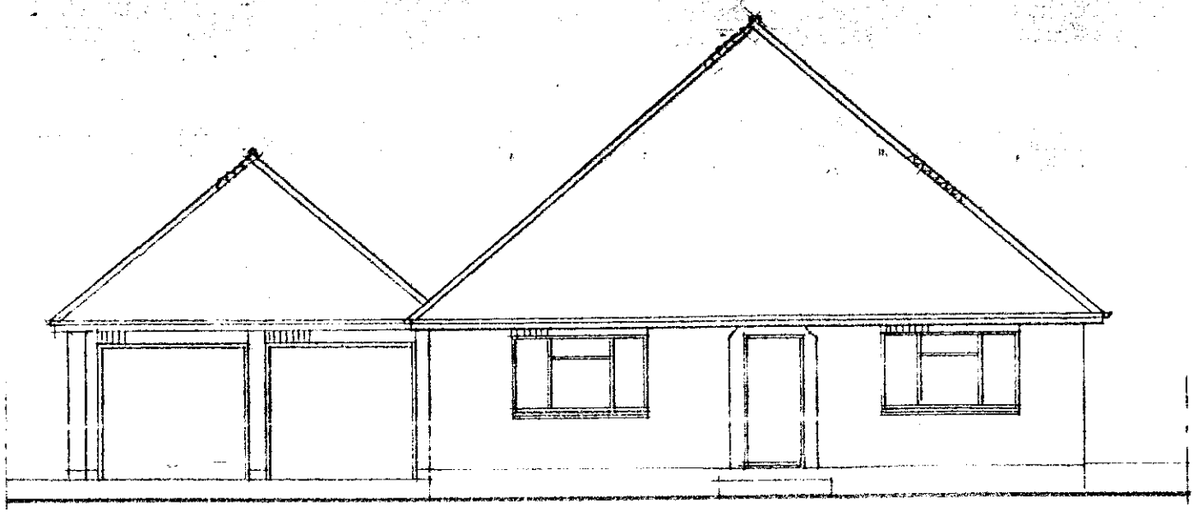


FRONT ELEVATION (SE)

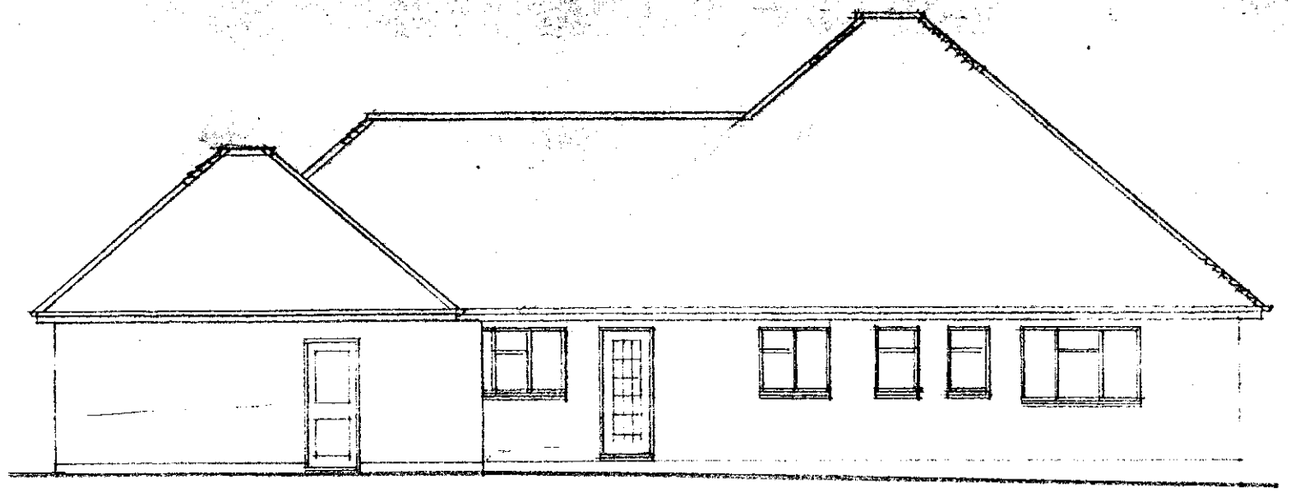

SIDE ELEVATION (SW)

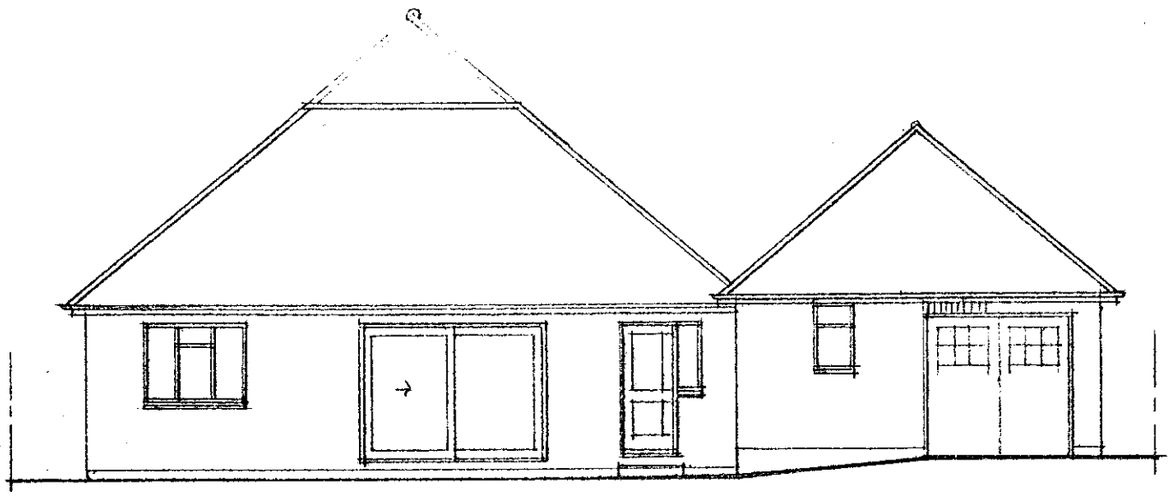

REAR ELEVATION (NW)

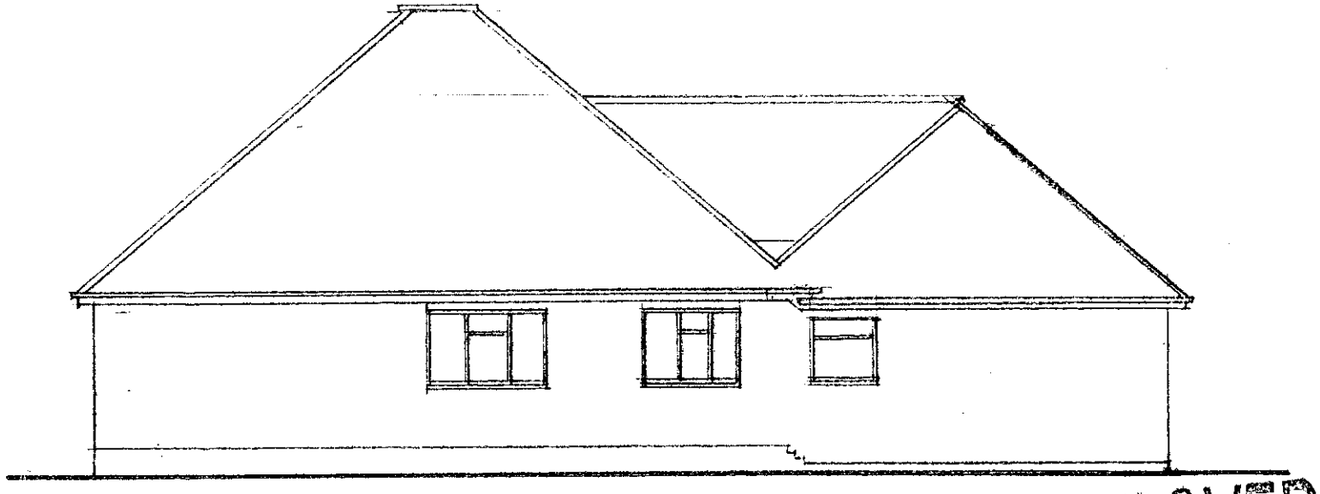

SIDE ELEVATION (NE)

APPROVED

ELEVATIONS : AS EXISTING

ROGER PRING & SONS.


ARCHITECTURAL & SURVEYING CONSULTANTS

278, Nine Mile Ride, Finchampstead, Wokingham, Berkshire, RG40 3NT.
Telephone no.: 0118 973 3502. Facsimile no.: 0118 973 6290.


DRG. NO.: 00/325/5 .SCALE.: 1:100 . DATE: 10/01/01

Revisions:


151, BARKHAM ROAD, WOKINGHAM, BERKSHIRE.

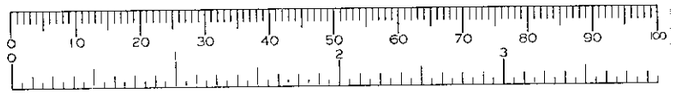

31.JAN.2001* 3267

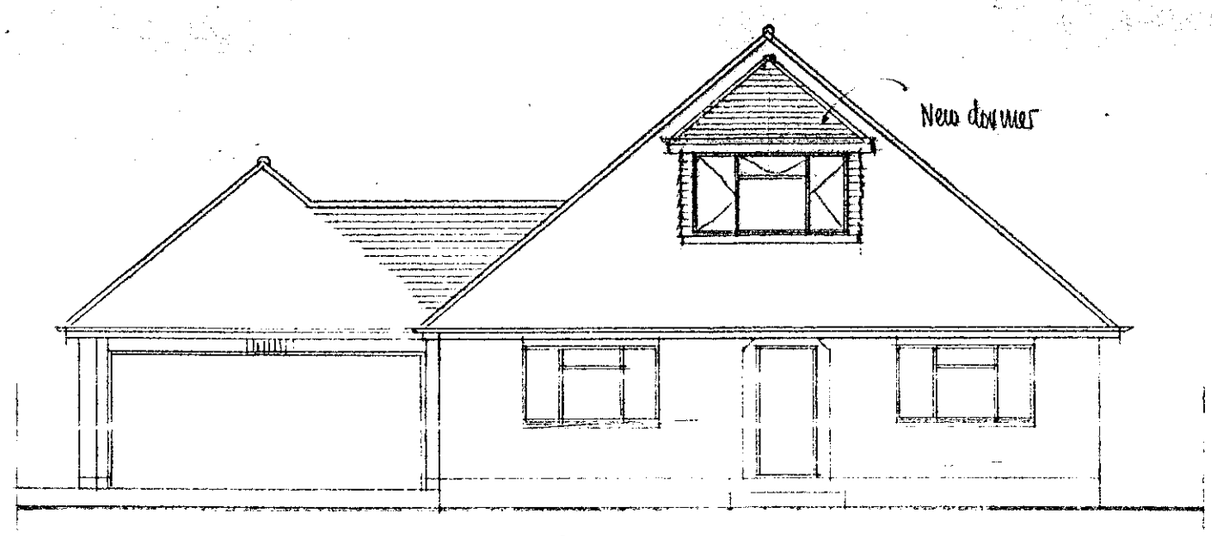


FRONT ELEVATION (SE)

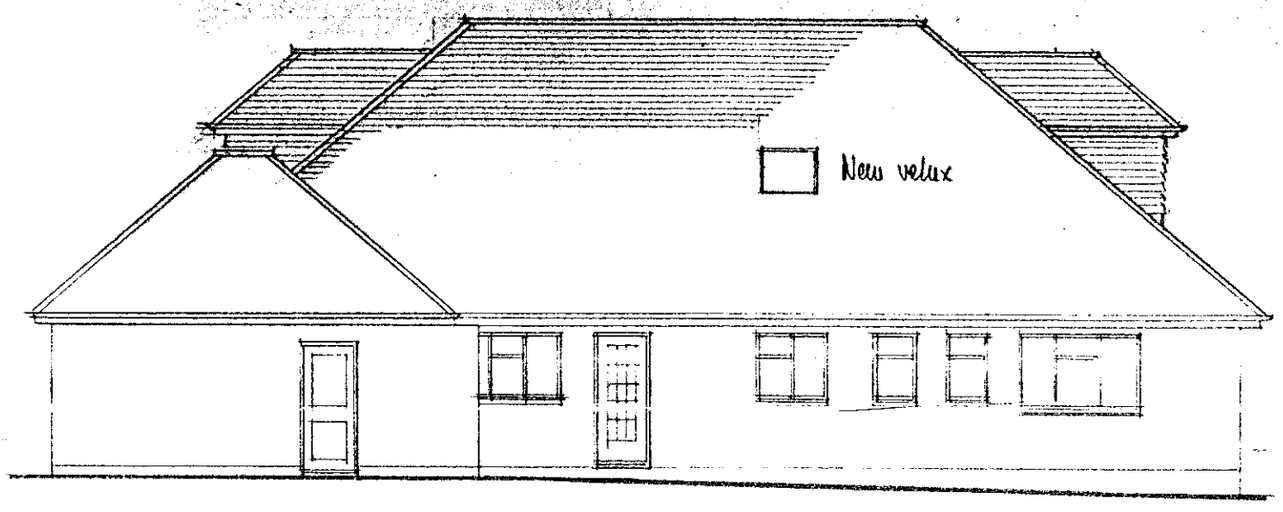


SIDE ELEVATION (SW)

NB roof tiles to match existing.

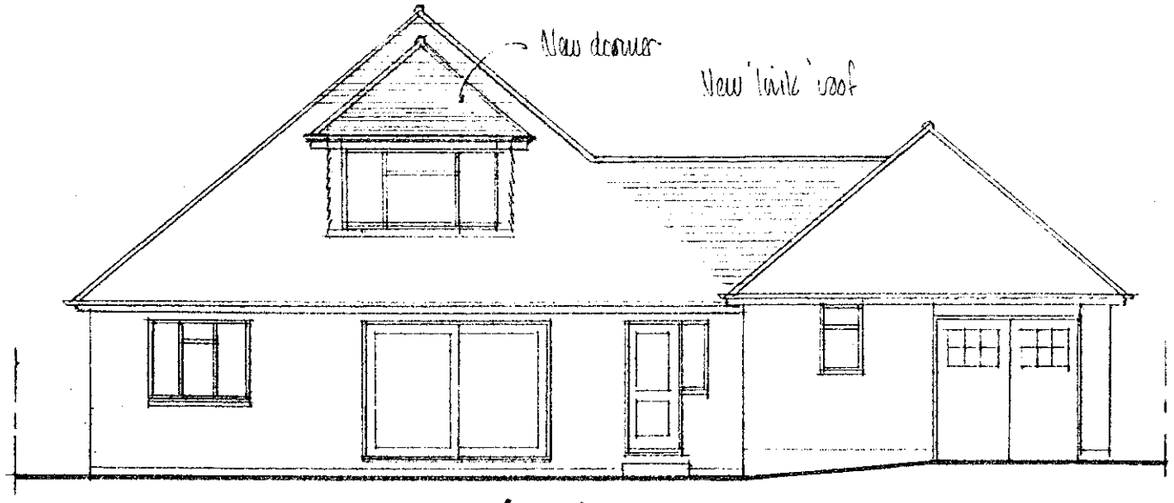

REAR ELEVATION (NW)

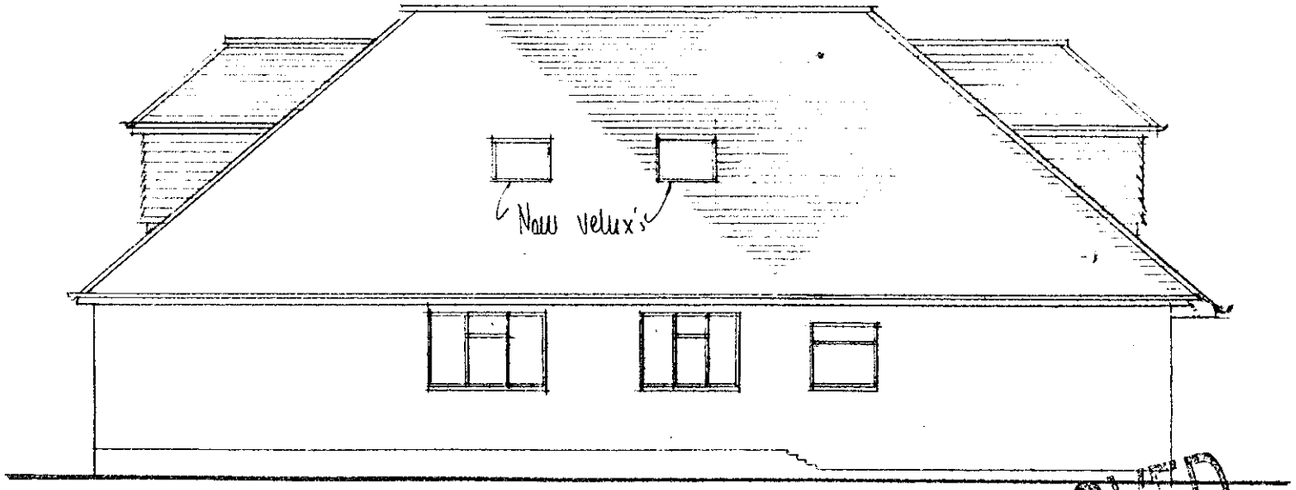

SIDE ELEVATION (NE)

APPROVED

ELEVATIONS: AS PROPOSED.

151, BARKHAM ROAD, WOKINGHAM, BERKSHIRE.

ROGER PRING & SONS,
ARCHITECTURAL & SURVEYING CONSULTANTS
278, Nine Mile Ride, Finchampstead, Wokingham, Berkshire, RG40 3NT.
Telephone no.: 0118 973 3502. Facsimile no.: 0118 973 6290.

DRG. NO.: 00/25/12 SCALE.: 1:100 . DATE: 22/01/01

Revisions:

PD 11/5/01

31. JAN. 2001 * 3267

Foundation to this wall to be checked

Basin Bidet WC WC Basin

Line of level ceiling

Velux Velux

E/S E/S

Bath Shower Shower

MASTER BEDROOM

LANDING

14 up.

GUEST BEDROOM

Line of level ceiling

WALK-IN LINEN CPD

Velux.

Remnant of chimney stack to be removed

Dotted lines denote assumed load bearing walls below.

APPROVED

0 10 20 30 40 50 60 70 80 90 100

0 2 3

FIRST FLOOR PLAN : AS PROPOSED.

151, BARKHAM ROAD, WOKINGHAM, BERKSHIRE

ROGER PRING & SONS,

ARCHITECTURAL & SURVEYING CONSULTANTS

278, Nine Mile Ride, Finchampstead, Wokingham, Berkshire. RG40 3NT.

Telephone no.: 0118 973 3502. Facsimile no.: 0118 973 6290.

DRG. NO.: 00/325/10. SCALE.: 1:50 . DATE: 22/01/01

Revisions:

D 01/3/01