



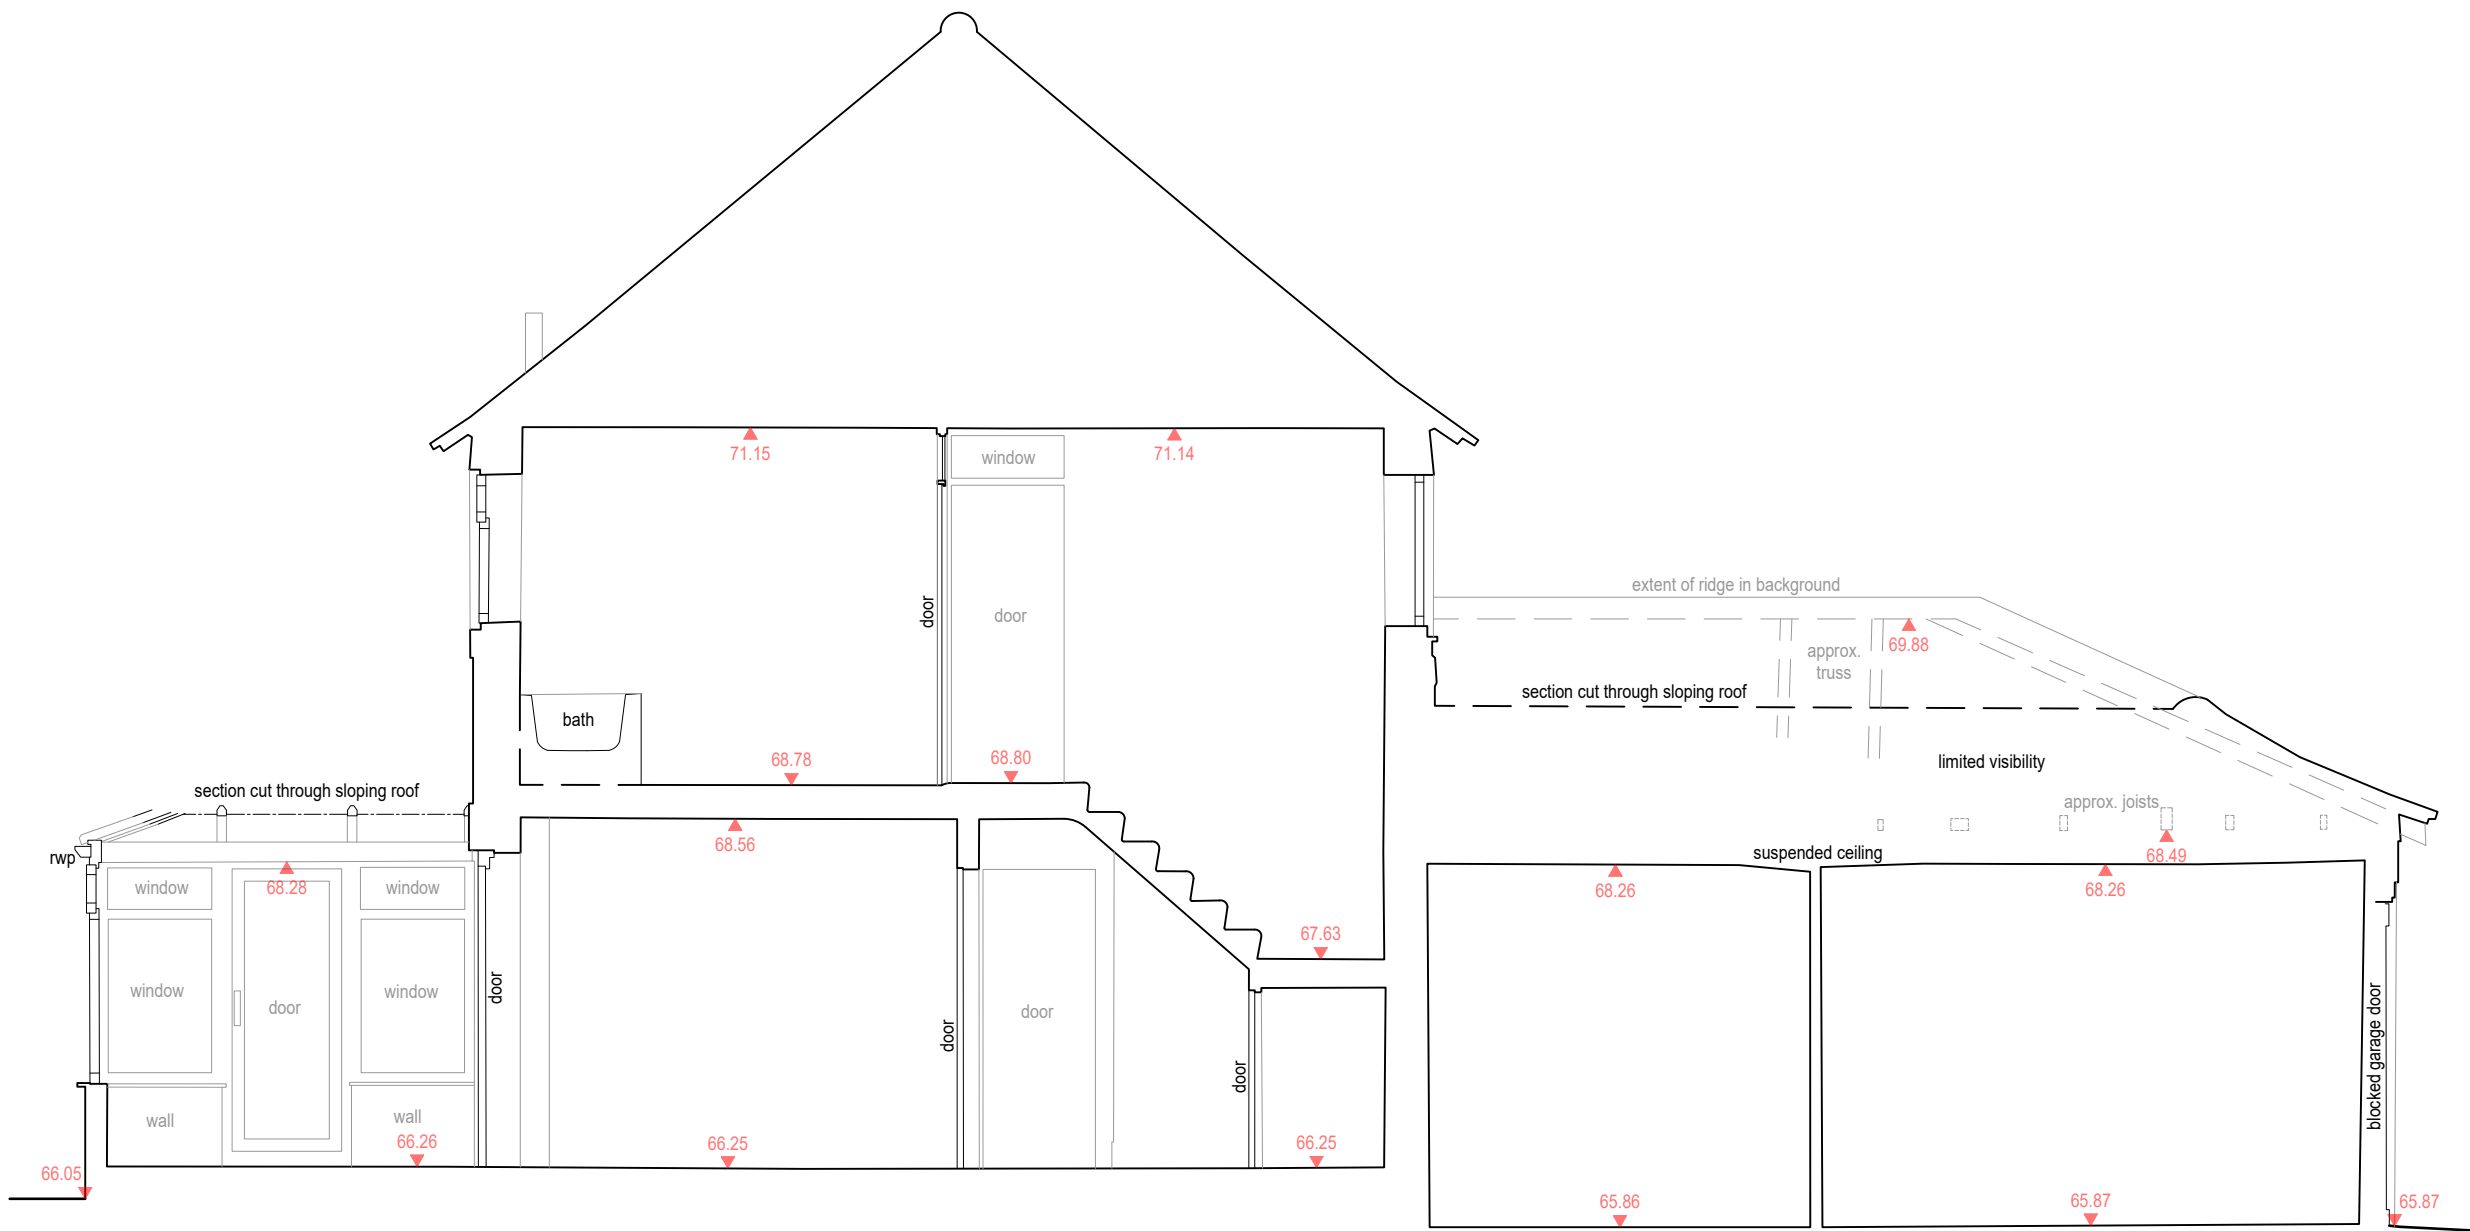


Datum 64.00

Section A

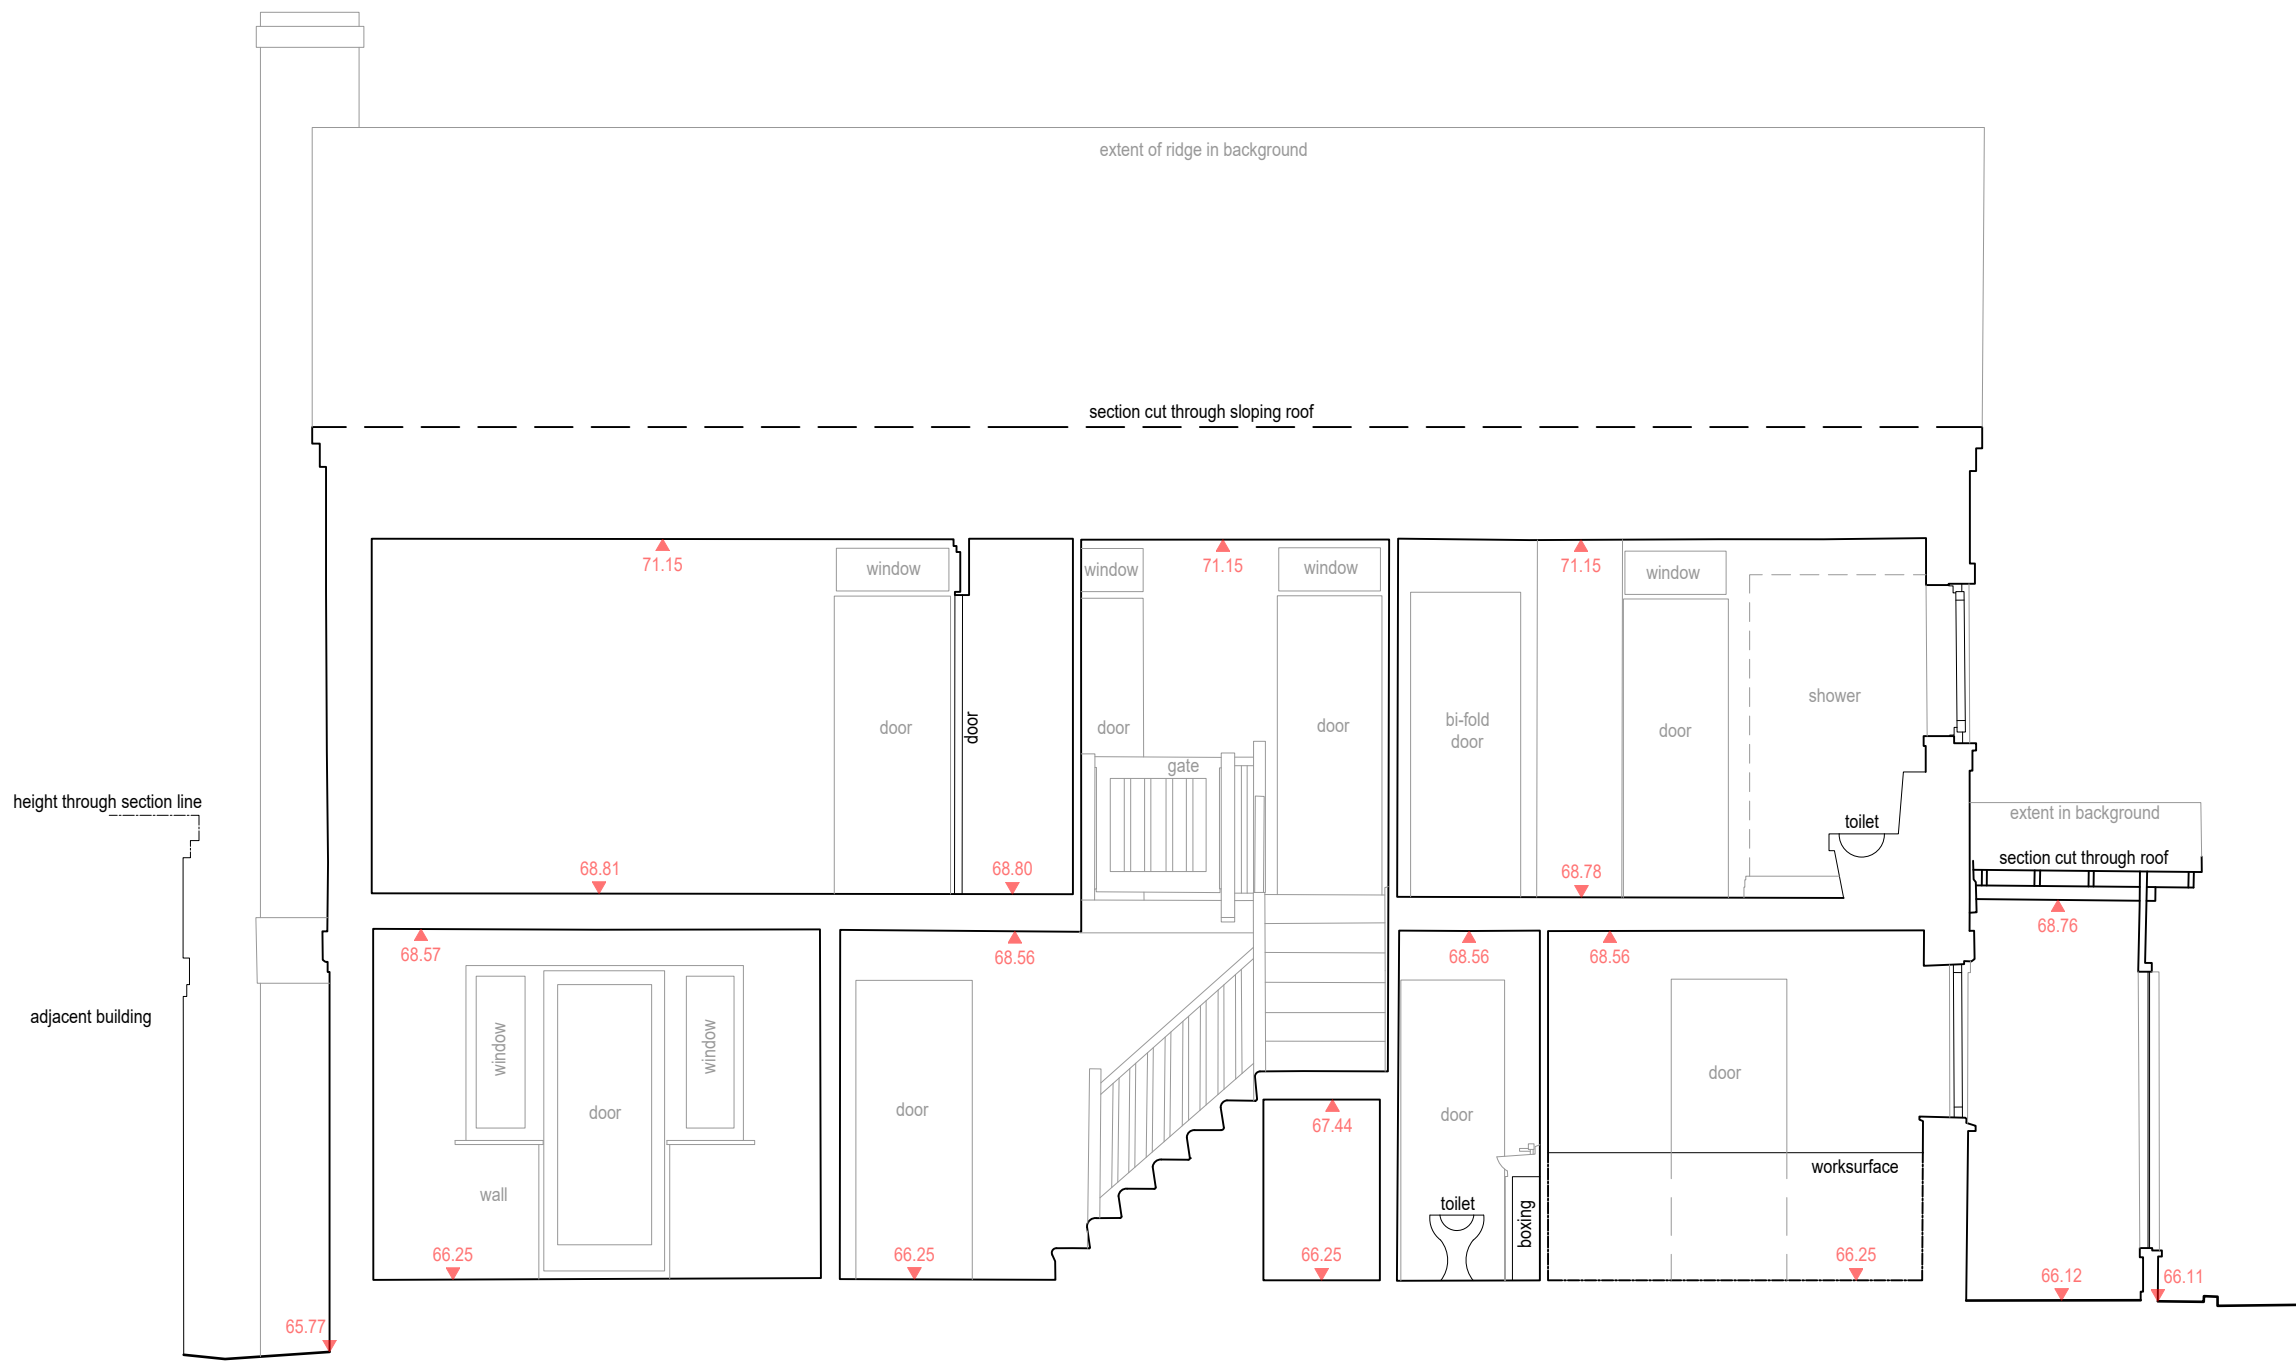

Datum 64.00

Section B

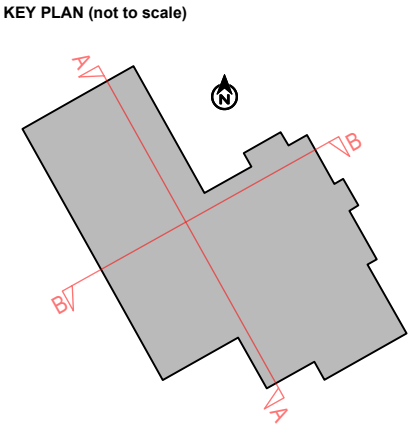

NOTES

Levels are related to OS Datum determined from the National GPS Network using OSGM15.

Floor levels, and heights to features above, will generally be taken from the top of any floor covering (carpet, tiles, etc.).

Window levels and heights relate to internal reveals unless otherwise stated.



t: 023 8081 1081

w: siteline.co.uk

Drawing Title

SECTIONS

Drawing Number
1269WK401

Client

K GOODCHILD & P MORRISON

Contract

71 DORSET WAY
WOKINGHAM

Scale

1:50 at A2

Surveyor(s)

CG

Date

FEBRUARY 2025

Drawn by

CG

Checked by

ST