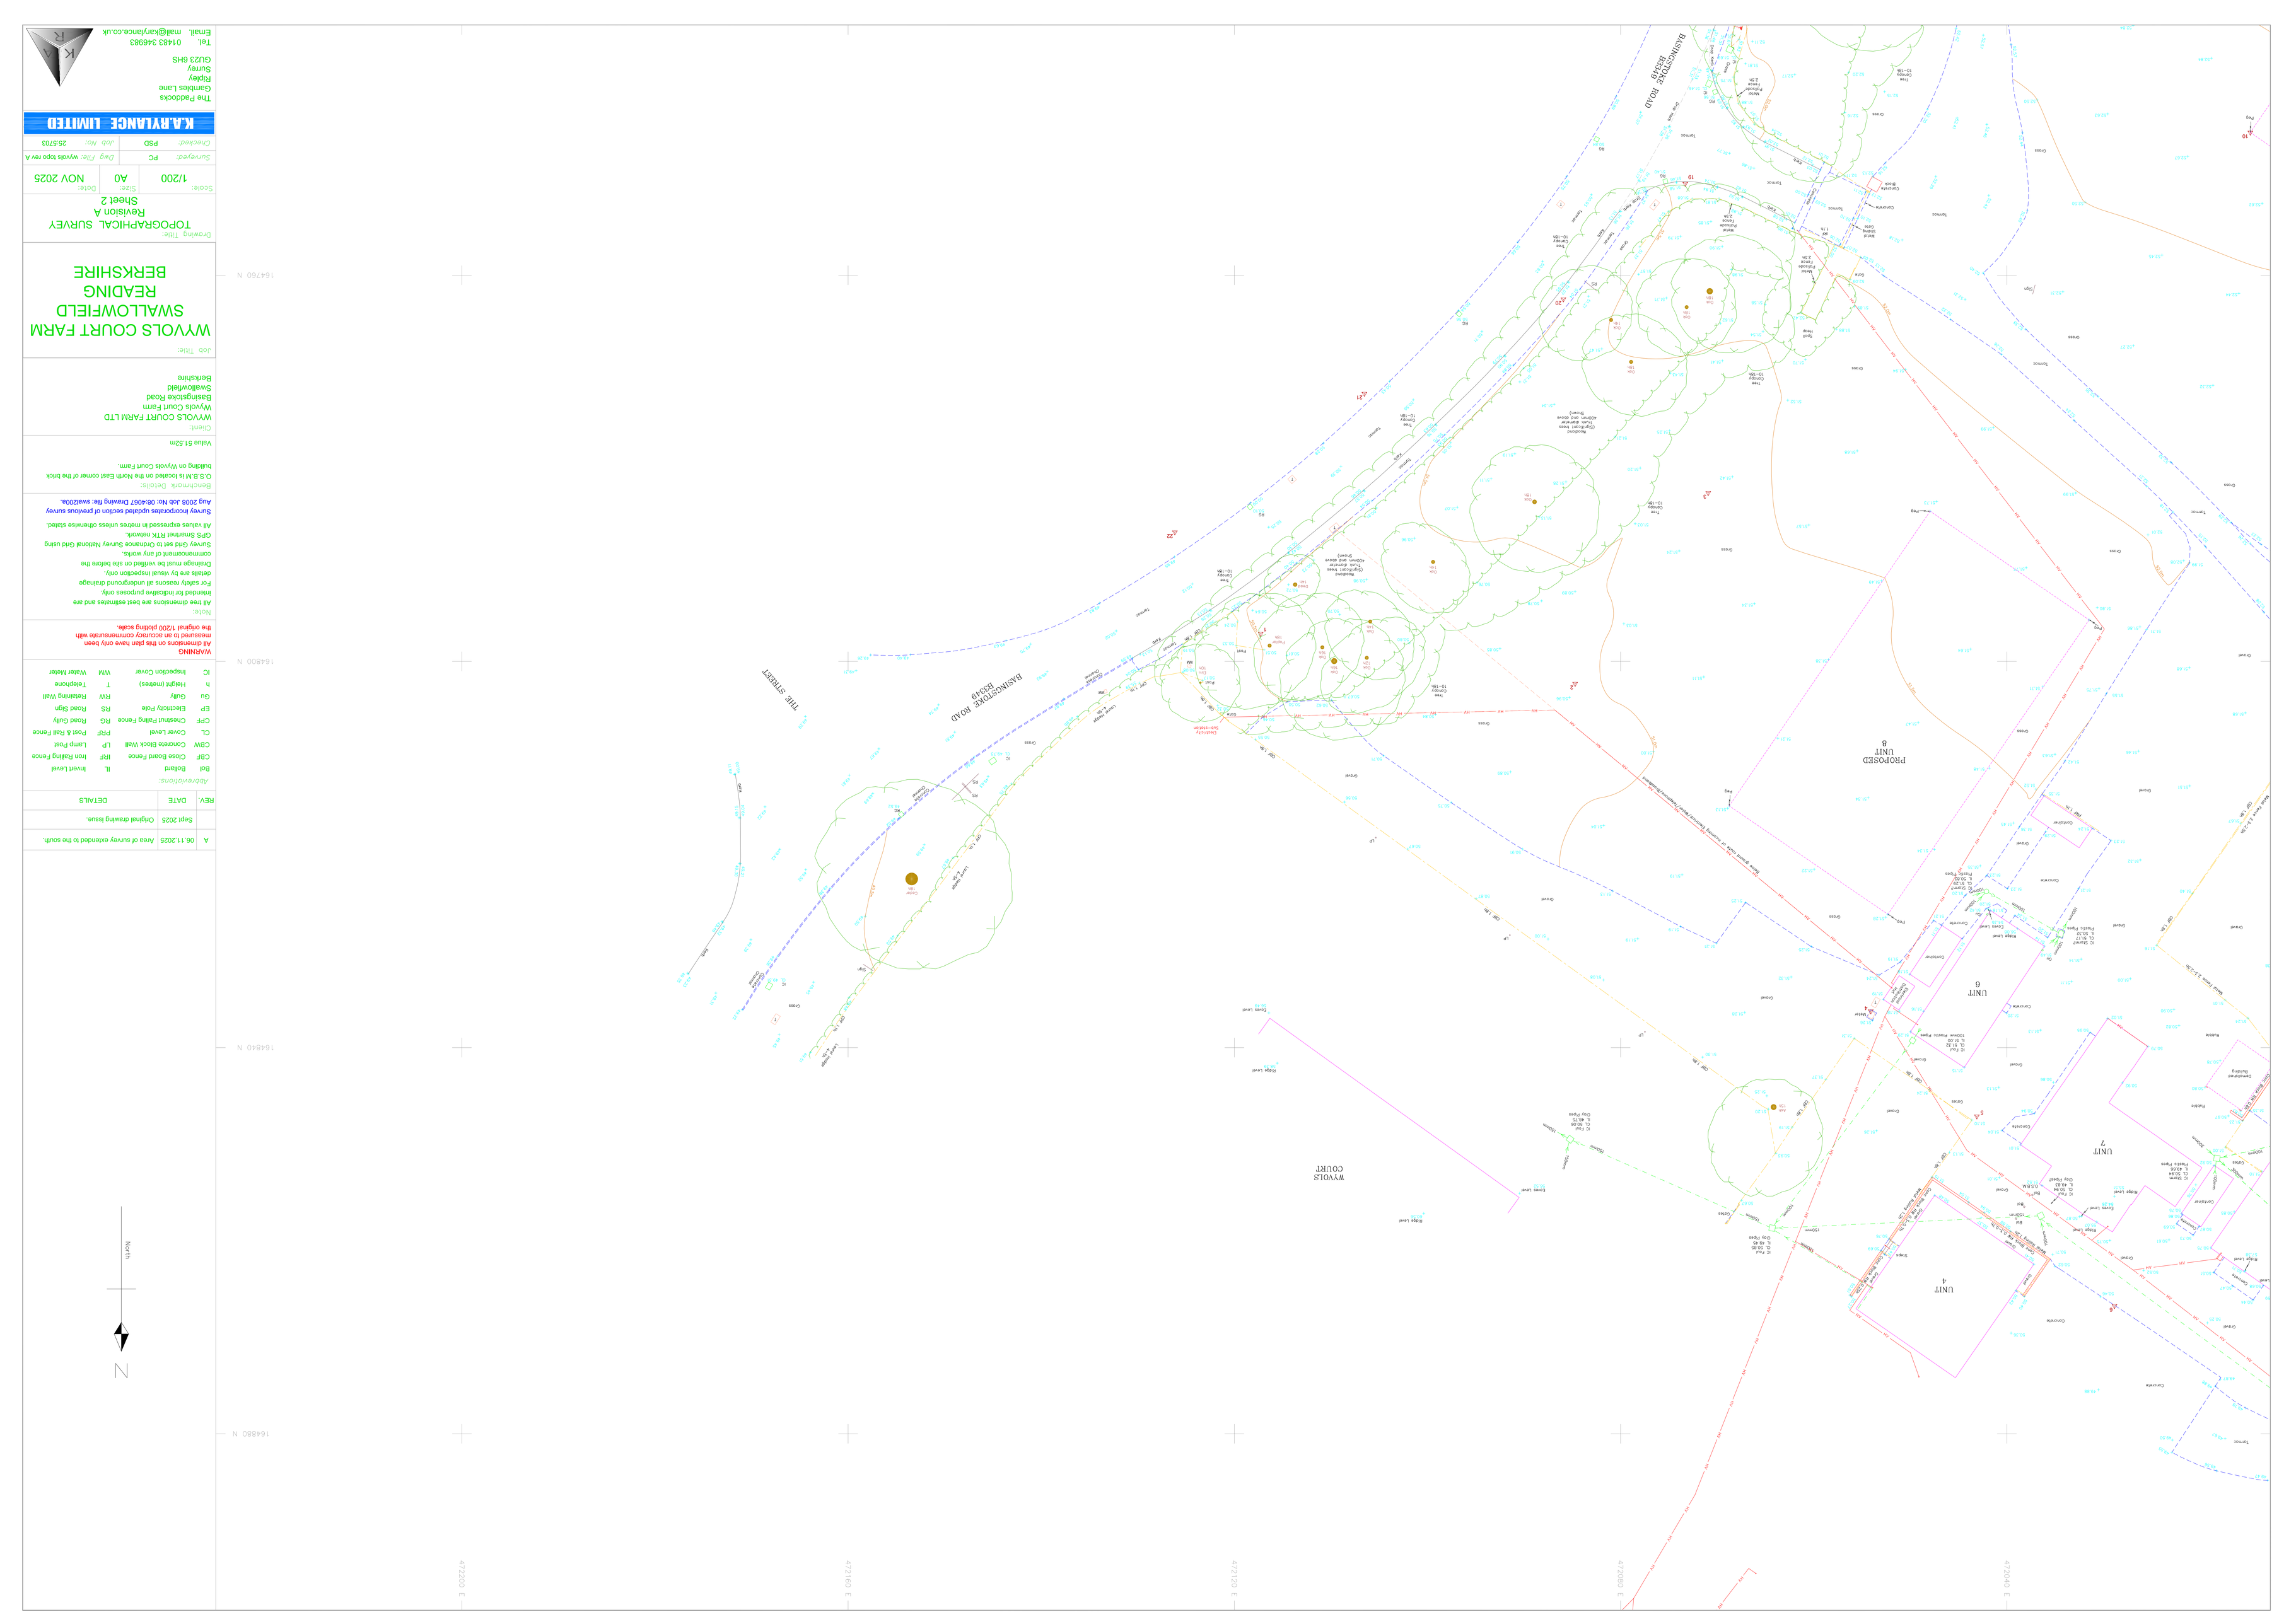
BASINGSTOKE ROAD
B3349
THE STREET
WYVOLS COURT
PROPOSED UNIT 8
UNIT 6
UNIT 7
UNIT 4
Beech Hedge
Oak Tree
Hedge Level
Fence Level
Ditch
Gravel
Grass
Chestnut Paling Fence
Close Board Fence
Concrete Block Wall
Iron Railing Fence
Post & Rail Fence
Lamp Post
Road Sign
Telephone
Inspection Cover
Water Meter
