



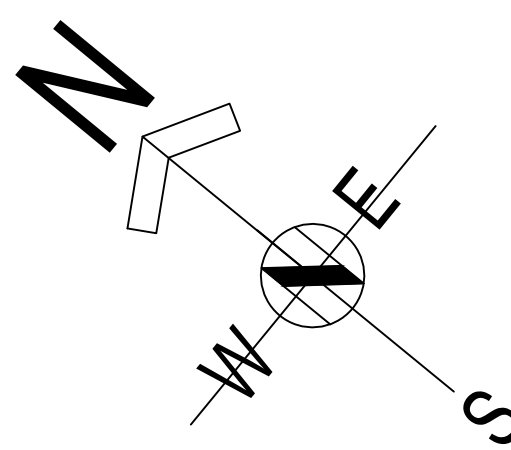


PLANT SCHEDULE FOR BED A		
Qty	Latin Name	Scheduled Size
1	Hakonechloa macro	2L
2	Helleborus 'Harvington Double White'	2L
1	Pittosporum tobira 'Nanum'	3L
2	Polystichum polyblepharum	2L
11	Sarcococca confusa	5L
PLANT SCHEDULE FOR BED B		
Qty	Latin Name	Scheduled Size
2	Alchemilla mollis	2L
6	Hakonechloa macro	2L
9	Helleborus 'Harvington Double White'	2L
4	Pachysandra terminalis	2L
5	Pittosporum tobira 'Nanum'	3L
6	Polystichum polyblepharum	2L
2	Sarcococca confusa	5L
PLANT SCHEDULE FOR BED C		
Qty	Latin Name	Scheduled Size
2	Alchemilla mollis	2L
6	Hakonechloa macro	2L
1	Ilex crenata	60cm Ball
1	Pittosporum tobira 'Nanum'	3L
4	Polystichum polyblepharum	2L

PLANT SCHEDULE FOR BEDS D&E		
Qty	Latin Name	Scheduled Size
19	Hakonechloa macro	2L
12	Helleborus 'Harvington Double White'	2L
4	Ilex crenata	60cm Ball
PLANT SCHEDULE FOR BED F		
Qty	Latin Name	Scheduled Size
3	Alchemilla mollis	2L
5	Hakonechloa macro	2L
8	Helleborus 'Harvington Double White'	2L
2	Ilex crenata	60cm Ball
1	Pittosporum tenuifolium 'Golfball'	5L
3	Pittosporum tobira 'Nanum'	3L
8	Polystichum polyblepharum	2L

PLANT SCHEDULE FOR BED G & H		
Total Qty for Beds G & H	Latin Name	Scheduled Size
27	Agapanthus africanus 'Blackjack'	2L
3	Choisya 'Aztec Pearl'	5L
14	Cornus alba 'Elegantissima'	3L
6	Deschampsia cespitosa Goldtau	2L
44	Echinacea purpurea 'White Swan'	2L
12	Erigeron karvinskianus	2L
112	Euonymus japonicus 'Green Spire'	3L
22	Geranium 'Rozanne'	2L
8	Hydrangea paniculata 'Limelight'	5L
12	Ilex crenata	60cm Ball
75	Iris 'Jane Phillips'	2L
8	Miscanthus sinensis 'Kleine Silberspinne'	5L
36	Pennisetum 'Fairy Tails'	2L
9	Pittosporum tenuifolium 'Golfball'	5L
17	Pittosporum tobira 'Nanum'	3L
30	Salvia nemorosa 'Caradonna'	2L
7	Sarcococca confusa	5L
48	Sedum 'Autumn Joy'	2L
29	Stipa tenuissima	2L
22	Veronicastrum virginicum 'Alba'	2L

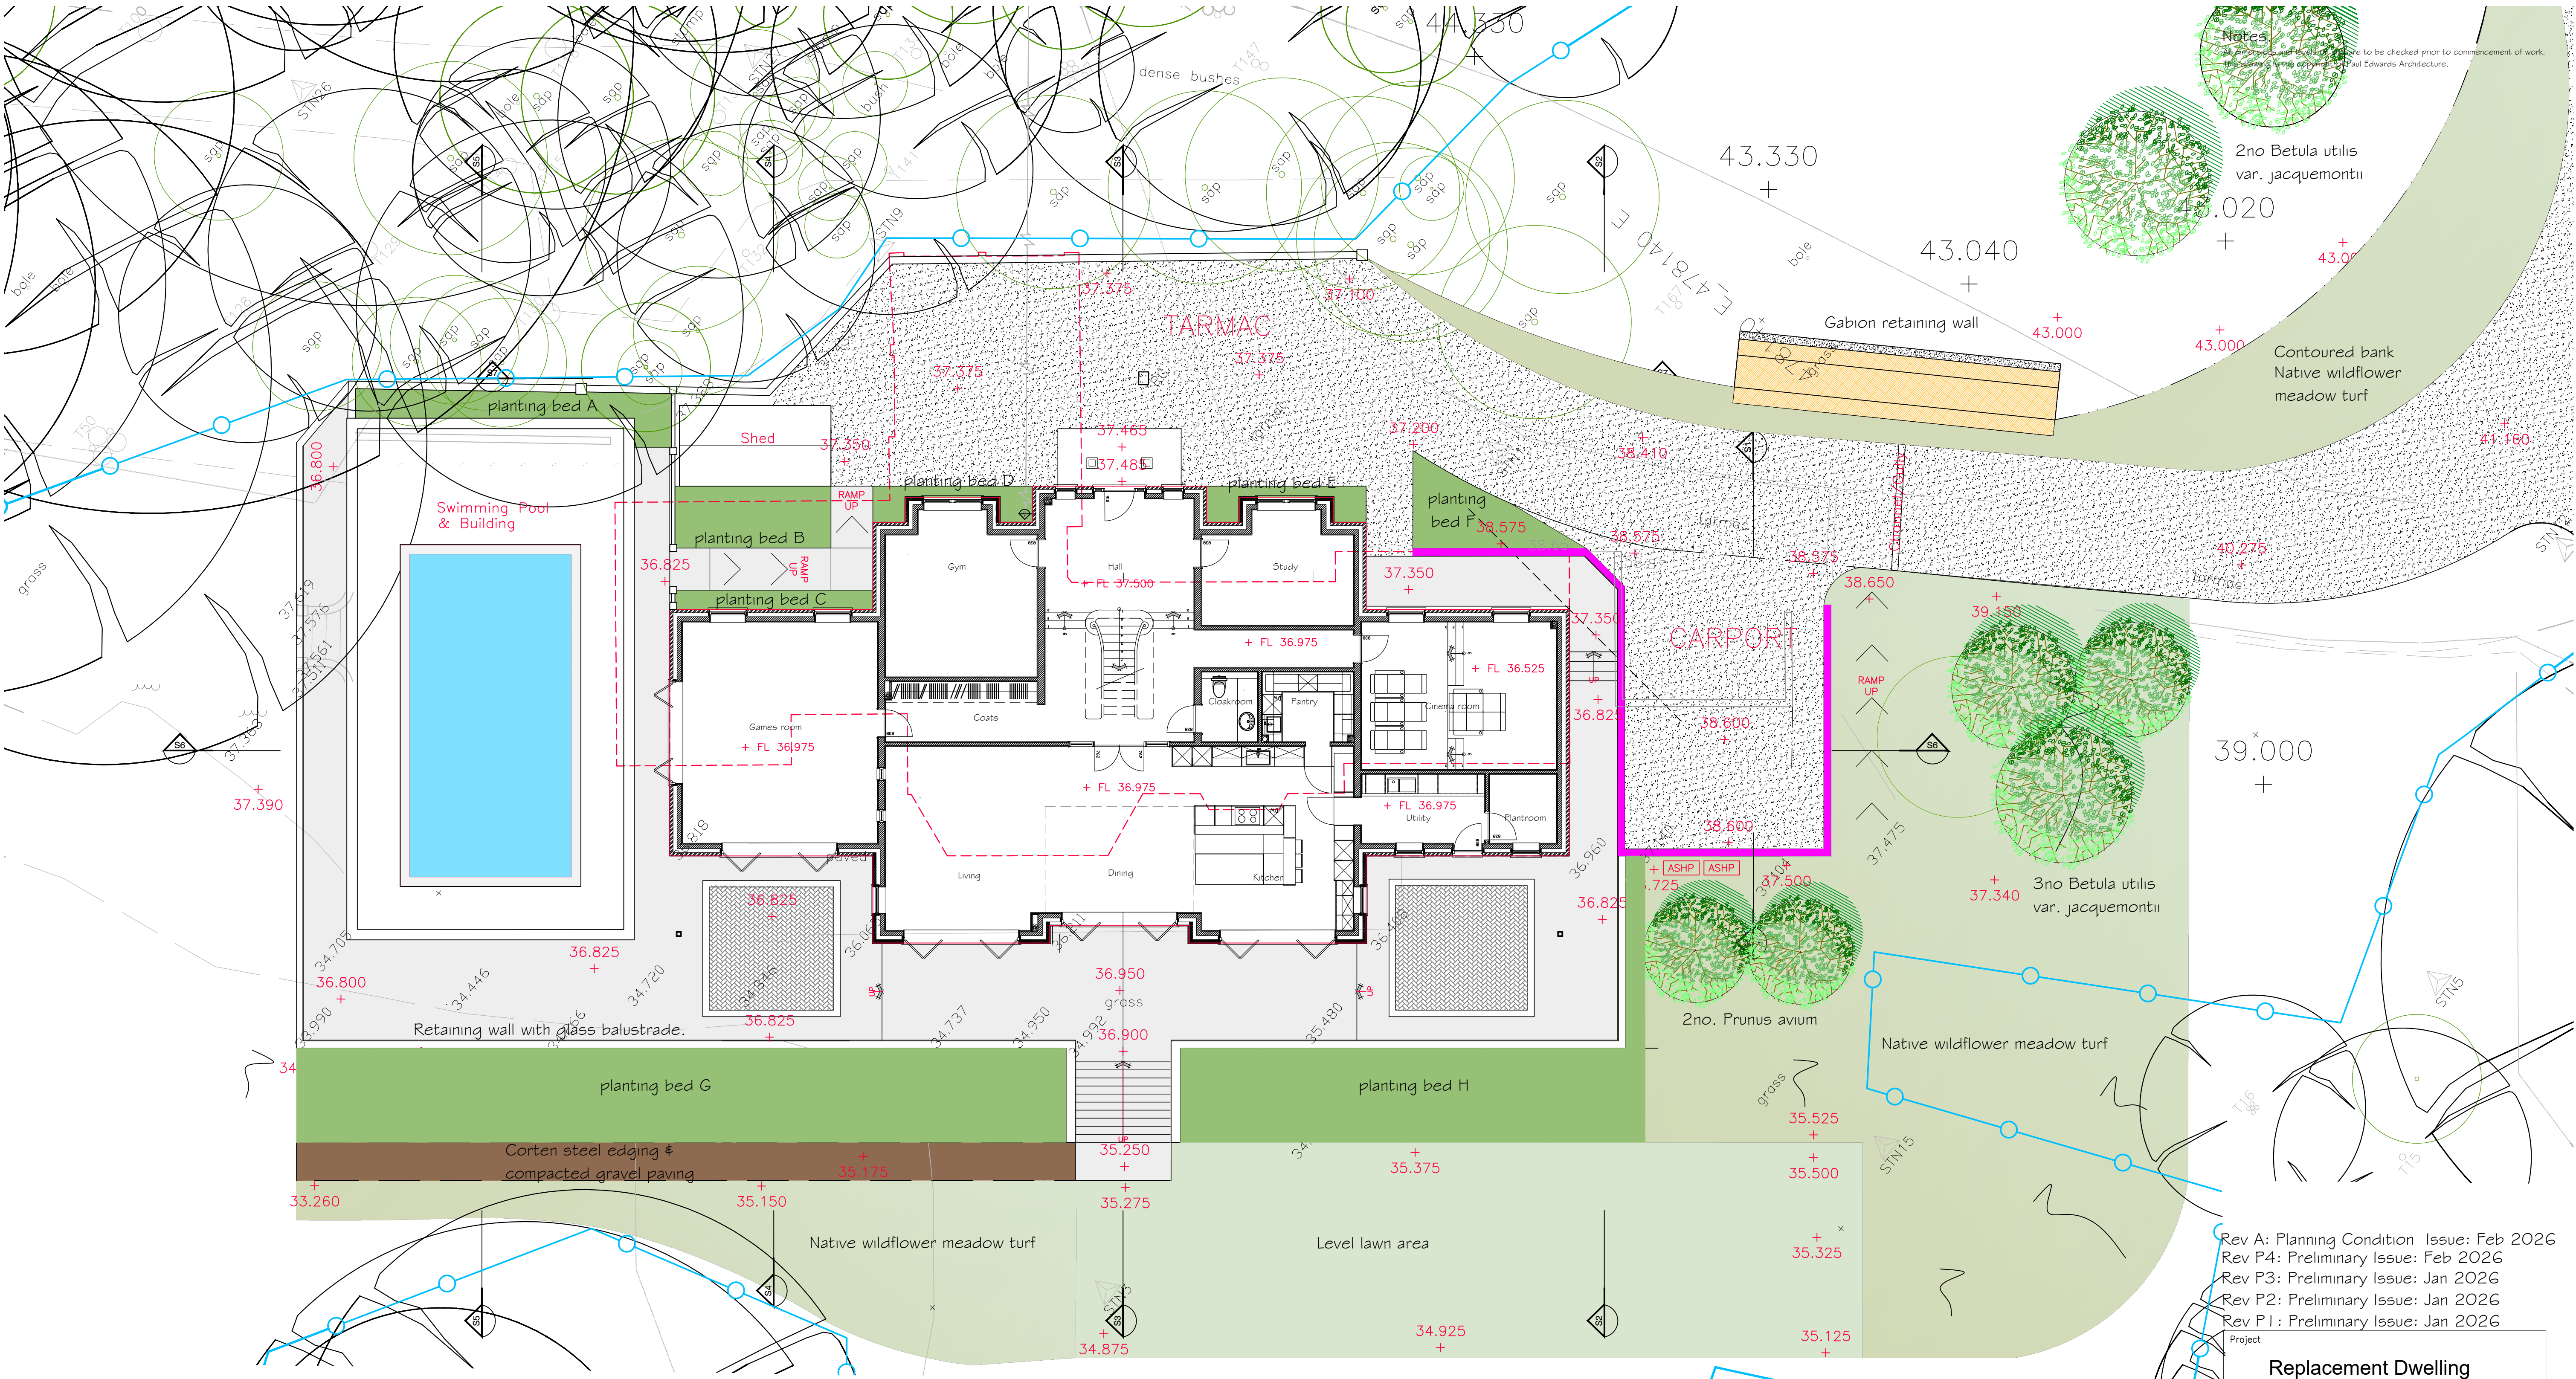

Porcelain 900 x600 x20mm paving slab ,
laid on a mortar (sand and cement) bed,
on MOT type 1 sub base.

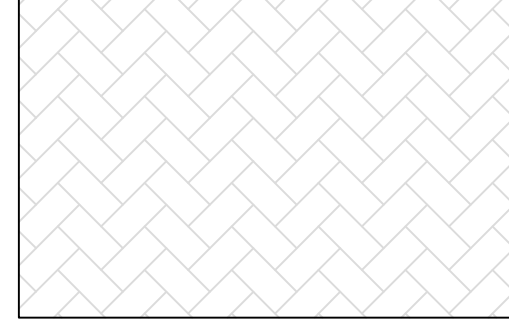

Permeable block paving in herringbone
pattern, sub-base to be install as per
Structural Engineers specification

Rev A: Planning Condition Issue: Feb 2026
Rev P4: Preliminary Issue: Feb 2026
Rev P3: Preliminary Issue: Jan 2026
Rev P2: Preliminary Issue: Jan 2026
Rev P1: Preliminary Issue: Jan 2026

Project
**Replacement Dwelling
Lindisfarne
Henley Road
Wargrave, Berkshire**
Client
Mr & Mrs J Horseman

Drawing
**General Arrangement
Site Plan- Landscaping sheet 1
Condition 4**
Scale
1: 100@A1
Date
Nov 2025

Paul Edwards Architecture
12 Sandy Lane, Barkham, Wokingham, Berks. RG41 4DB
Tel: 0118-977-2925 Mob: 07831 837415 E-mail: paul@paulledwardsarchitecture.co.uk