


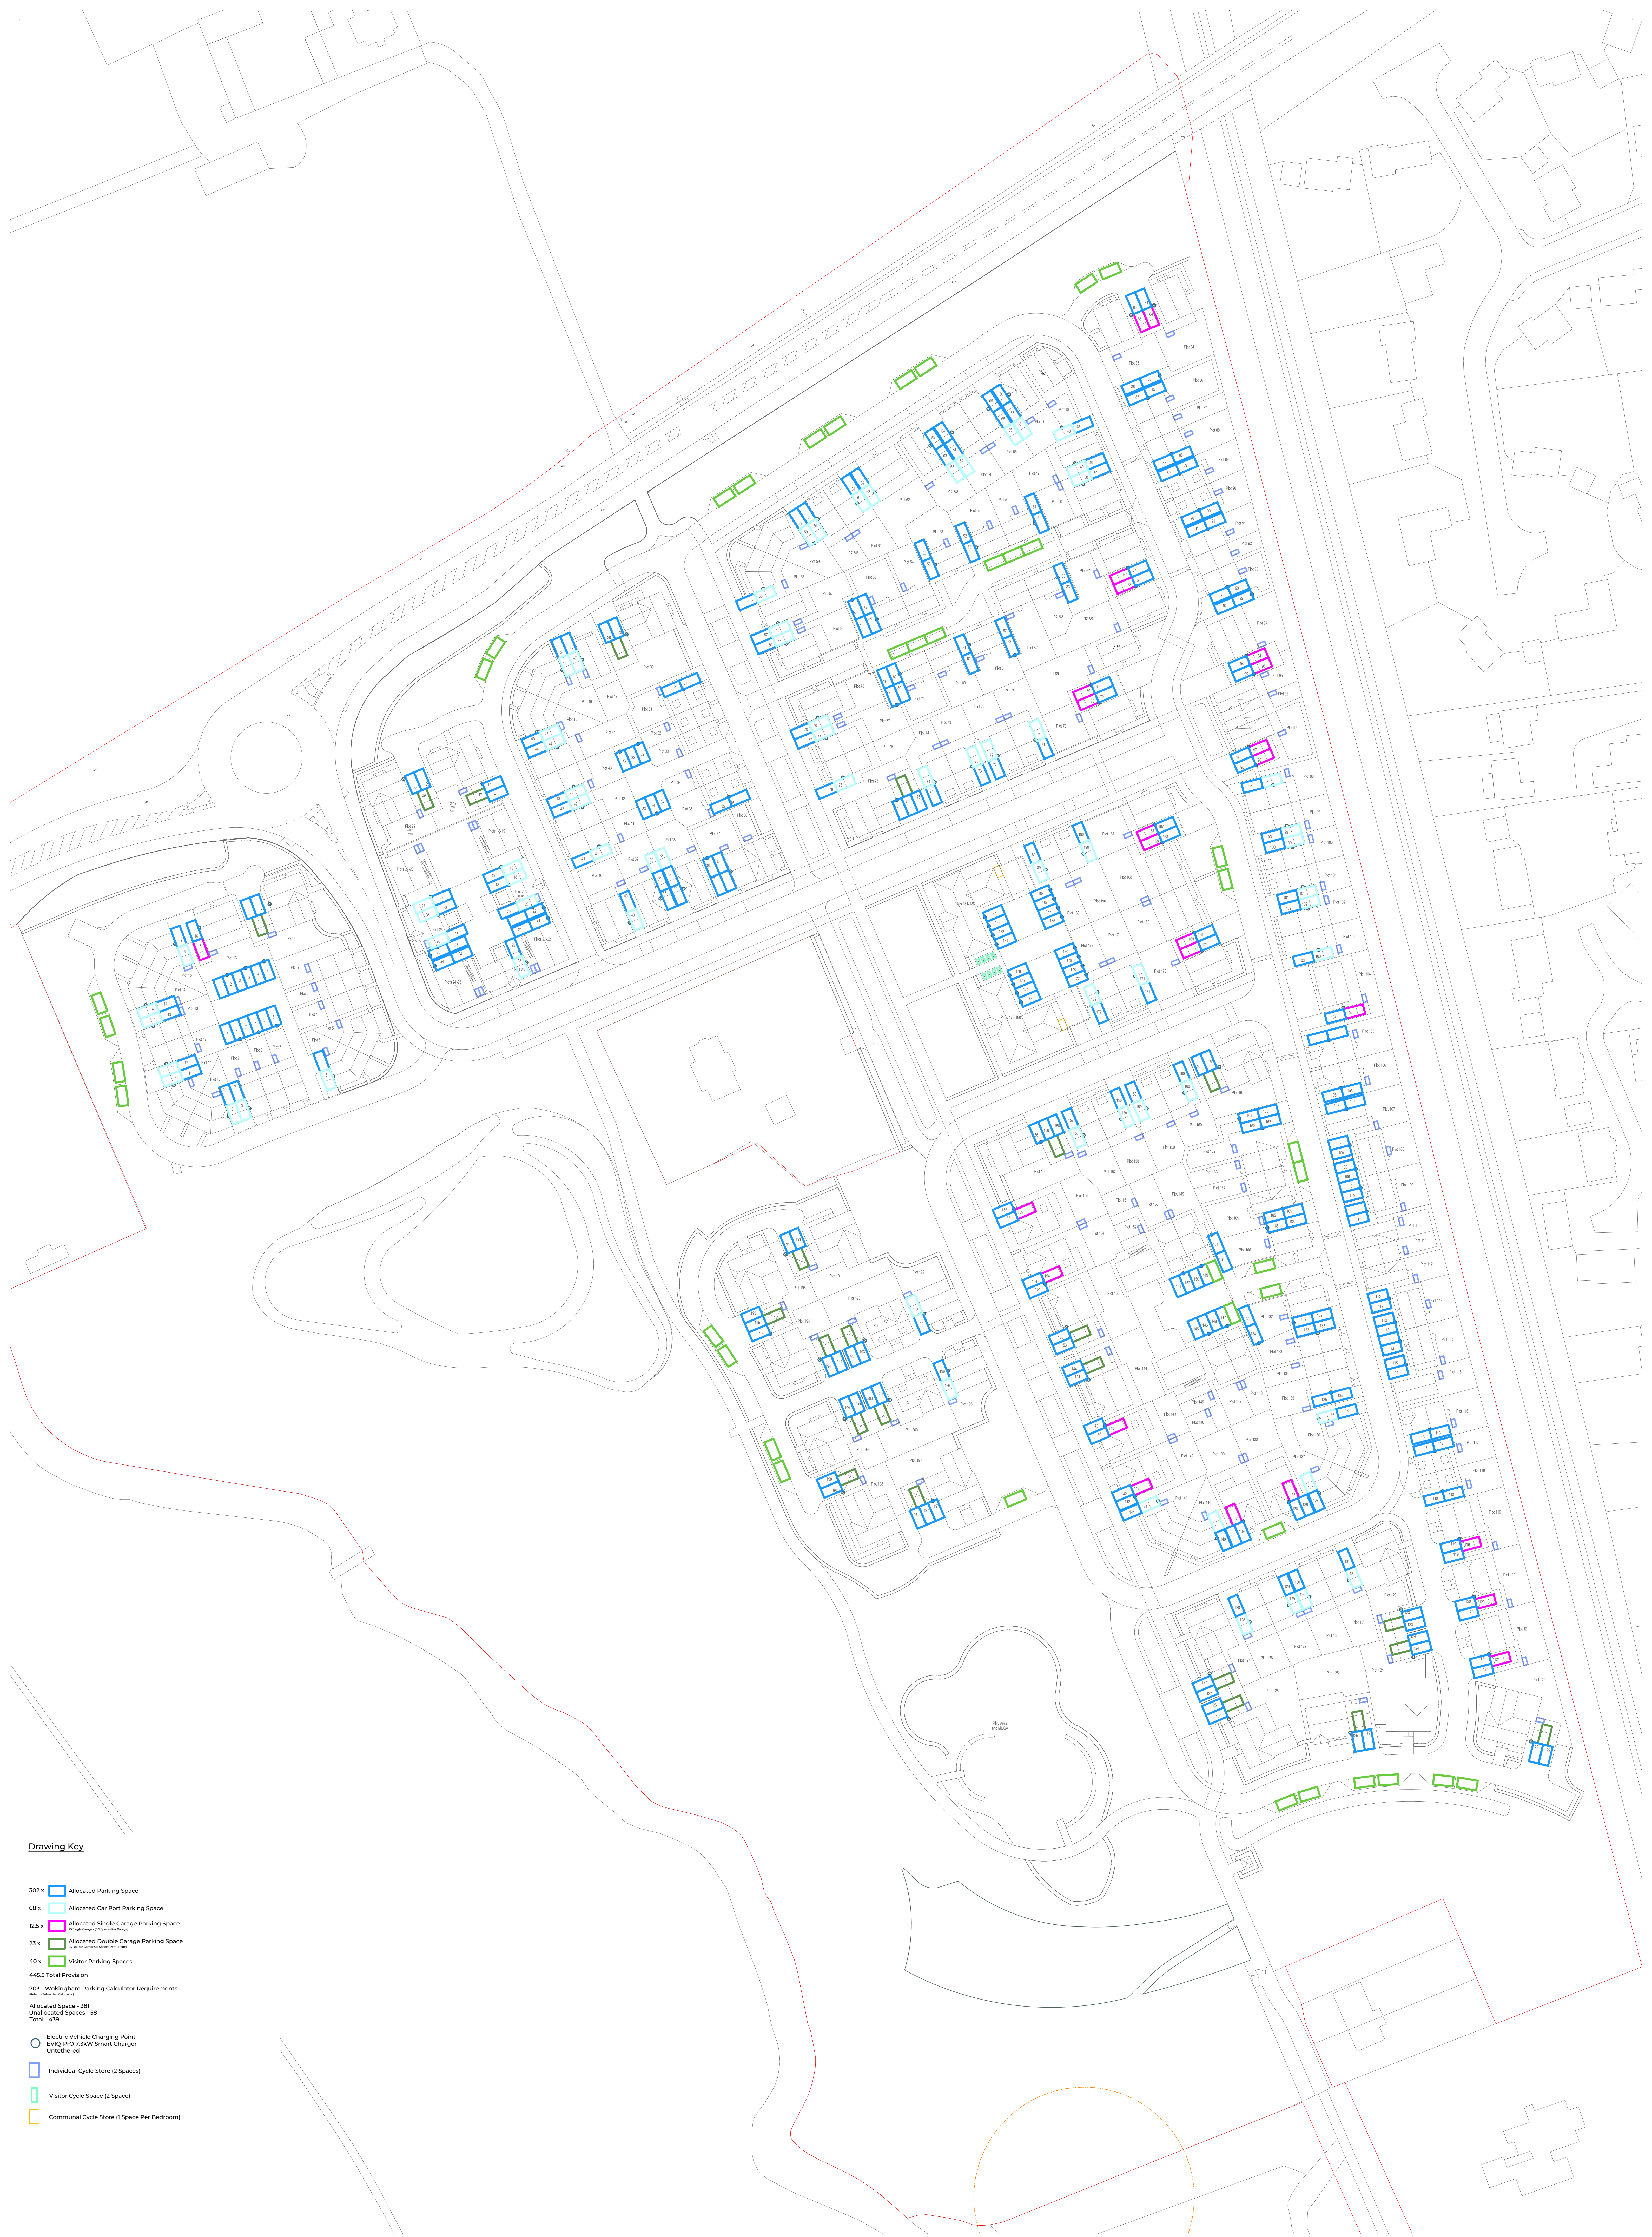

Drawing Key

- 302 x Allocated Parking Space
- 68 x Allocated Car Port Parking Space
- 12.5 x Allocated Single Garage Parking Space
(Single Garage 10 Spaces, 100m²)
- 23 x Allocated Double Garage Parking Space
(Double Garage 10 Spaces, 100m²)
- 40 x Visitor Parking Spaces
- 445.5 Total Provision
- 703 - Wokingham Parking Calculator Requirements
(Based on 100m² per space)
- Allocated Space - 381
- Unallocated Spaces - 58
- Total - 439
- Electric Vehicle Charging Point
EVCP, 7.3kW Smart Charger, Unattended
- Individual Cycle Store (2 Spaces)
- Visitor Cycle Space (2 Space)
- Communal Cycle Store (1 Space Per Bedroom)