


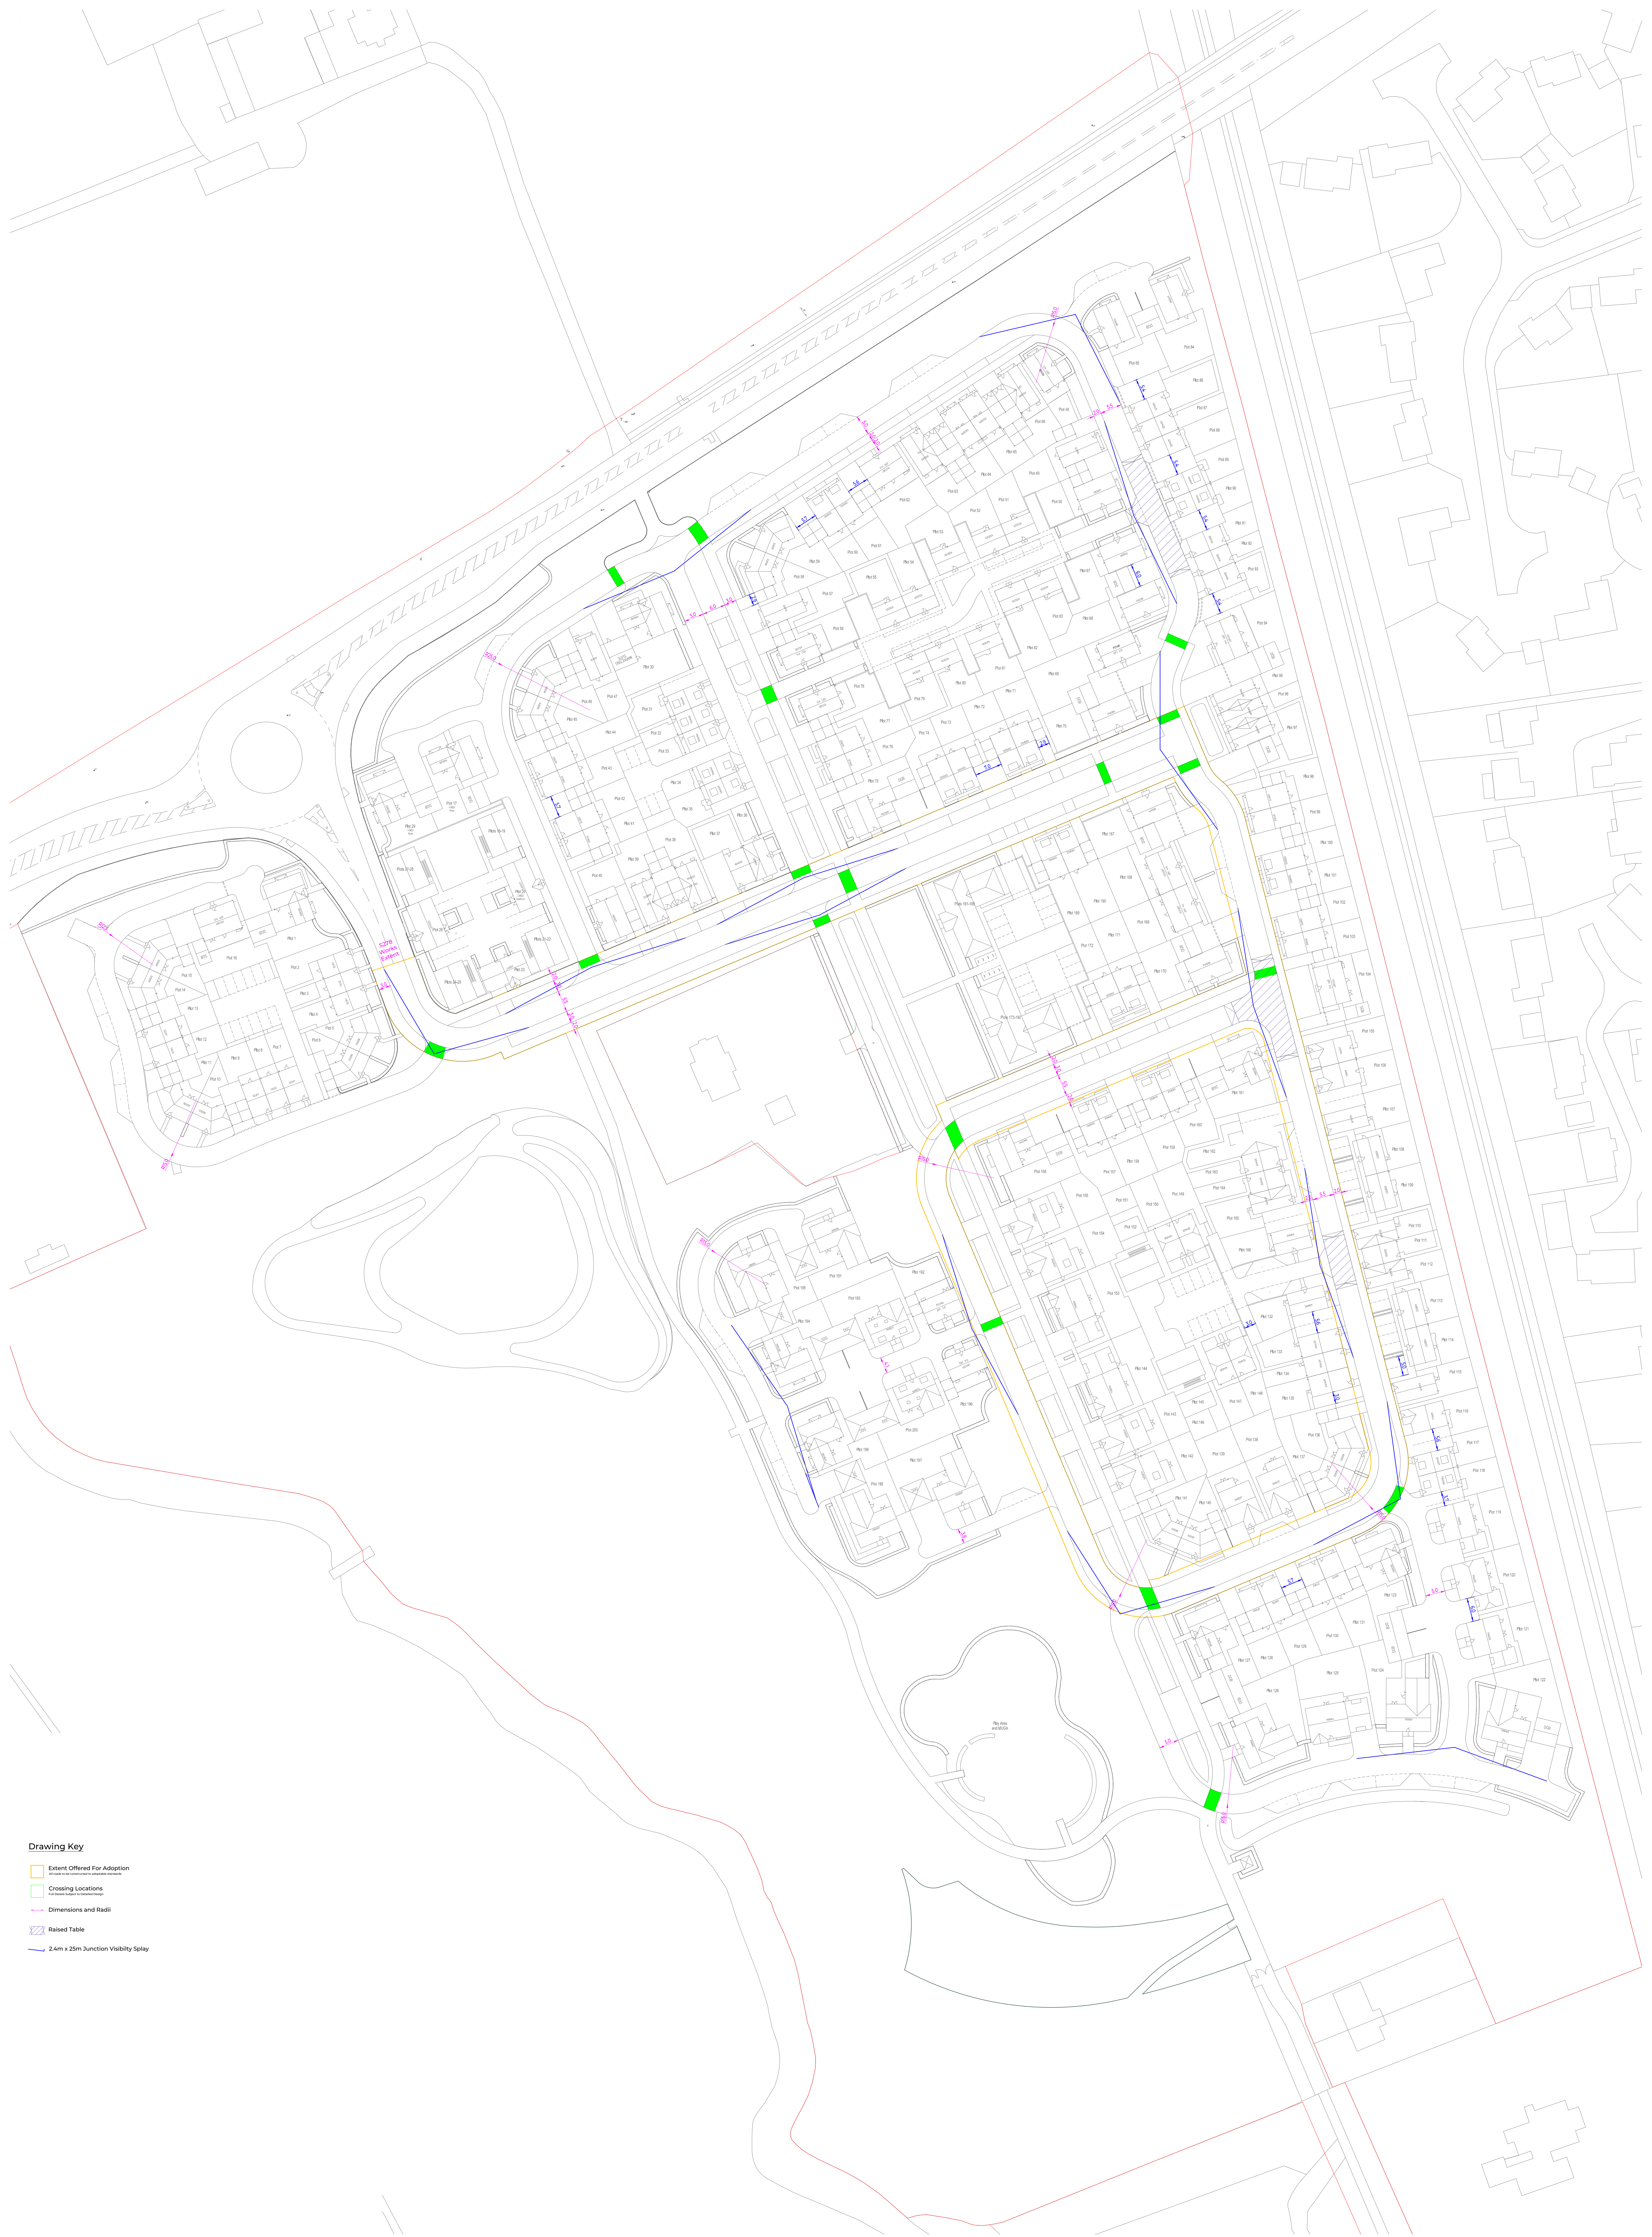

Drawing Key

- Extent Offered For Adoption
Not made to the standard used for adoptable standards
- Crossing Locations
As shown on the site plan
- Dimensions and Radii
- Raised Table
- 2.4m x 25m Junction Visibility Splay