


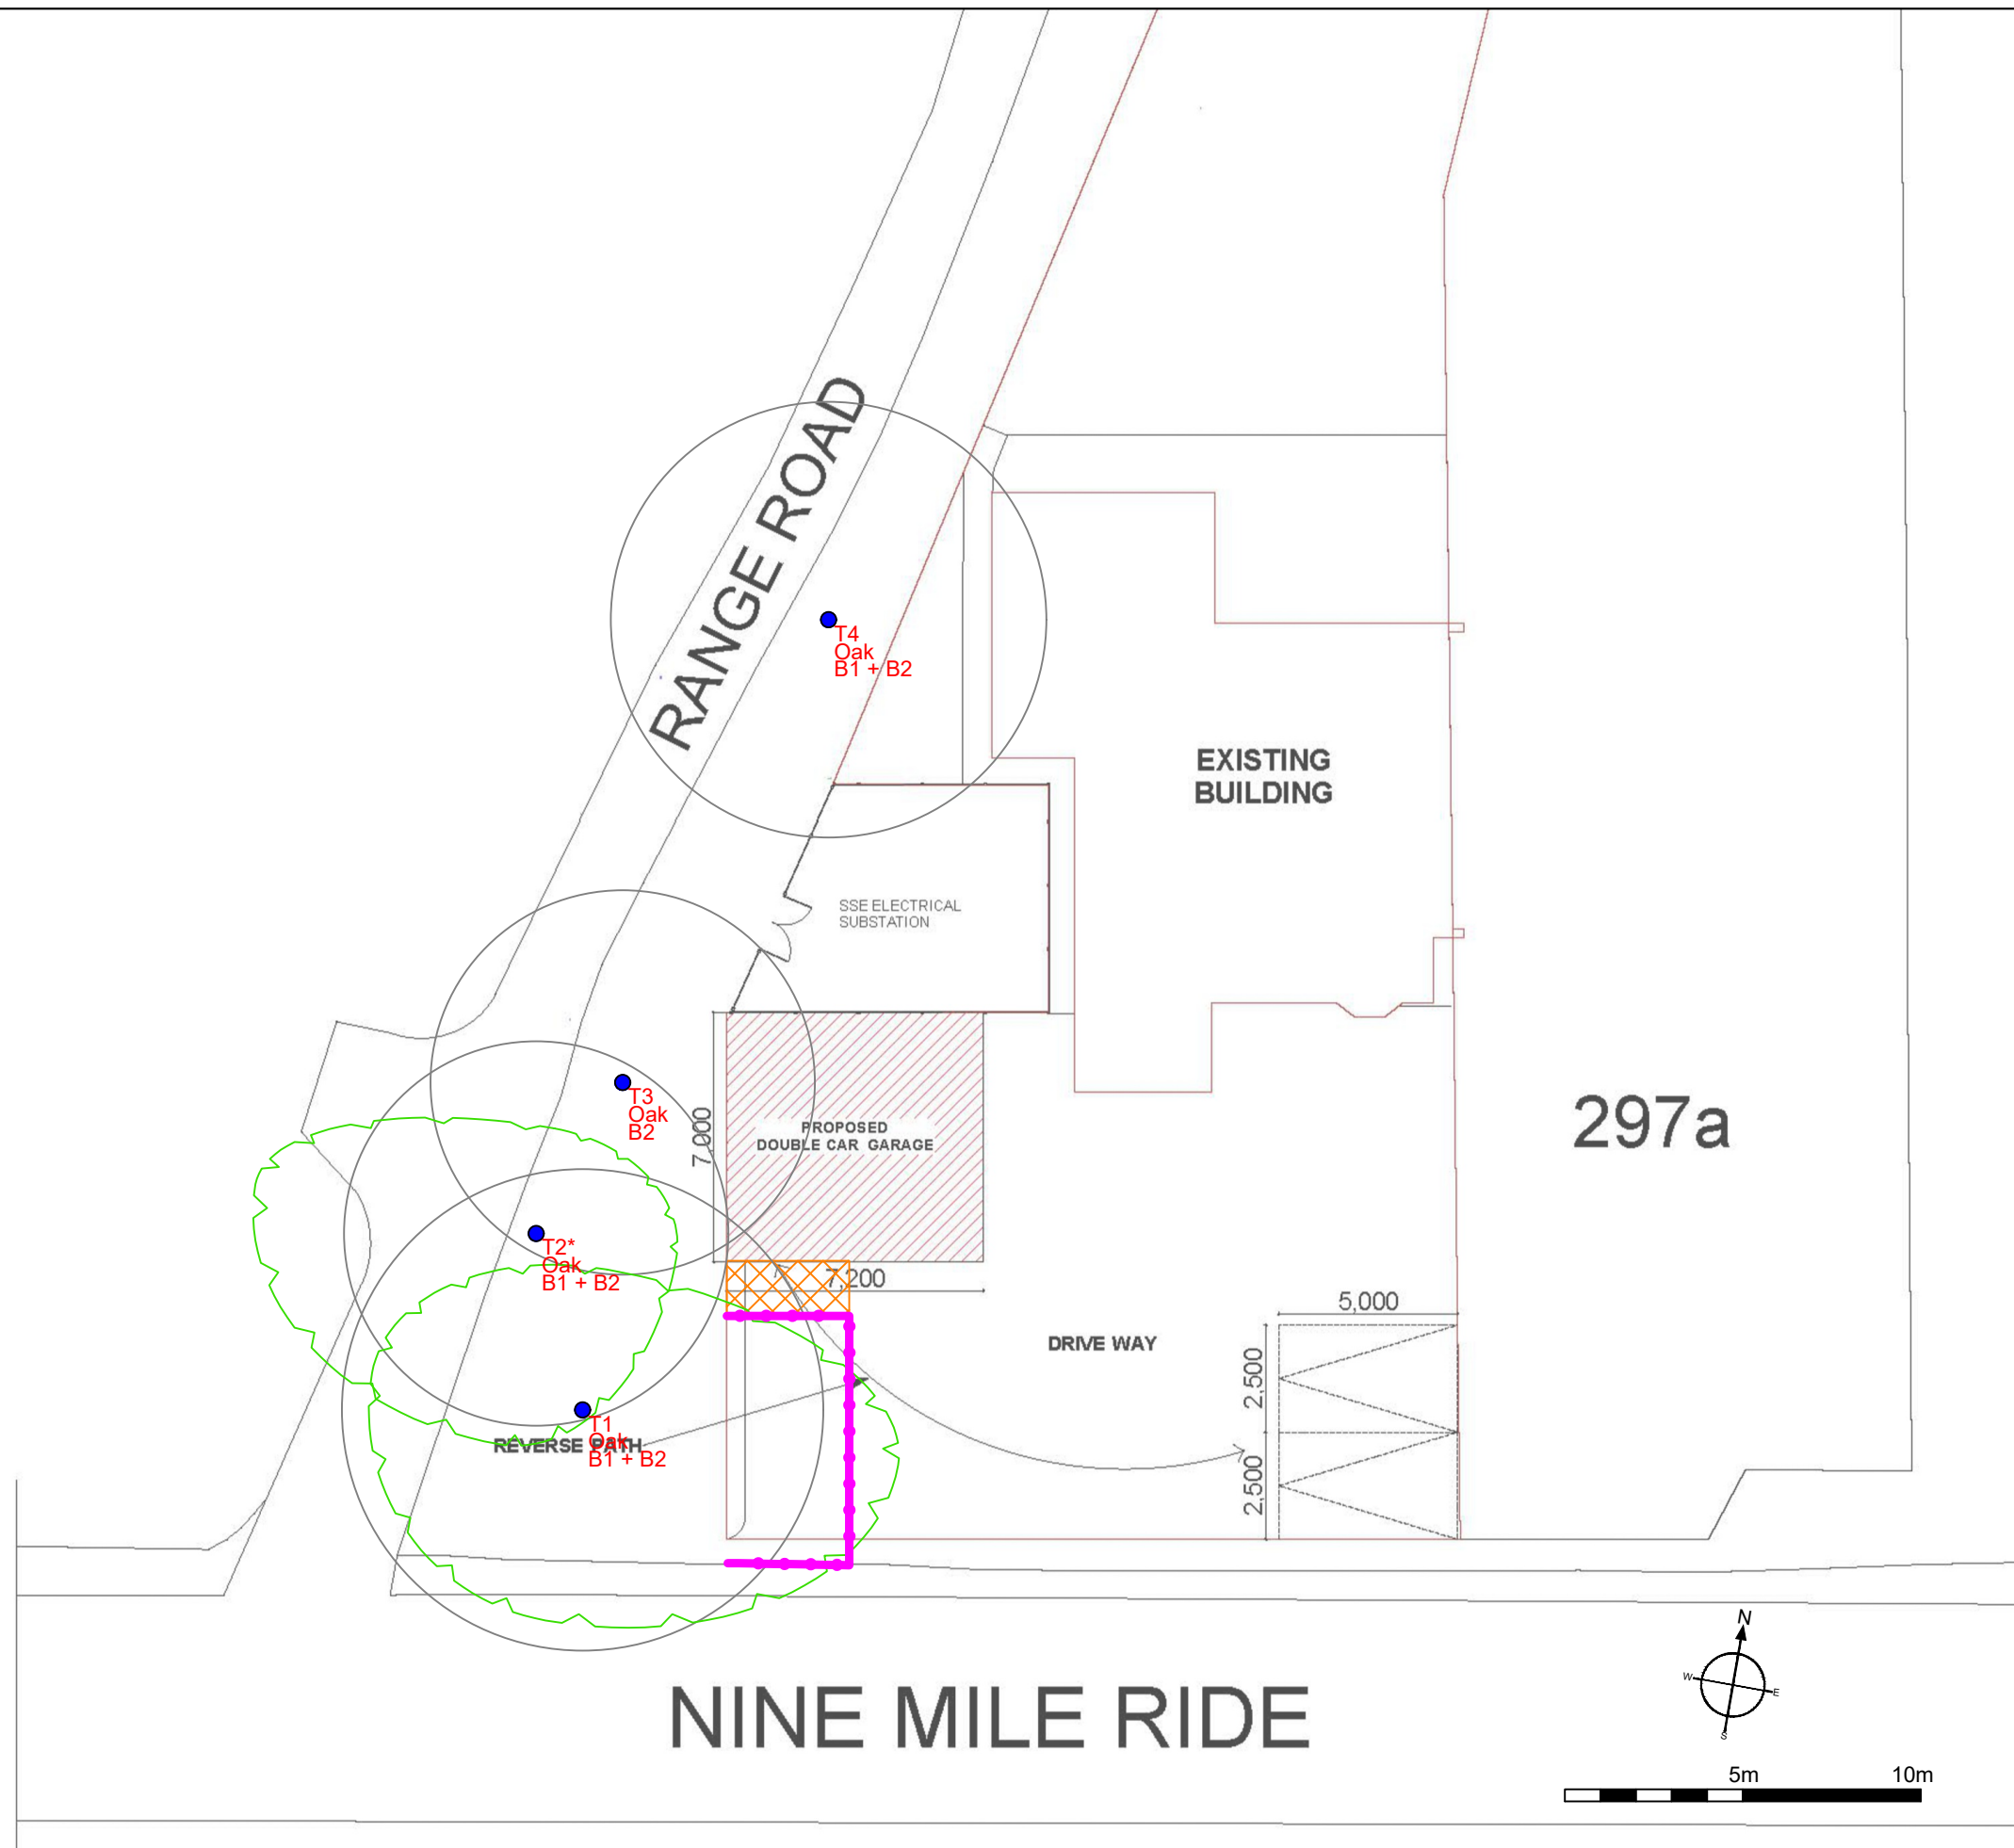

**Merewood**
Arboricultural Consultancy Services

Merewood, Gregory Road, Hedgerley, Bucks, SL2 3XW
Tel: 01753 647236 Mob: 07784 915944
email: s_imon.hawkins@hotmail.co.uk

Site: 297 Nine Mile Ride, Finchampstead

1:200 @ A3

Drawing Title: Tree Protection Plan

Rev C,
May 2026

Key:

● Category A

● Category B

● Category C

● Category U

Category

Root Protection Area

NOTE: Tree/group numbers marked with an * have approximate locations.

● Crown Spread

● Tree Number

● Species

● Category

— Tree Protection Fencing

— Temporary Ground Protection