


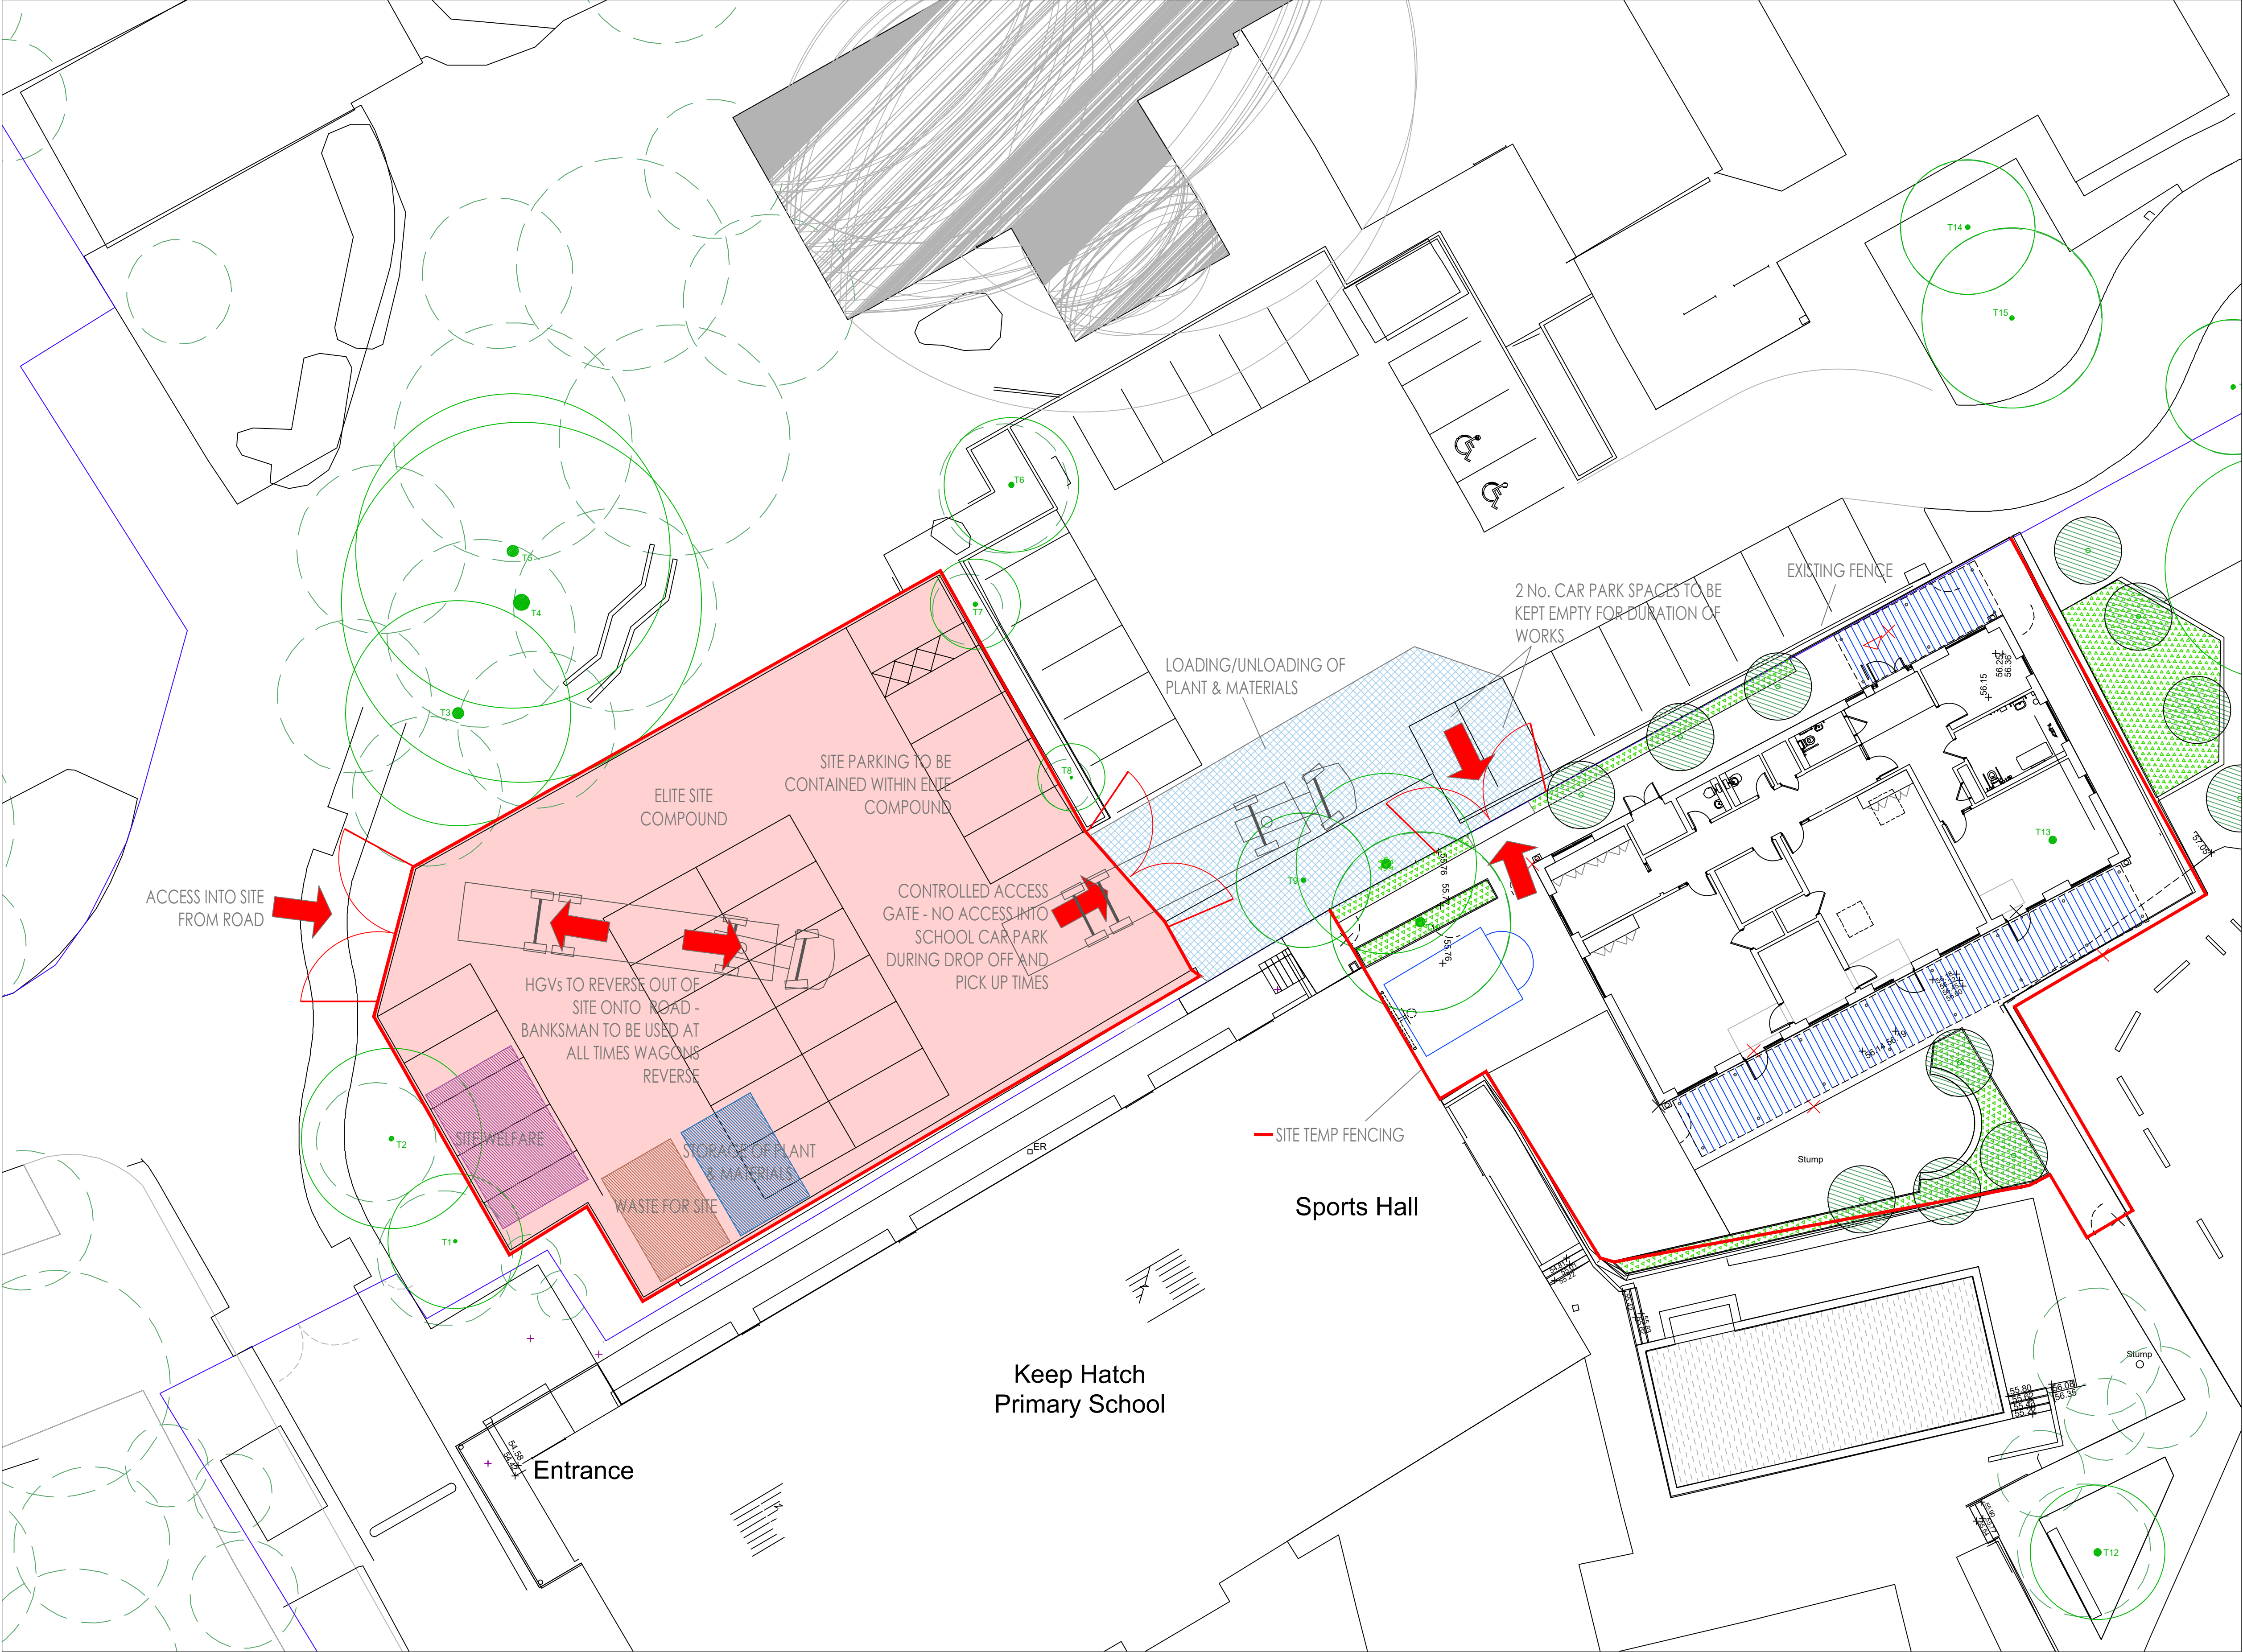

Site Access Plan @ 1:250



Bedford St. Westgate
Cleckheaton BD19 5EA
Tel: 01274 873232 Fax: 01274 877779
email: info@elitesystems.co.uk
www.elitesystems.co.uk
the possibilities are endless.....

Rev	Description	By	Date
A	Scale adjusted.	JG	20/5/26
B	Note added re: HGV reversing out of site	JG	22/5/26
C	Information added for planning discharge	AL	02/06/26

Building Specification:

DRAWING NOT FOR CONSTRUCTION

PROJECT		
Keep Hatch		
TITLE		
Site Access Plan		
CLIENT		
Wokingham BC		
DRAWN BY	CHECKED BY	DATE
JG		19/05/2026
SCALE (@ A1)		PROJECT NUMBER
1:150		260407
DRAWING NUMBER		REV
260407-ELT-00-00-DR-A-1110		C
STATUS: D		SIZE
D = Draft P = Proposed M = Manufacture S = Site		A1