




General notes:
Planning application version.
Contractor to check all dimensions and report any discrepancies to principle designer prior to purchasing materials or construction.
Proposed elevations to remain unaltered - as existing, with the exception of heat pumps positioned alongside the rear elevation.

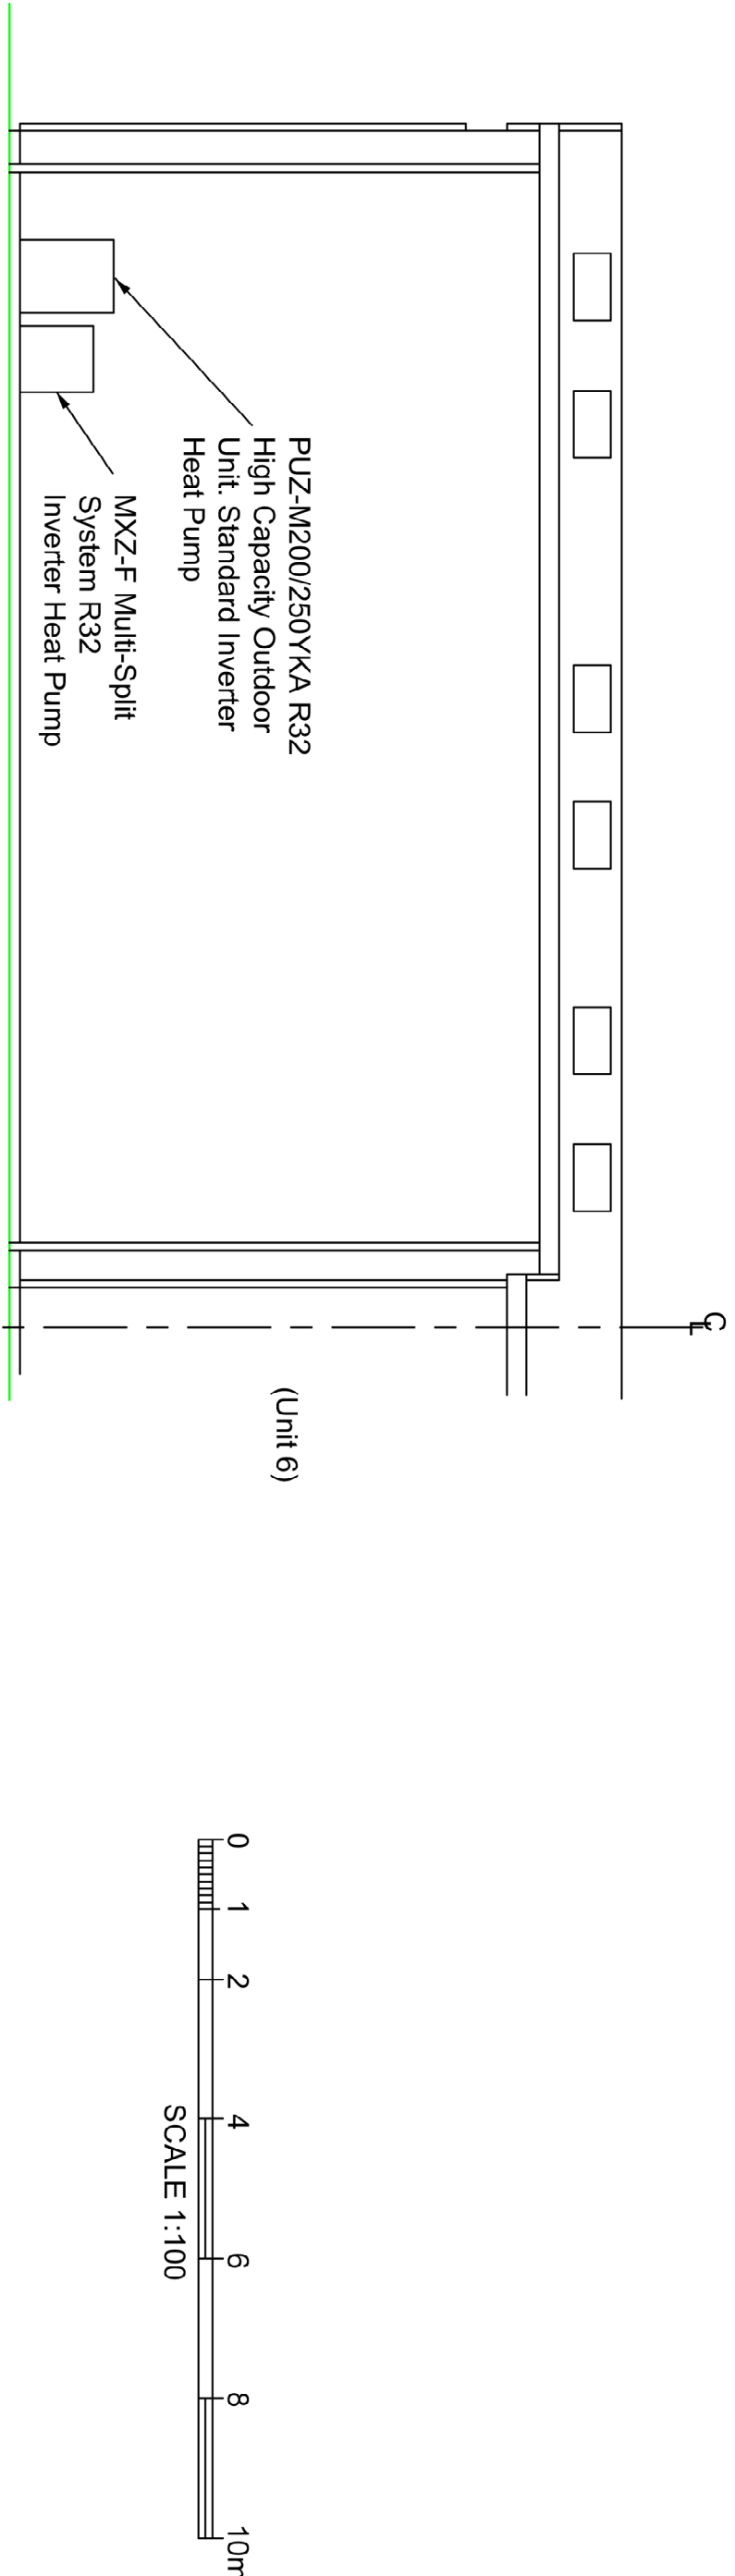

PROPOSED REAR ELEVATION

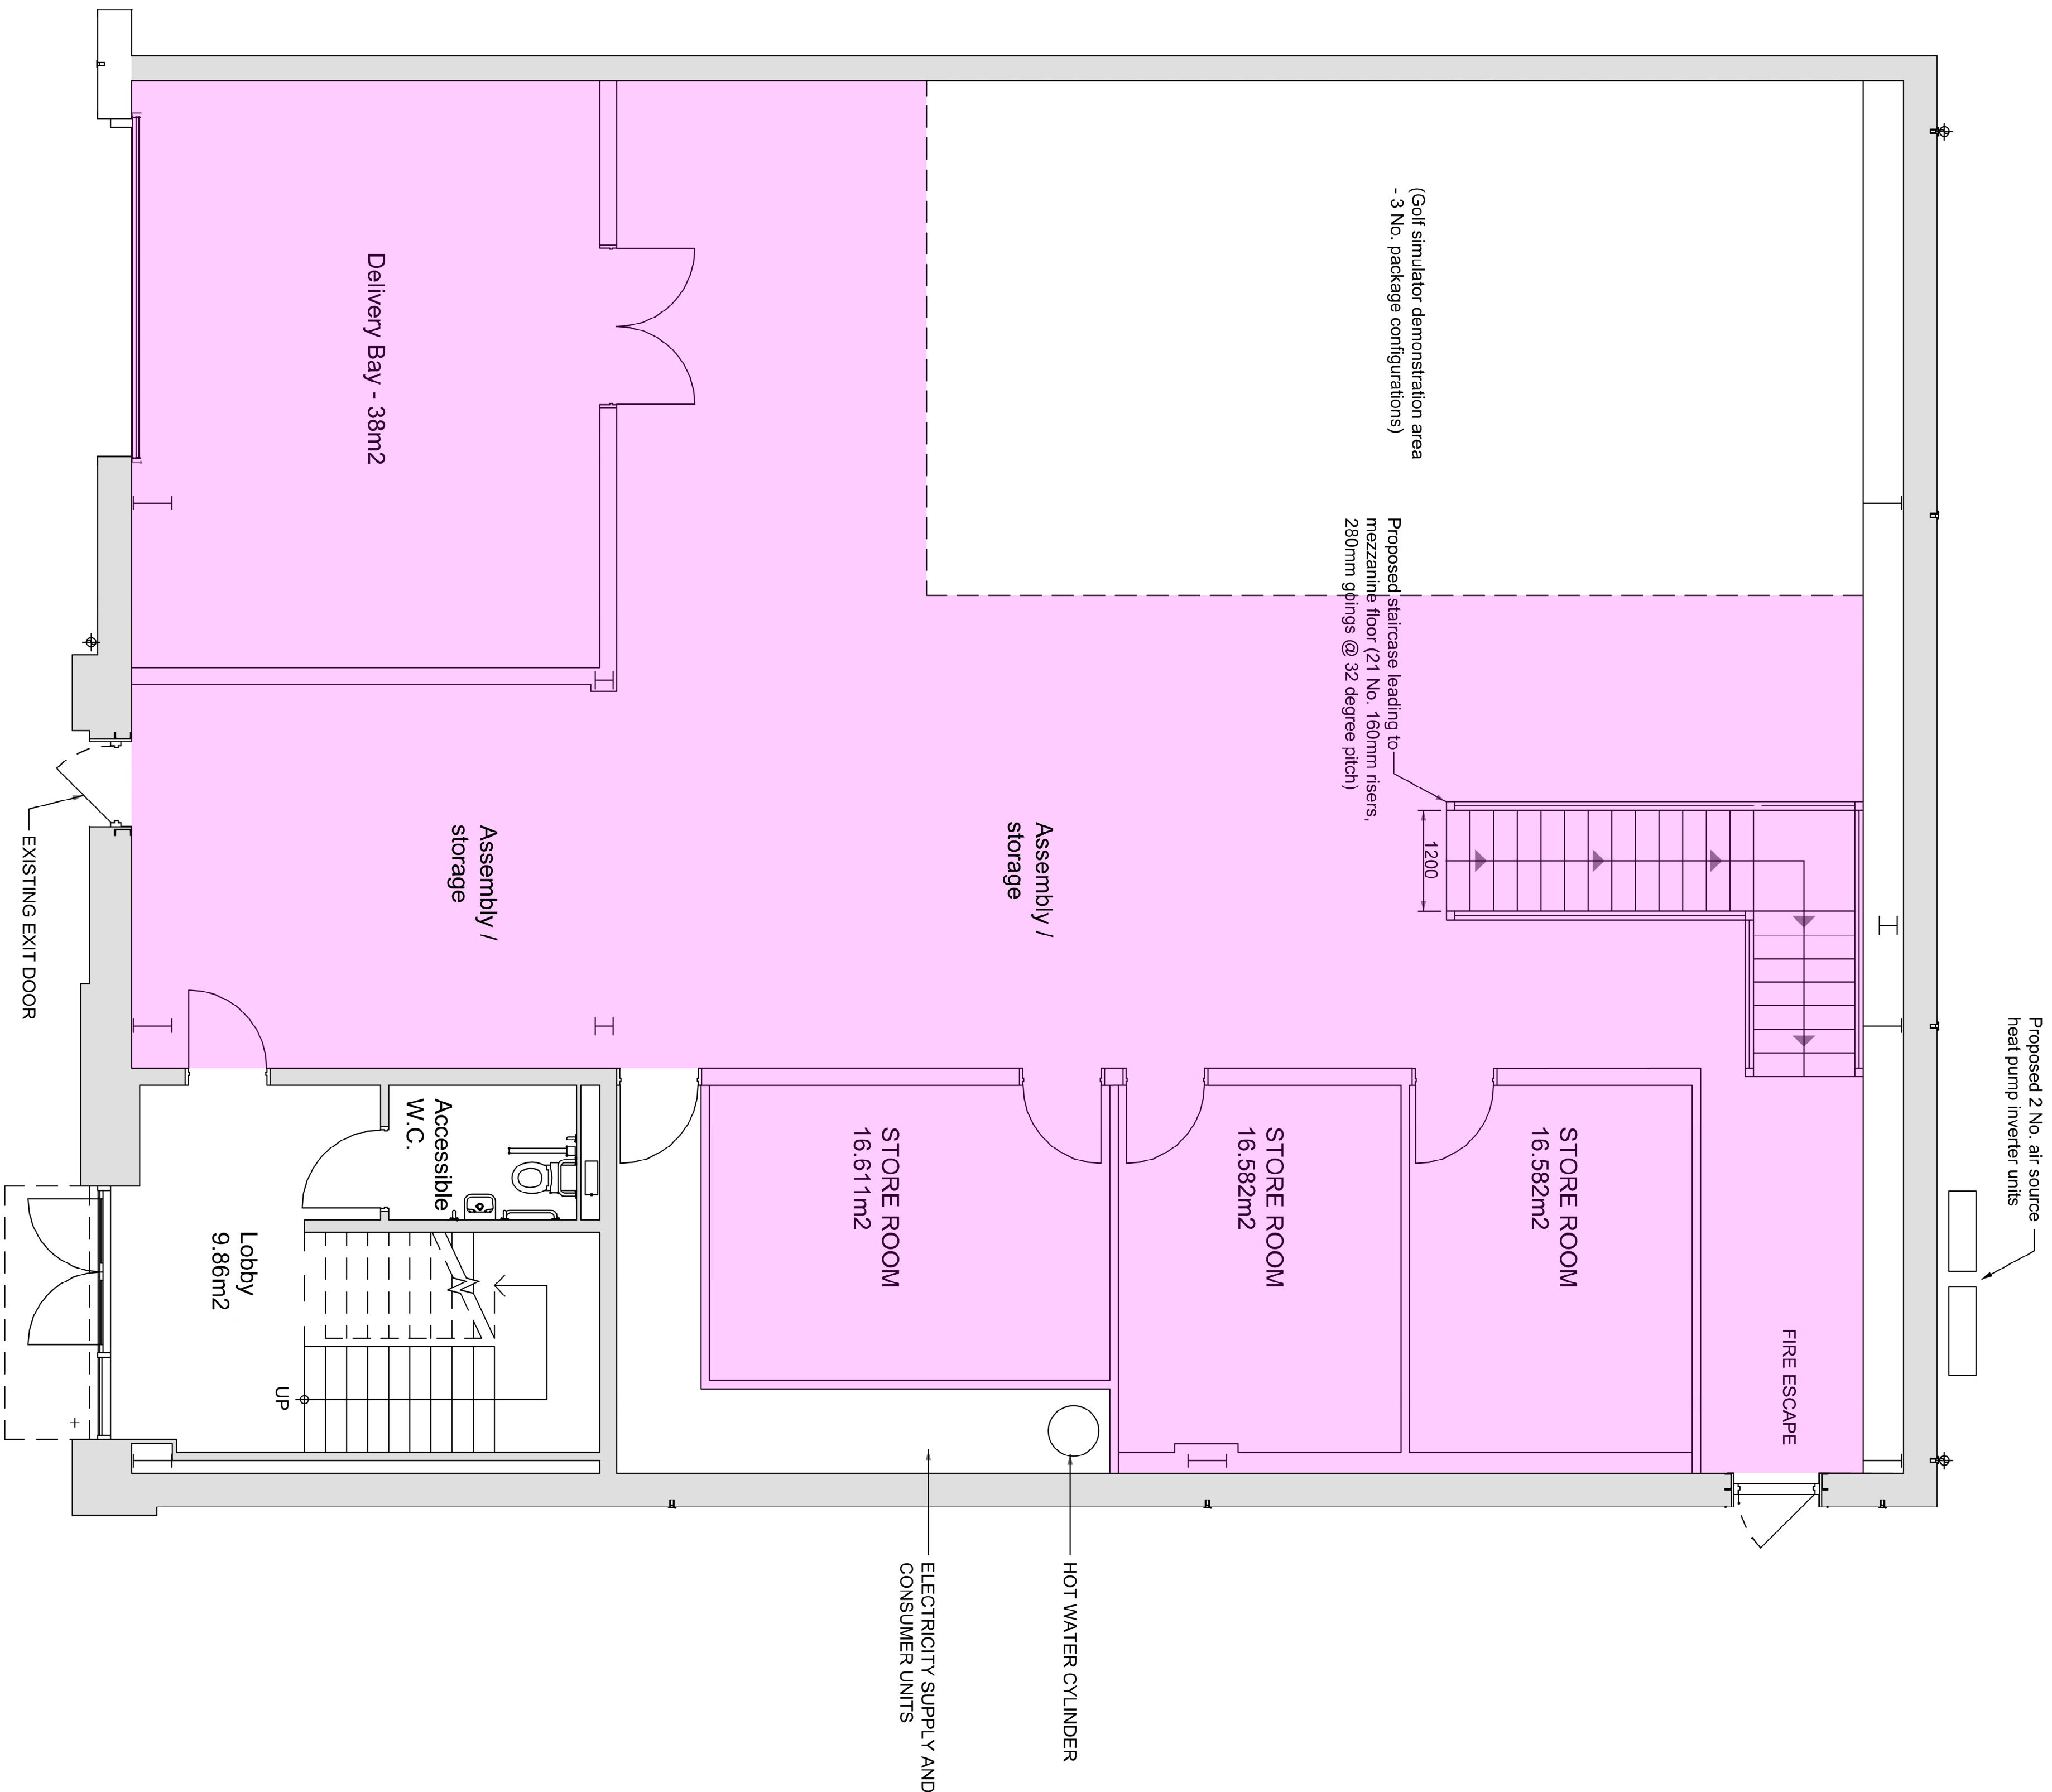

PROPOSED GROUND FLOOR LAYOUT

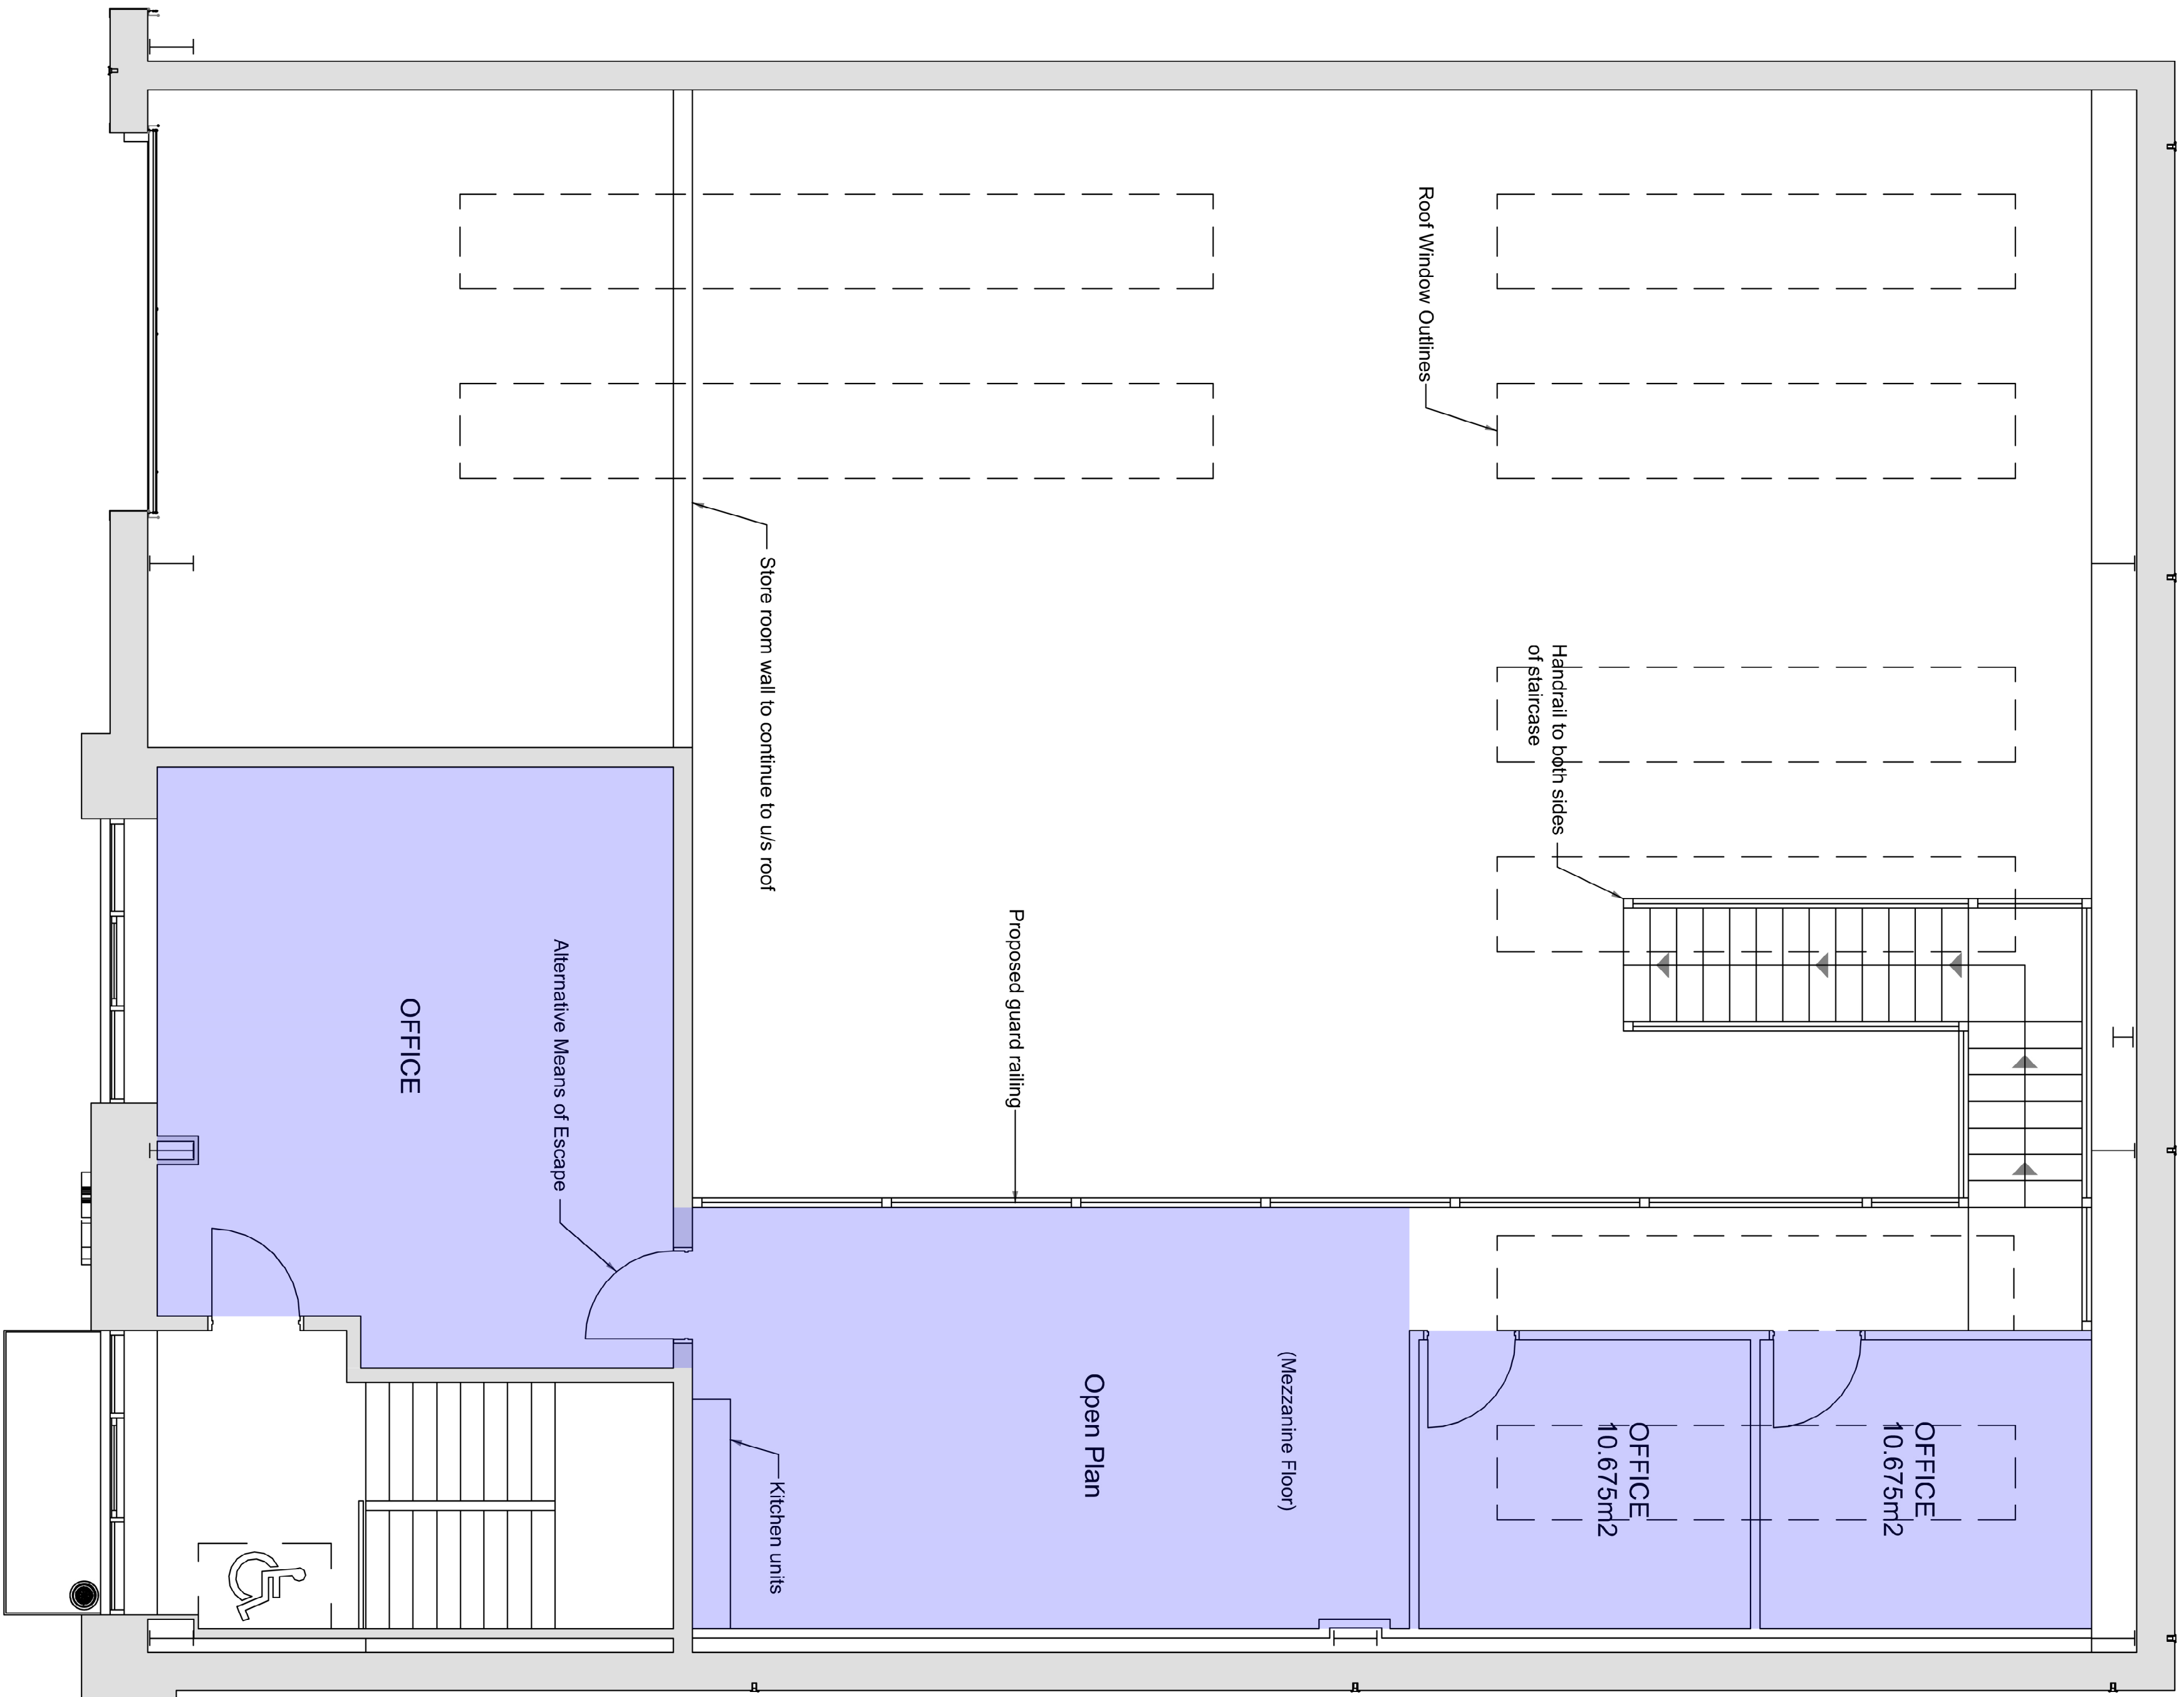

PROPOSED 1st FLOOR LAYOUT

- KEY:
- BB - storage & distribution
 - Ancillary offices and product assembly



FULL SWING EMEA LTD

UNIT 7,
PHASE 2 MILLARS
BUSINESS PARK,
FISHPONDS CLOSE,
WOKINGHAM,
RG41 2TZ

EXISTING FLOOR
LAYOUT PLANS
& ELEVATIONS

Drawing 25/01/01
FEBRUARY 2025
1:50 @ A0