



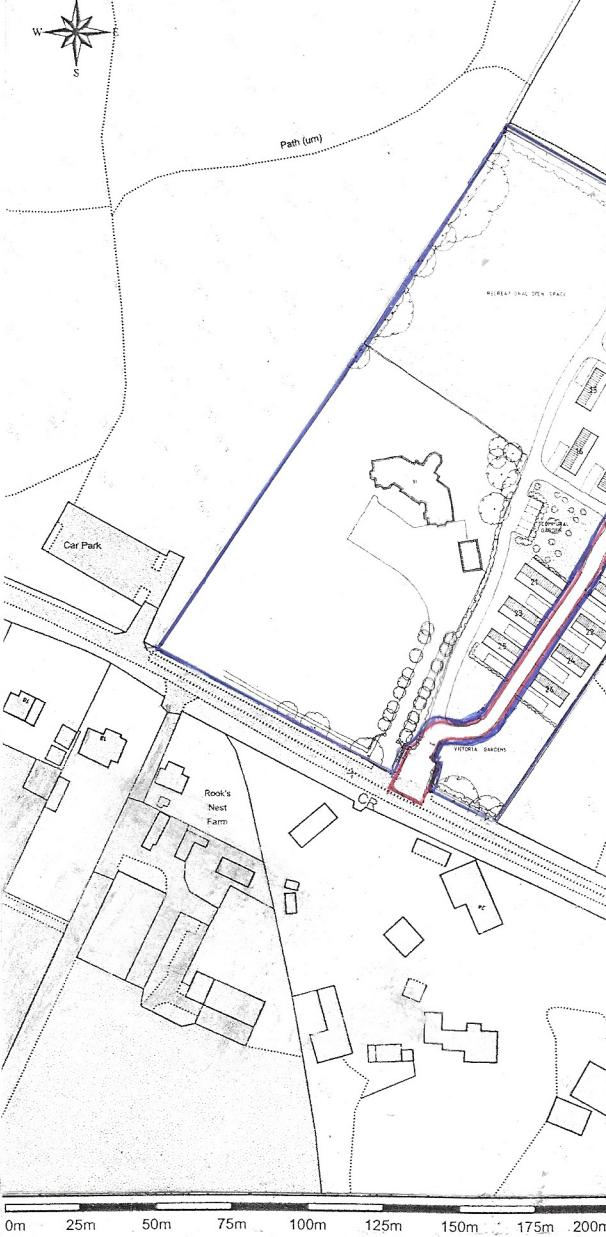


LOCATION PLAN 1: 2500

Notes

All dimensions and levels on site are to be checked prior to commencement of work.

This drawing is the copyright of Paul Edwards Architecture

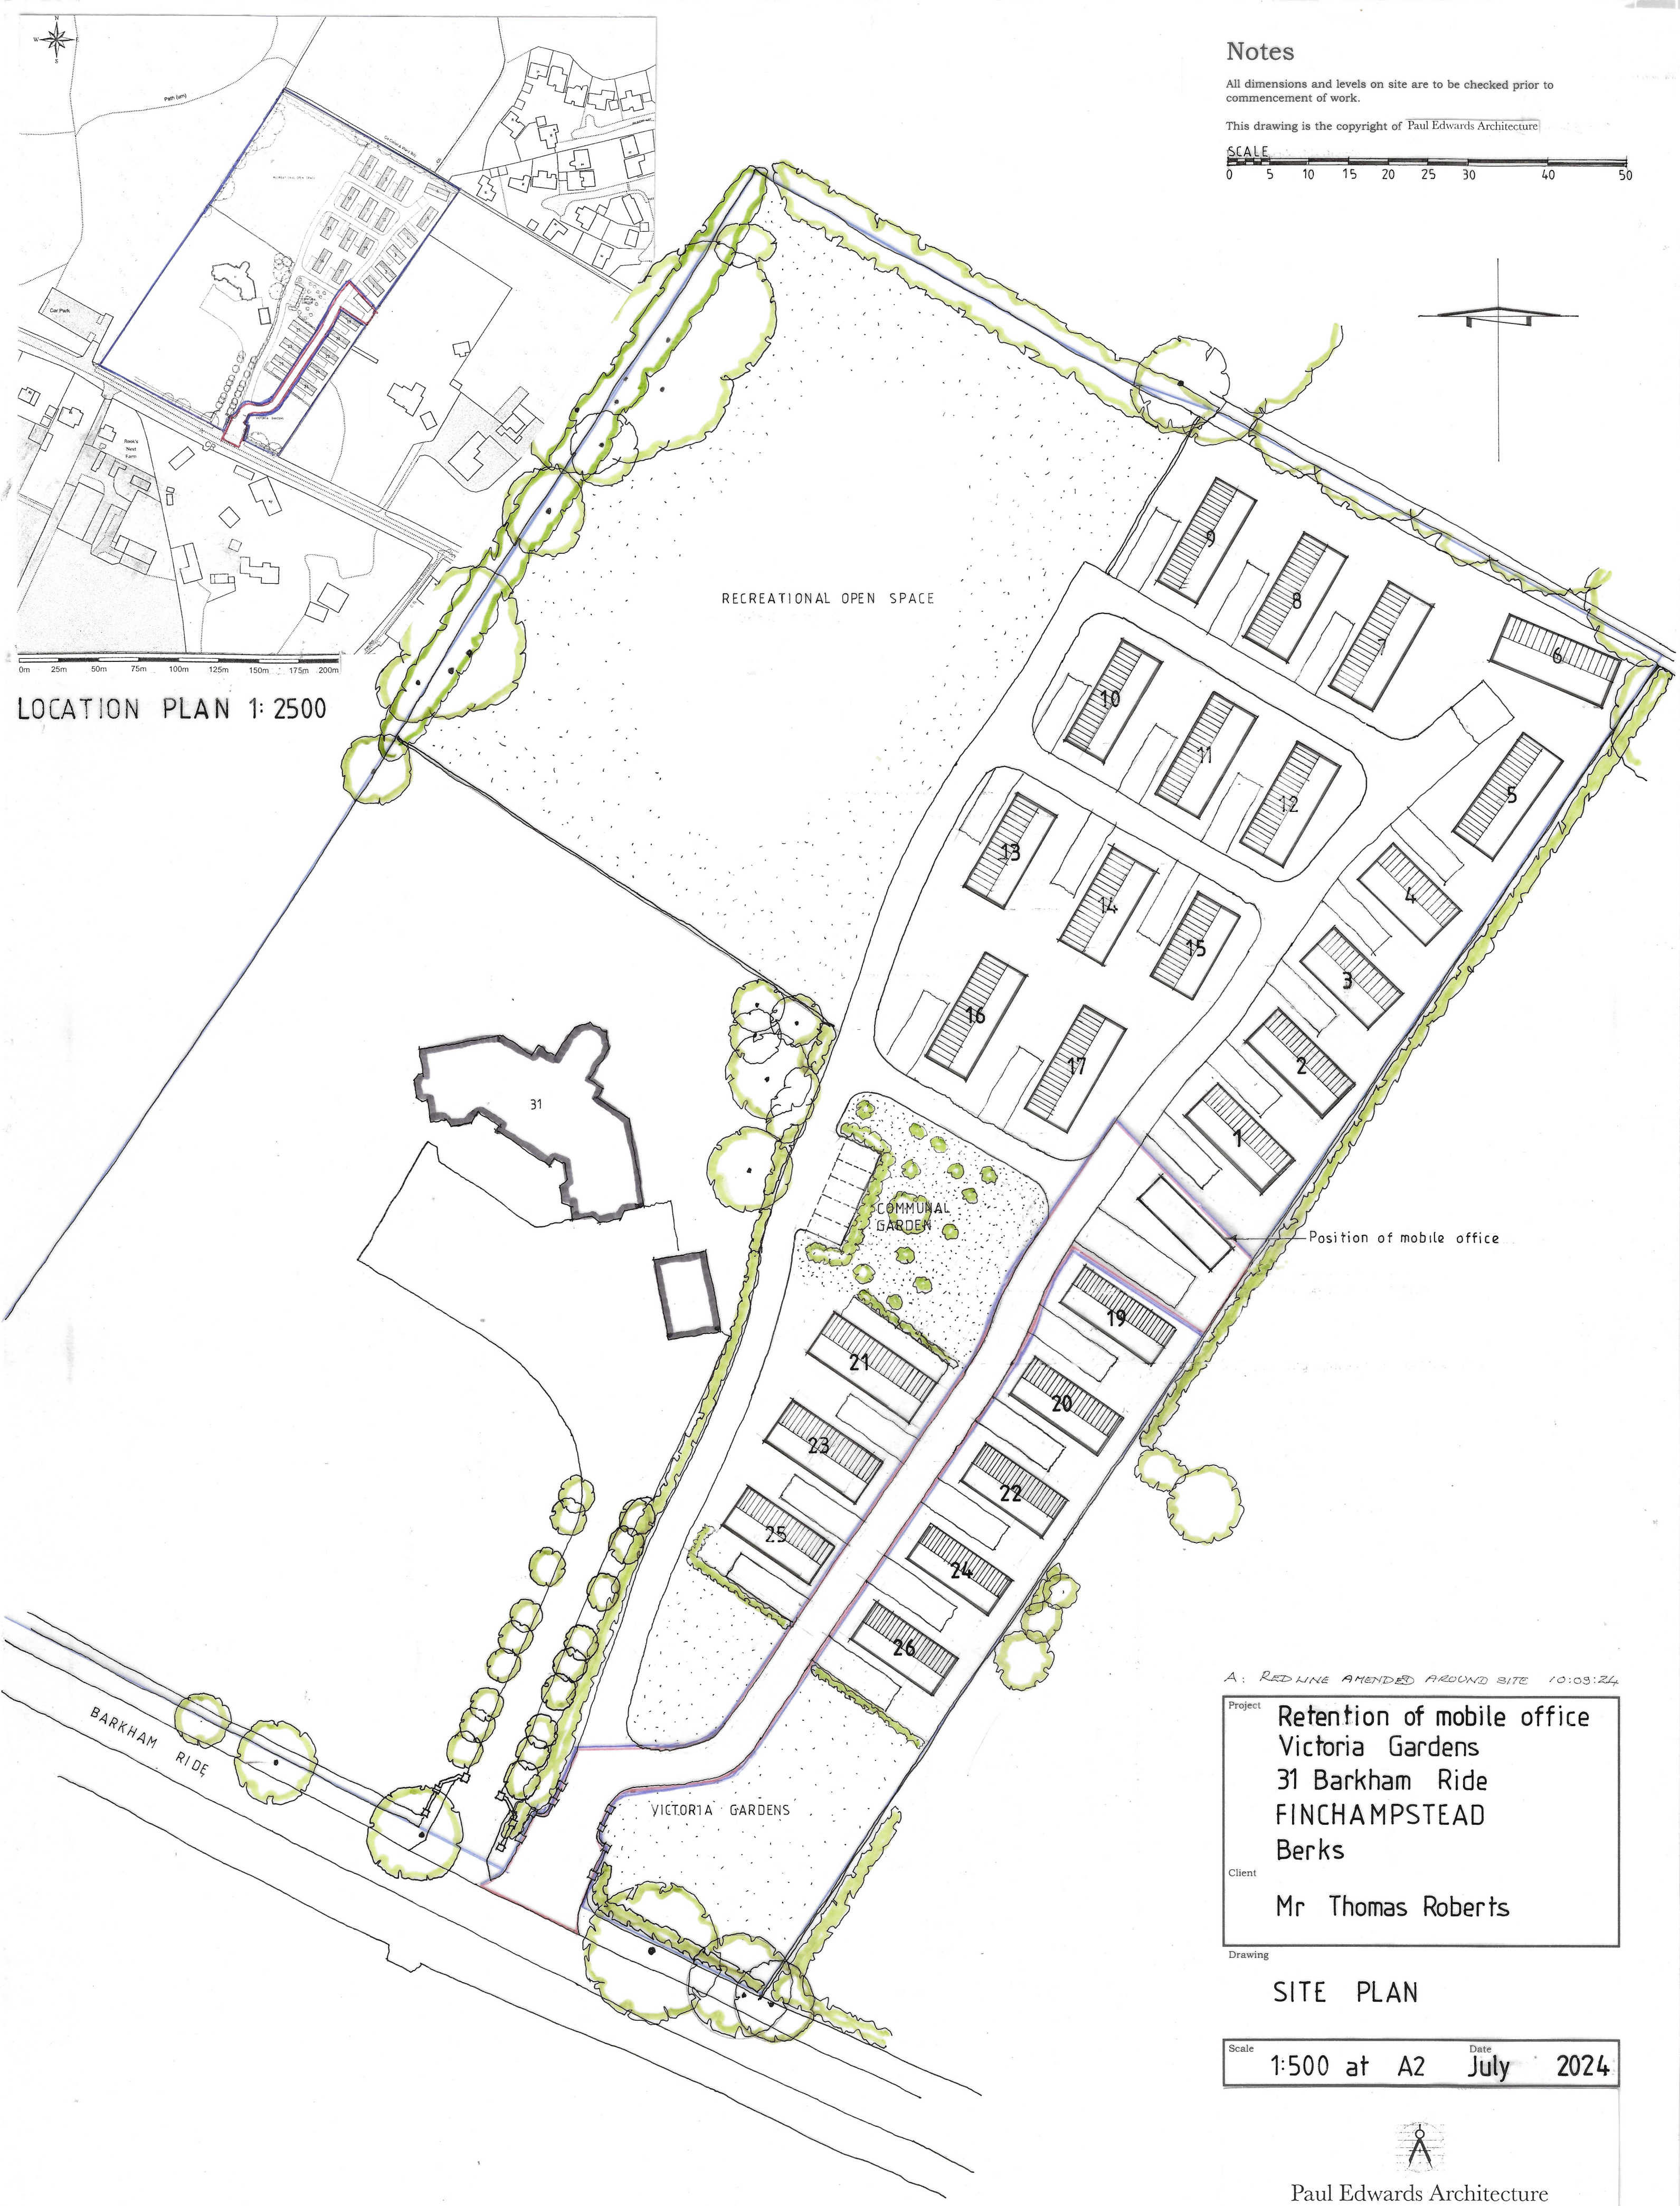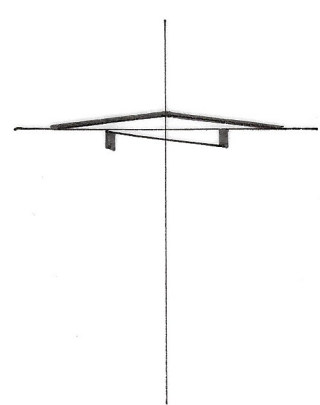

A: REDLINE AMENDED AROUND SITE 10:03:24

Project	Retention of mobile office Victoria Gardens 31 Barkham Ride FINCHAMPSTEAD Berks
Client	Mr Thomas Roberts

Drawing

SITE PLAN

Scale	1:500 at A2	Date	July 2024
-------	-------------	------	-----------



Paul Edwards Architecture
12 Sandy Lane, Barkham, Wokingham, Berks RG41 4DB
Tel: 01189772925 Mob: 07831837415 E-mail: paul@pauledwardsarchitecture.co.uk

Job 2654	Dwg. 06 A
----------	-----------