



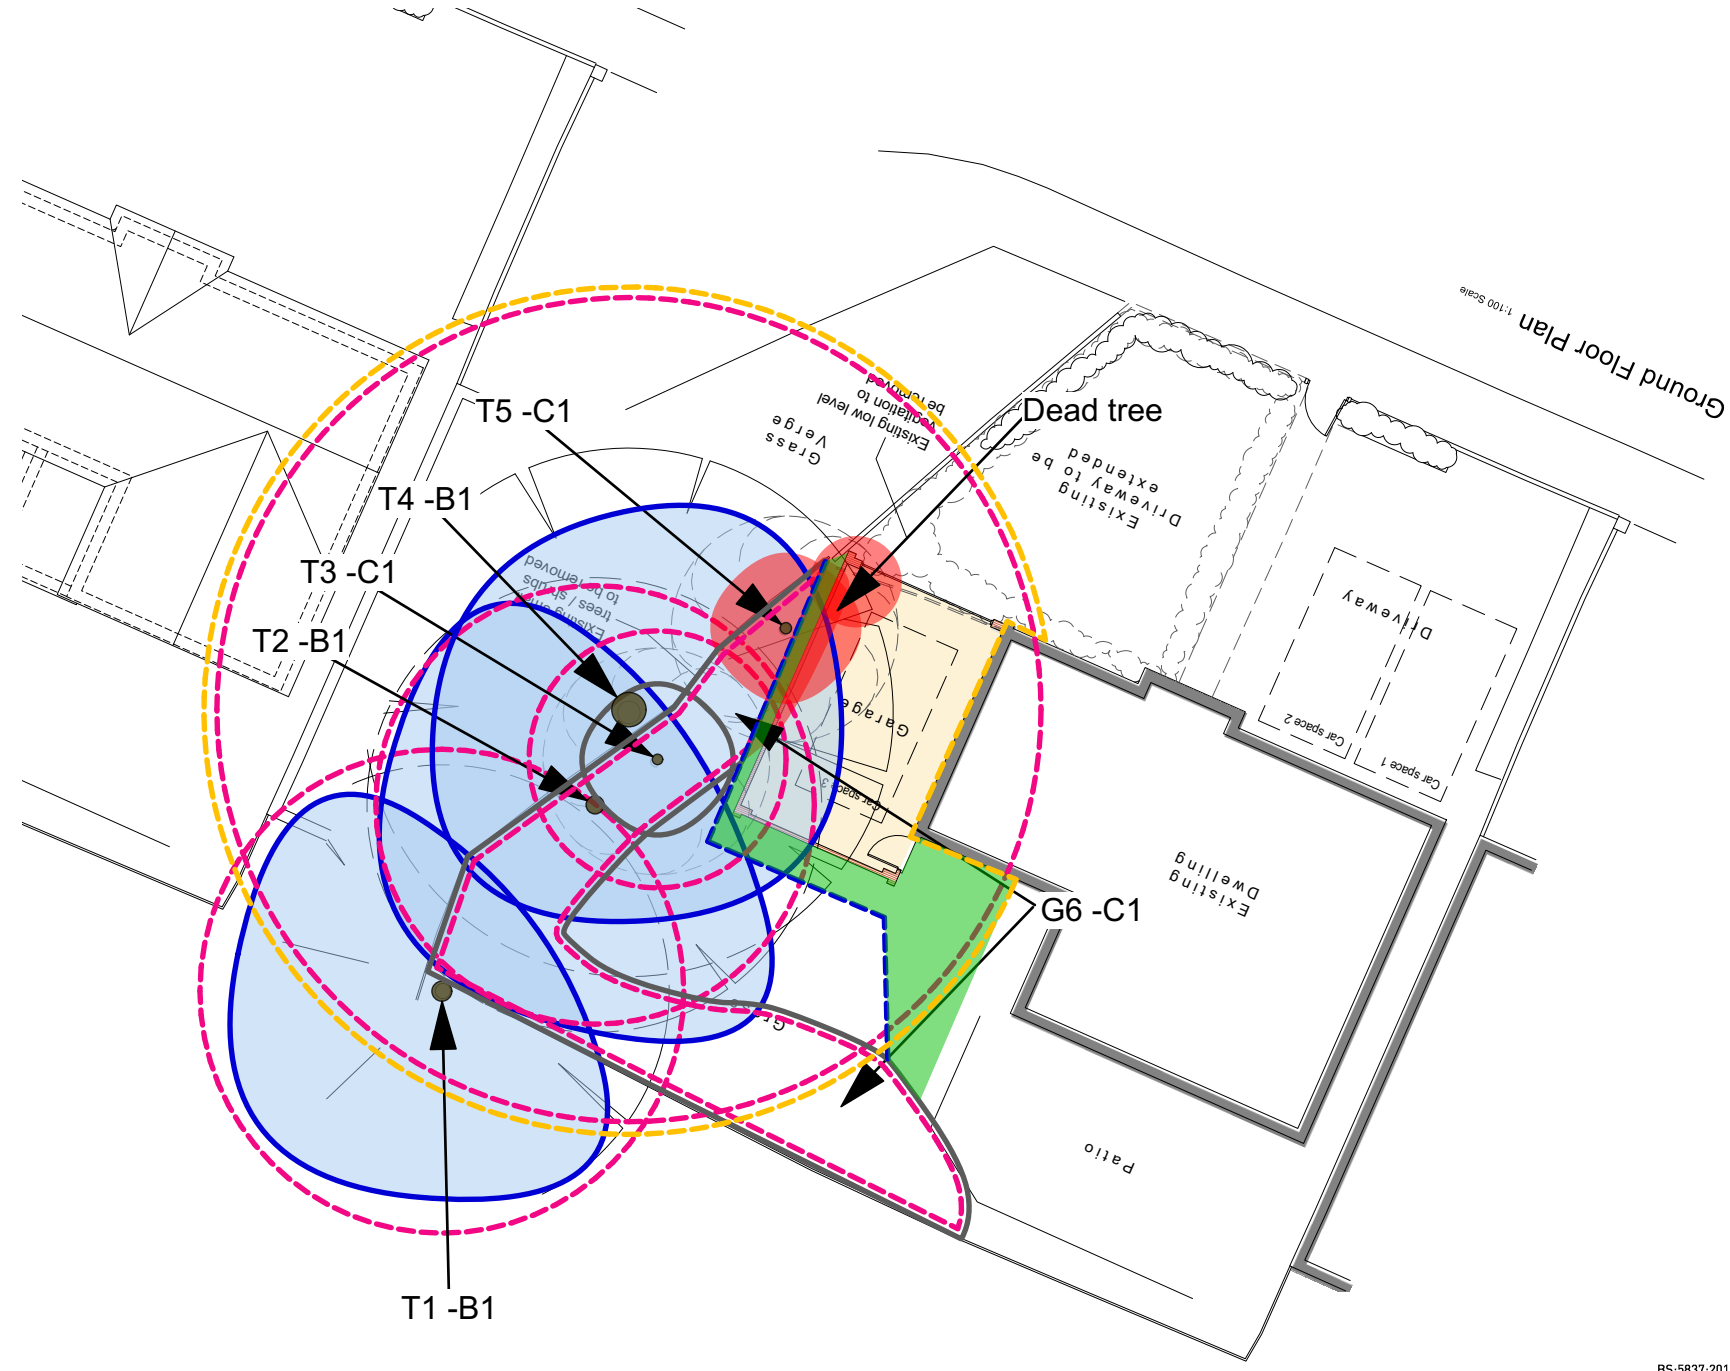

KEY - BS 5837 : 2012 Categories

- Tree Category A - High Quality
- A Category - Hedgerow, Group, Woodland
- Tree Category B - Moderate Quality
- B Category - Hedgerow, Group, Woodland
- Tree Category C - Low Quality
- C Category - Hedgerow, Group, Woodland
- Tree Category U - Unsuitable for Retention
- Default Root Protection Area to BS:5837:2012
- Adjusted Root Protection Area to BS:5837:2012
- Shrub Mass / Offsite Tree
- Tree Preservation Order (TPO)
- Survey Item to be Removed
- Tree Protection Barrier to BS:5837:2012 Primary Position
- Temporary Ground Protection to BS:5837:2012

BS:5837:2012 Figure 3 Examples of above-ground stabilizing systems

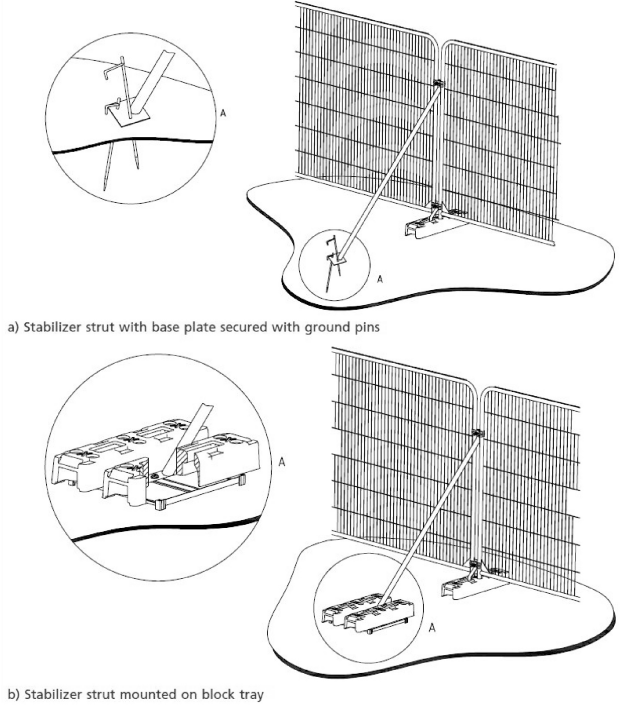

Note: The original of this drawing was produced in colour - a monochrome copy should not be relied upon.

Revision	Description	Date
-	First issue	22/7/24

LANDARB SOLUTIONS

Project:
2 Kiln Ride, Finchampstead

Description:
Tree Protection Plan

Status:
For Planning

Scale: 1:200 @A3	Drawn I Checked DP MP	Date: 22/07/2024
Job Number: LAS 809	Drawing Number: 02	Revision: -