



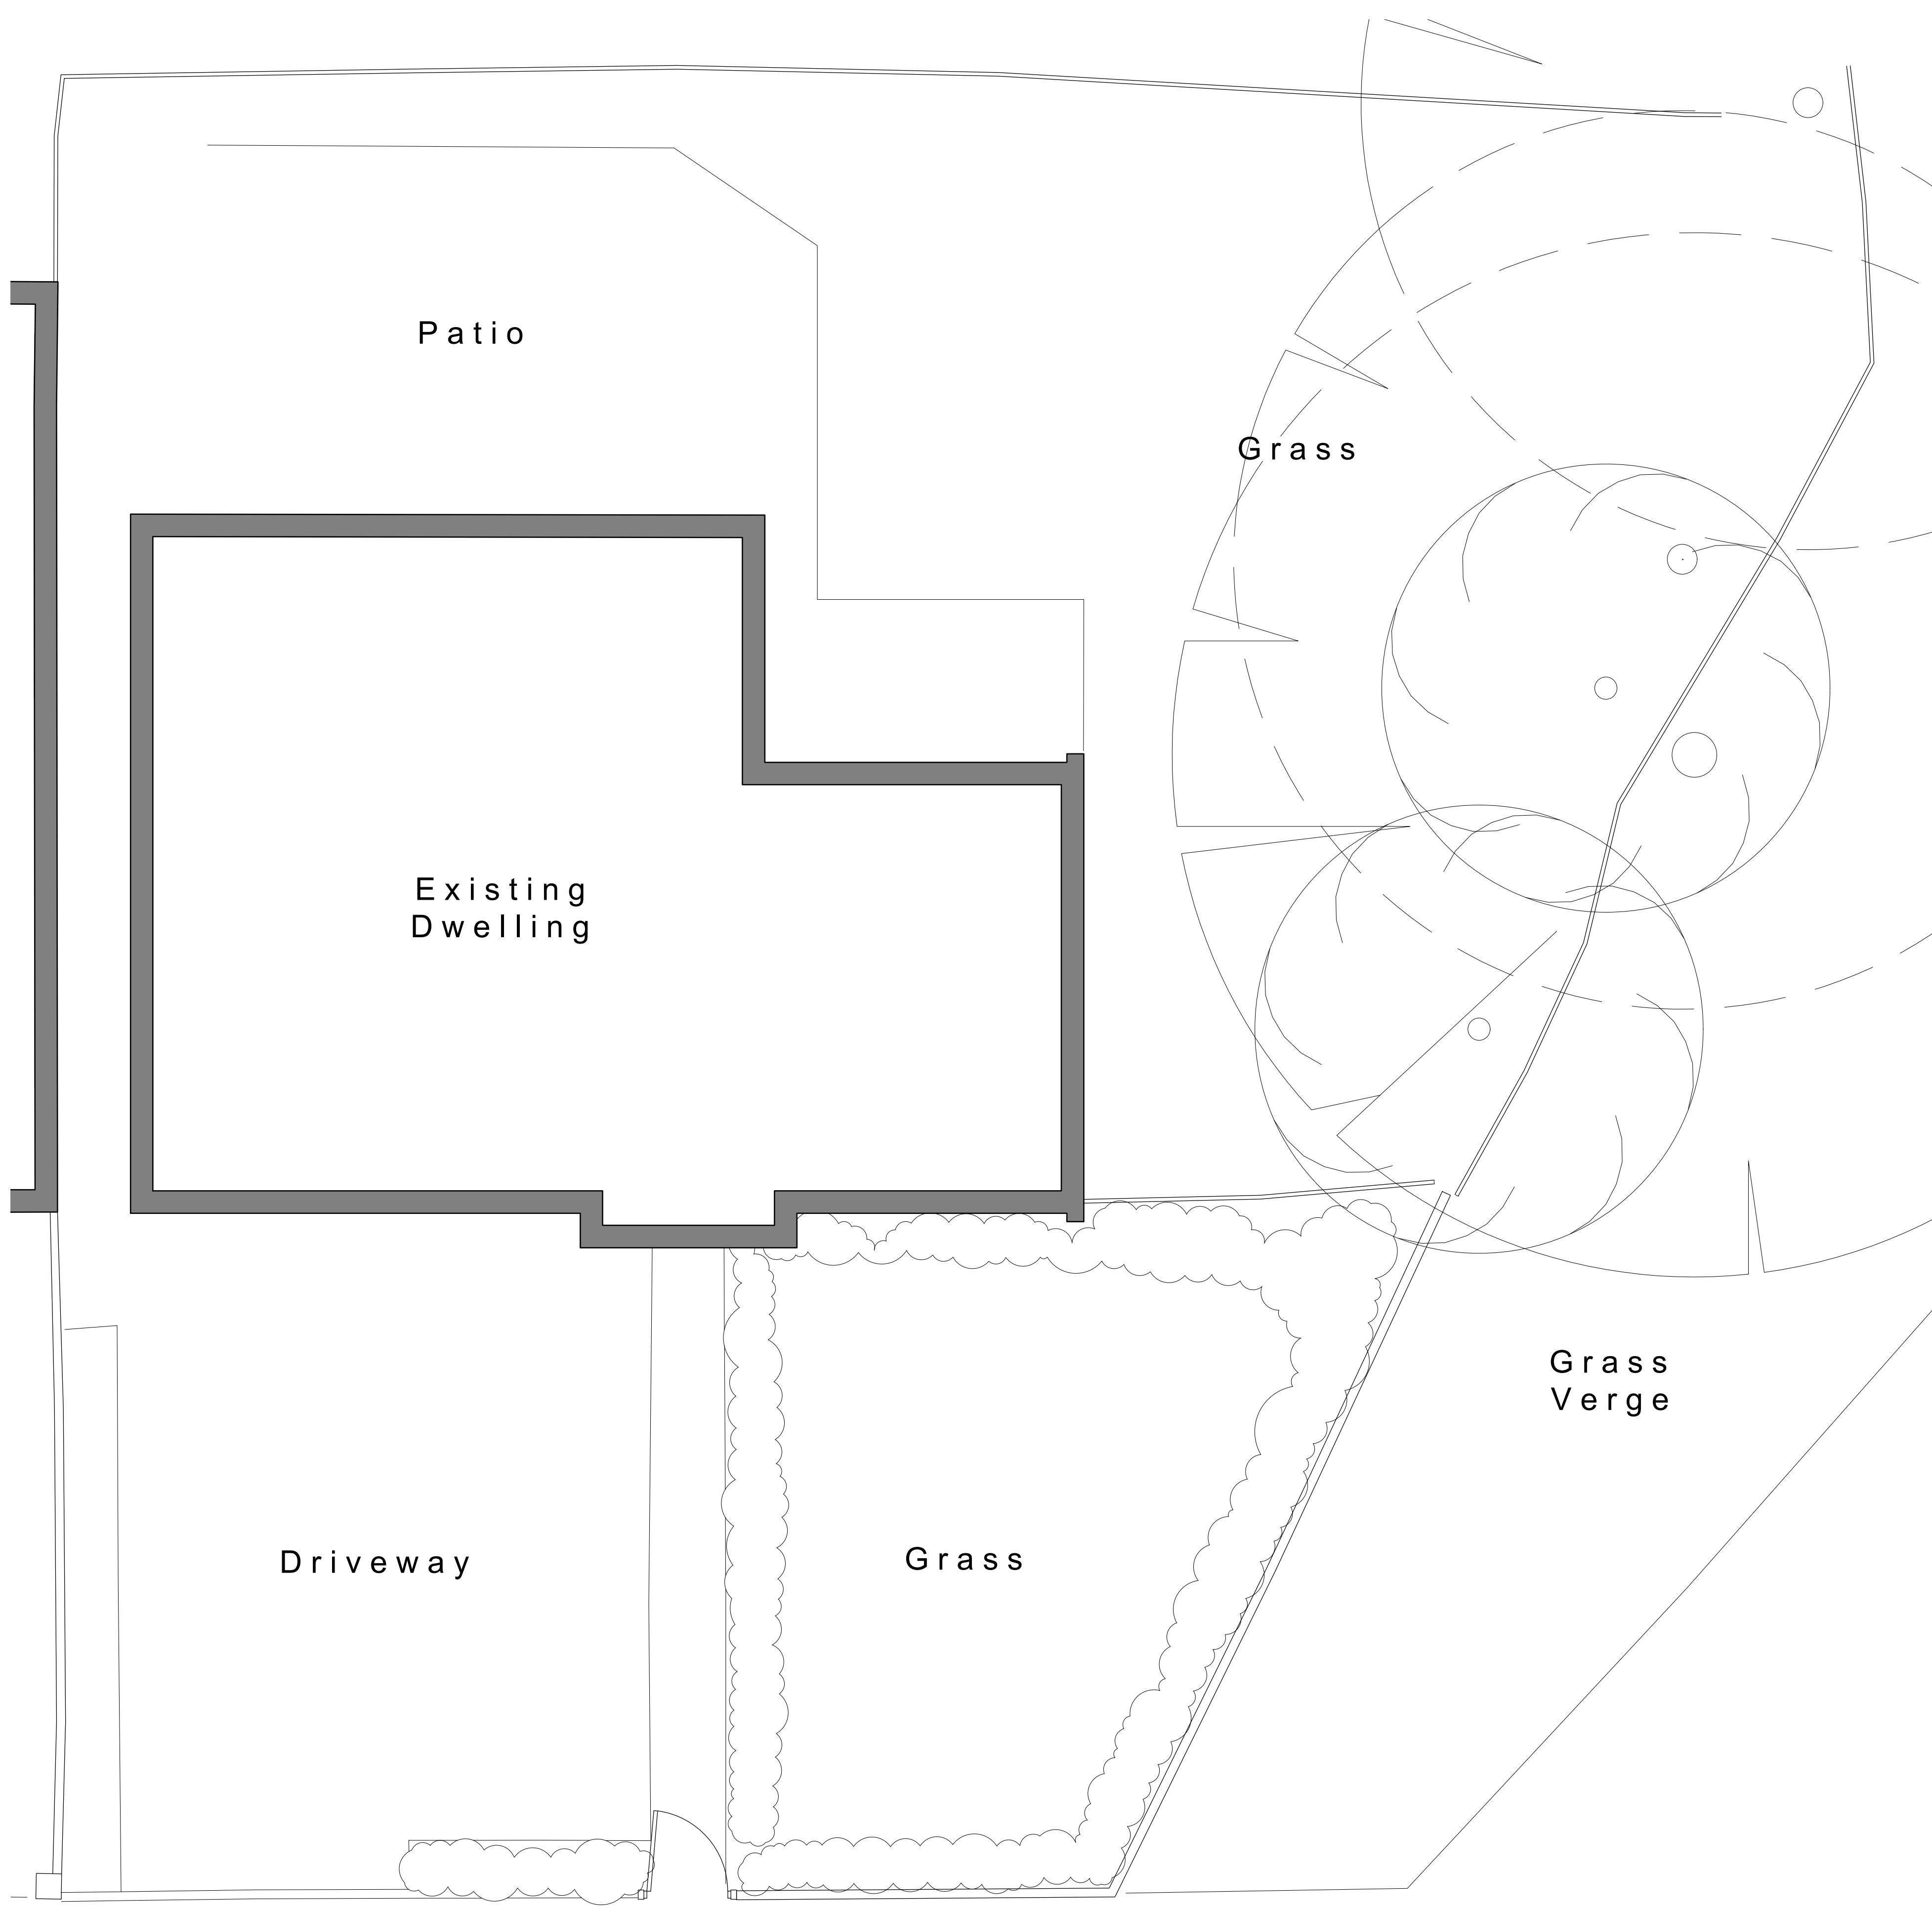

Ground Floor Plan 1:50 Scale




Front Elevation 1:100 Scale

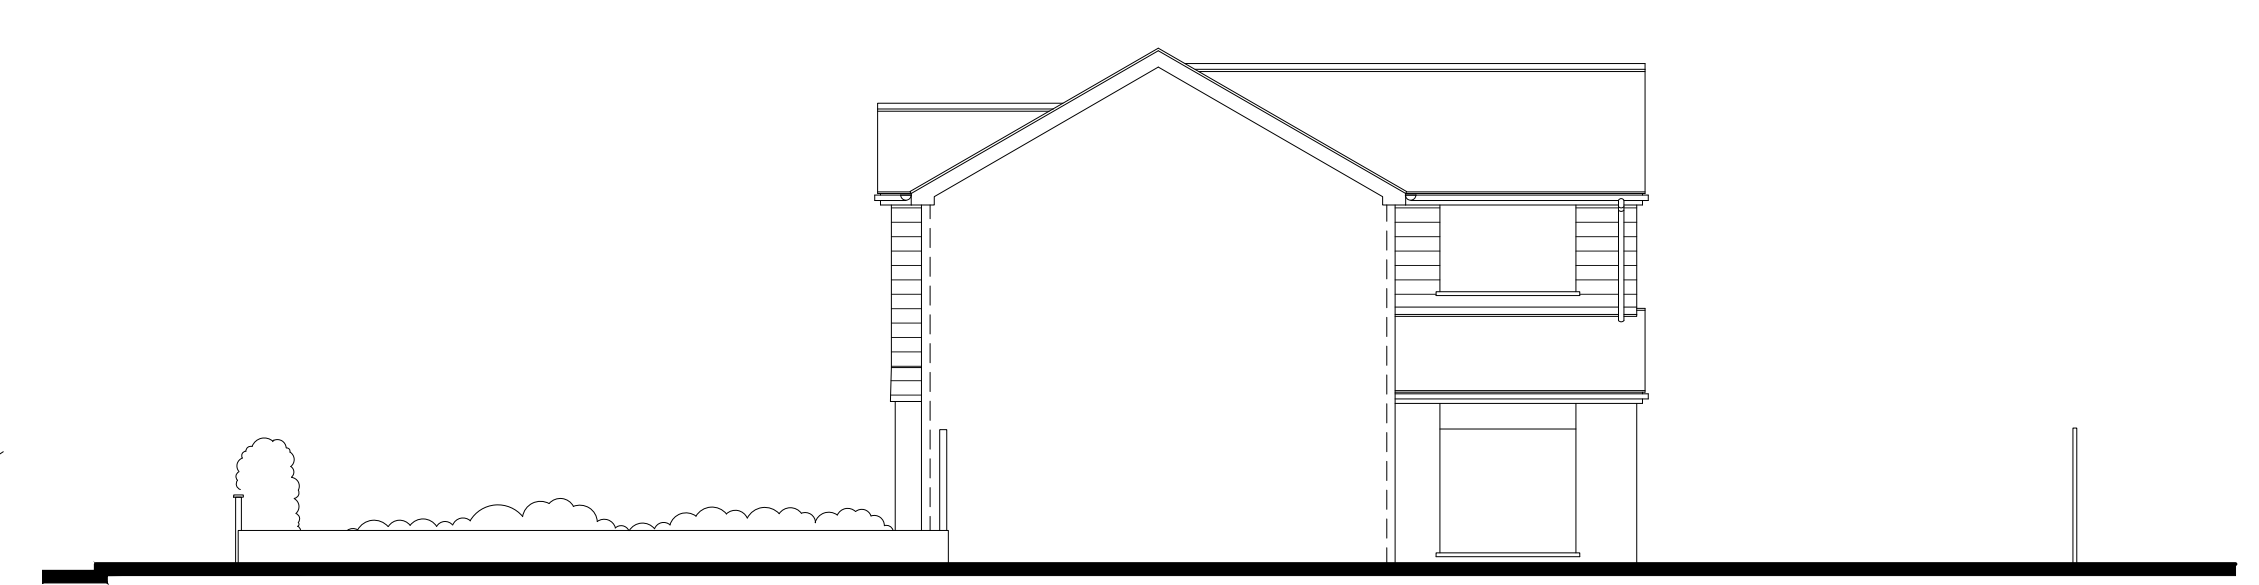

Side Elevation 1:100 Scale



Rear Elevation 1:100 Scale

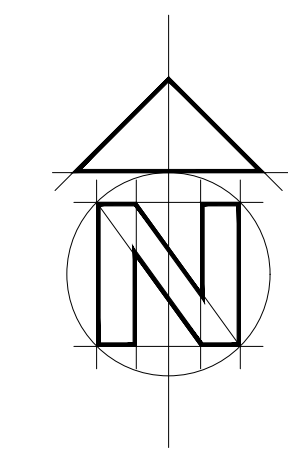

Bonney Architecture
PLANNING & TECHNICAL SERVICES

CLIENT	Mr & Mrs A Coates	14 Hornbeam Close Berkham Wokingham RG41 4LR
JOB	2 Kiln Ride, Finchampstead, Wokingham, RG40 3JL	07515 365 770 bonneyarchitecture@gmail.com
DRG	EXISTING PLANS & ELEVATIONS	
SCALE	As Shown	DRAWN P Bonney
DATE	July 2024	BA 0287 01