
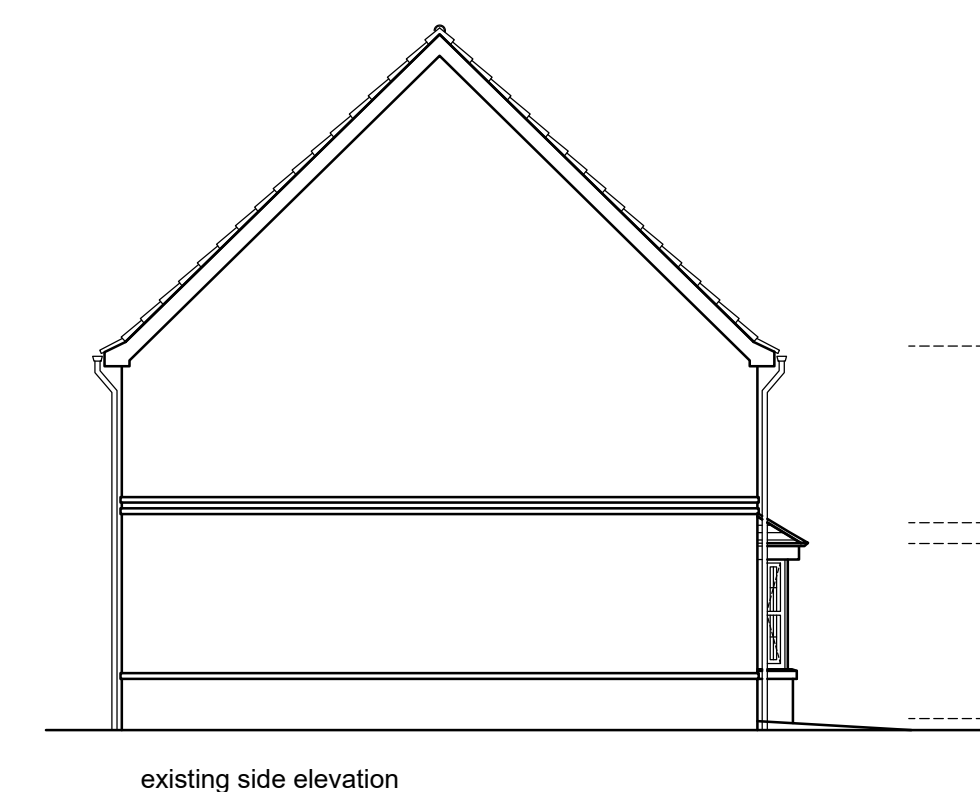
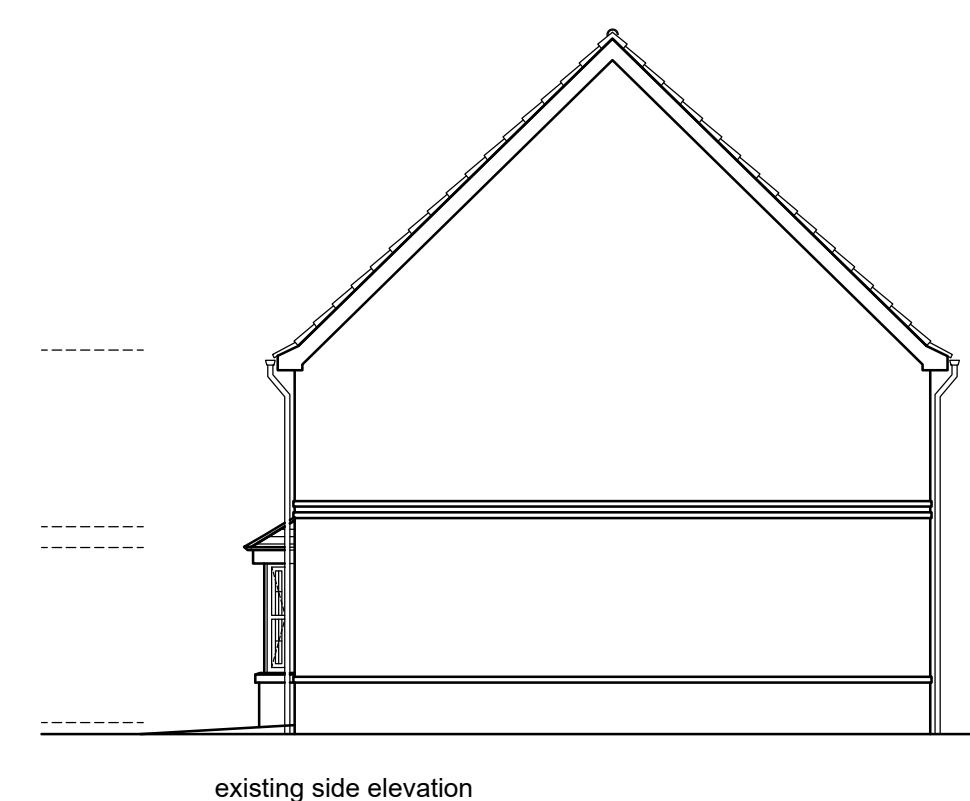
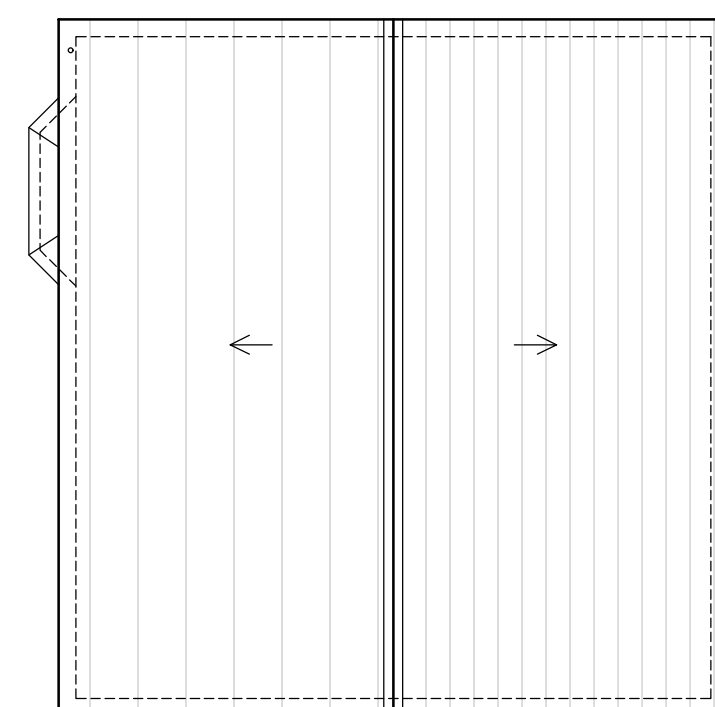
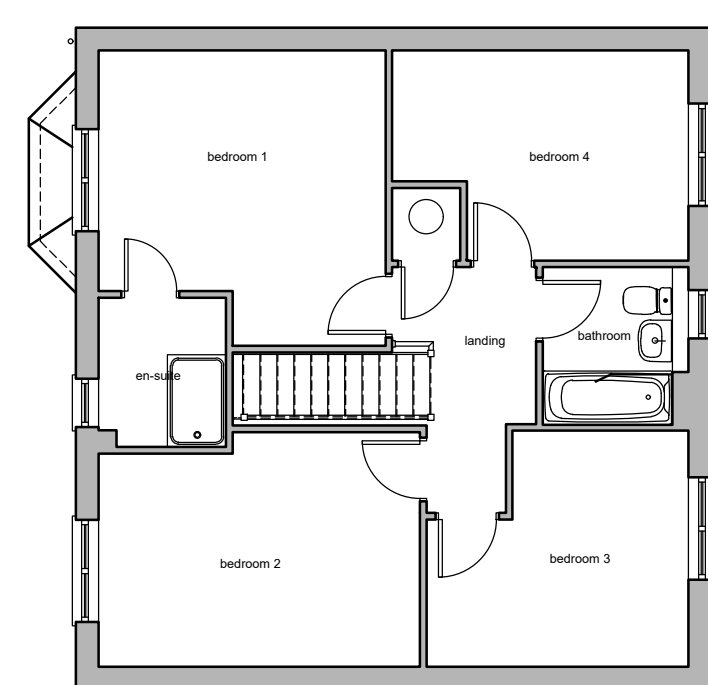
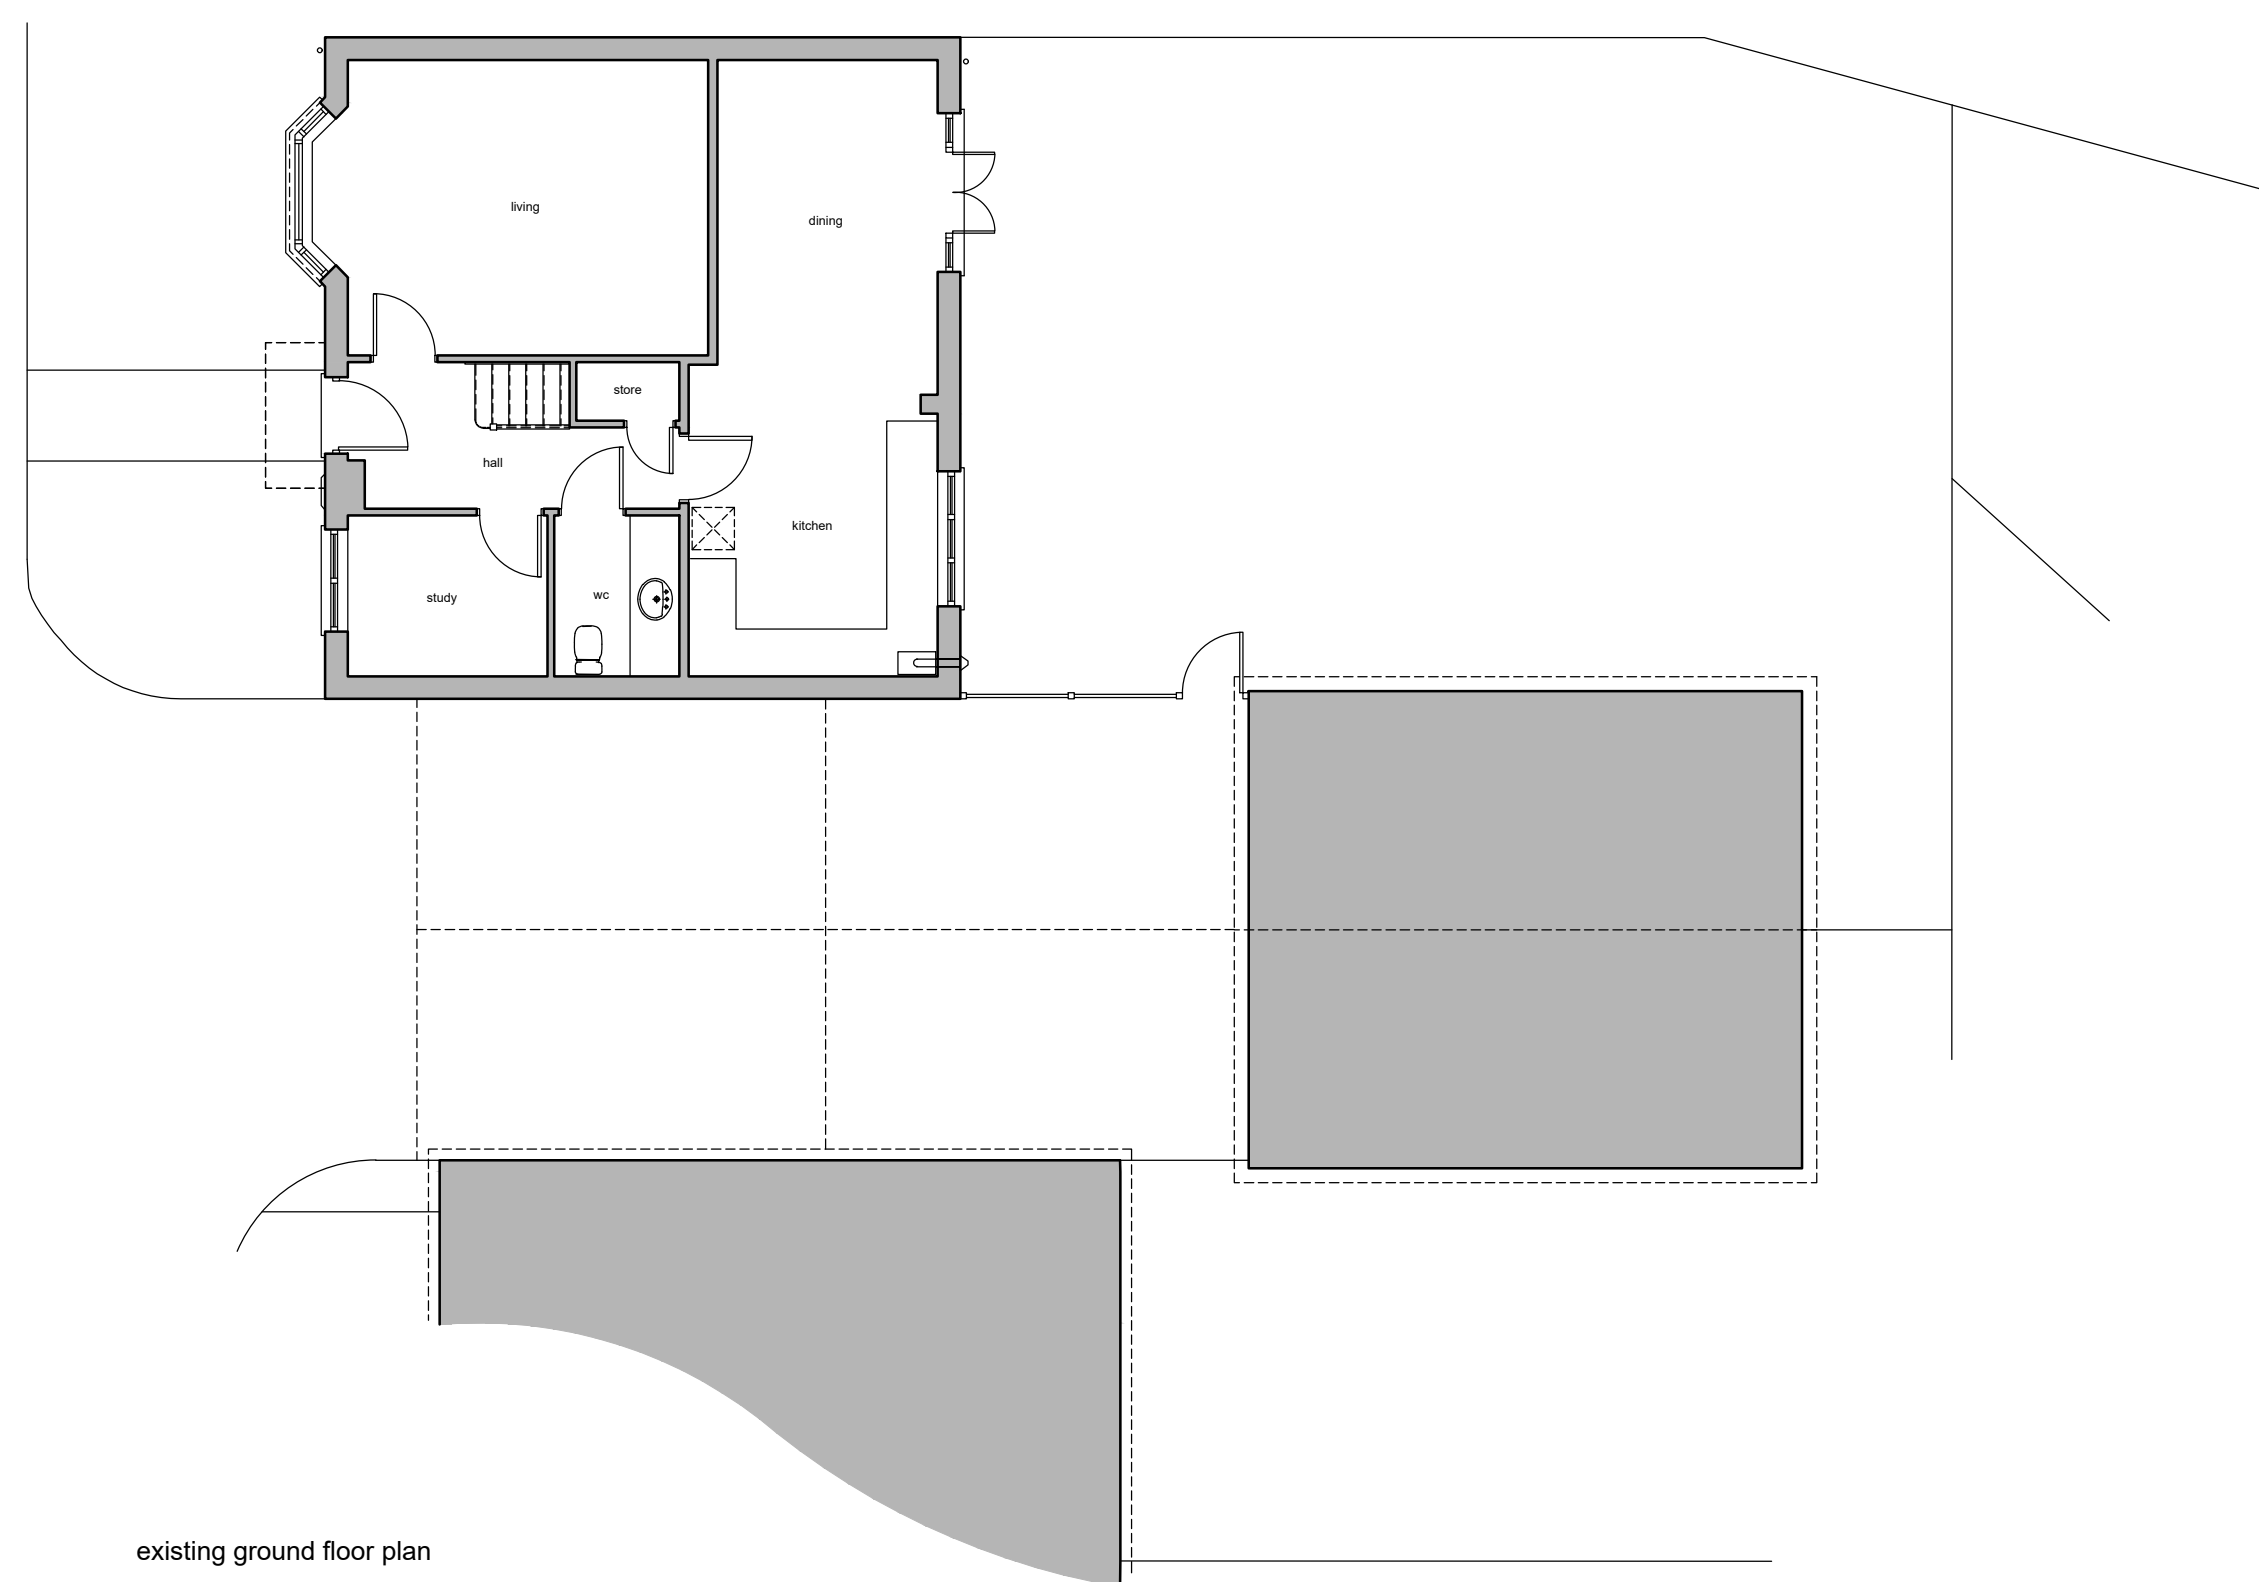


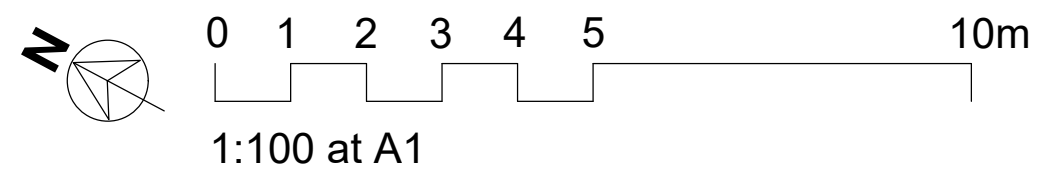

GENERAL NOTES:

- Drawings based on a third party survey
- This drawings must not be scaled - work only to figured dimensions.
- Dimensions must be verified on site by the contractor prior to work commencing on site.
- Discrepancies must be notified immediately.
- This information is copyright protected.

key

existing walls

new walls

demolitions

revisions

project

94 Ryeich Lane
Reading
RG7 1SS

drawing

**EXISTING
PLANS**

scale @ A1	date
1: 100	JAN 25

status

PLANNING APPLICATION

drawn by	checked by	approved by
----------	------------	-------------

drawing no.

PL.3025101

ATR| architecture