
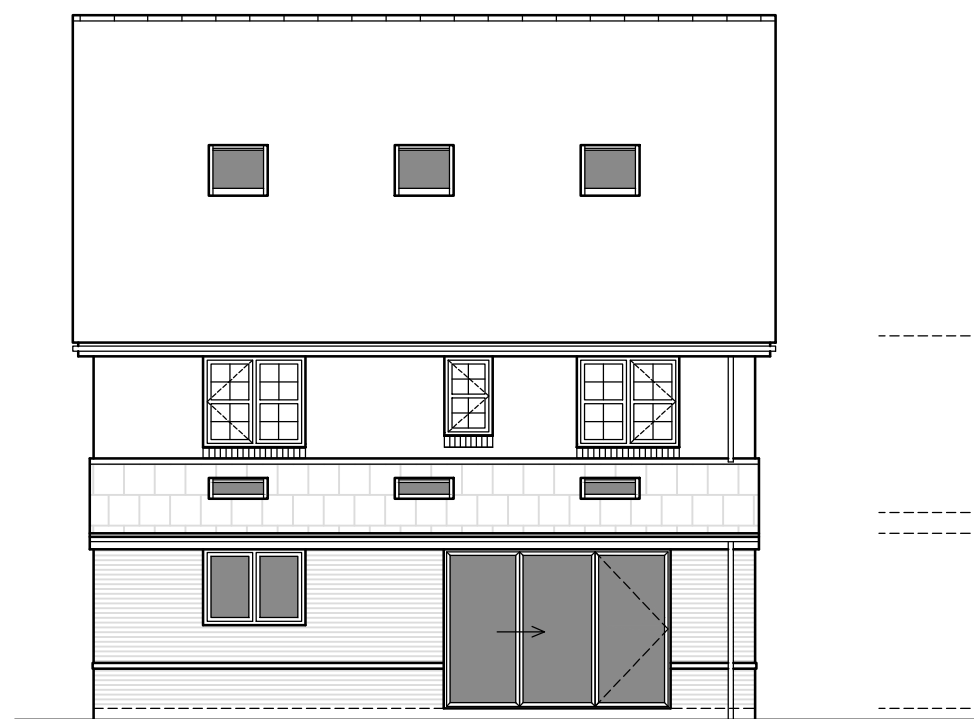
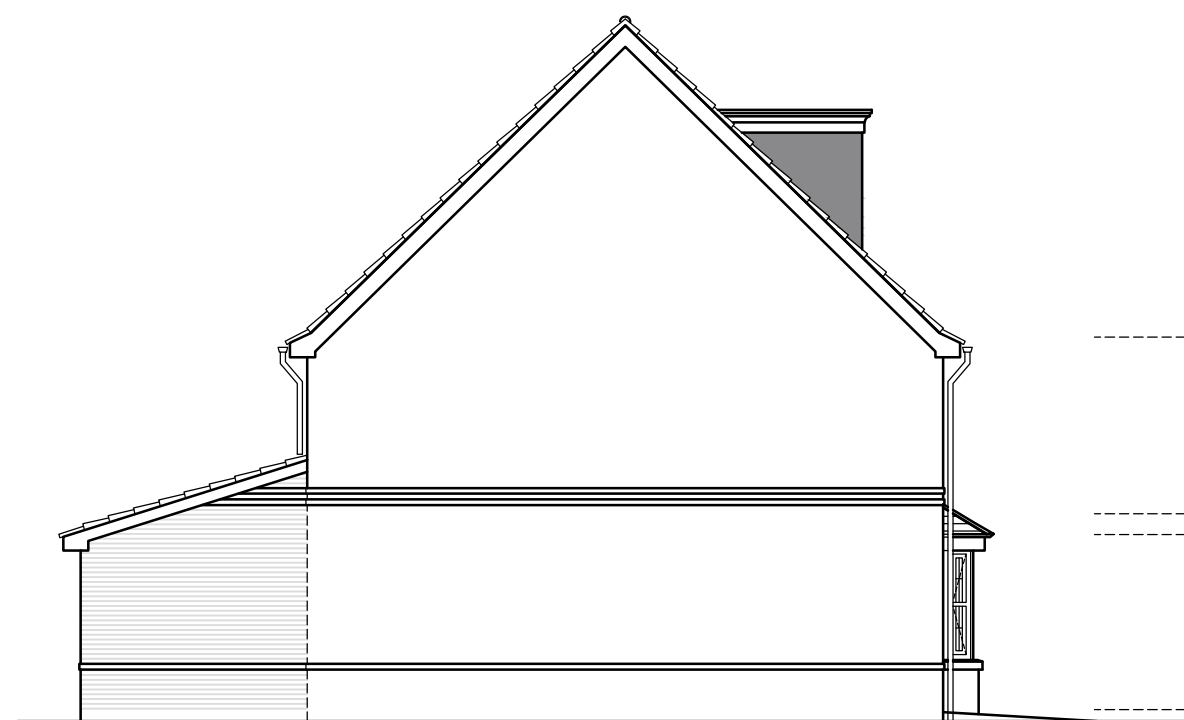
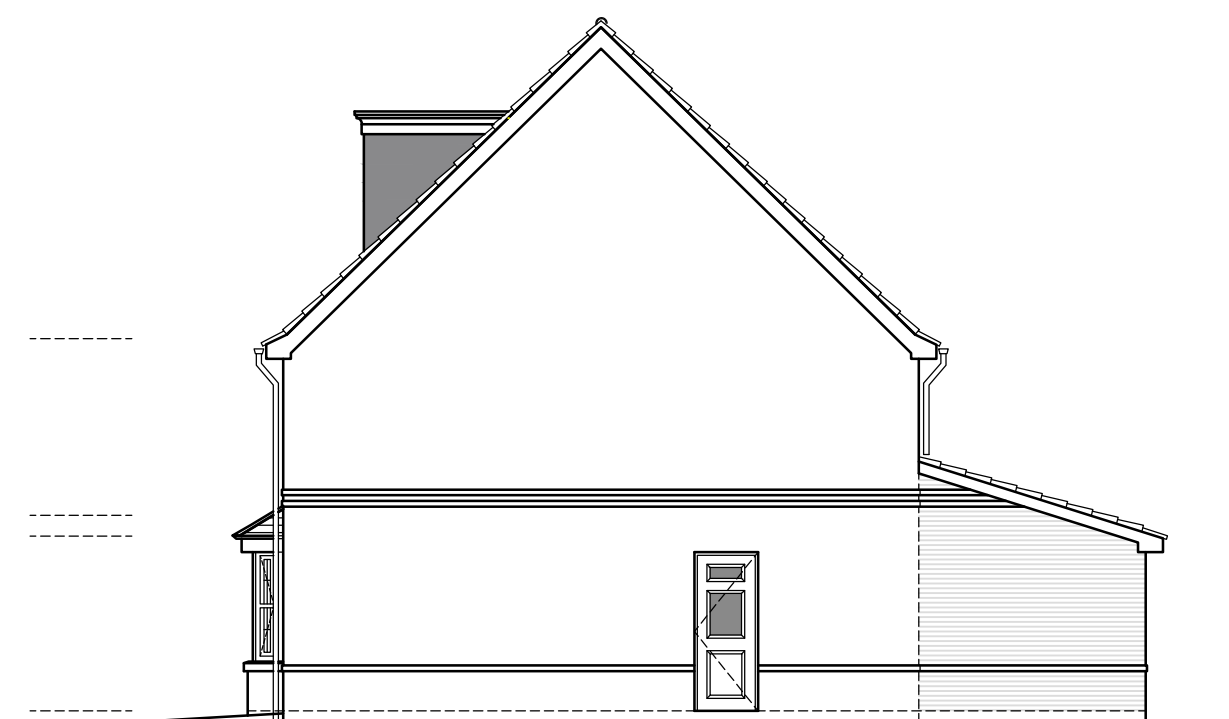
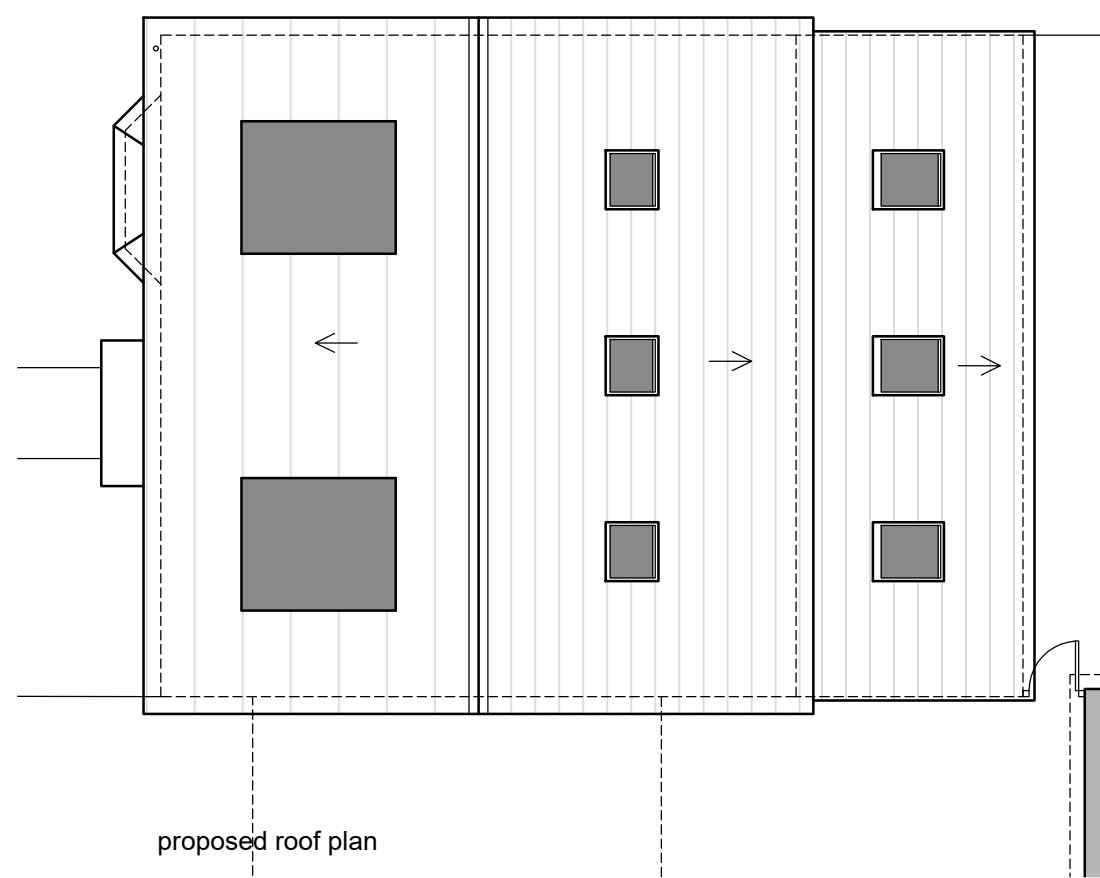
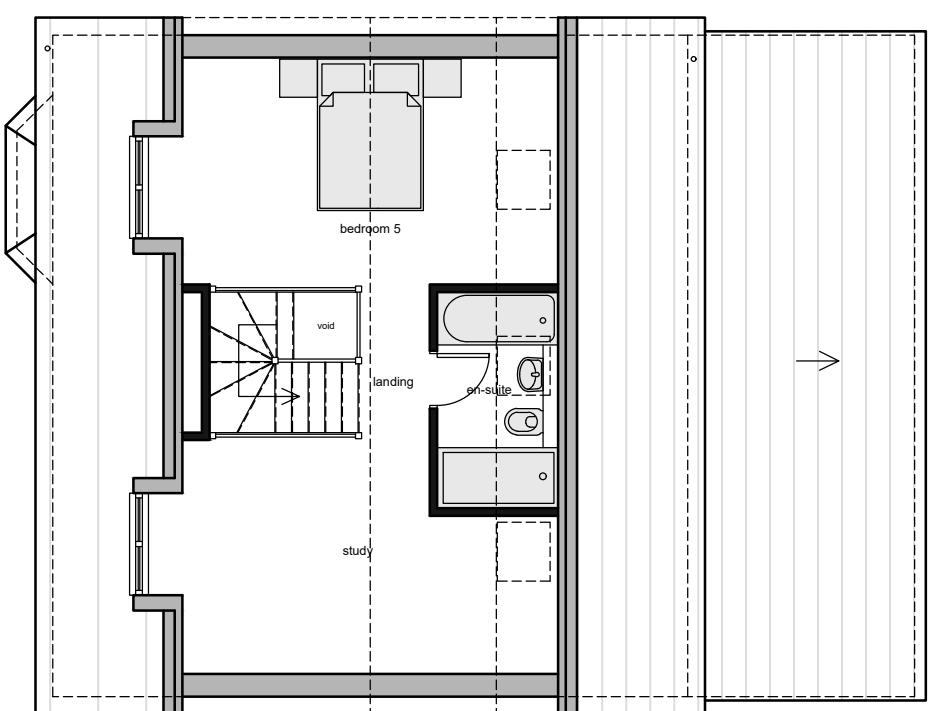
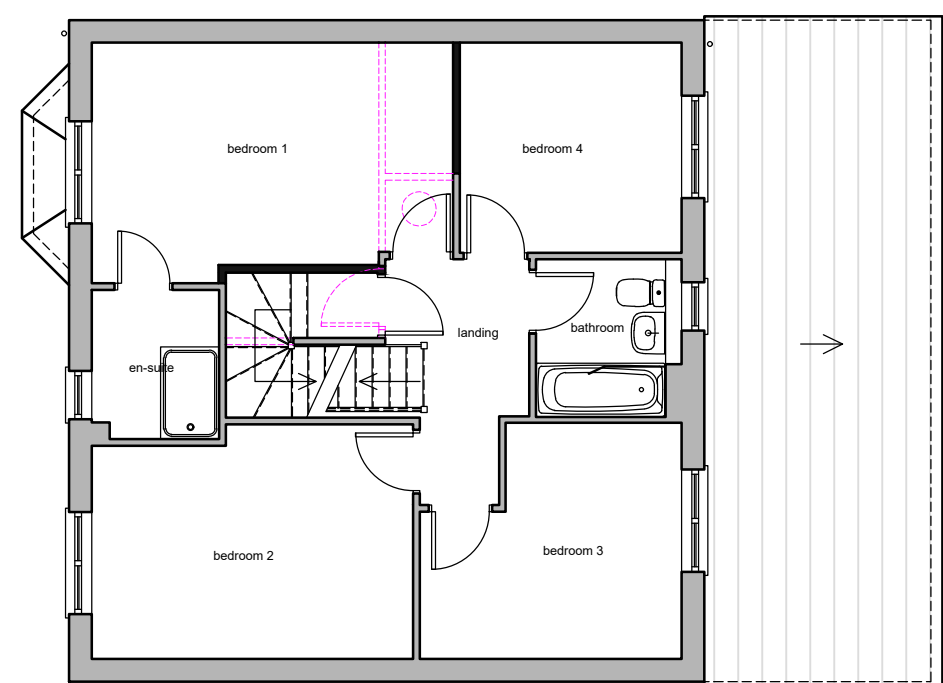


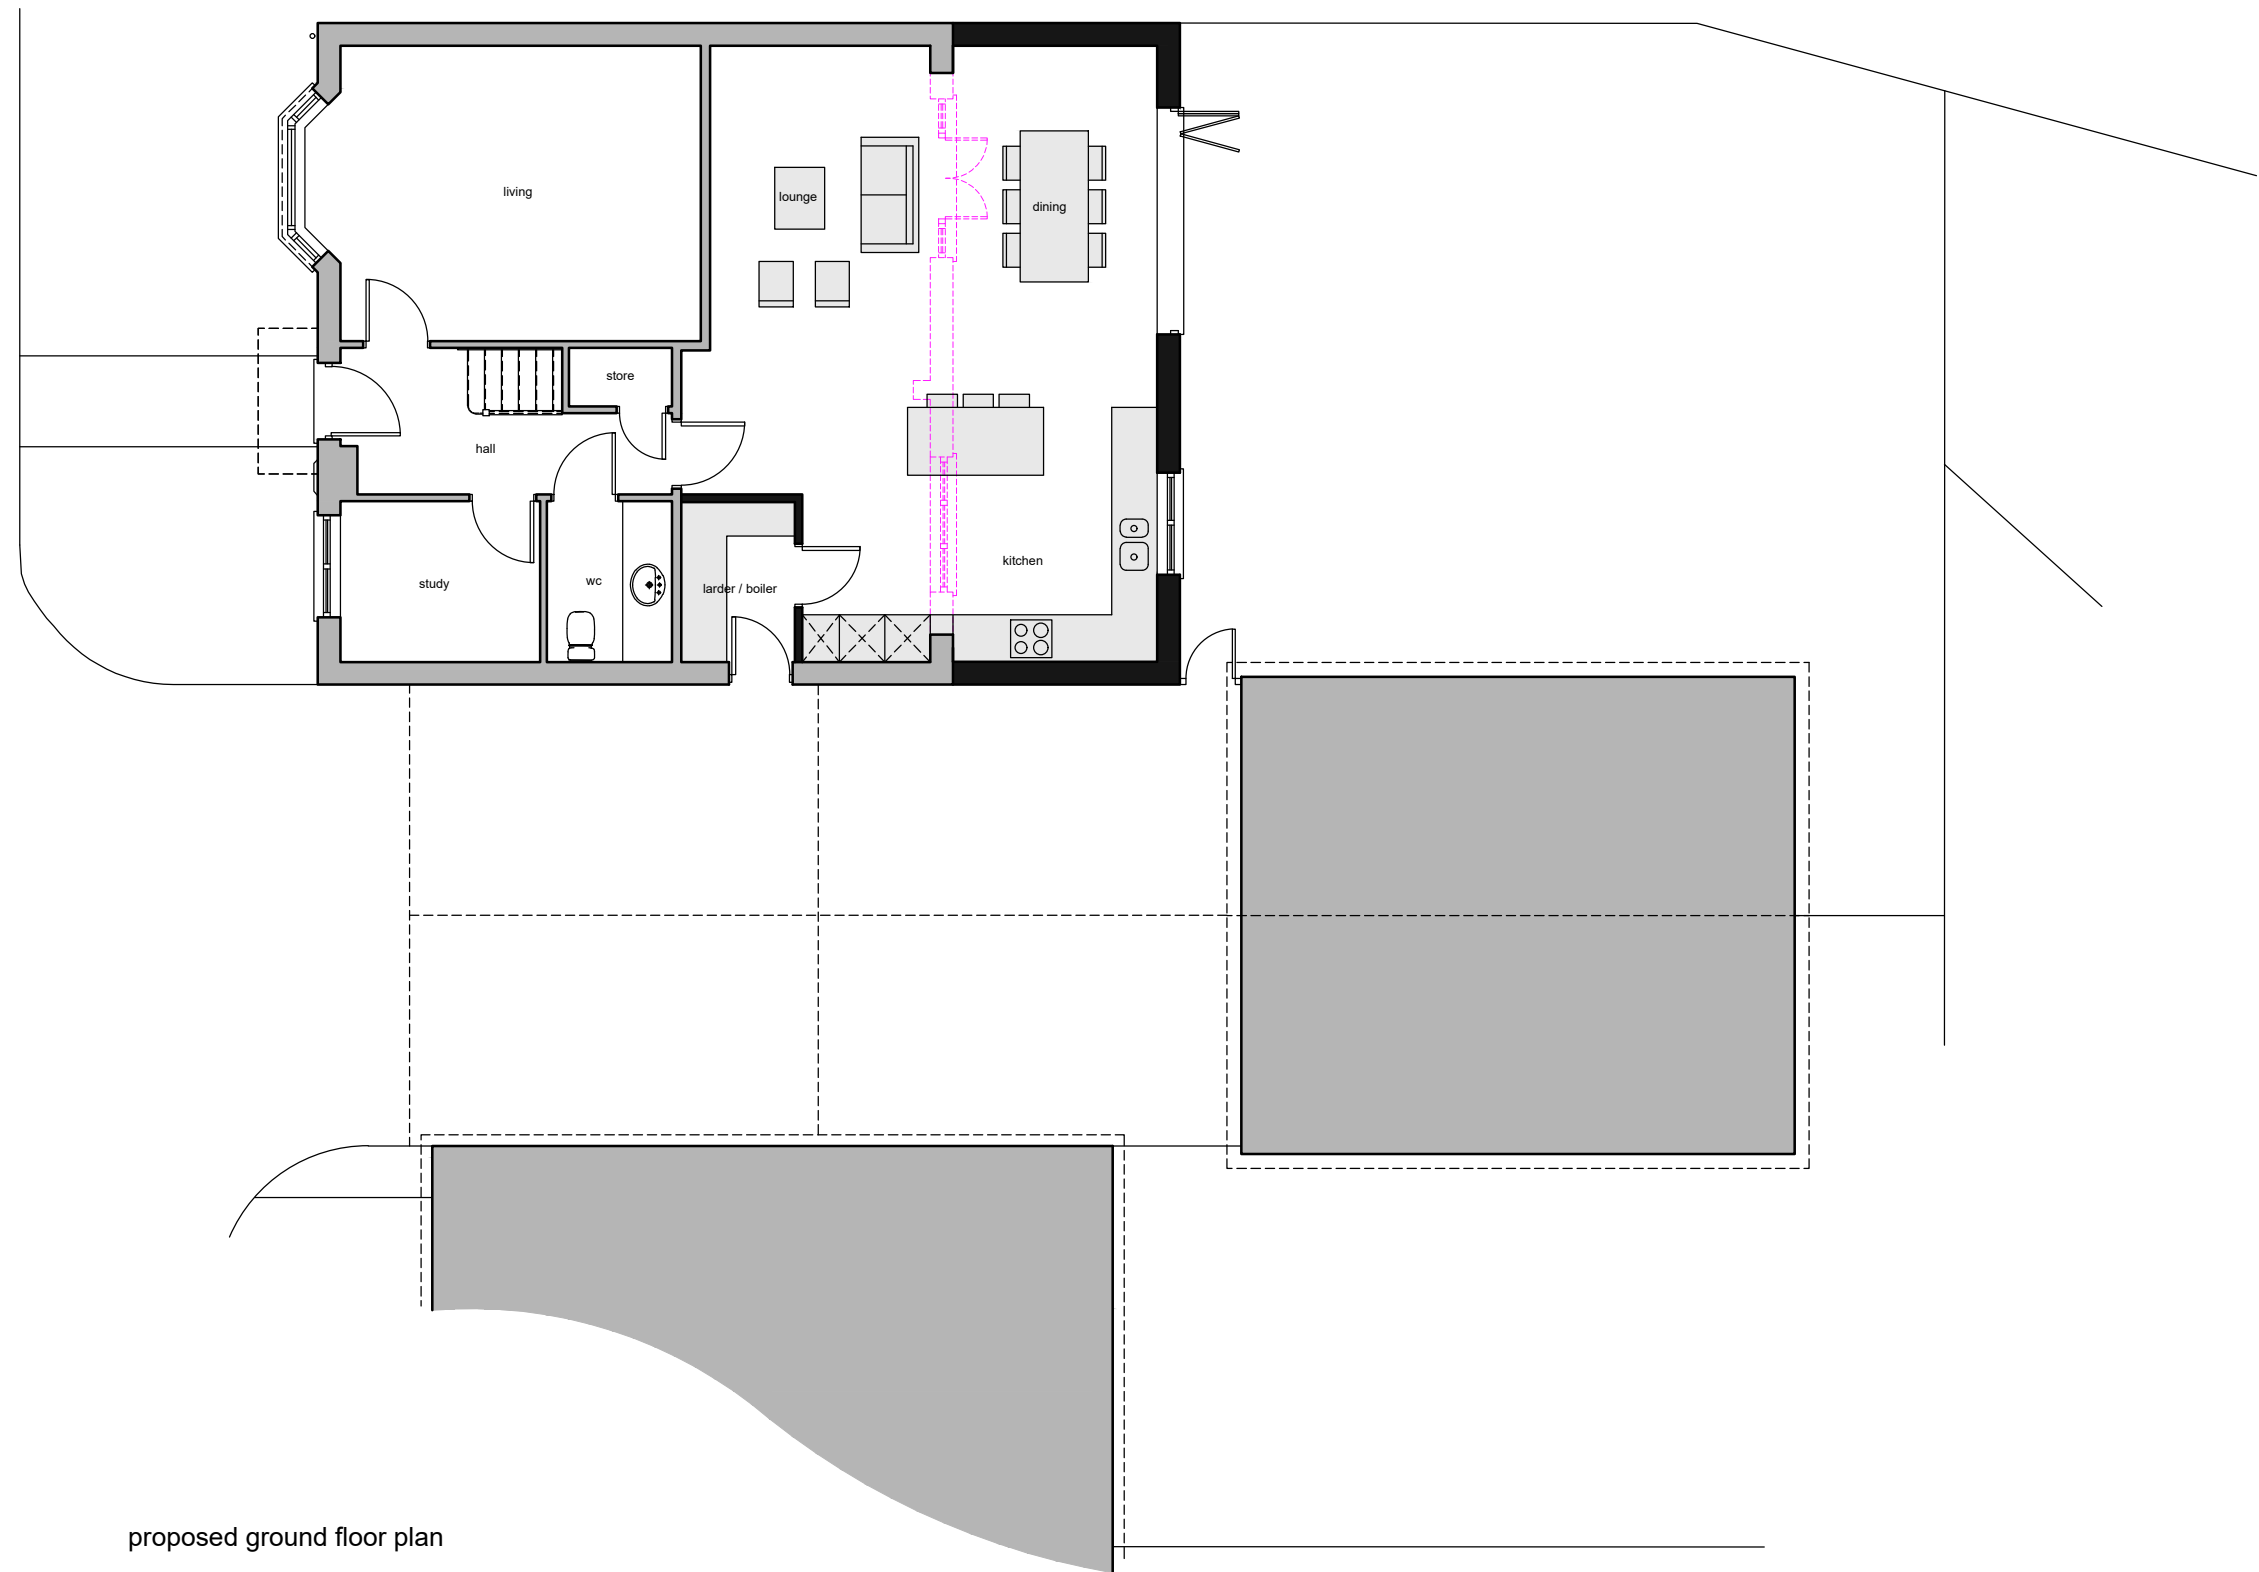

GENERAL NOTES:

- Drawings based on a third party survey
- This drawings must not be scaled - work only to figured dimensions.
- Dimensions must be verified on site by the contractor prior to work commencing on site.
- Discrepancies must be notified immediately.
- This information is copyright protected.

key

- existing walls
- new walls
- demolitions

revisions

project
94 Ryeish Lane
Reading
RG7 1SS

drawing
PROPOSED
PLANS

scale @ A1
1: 100

date
JAN 25

status
PLANNING APPLICATION

drawn by checked by approved by

drawing no.
PL.3025.102

atrio architecture