



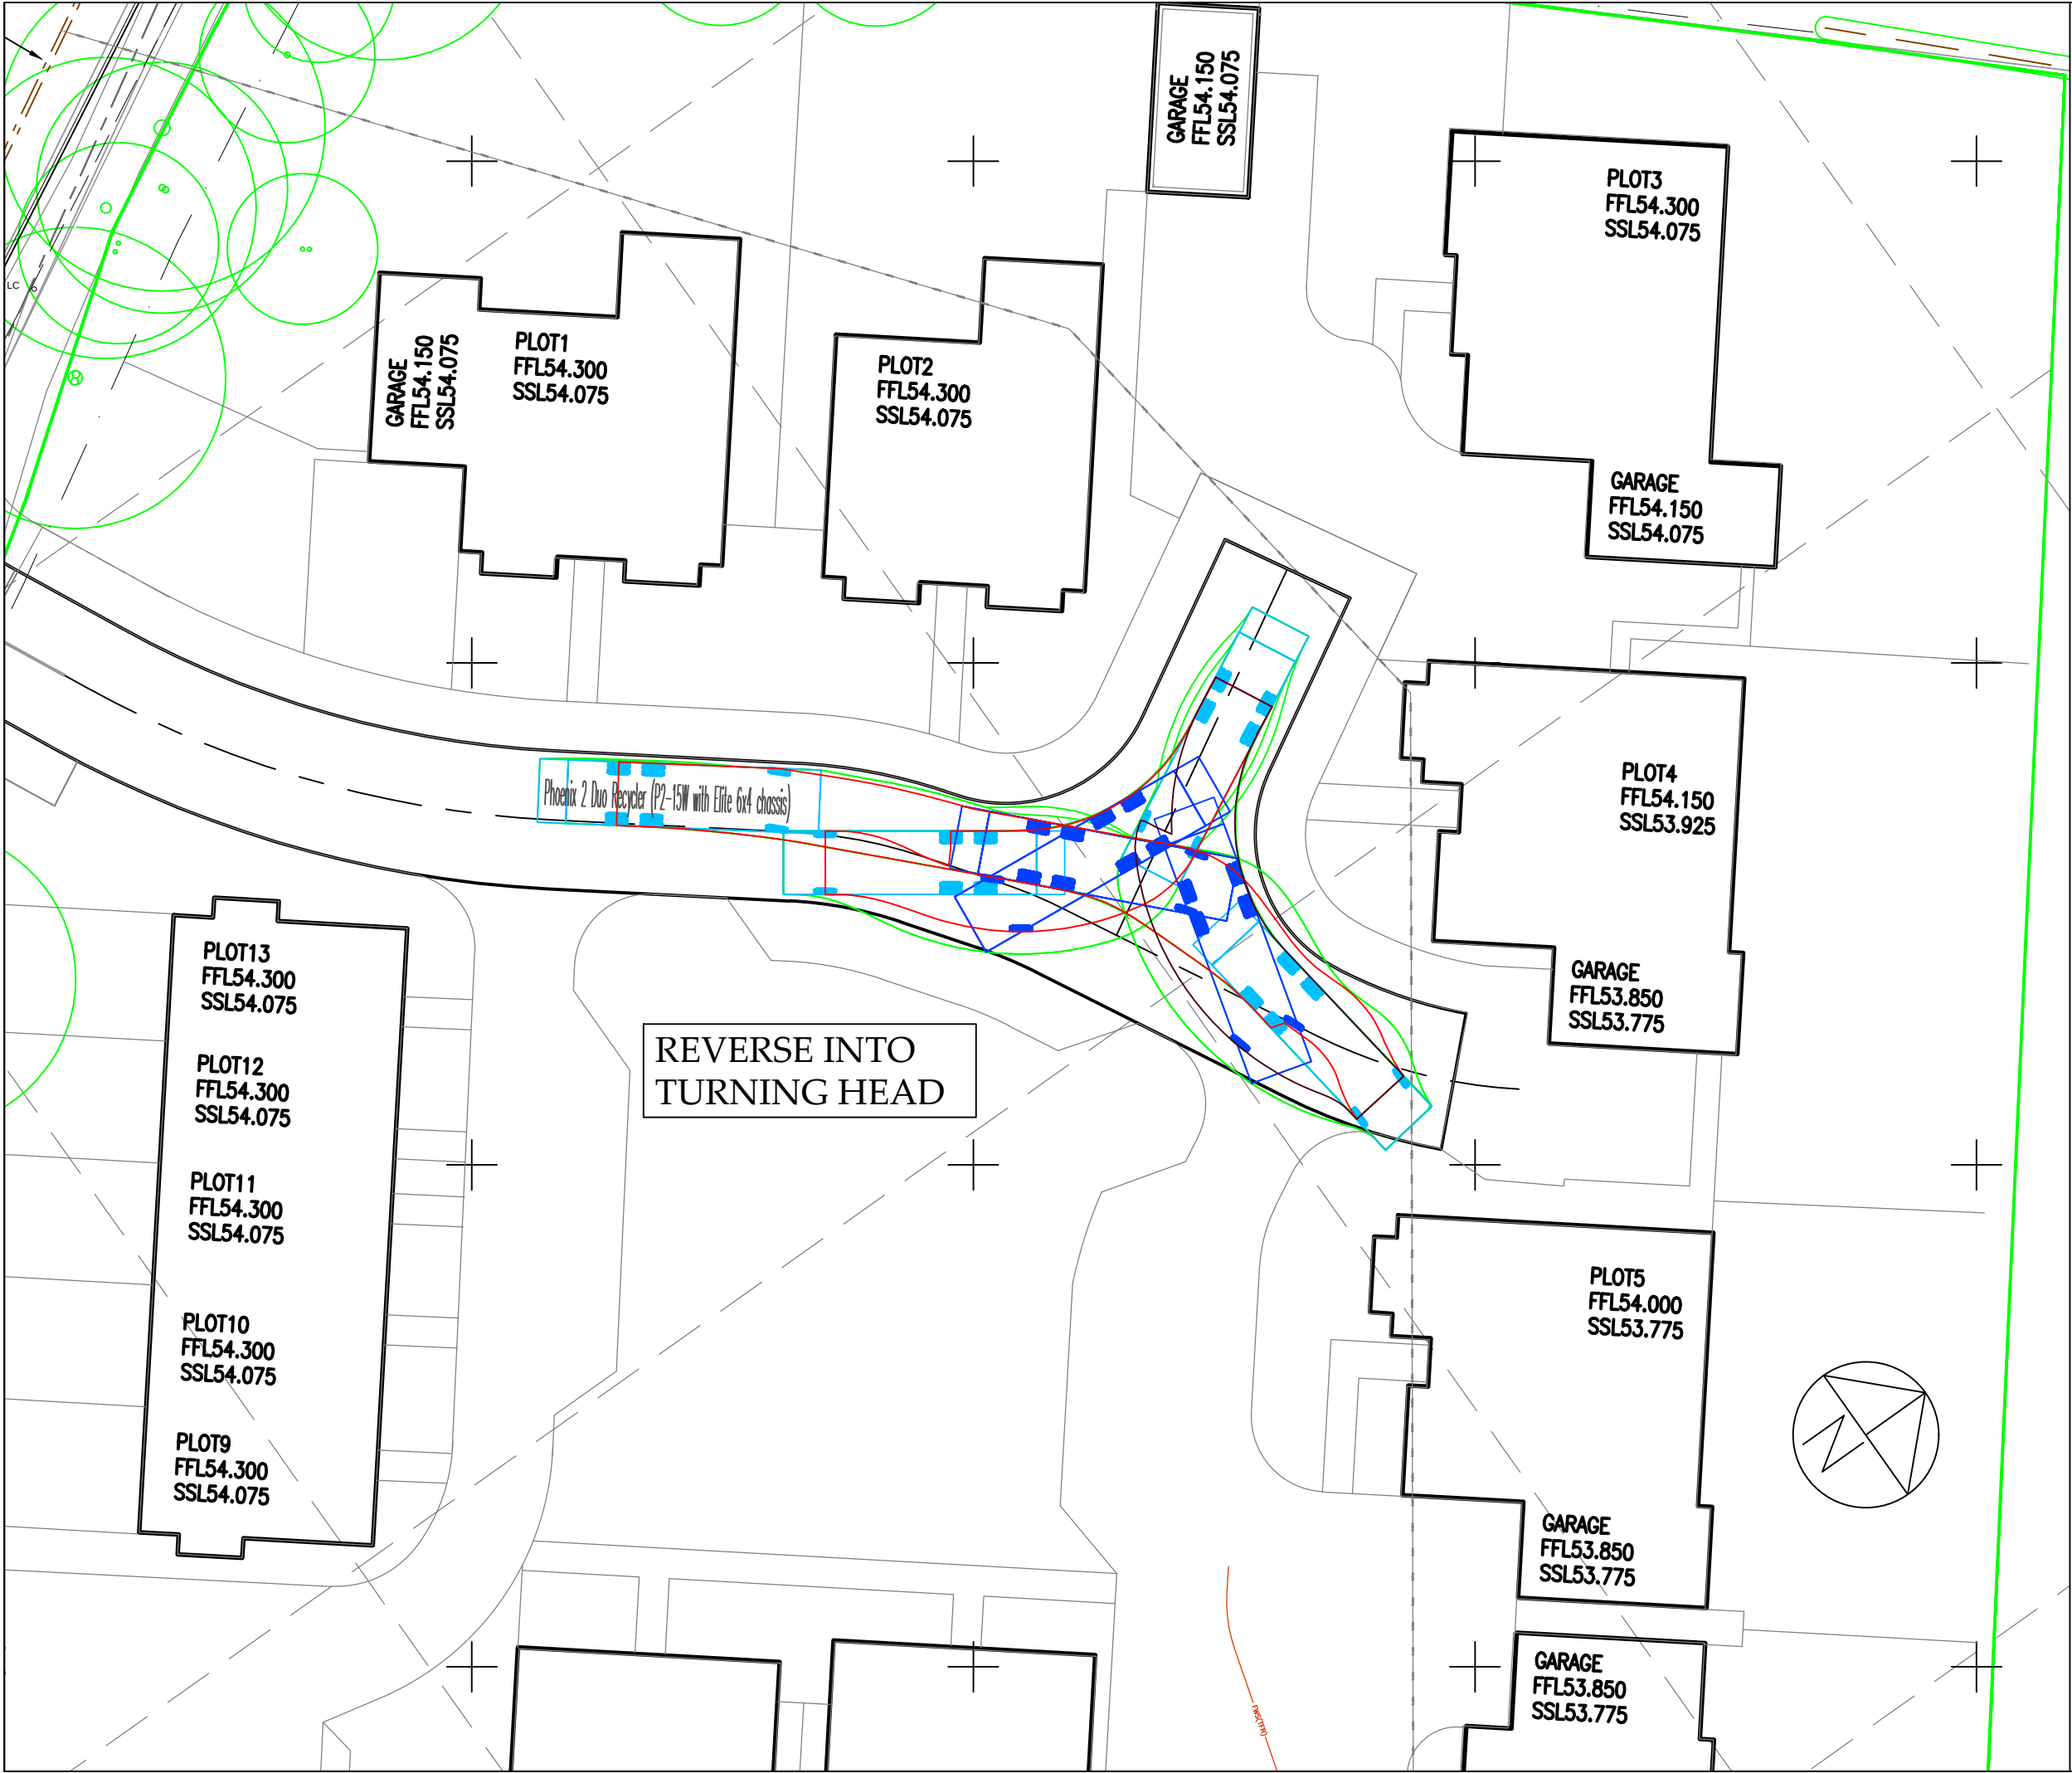


- Notes:
- Do not scale from this drawing.
 - All dimensions are in mm unless otherwise specified.
 - Assume all site details are existing unless otherwise specified.

Tracking Key

Body Overhang

Wheel lines

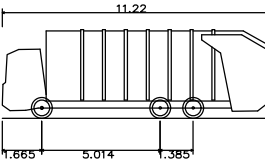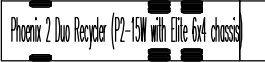

Phoenix 2 Duo Recycler (P2-15W with Elite 6x4 chassis)

Overall Length	11.220m
Overall Width	2.530m
Overall Body Height	3.756m
Min Body Ground Clearance	0.309m
Track Width	2.530m
Lock to Lock Time	4.00s
Kerb to Kerb Turning Radius	11.550m

CDM REGULATIONS 2015

Aventus Design have considered and where reasonably practicable avoided foreseeable risks in the preparation of the design shown on this and related drawings. Significant risks which remain and associated control measures are identified in the Risk Register and should be given particular attention by the main contractor on site.

RISKS RELATING TO THIS DRAWING:

RISK NUMBERS ? & ? on Risk Register

NOTE: The Risk Register records only those elements considered unusual, difficult to manage or outside the anticipated expertise of a competent contractor.

Drawing Status: PRELIMINARY ISSUE

A	31.03.25	Layout updated.	SU	-
REV.	DATE	DESCRIPTION	CHK	APP

Aventus Design Ltd
Unit 5 - Leaches Farm
Business Centre
Bicester Road
Kingswood
Aylesbury
Bucks HP18 0RF
Tel: 01296 770066

Aventus DESIGN
Civil & Structural Engineers
Email: mail@aventusdesign.co.uk
Web: www.aventusdesign.co.uk

Client: Darcliffe Homes

Site: Land Adj. Golf Club,
Pound Lane,
Sonning, RG4 6GG

Title: Site Turning Head

Drawing no. H1342 - TR04

Issue:	Scale: 1:250 @ A3	Checked: -	Date: -
A	Dm: S.U.	Date: Feb '25	Appr: -