


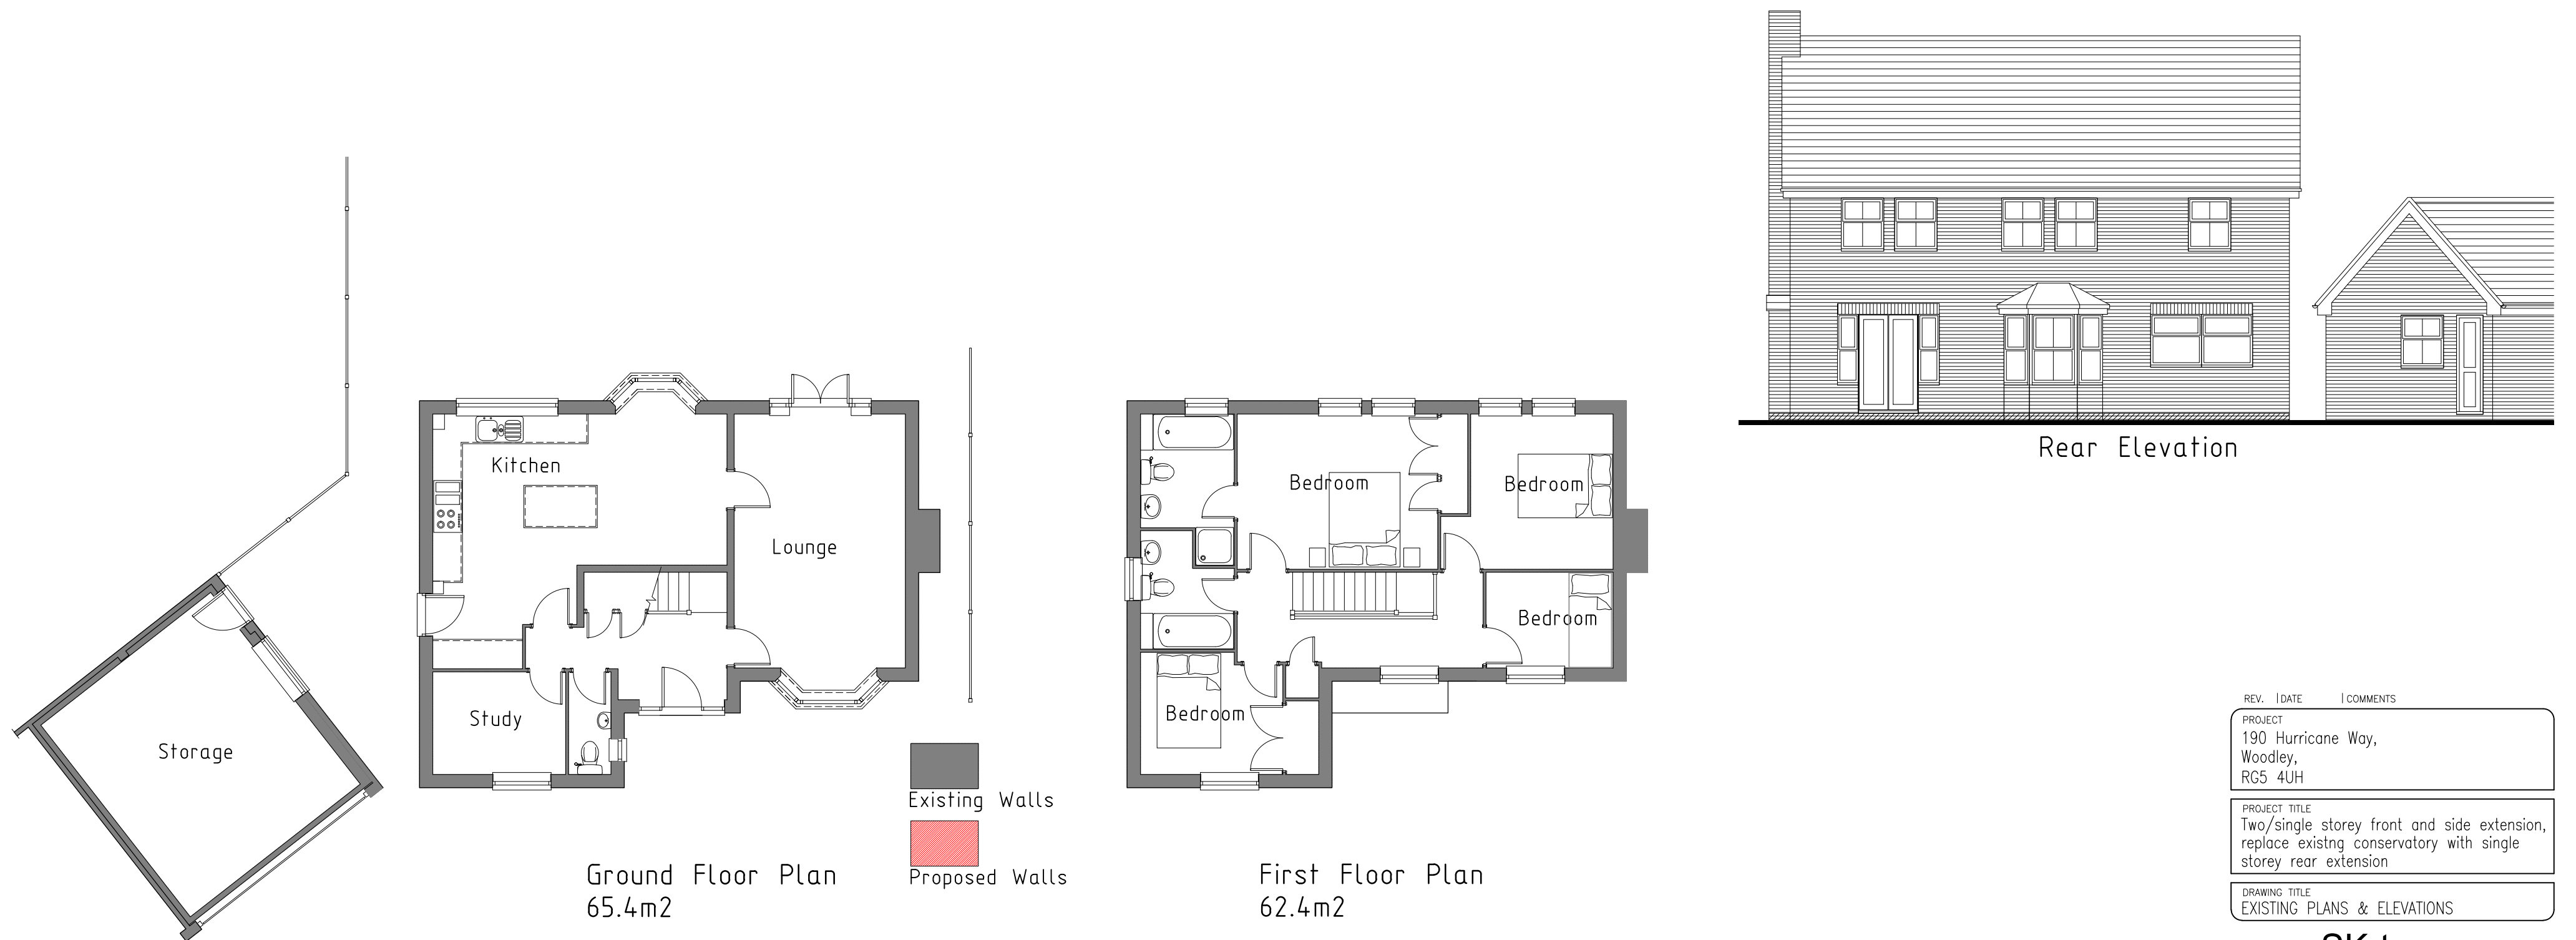

0 1 2 3 4 5 6 7
Scale m

REV.	DATE	COMMENTS
PROJECT 190 Hurricane Way, Woodley, RG5 4UH		
PROJECT TITLE Two/single storey front and side extension, replace existing conservatory with single storey rear extension		
DRAWING TITLE EXISTING PLANS & ELEVATIONS		
SK-tec Ltd Planning & Technical Services 22 Glasspool Road, Winnersh, Reading, Berks, RG40 5SB mob: 07714 100537 e-mail: steve@sk-tec.co.uk		
CLIENT Mr & Mrs Atkins		
SCALE 1:100 (A2)	DATE May 25	
DRG. No. 25/945-01	REV.	