

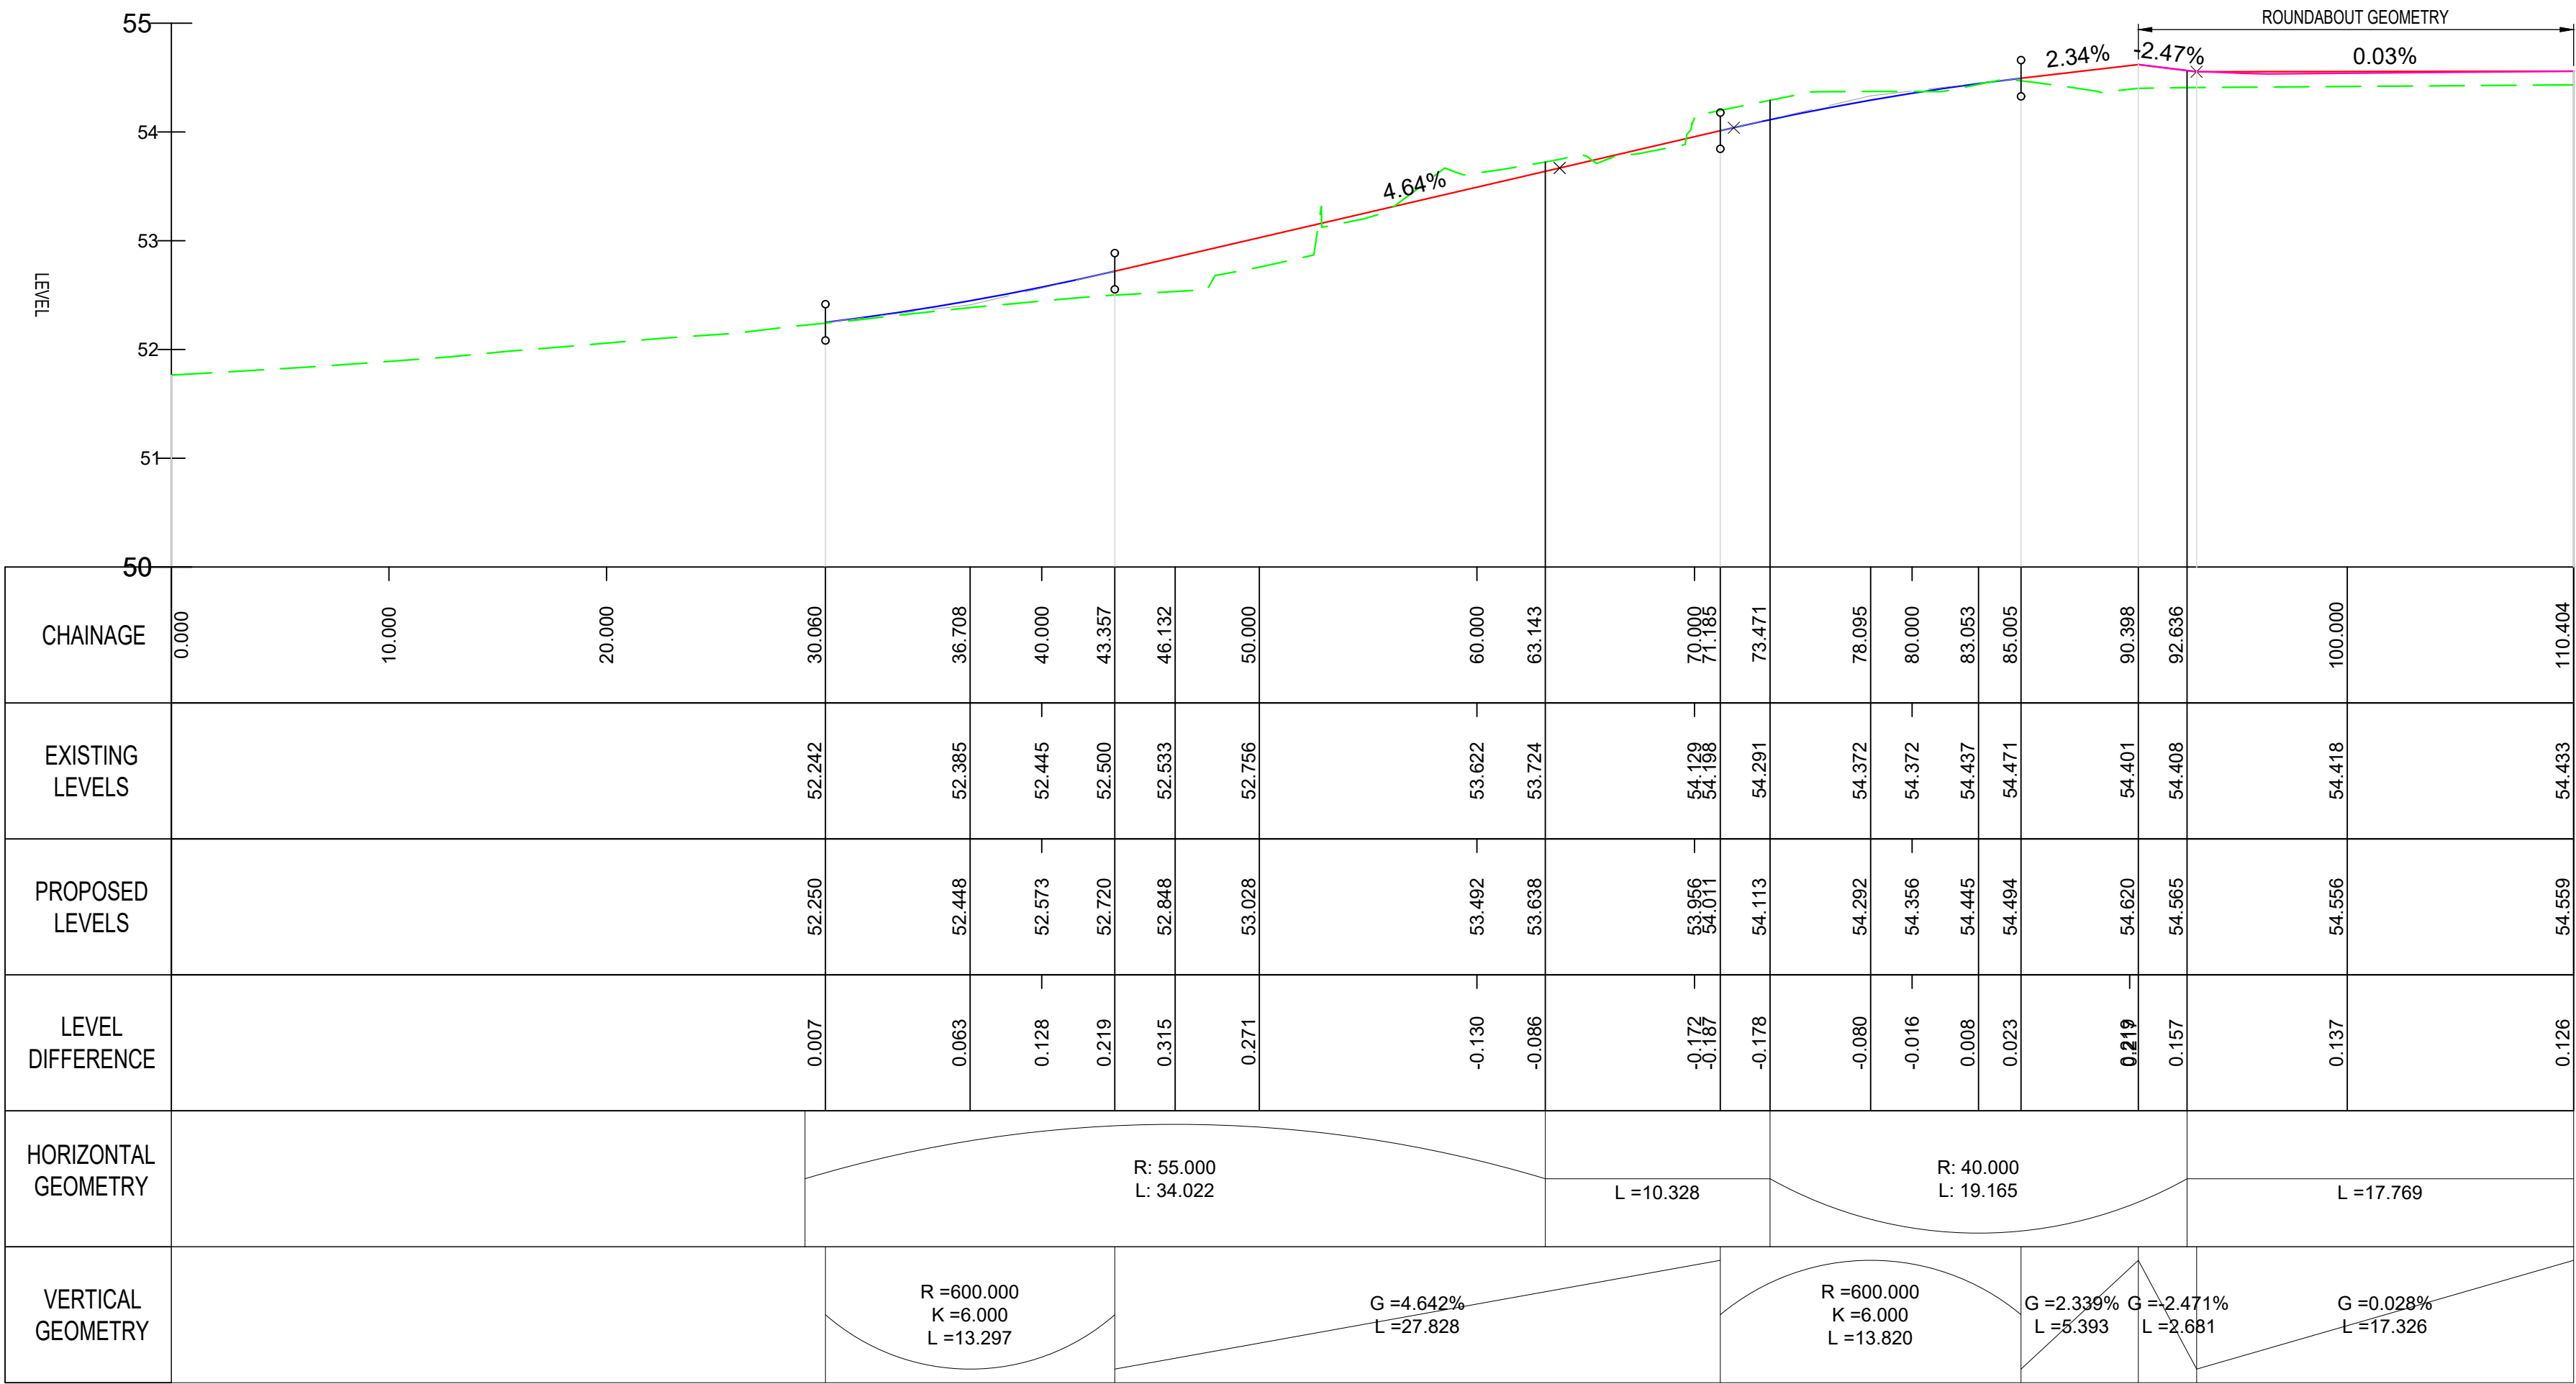


File name: S:\PROJECTS\2018\1804\BIM\01\WIP\DRAWINGS\WMHP-TG-WG2-DR-HI-0103.DWG, printed on: 14 July 2021 20:37:42, by: Ben Hawkins

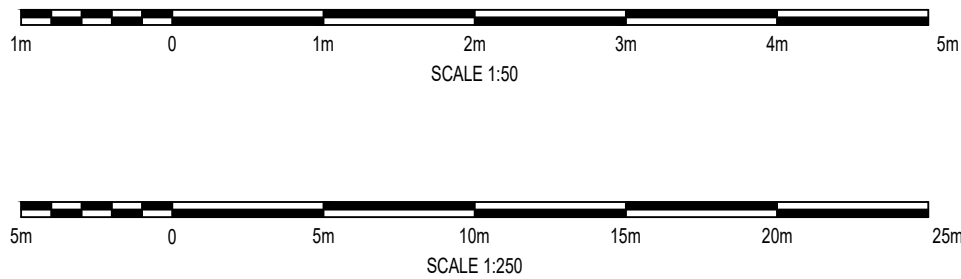

MOLLY MILLARS LANE LONGSECTION (M003)

SCALE: H 1:250 V 1:50. DATUM: 50.000

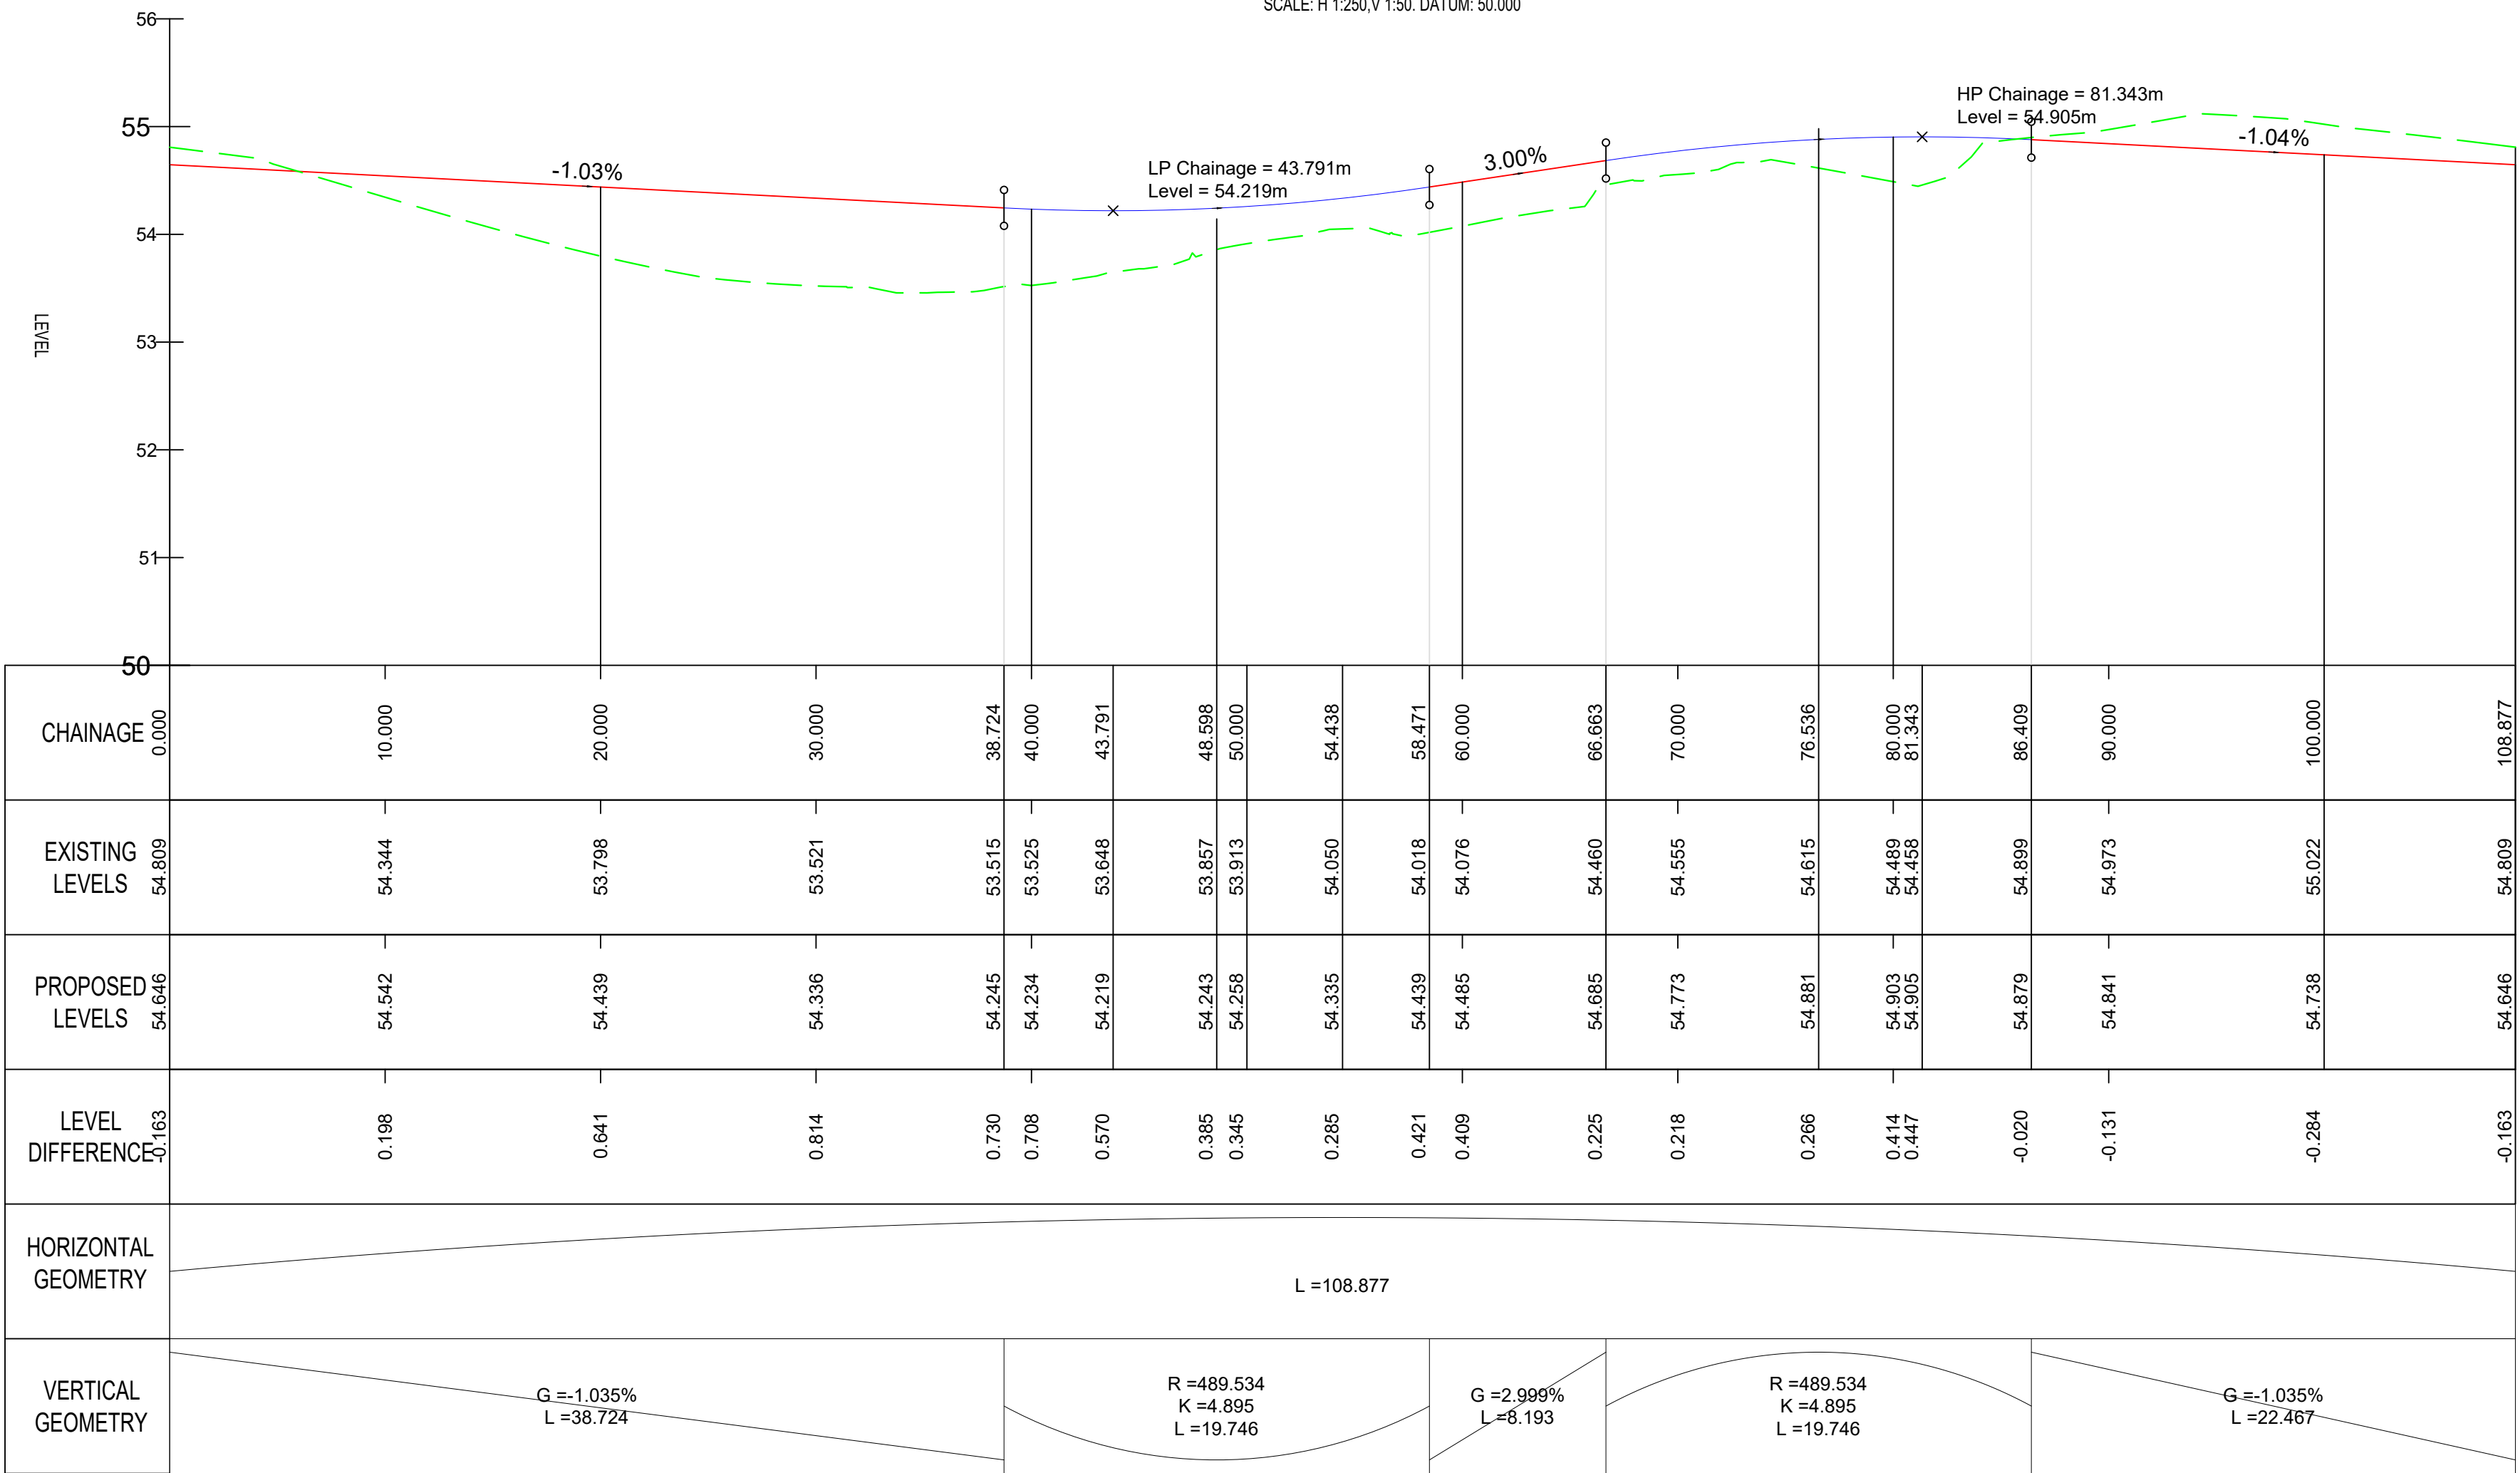


CIRCULATORY CROWN LONGSECTION (M004)

SCALE: H 1:250 V 1:50. DATUM: 50.000

DO NOT SCALE

NOTES:

- ALL DIMENSIONS ARE IN MILLIMETRES UNLESS NOTED OTHERWISE.
- ALL LEVELS ARE IN METRES AOD UNLESS NOTED OTHERWISE.
- THIS DRAWING SHOULD BE READ IN CONJUNCTION WITH DRAWINGS WMHP-TG-WG2-DR-HI-0101 TO 102, WMHP-TG-WG2-DR-HI-0104 AND WMHP-TG-WG2-DR-HI-0121.
- THIS DRAWING IS TO BE READ IN CONJUNCTION WITH SPECIFICATION WMHP-TG-WG2-SP-HI-0101.

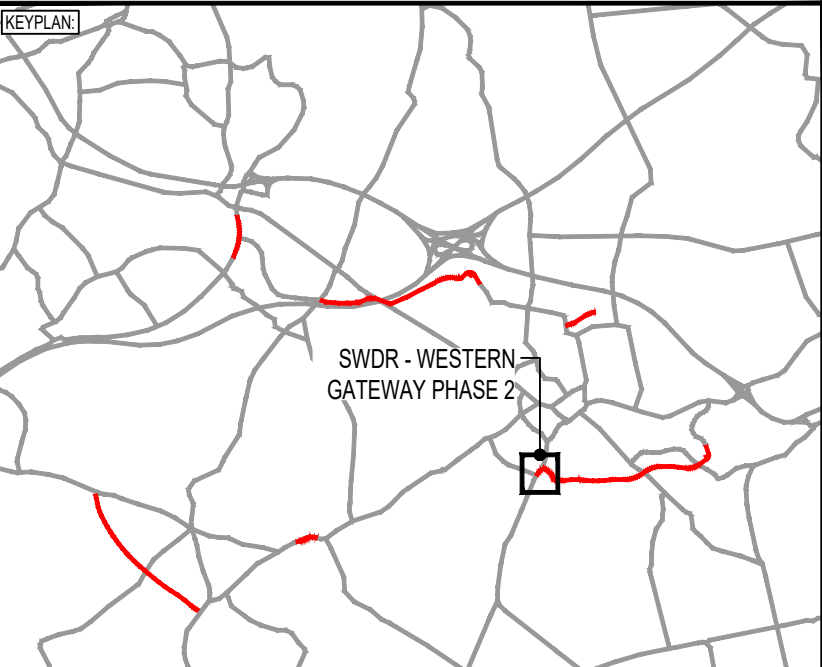

PM4	05/08/2021	BPH	REVISED FOR PLANNING DISCHARGE AND SCO COMMENTS	BH	JC
P03	05/02/2021	RDS	DETAILED DESIGN ISSUE	BH	JC
P02	44068	JS	UPDATED FOR SCO COMMENTS RECEIVED	MBP	ARL
REV	DATE	BY	DESCRIPTION	CHK	APP

DRAWING STATUS: **SUITABLE FOR EXAMINATION** **S8**

DESIGNER: **Tony Gee** and Partners LLP
Hardy House
140 High Street
Esher, Surrey
KT10 9QJ
Tel: 01372 461600
www.tonygee.com
Consulting Civil, Structural and Geotechnical Engineers

CONTRACTOR: **Balfour Beatty**

CLIENT: **WOKINGHAM BOROUGH COUNCIL**
Shute End, Wokingham, Berkshire RG40 1BN
Tel: (0118) 974 6000 Web: www.wokingham.gov.uk

PROJECT: **WOKINGHAM MAJOR HIGHWAYS PROGRAMME
SWDR WESTERN GATEWAY PHASE 2**

TITLE: **ROUNDABOUT ENHANCEMENT
ALIGNMENT
PROFILES**

SCALE @ A1:	CHECKED:	APPROVED:
AS SHOWN	BH	JC
PROJECT NO:	DESIGNED:	DRAWN:
C118048	RDS	RDS
DRAWING No:	DATE:	REV:
WMHP-TG-WG2-SP-HI-0103	February 21	P04