
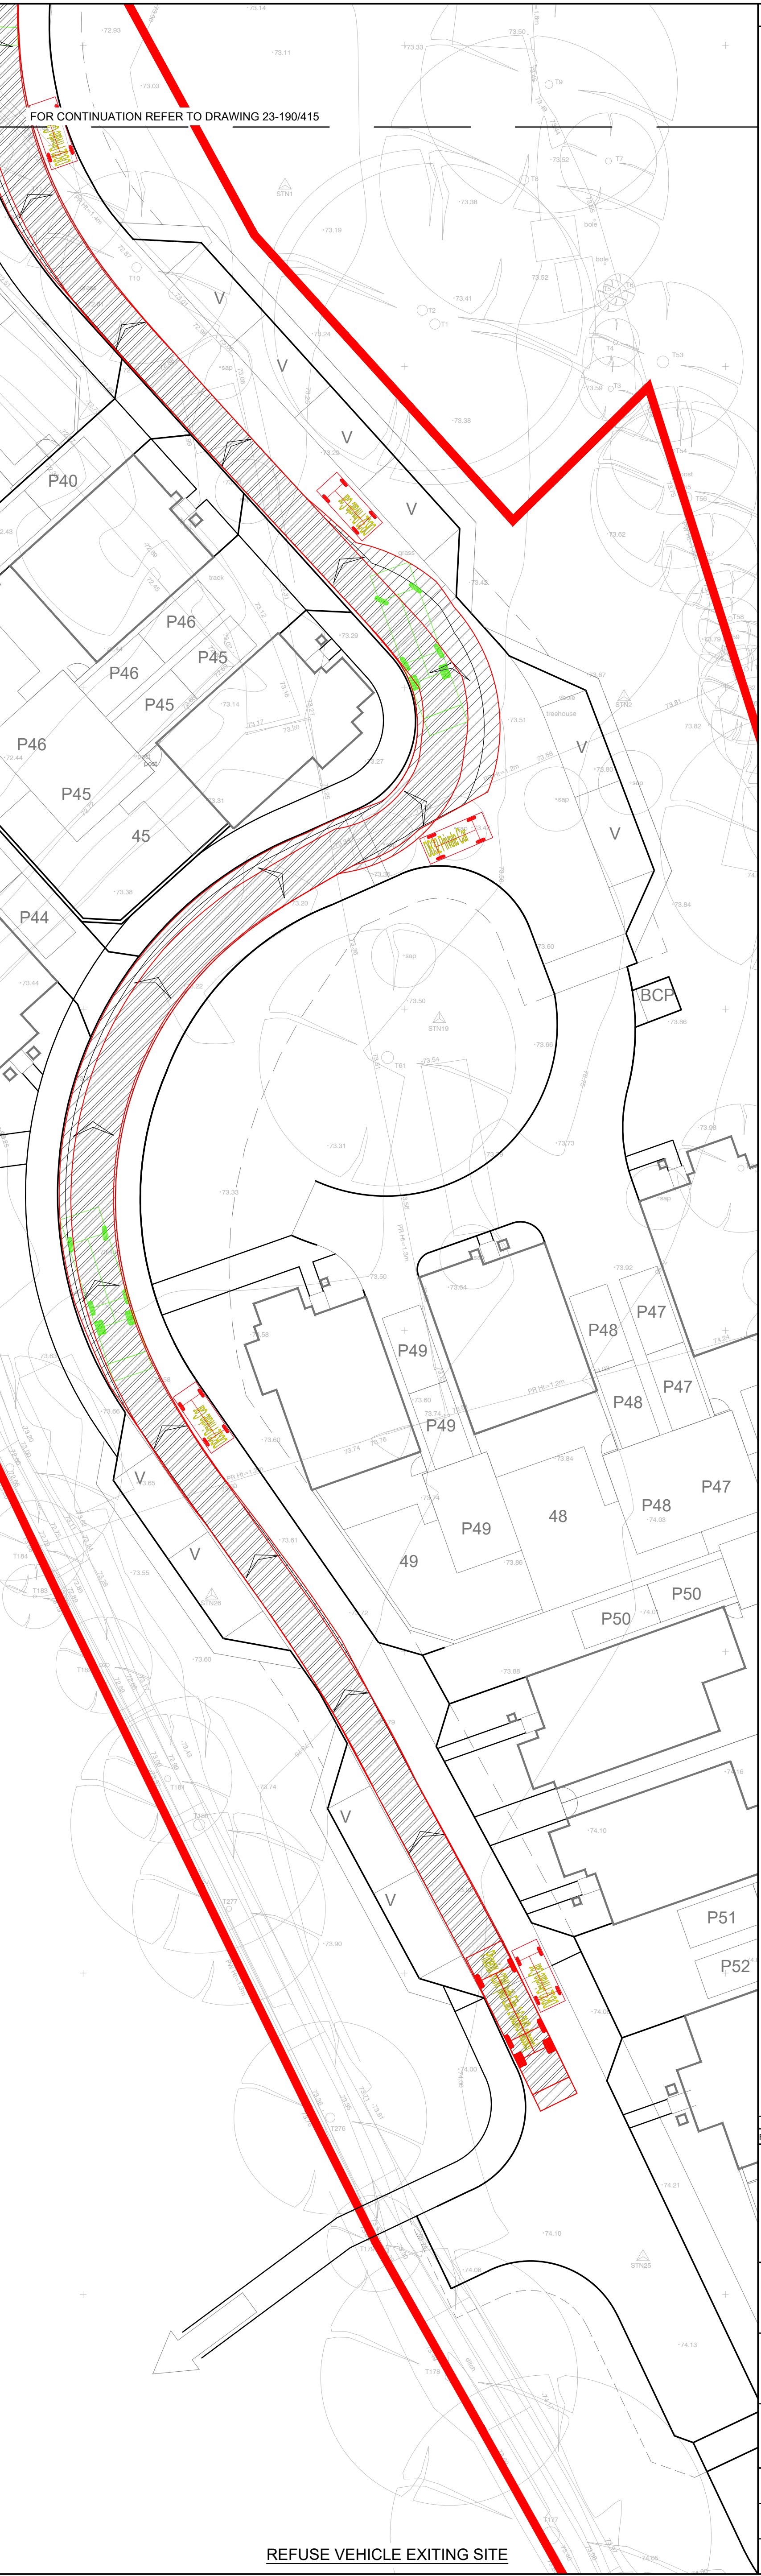


P:23-190 - St Anne's Drive, Wokingham (Antler)\Tech\Acad\Drawings\400 Series - Section 38\23-190-415 - 416 - Section 38 Refuse Tracking Layout.dwg

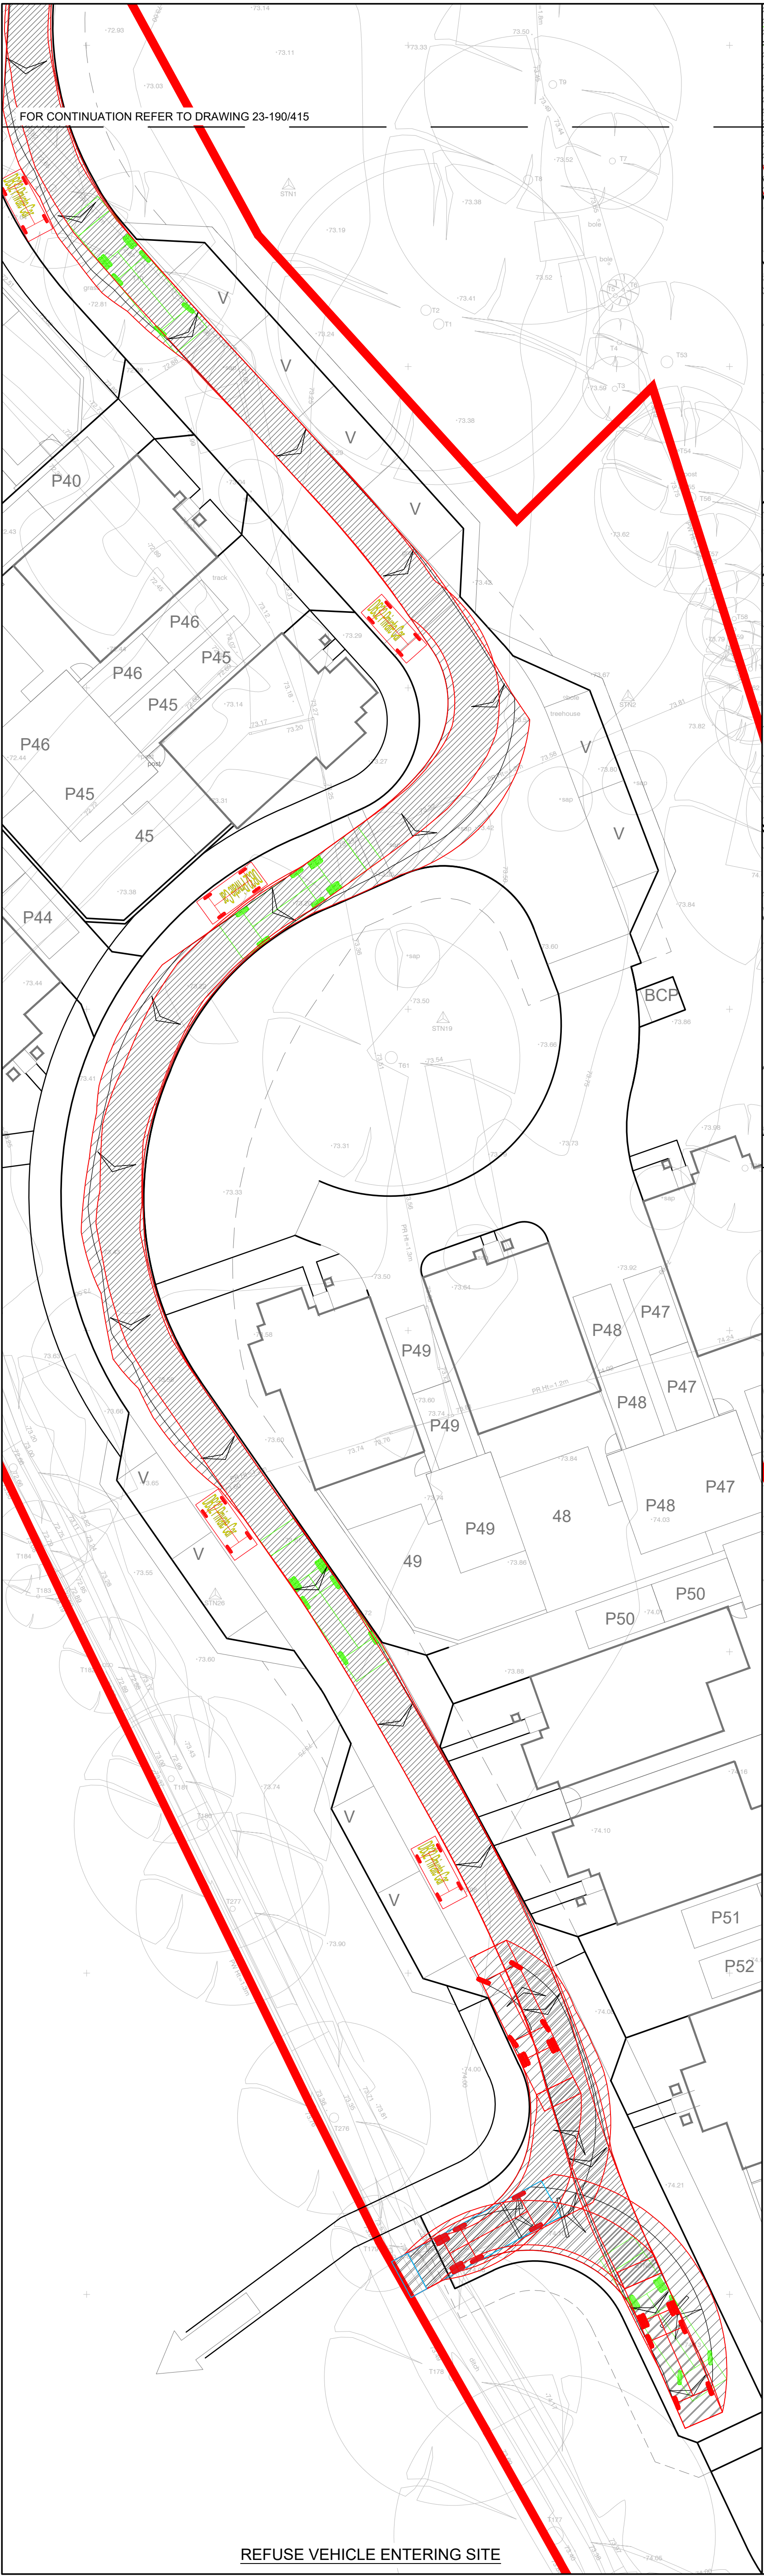

NOTES

- THIS DRAWING IS TO BE READ IN CONJUNCTION WITH ALL OTHER RELATED DRAWINGS ISSUED BY THE ARCHITECT AND ENGINEER.
- DO NOT SCALE FROM THIS DRAWING. WORK FROM FIGURED DIMENSIONS ONLY.
- THIS DRAWING IS TO BE READ IN CONJUNCTION WITH THE MANUAL FOR CONTRACT DRAWINGS, VOLUME 1, SPECIFICATION FOR HIGHWAY WORKS, WOKINGHAM BOROUGH COUNCIL SPECIFICATION, "MIS" MANUAL FOR STREETS AND ALL OTHER RELATED DRAWINGS ISSUED.
- ALL LEVELS AND CO-ORDINATES RELATE TO ORDNANCE SURVEY DATUM.
- EXISTING GROUND LEVELS (SHOWN TO AN ORDNANCE DATUM) ARE BASED ON "GROUNDSURVEYS LTD" TOPOGRAPHICAL SURVEY - JOB NO. 5965 DATED 2023. ODYSSEY ASSUMES NO RESPONSIBILITY ON THE LEVEL OF ACCURACY OF SURVEY INFORMATION PROVIDED.
- ALL DIMENSIONS SHOWN IN METERS UNLESS NOTED OTHERWISE.
- ALL DIMENSIONS, LEVELS AND SURVEY GRID CO-ORDINATES ARE TO BE CHECKED ONSITE AND THE ENGINEER NOTIFIED IMMEDIATELY OF ANY DISCREPANCIES PRIOR TO THE COMMENCEMENT OF THE WORKS.
- IF THERE IS ANY AMBIGUITY BETWEEN THE SPECIFICATION AND THE DRAWINGS, THE CONTRACTOR SHALL IMMEDIATELY INFORM THE ENGINEER.
- NO DEVIATION FROM THE DETAILS SHOWN ON THIS DRAWING IS PERMITTED WITHOUT PERMISSION FROM THE ENGINEER.

LEGEND

— SITE BOUNDARY

Phoenix 2-23W (with Elite 2 6x2MS chassis)

Overall Length	10.595m
Overall Width	2.530m
Overall Body Height	3.205m
Min Body Ground Clearance	0.410m
Track Width	2.500m
Lock-to-lock time	4.00s
Curb to Curb Turning Radius	10.150m

KEY TO HEALTH AND SAFETY SYMBOLS

ABNORMAL OR UNUSUAL RESIDUAL RISKS ASSOCIATED WITH THE DESIGN OUTCOMES SHOWN ON THIS DRAWING MAYBE INDICATED BY MEANS OF THE FOLLOWING SYMBOLS.

	INDICATES A RESIDUAL RISK REQUIRING A COMPULSORY ACTION.
	INDICATES A RESIDUAL RISK FOR INFORMATION.
	INDICATES A RESIDUAL RISK REQUIRING A PROHIBITIVE ACTION.
	INDICATES A RESIDUAL RISK AS A WARNING.

FOR CONSTRUCTION - SUBJECT TO APPROVAL

A	ISSUE FOR CONSTRUCTION	EW	LG	BAC	14.03.25
Rev	Amendments	Dm	Chk	App	Date

ODYSSEY

Unit 1 Pucknall Farm
Domes Lane
Brighthelm
Romey SO51 9QJ

Telephone: 01794 537989
Fax: 01256 33154
E: info@odysseyconsult.co.uk
W: www.odysseyconsult.co.uk

Job Title

ST ANNE'S DRIVE
WOKINGHAM

Drawing Title

SECTION 38 REFUSE VEHICLE
TRACKING LAYOUT SHEET 2 OF 2

Client

ANTLER HOMES

Scale	1:200 @A1	Date	OCT 24	Designed	LG
Drawn	LG	Checked	SW	Approved	SW
Job No	23-190	Drawing No	23-190-416	Rev	A