


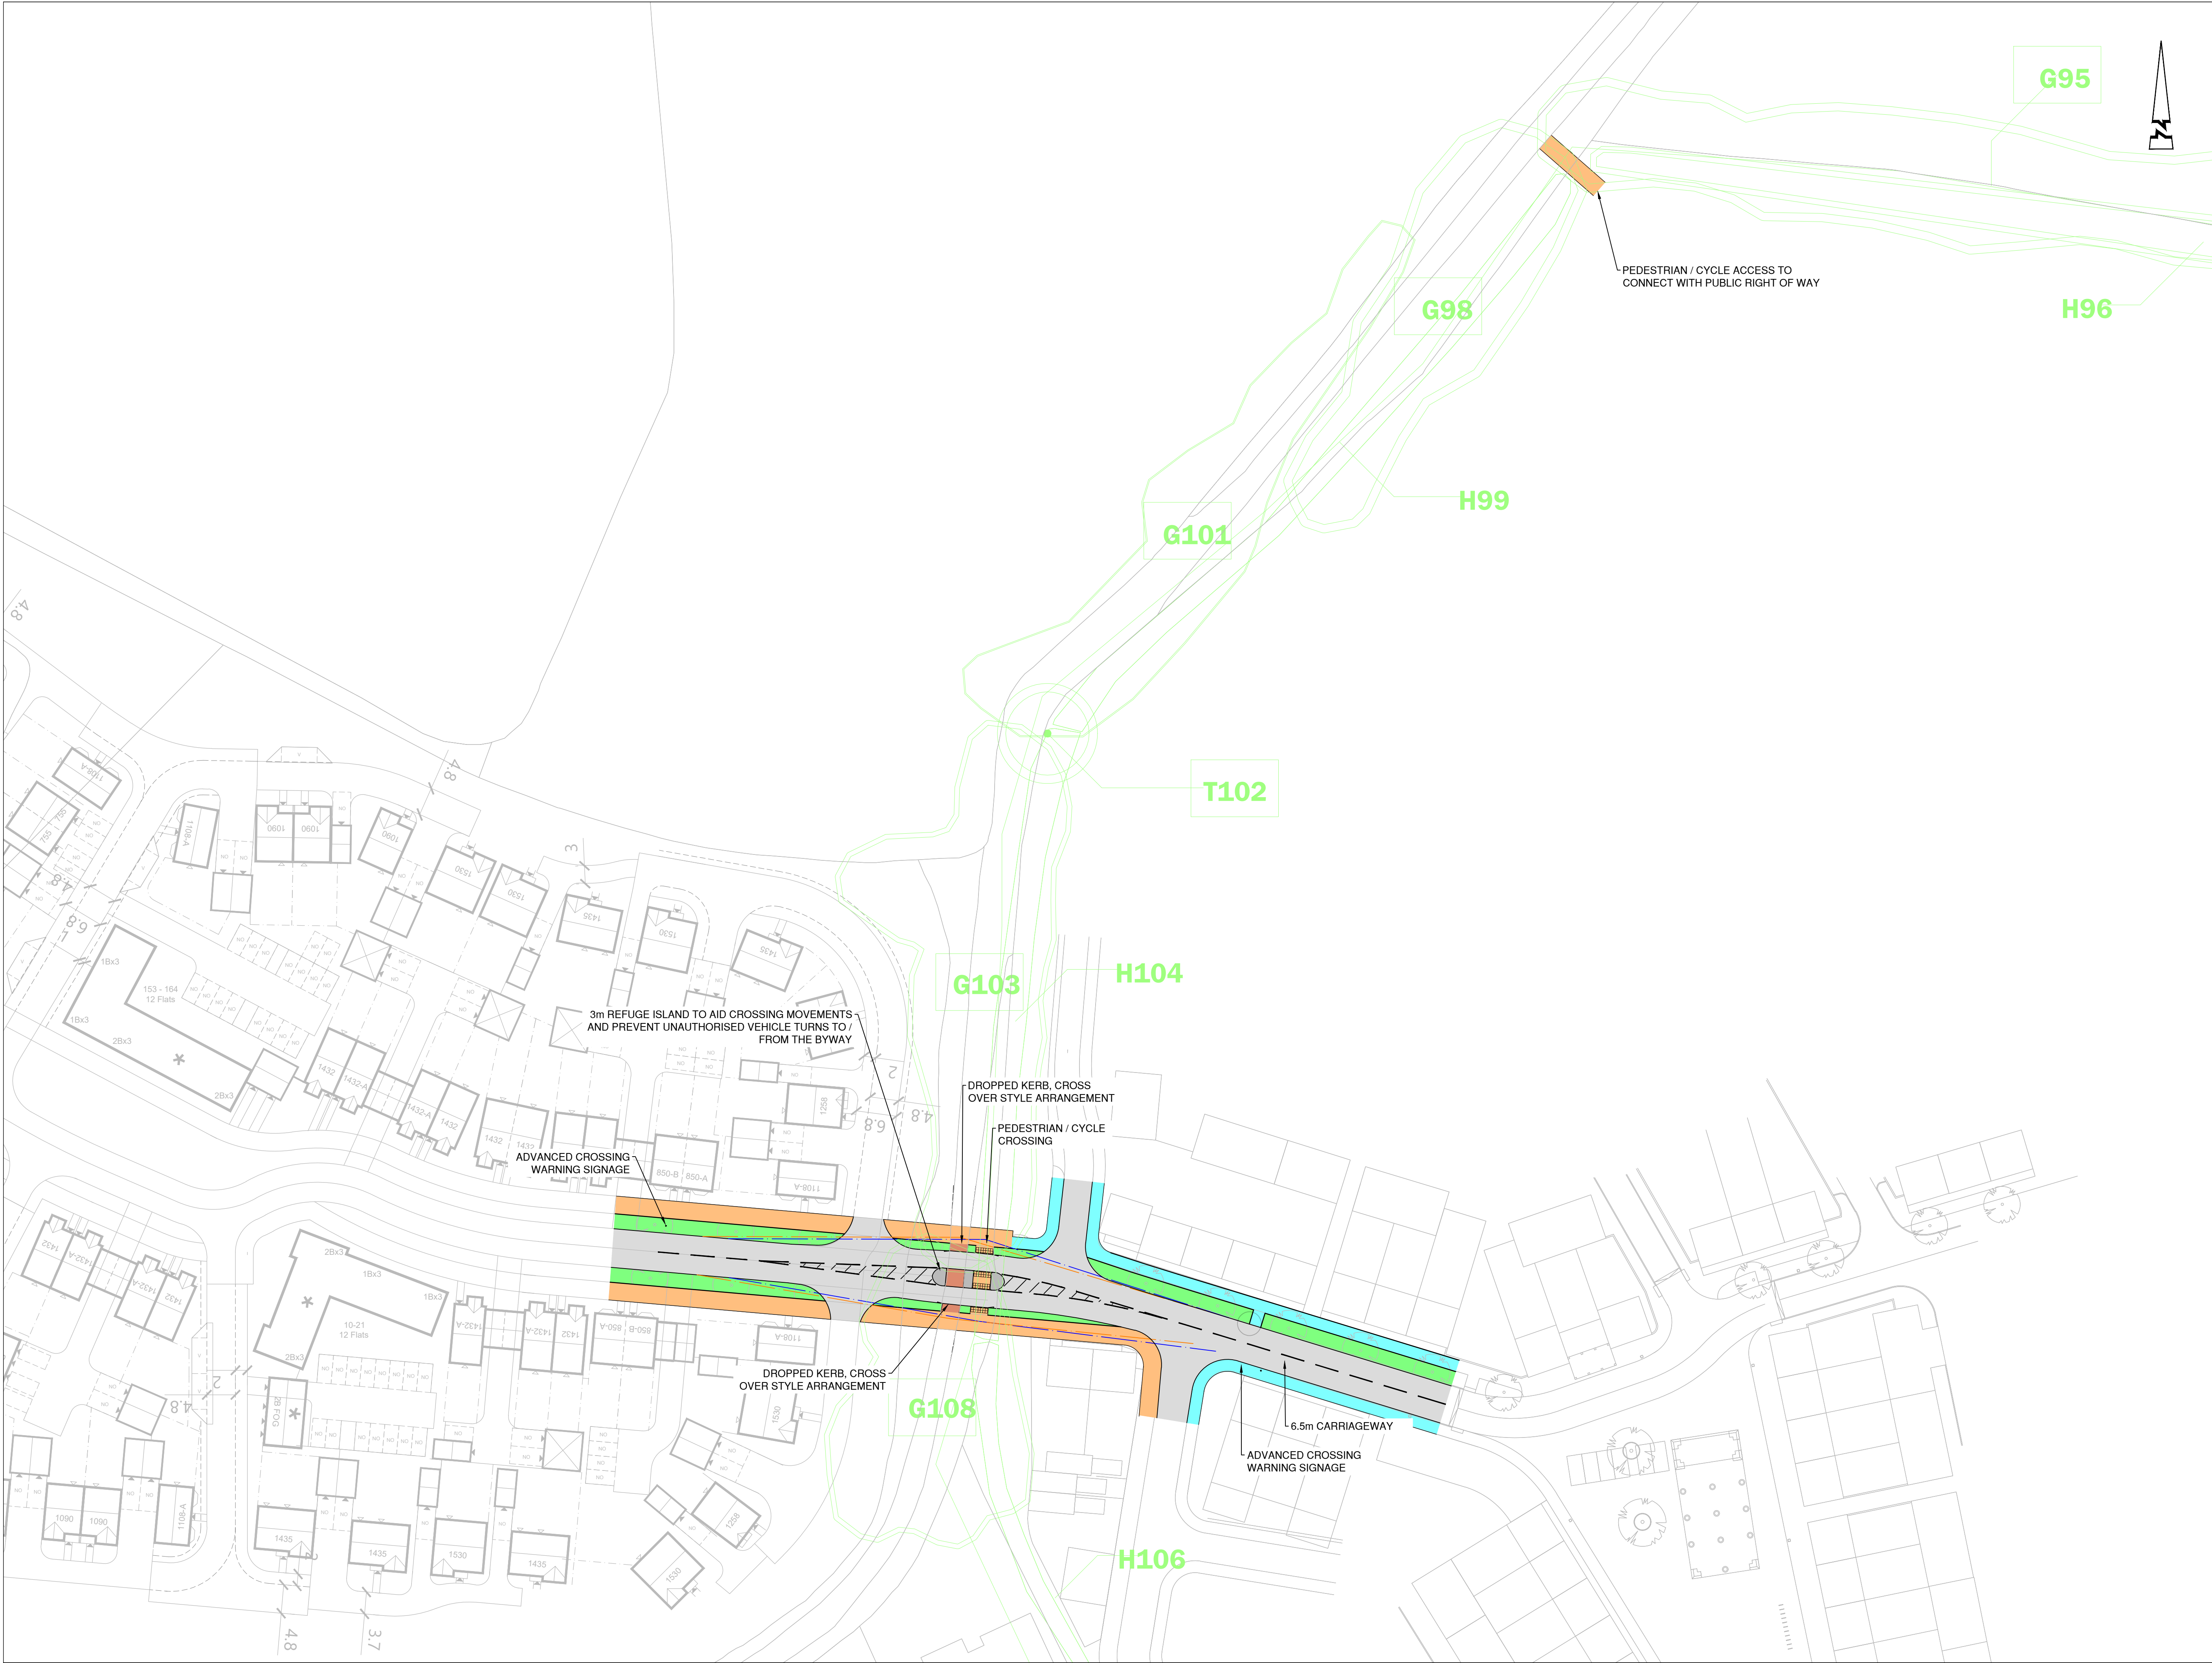

© ABLEY LETCHFORD PARTNERSHIP LTD.
This drawing should not be reproduced without consent.

KEY

- CARRIAGEWAY
- FOOTWAY / CYCLEWAY
- FOOTWAY
- VERGE
- BYWAY
- 2.4m X 43m VISIBILITY SPLAY

P3	01.24	CARRIAGEWAY REALIGNED	TDM	NB
P2	01.24	LIGHTWOOD DETAIL ADDED	TDM	NB
P1	01.24	FIRST ISSUE	TDM	NB
Rev	Date	Description	Drawn	Checked

AL ABLEY LETCHFORD
PARTNERSHIP
Consulting Engineers

3 Tealgate, Charnham Park
Hungerford, Berkshire RG17 0YT
www.alpce.co.uk Tel: 01488 684390

Client
**NICHOLAS KING
LIGHTWOOD STRATEGIC**

Project
**SOUTH WOKINGHAM
SDL EXTENSION**

Title
**PROPOSED BYWAY
CROSSING ARRANGEMENT**

Status
PRELIMINARY

Scale 1:500 @ A1	Date JAN 2024	Drawn TDM	Checked NB
Drawing No A218-029			Revision P3