


Legend

- Concrete Block Paving (Vehicular) - Slate
200 x 100 x 80mm
- Concrete Block Paving Parking Bays (Vehicular) - Jet Black
200 x 100 x 80mm
- Asphalt Concrete (Vehicular)
- Concrete Block Paving (Pedestrian) - Slate
200 x 100 x 60mm
- Concrete Block Paving (Pedestrian) - Jet Black
200 x 100 x 60mm
- Concrete Paving Slabs (Pedestrian) - Silver Grey
450 x 450 x 50mm
- Permeable Concrete Block Paving (Vehicular) - Bracken
200 x 100 x 80mm
- Rain Garden
- Wet Pour Safety Surfacing (by Landscape Architect)
- Soft Landscaping (by Landscape Architect) minimum
450mm cap (as SI)
- Conservation Kerb (100mm upstand)
- HB2 Kerb (100mm upstand)
- Conservation Kerb (25mm upstand)
- Conservation Kerb (0mm upstand)
- Transition Kerb
- Concrete Edging (0mm upstand)
- Concrete Edging (0mm upstand)
- Private Lighting Column (by WLC)
- Stainless Steel Bollard (by others)
- Marshalls Rhinoguard (shown indicatively subject to
approval from retail operator)
- 1.8m high Brick Boundary Wall
- Sheffield Cycle Stands
- Electric Vehicle Charging Point (floor
standing)
- Indicative fence/line
- Tactile paving

Refer to landscape architects drawing ref CSA/6689/132 for layout and details of street furniture and paving colours/ type etc

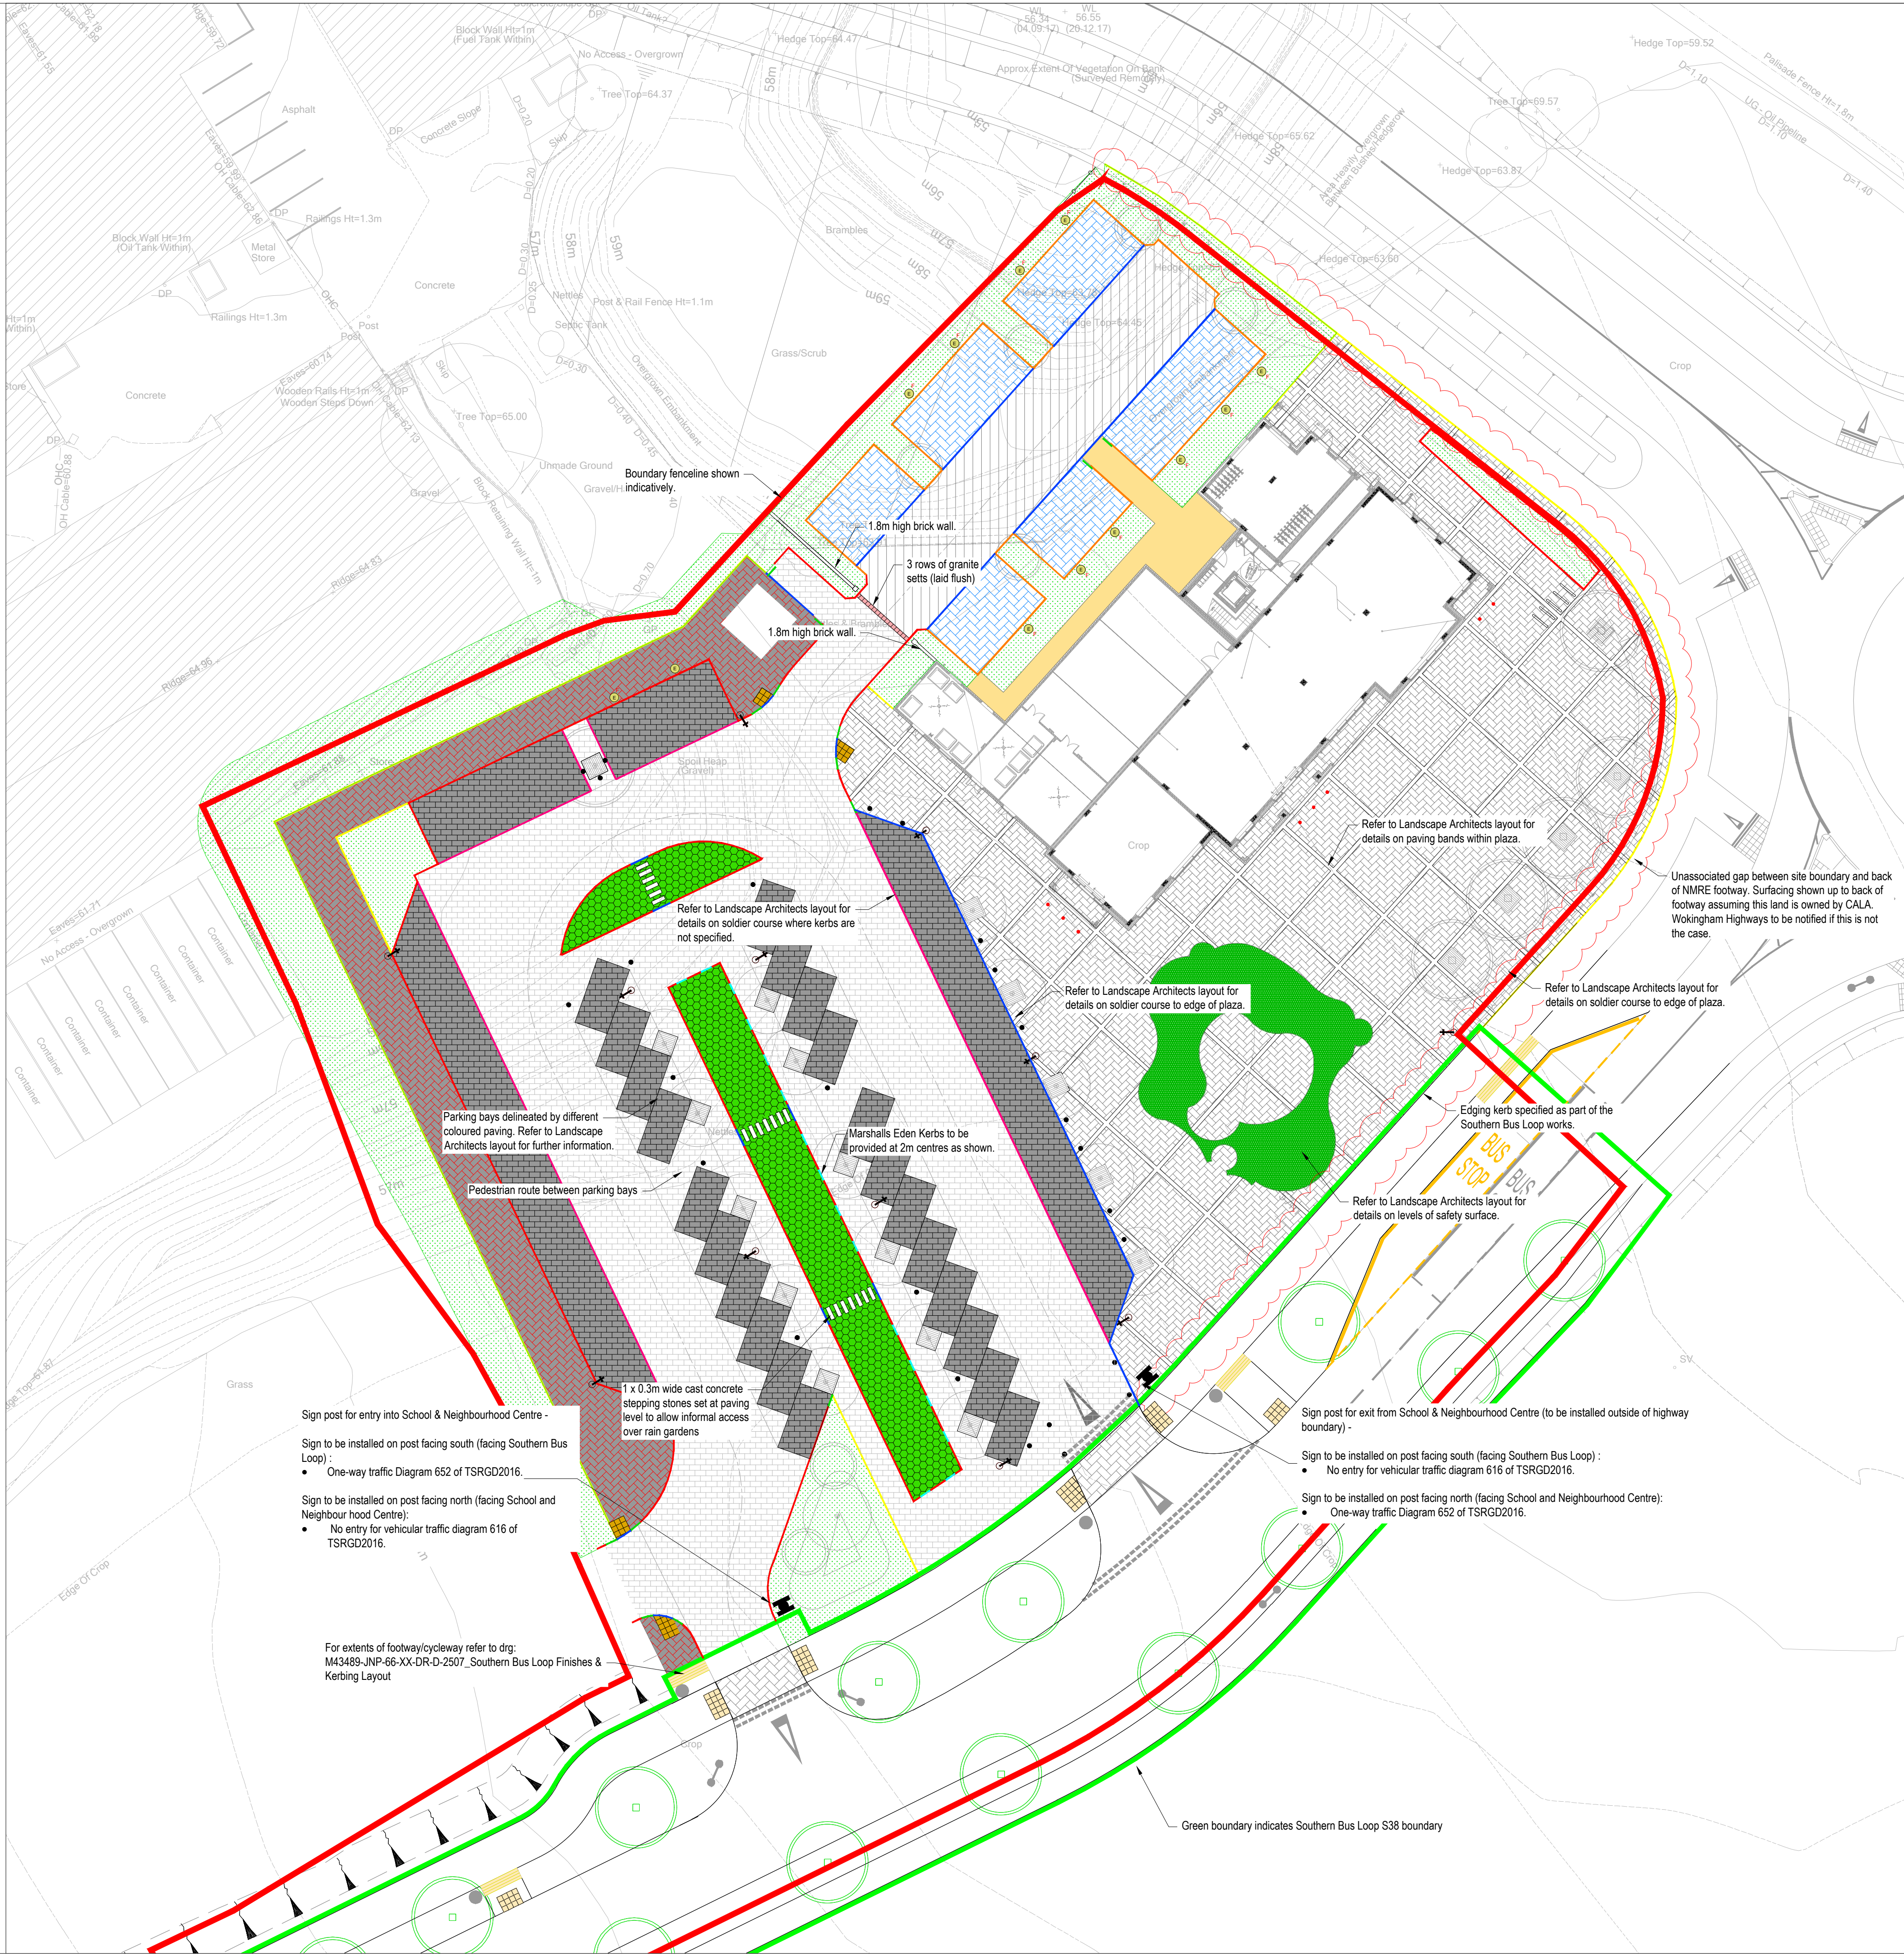

General Notes

- Where this drawing has been issued in electronic .dwg format, it has been done so in good faith. JNP Group do not take any responsibility for any inaccuracies in the electronic data, which should be checked against the paper (or .pdf) drawing issue. Any apparent discrepancies should be immediately reported to JNP Group. The electronic .dwg file should not be assumed to be to scale and should not be used for 'overlaying', setting out or checking of any third party information. All dimensions should be taken from the paper (or .pdf) version of the drawing. Electronic drawings may contain third party information. JNP Group take no responsibility for this information, which should be checked against the originators paper drawing(s).
- All dimensions are millimetres (mm), and levels are in metres (m) unless noted otherwise and should be checked on site prior to construction/fabrication.
- Do not scale from this drawing. Only figured dimensions are to be relied upon. Don't hesitate to get in touch with JNP Group if additional information is required.
- Any discrepancies between drawings of different scales and between drawings and specifications, where appropriate, to be reported to JNP Group for decision.
- Copyright reserved. This drawing may only be used for The Client and location specified in the title block. It may not be copied or disclosed to any third party without the prior written consent of JNP Group.
- This drawing should only be used for construction if the drawing status is "A4 - Approved/Stage Complete". JNP Group takes no responsibility for construction works undertaken to drawings that are not marked with this status.



Health & Safety Note

The details on this drawing have been prepared on the assumption that a competent contractor will be carrying out the works. If the contractor(s) considers that there is insufficient Health and Safety information on this drawing, this should immediately be brought to the attention of the designer.

Rev	Date	Description	Drawn / Checked / Approved
P03	18/09/2026	EV Charging and Cycle Stores added	CS
P02	10/04/2026	Updated in accordance with client comments	CS/UTM/LC
P01	17/09/2025	First Issue	CS/CS/KM

Subsidiary

S2 - Suitable for Information



Client: CALA Homes Thames Ltd.

Job: Neighbourhood Centre, Hogwood Farm

Title: Proposed External Works Layout

Classification: FL_60_20
Scale @ A1: 1:250



SA00392-2002-C-EWK

P03