


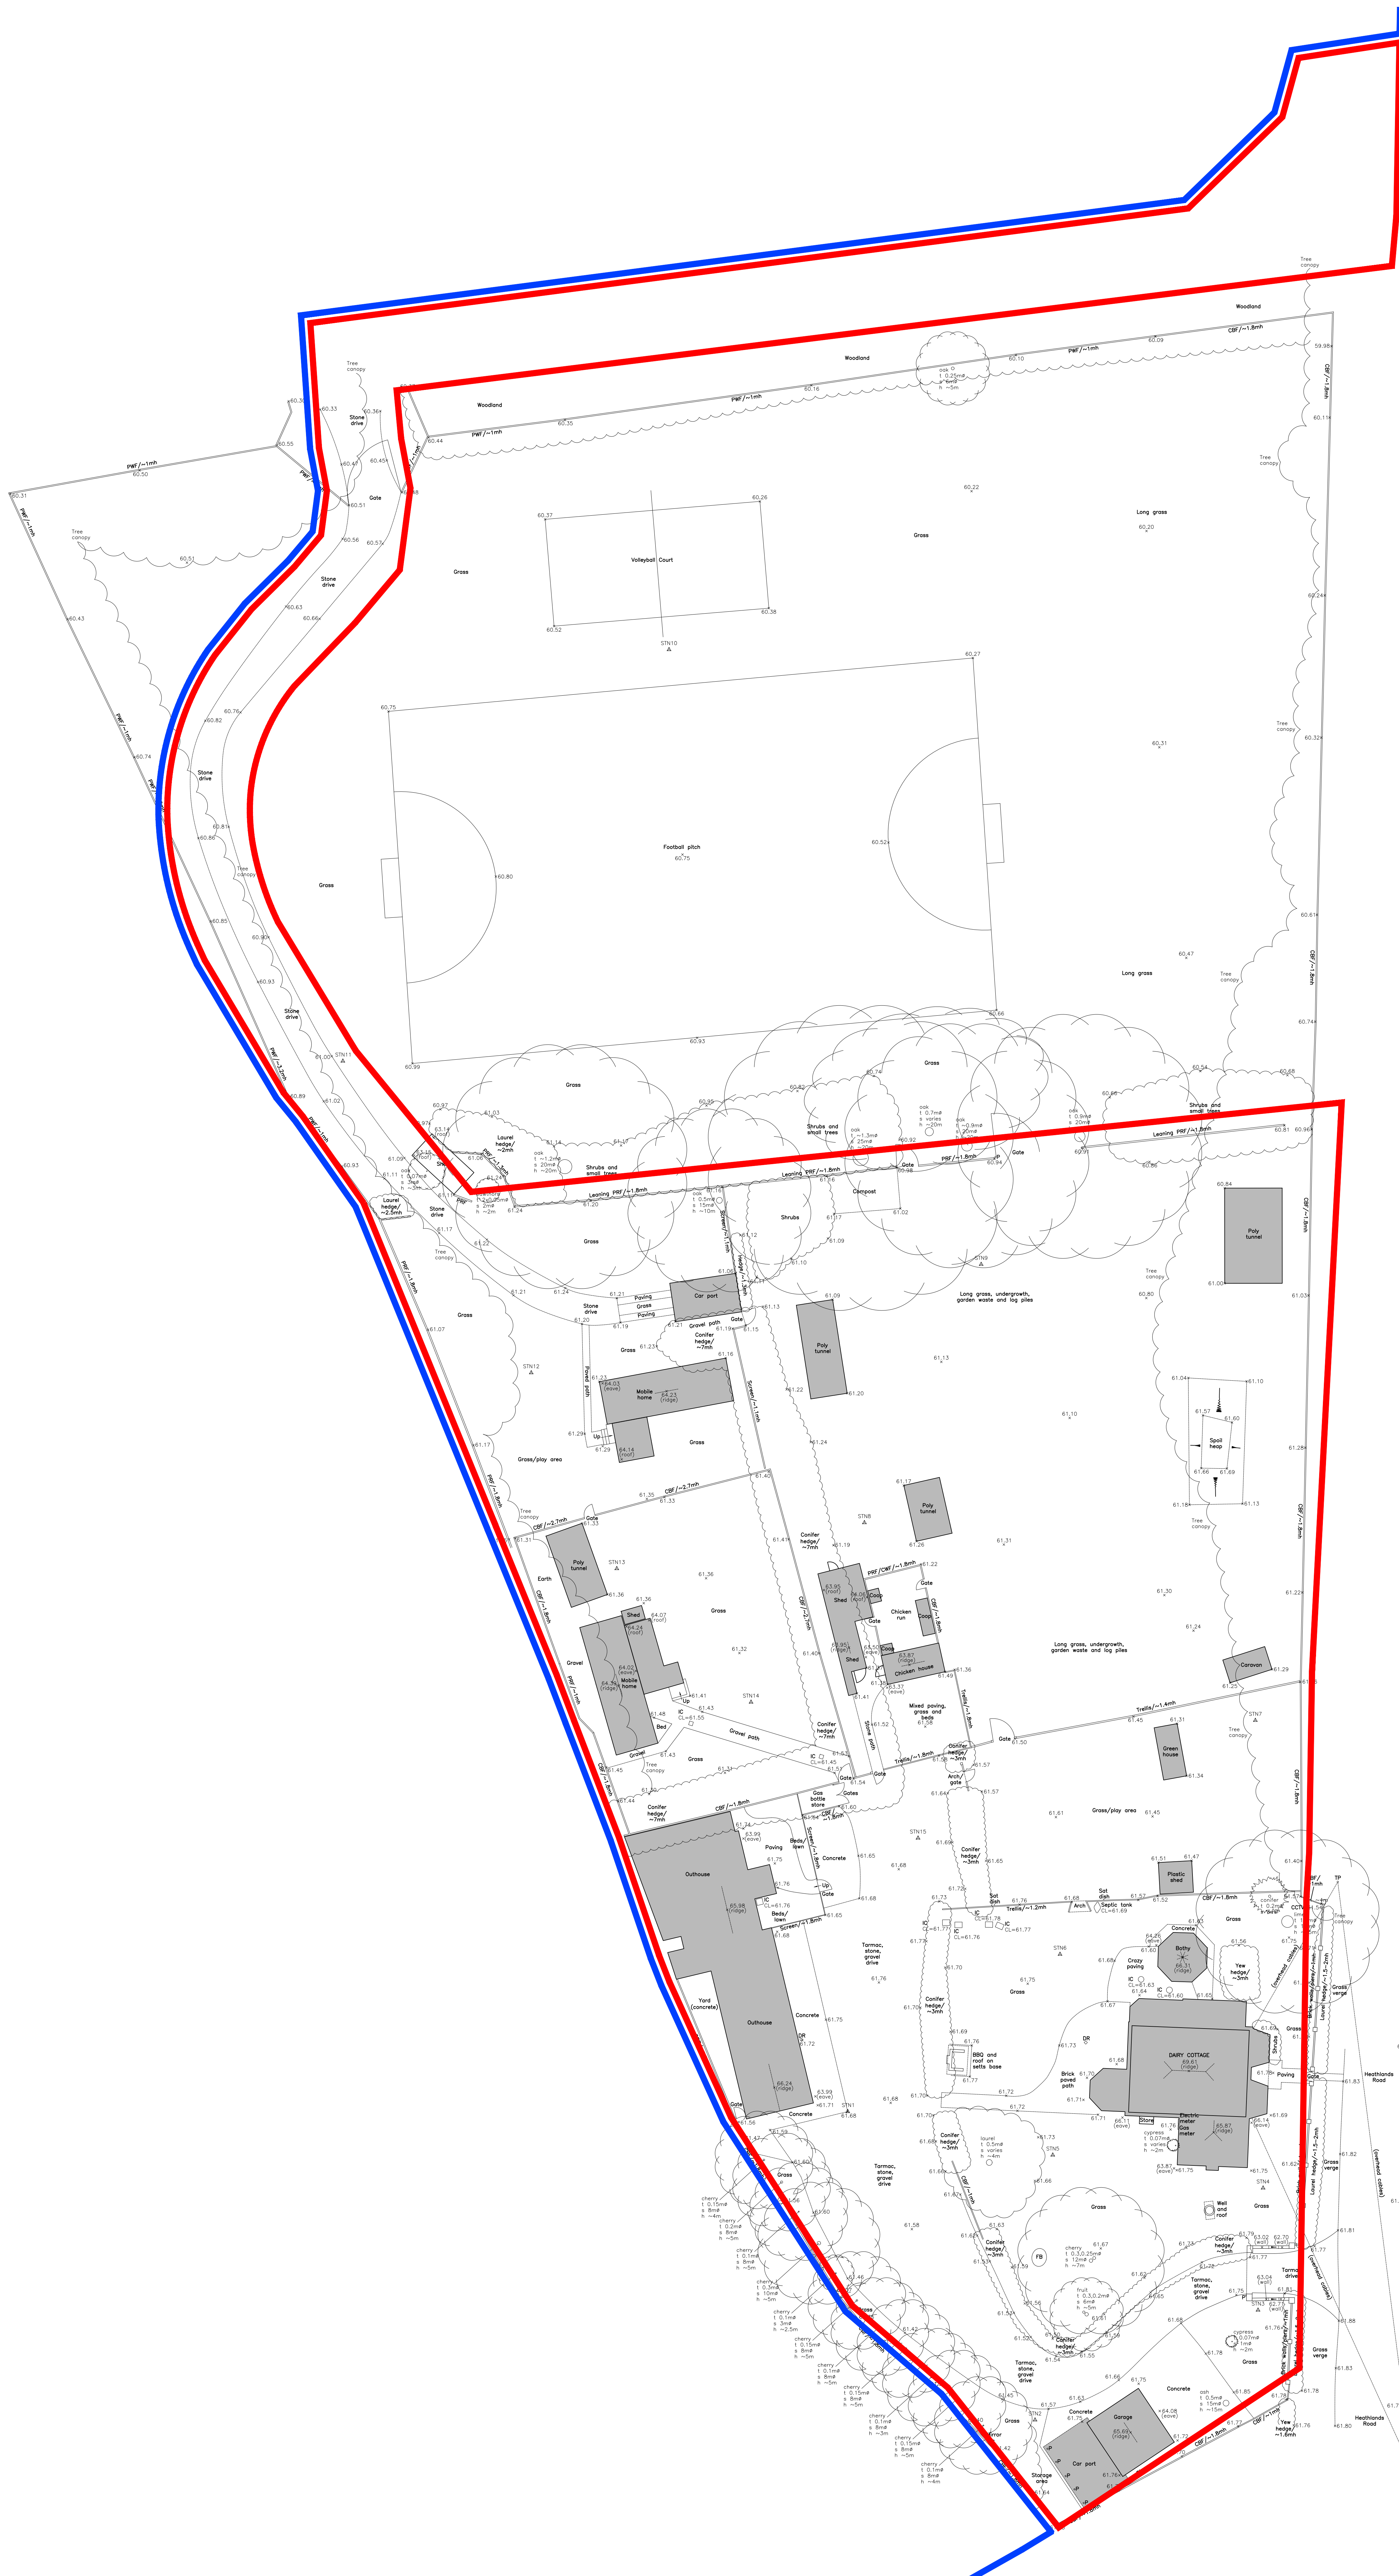

REV.	DATE	REVISIONS:	By	REV.	DATE	REVISIONS:	By	REV.	DATE	REVISIONS:	By	STATUS:

Planning

© COPYRIGHT © 2015 THE PERSON AND INFORMATION ON THIS DRAWING. This drawing may be copied or cross referenced to the scale bar for minimum reproduction purposes only. Do not scale by any other means. Use standard dimensions only. Subject to site survey and all necessary permits. All dimensions to be checked by user and all dimensions, errors or omissions to be corrected by the architect before such commences. This drawing is to be read in accordance with all other standard methods. (c) 2015 by AGI/2015


architecture planning masterplanning
Broadmeade House, Farnham Business Park,
Weydon Lane, Farnham, Surrey GU9 8QT.
info@osparchitecture.com www.osparchitecture.com
Tel: 01252 267878