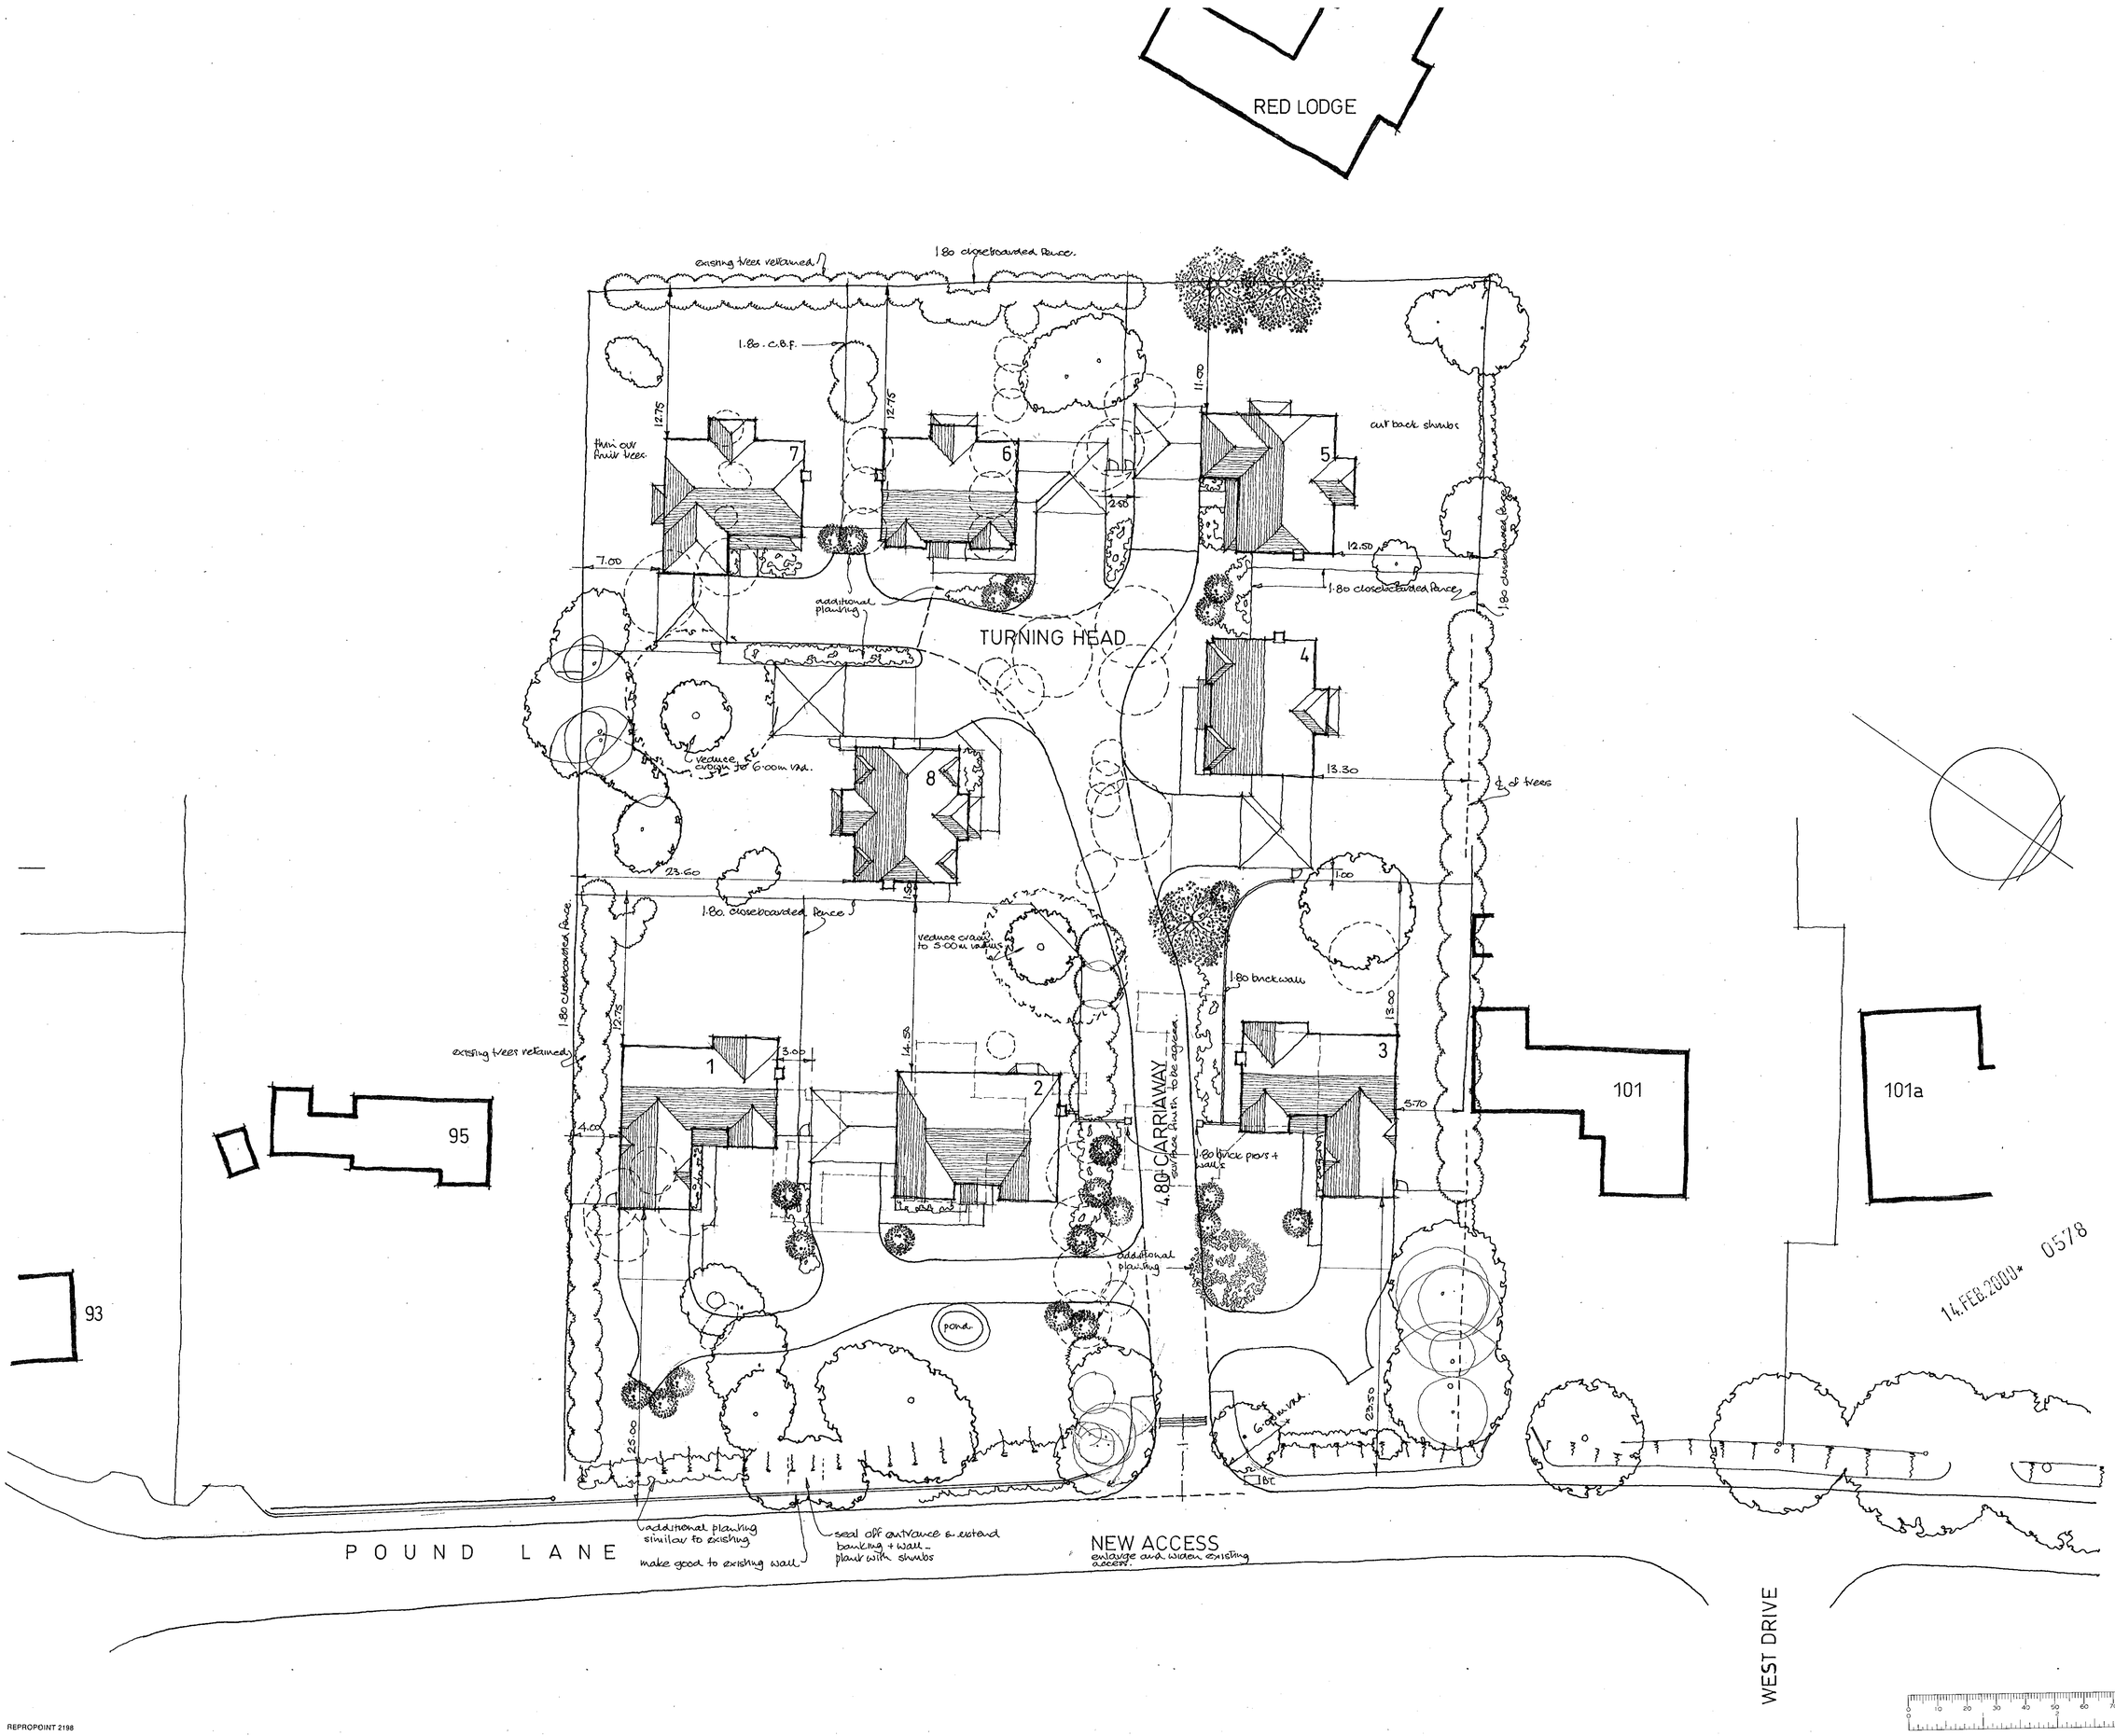

Figured dimensions only to be taken from this drawing.
All dimensions to be checked on site before any work is put in hand
The copyright remains within the control of Philip Design Associates.

No.	Date	Revisions
A	26.1.2000	Redrawn.

project
97 - 99 POUND LANE
SONNING

title
SITE LAYOUT

date: JAN 00
scale: 1: 250
drawing number: 99 72 01
rev.: A

PHILIP
DESIGN ASSOCIATES
architects & surveyors
Braboeuf House 64 Portsmouth Road
Guildford Surrey GU2 5DU
Tel 01483 533011 Fax 01483 576647
EMAIL: PHILDES2@AOL.COM

REPROPOINT 2198

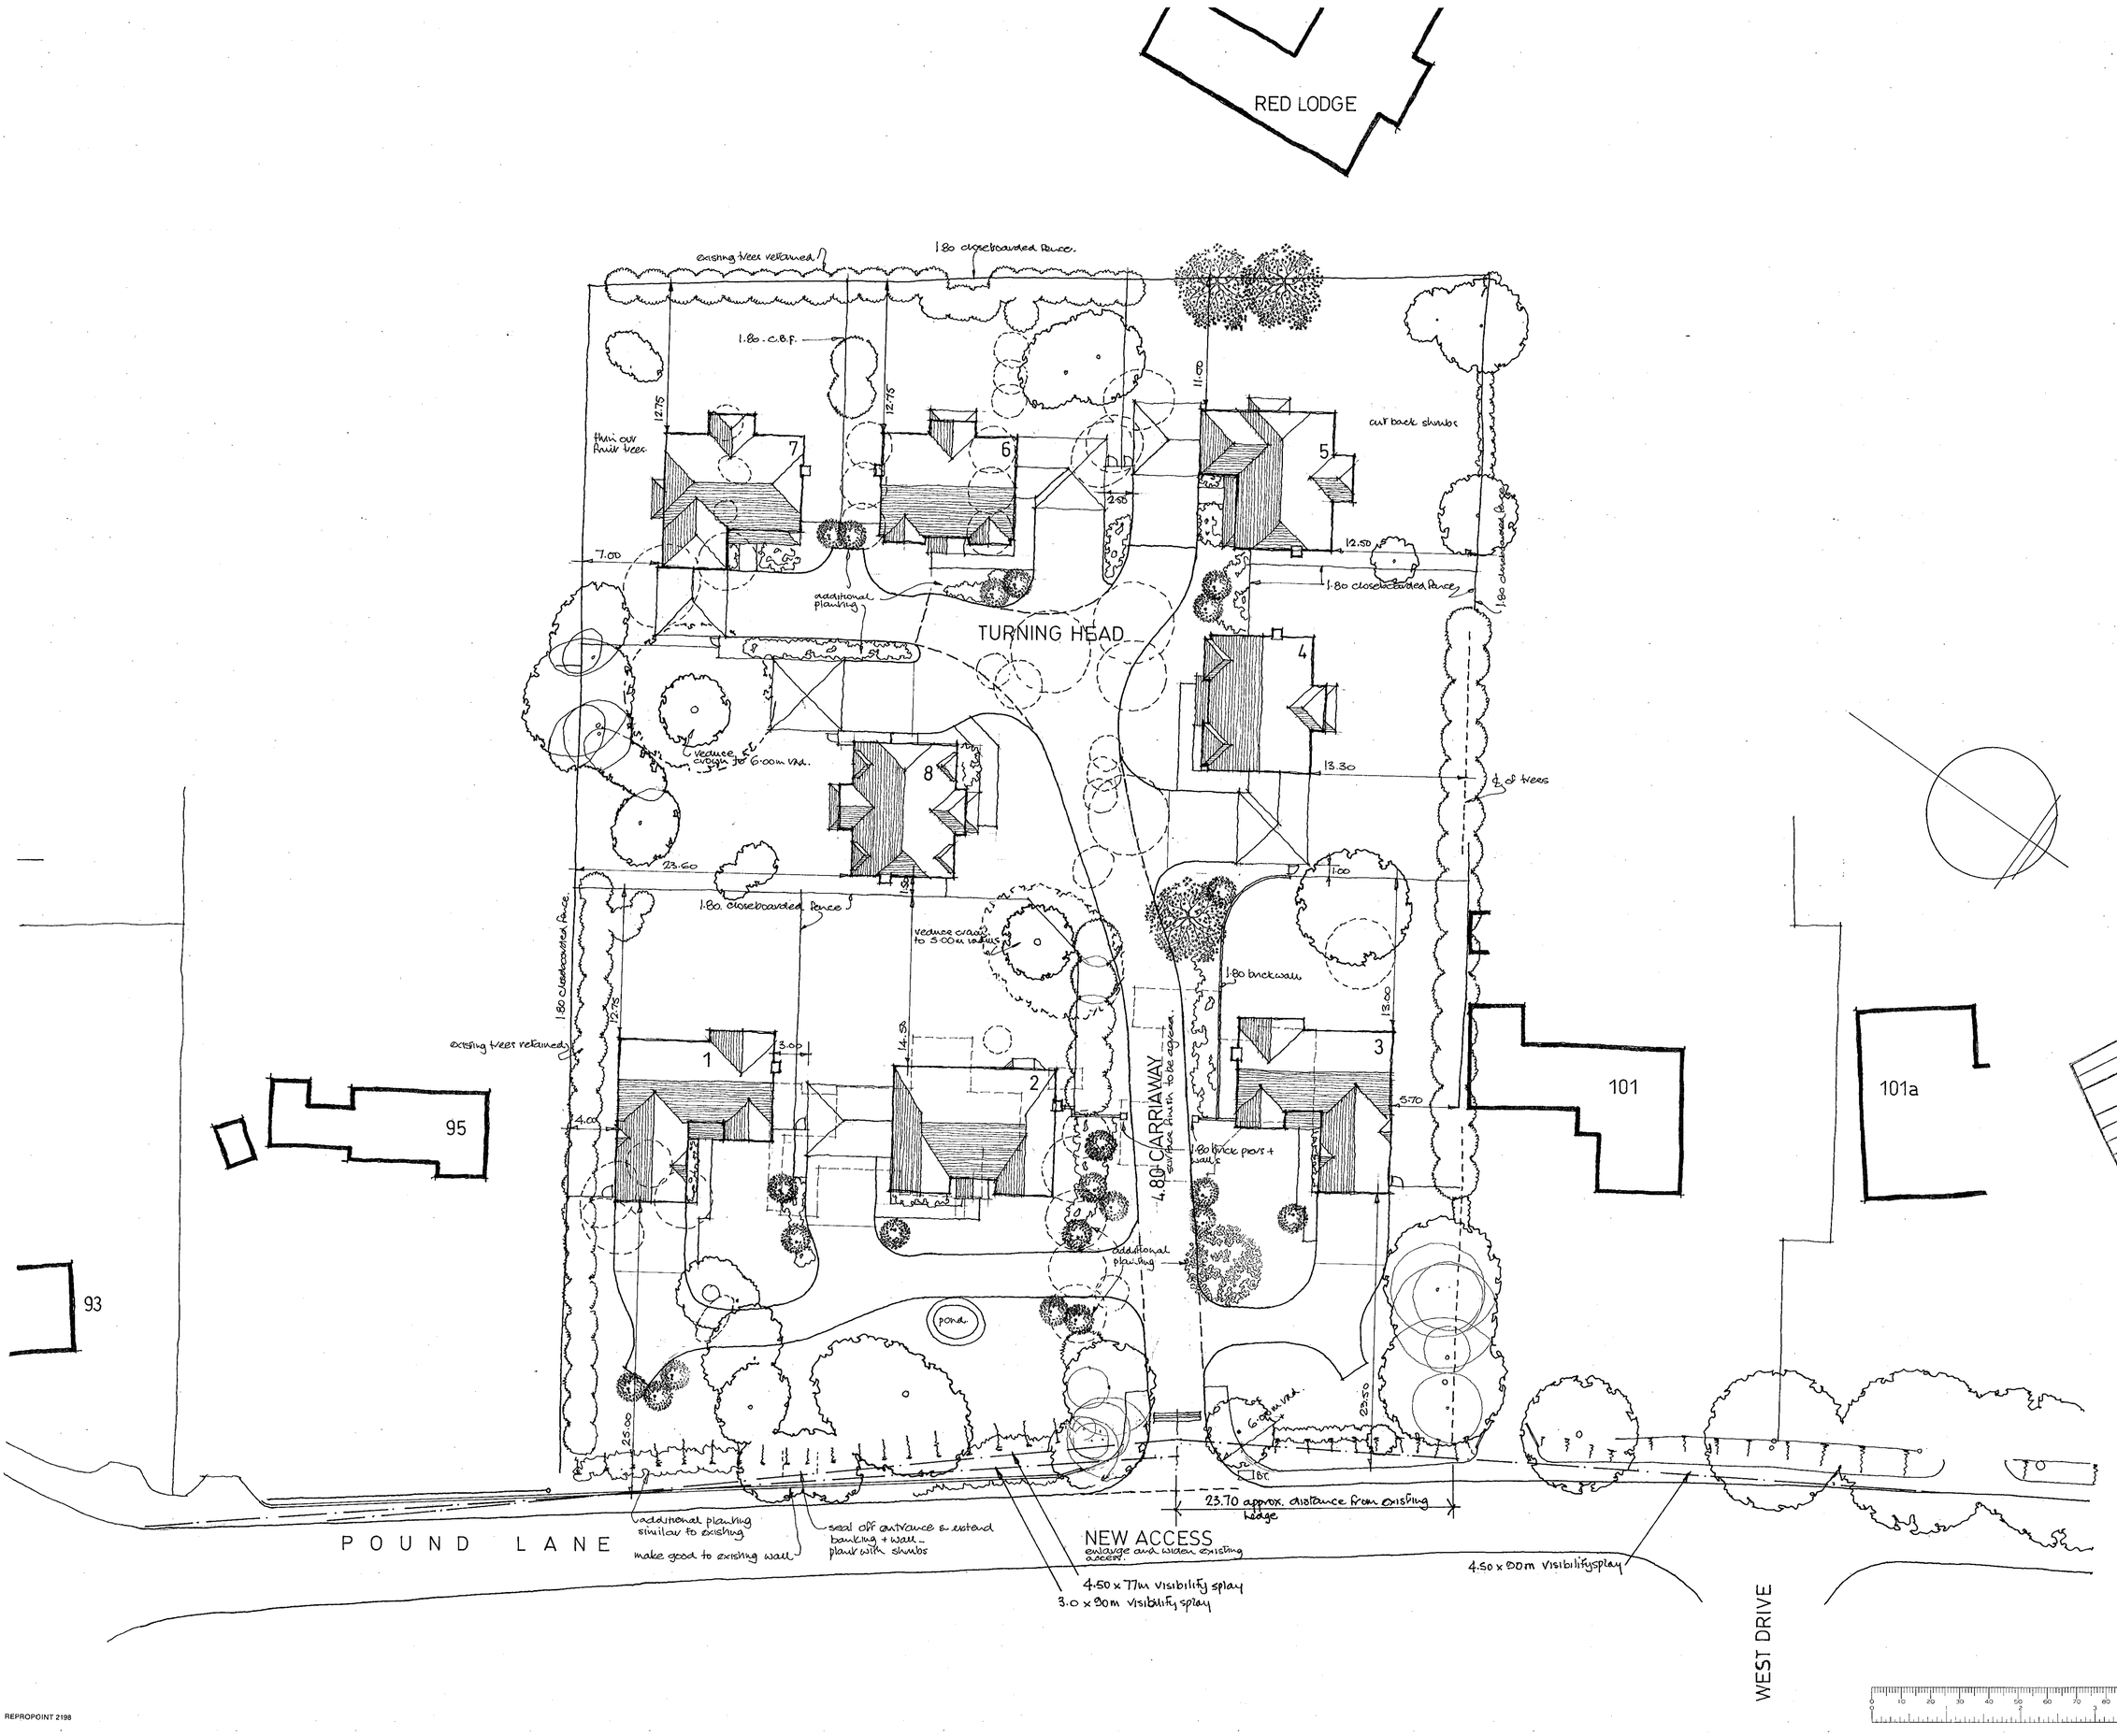

Figured dimensions only to be taken from this drawing.
All dimensions to be checked on site before any work is put in hand.
The copyright remains within the control of Philip Design Associates.

No.	Date	Revisions
A.	26.1.2000	Redrawn.
B.	8.5.2000	Visibility splays

03 MAY 2000

0578
0577

ADDITIONAL PLAN

project
97 - 99 POUND LANE
SONNING

title
SITE LAYOUT

date JAN 00
scale 1: 250

drawing number 99 72 01
rev. B

PHILIP
DESIGN ASSOCIATES
architects & surveyors
Braboeuf House 64 Portsmouth Road
Guildford Surrey GU2 5DU
Tel 01483 533011 Fax 01483 576647
EMAIL: PHILDES2@AOL.COM

REPROPOINT 2198

Figured dimensions only to be taken from this drawing.
All dimensions to be checked on site before any work is put in hand.
The copyright remains within the control of Philip Design Associates.

No. Date Revisions

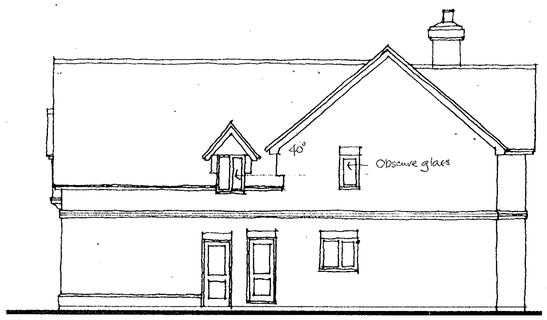

SIDE



REAR

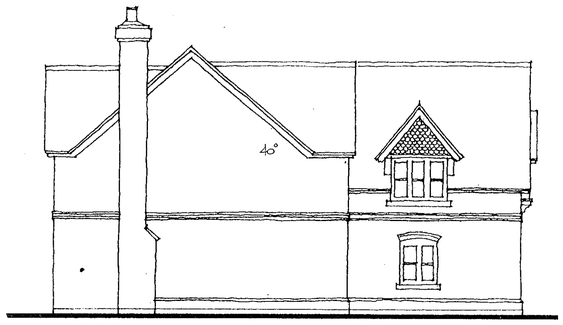

SIDE

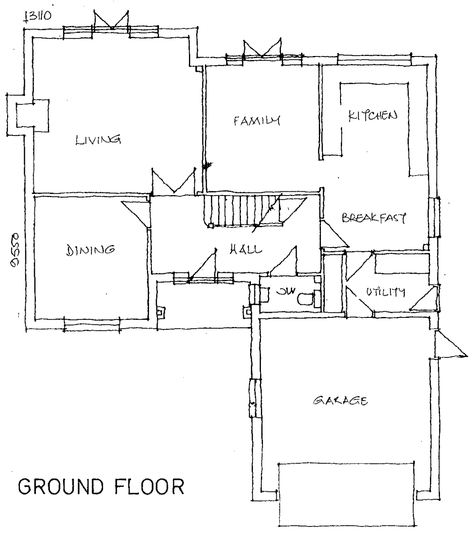

GROUND FLOOR

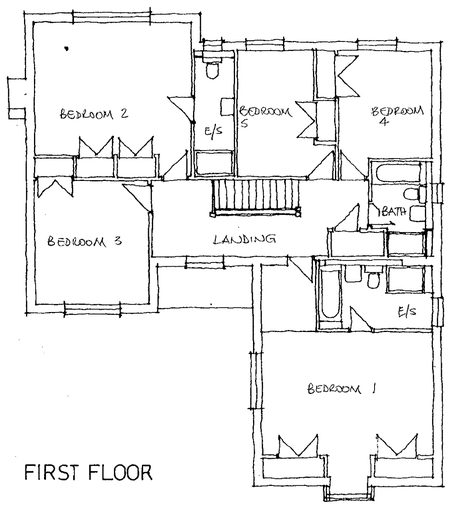

FIRST FLOOR

14 FEB 2000 0578

TO BE READ WITH 99 72 02

project
97~99 POUND LANE
SONNING

title
HOUSE 3

date FEB 00 scale 1 : 100

drawing number 99 72 08 rev.

PHILIP
DESIGN ASSOCIATES
architects & surveyors
Braboeuf House 64 Portsmouth Road
Guildford Surrey GU2 5DU
Tel 01483 533011 Fax 01483 576647
EMAIL: PHILDES2@AOL.COM

REPROPOINT 2198

Figured dimensions only to be taken from this drawing.
All dimensions to be checked on site before any work is put in hand.
The copyright remains with the control of Philip Design Associates.

No. Date Revisions



Plain tiled roof.

Tile hanging at first floor level where shown with 2 course brick band below.

White painted timber frames with brick arches + stone cills (front elevation only)

Facing brick to all elevations.

Plinth brick at low level to front + part sides.

FRONT ELEVATION

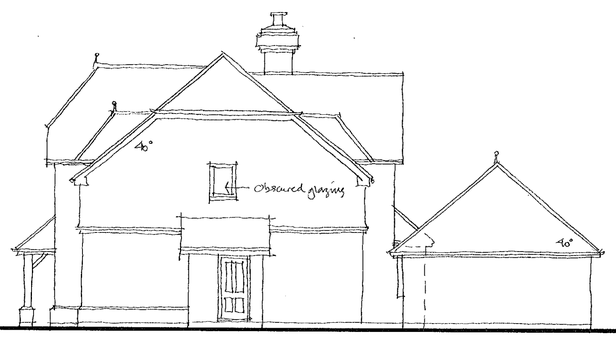

SIDE



REAR

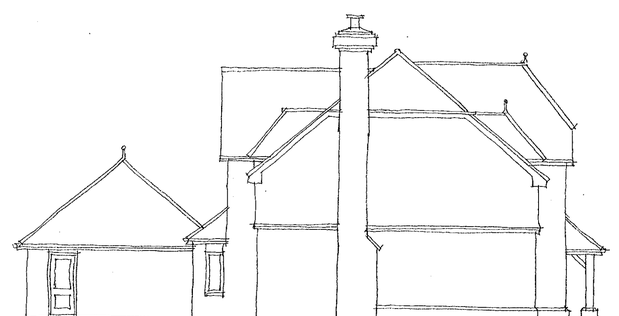

SIDE

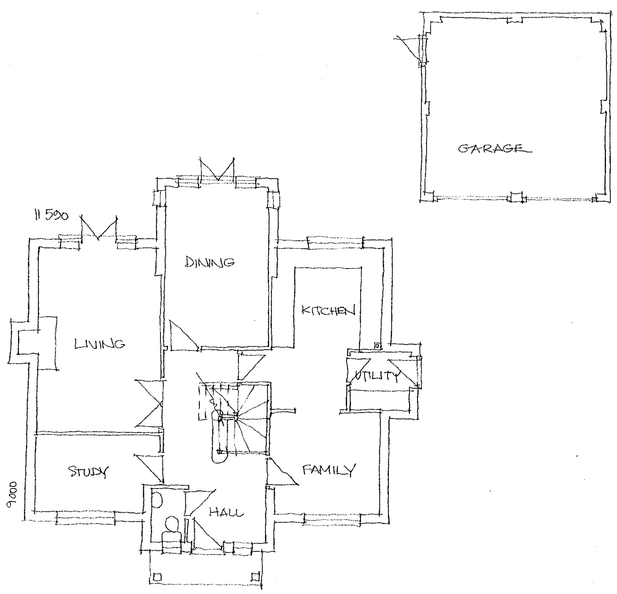

GROUND FLOOR PLAN

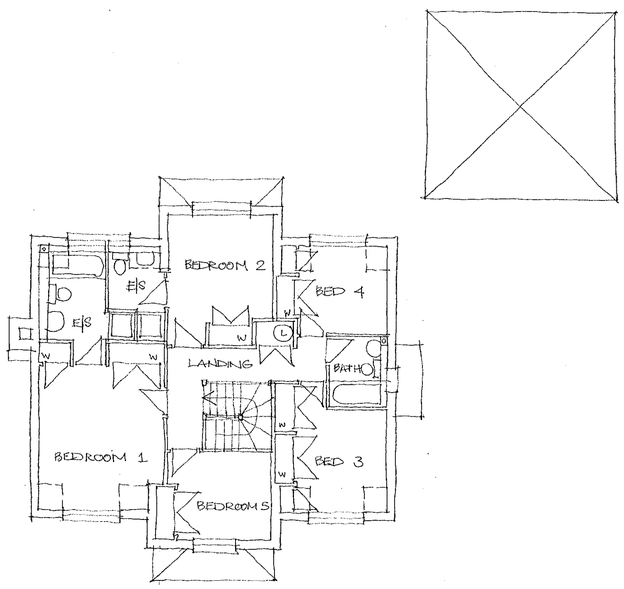

FIRST FLOOR PLAN

14.FEB.2000* 0578

project
97 - 99 POUND LANE
SONNING

title
HOUSE 8

date
JAN '00

scale
1:100

drawing number
99 · 72 · 06

rev.

PHILIP
DESIGN ASSOCIATES
architects & surveyors
Braboeuf House 64 Portsmouth Road
Guildford Surrey GU2 5DU
Tel 01483 533011 Fax 01483 576647
EMAIL: PHILDES2@AOL.COM

REPROPOINT 2100

Figured dimensions only to be taken from this drawing.
All dimensions to be checked on site before any work is put in hand.
The copyright remains within the control of Philip Design Associates.

No. Date Revisions

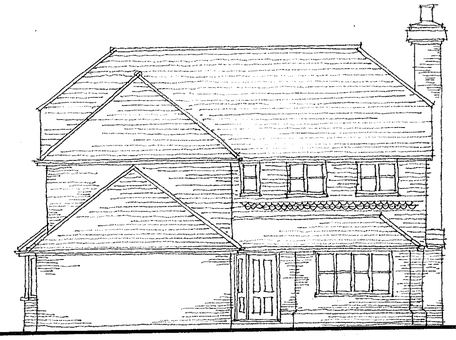

Plain roof tiling

Plain tile hanging at first floor - front + part side

White painted window frames.

Plain tile roof to Porch + Garage

Plinth stretcher brick to top of plinth.

FRONT ELEVATION

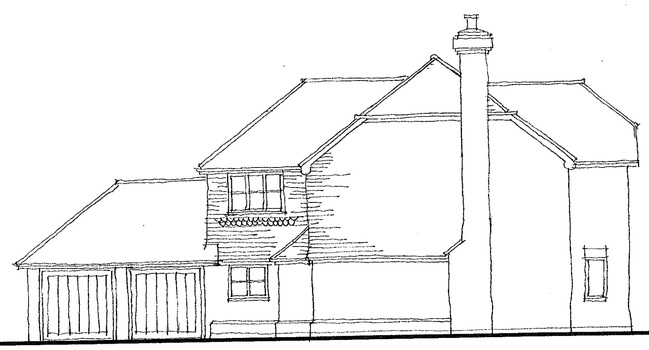

SIDE



REAR



SIDE

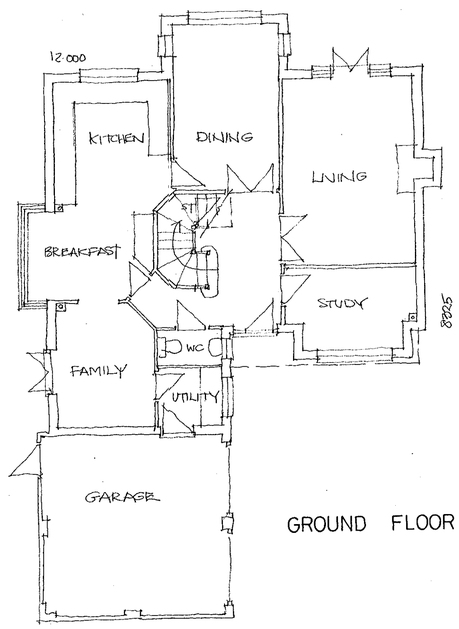

GROUND FLOOR PLAN

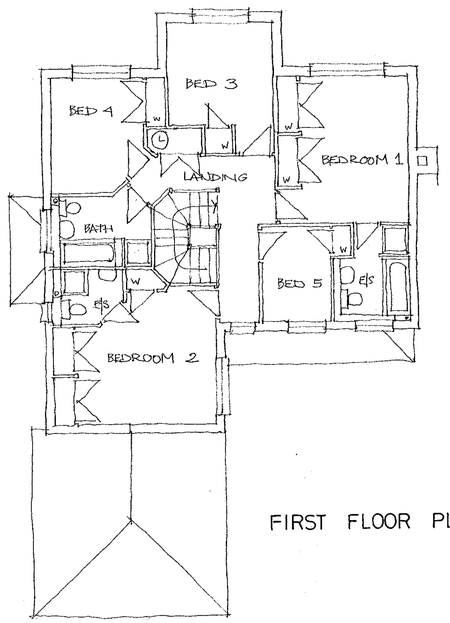

FIRST FLOOR PLAN

14.FEB.2000* 0578

project
97 - 99 POUND LANE
SONNING

title
HOUSES 5+7

date
JAN '00

scale
1:100

drawing number
99 · 72 · 05

rev.

PHILIP
DESIGN ASSOCIATES
architects & surveyors
Braboeuf House 64 Portsmouth Road
Guildford Surrey GU2 5DU
Tel 01483 533011 Fax 01483 576647
EMAIL: PHILDES2@AOL.COM

REPROPOINT 2198

Figured dimensions only to be taken from this drawing.
All dimensions to be checked on site before any work is put in hand.
The copyright remains within the control of Philip Design Associates.

No. Date Revisions

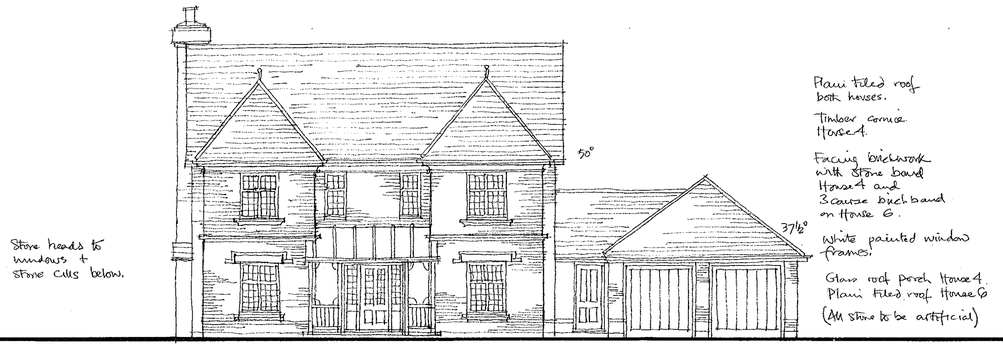

FRONT ELEVATION No 4



FRONT ELEVATION No 6

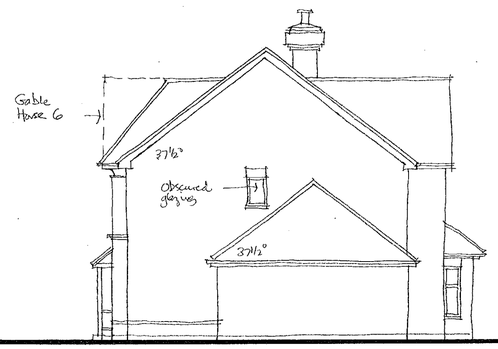

SIDE



REAR

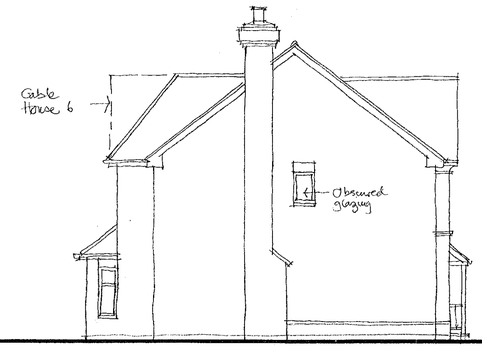

SIDE

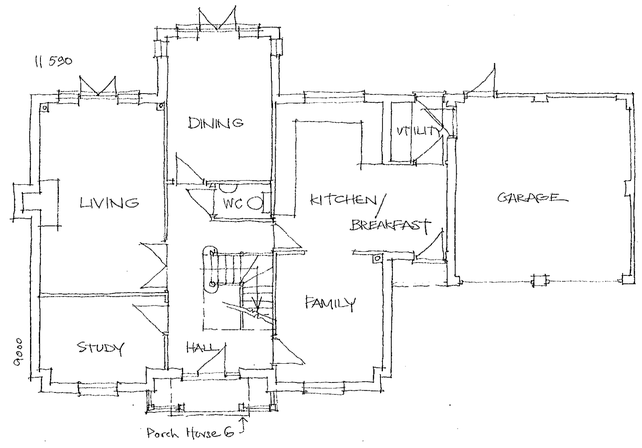

GROUND FLOOR PLAN

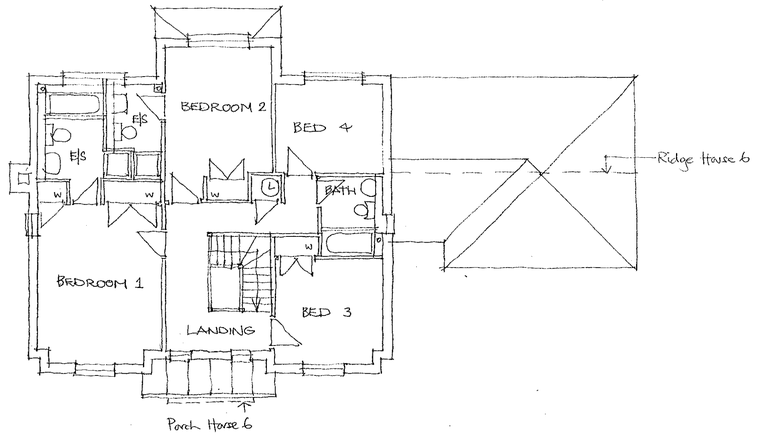

FIRST FLOOR PLAN

14.FEB.2000* 0578

project
97 - 99 POUND LANE
SONNING

title
HOUSES 4+6

date JAN '00 scale 1:100

drawing number 99·72·04 rev.

PHILIP
DESIGN ASSOCIATES
architects & surveyors
Braboeuf House 64 Portsmouth Road
Guildford Surrey GU2 5DU
Tel 01483 533011 Fax 01483 576647
EMAIL: PHILDES2@AOL.COM

Figured dimensions only to be taken from this drawing.
All dimensions to be checked on site before any work is put in hand.
The copyright remains within the control of Philip Design Associates.

No. Date Revisions



Plain tiled roof

Plain tile hanging to first floor gables.

2 course brick bank below tiling with single bricks dentil below.

White painted window frames with artificial heads and cills

Plain tiling to Porch with plain tiling to gable. Brick plinth to front + part sides.

FRONT ELEVATION

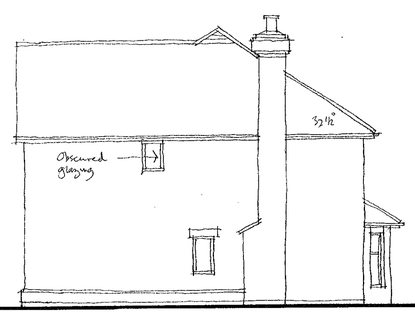

SIDE



REAR

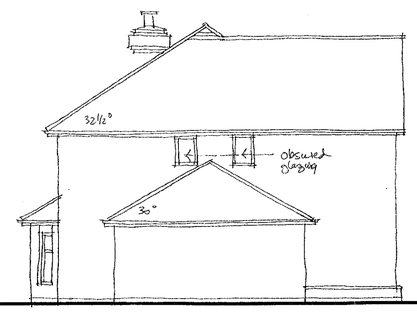

SIDE

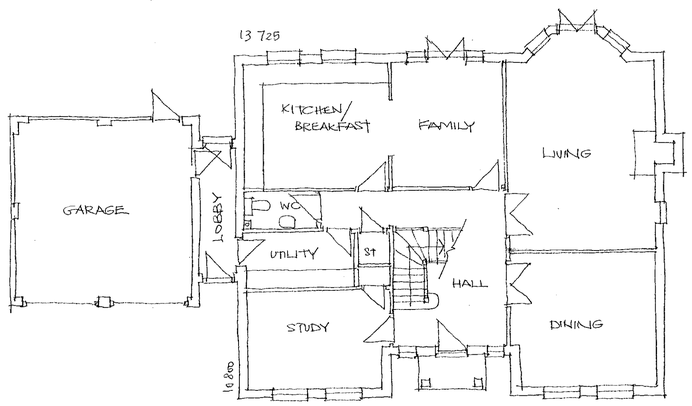

GROUND FLOOR PLAN

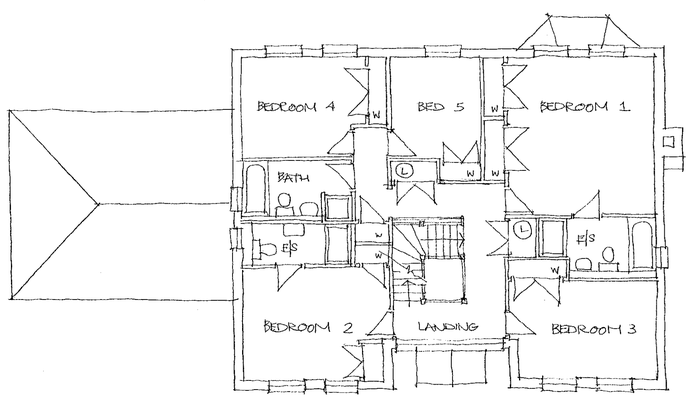

FIRST FLOOR PLAN

14.FEB.2000* 0578

project
97-99 POUND LANE
SONNING

title
HOUSE 2

date JAN '00 scale 1:100

drawing number 99 · 72 · 03 rev.

PHILIP
DESIGN ASSOCIATES
architects & surveyors
Brabœuf House 64 Portsmouth Road
Guildford Surrey GU2 5DU
Tel 01483 533011 Fax 01483 576647
EMAIL: PHILDES2@AOL.COM

REPROPOINT 2198

Figured dimensions only to be taken from this drawing.
All dimensions to be checked on site before any work is put in hand.
The copyright remains within the control of Philip Design Associates.

No Date Revisions



FRONT ELEVATION HOUSE 1



FRONT ELEVATION HOUSE 3

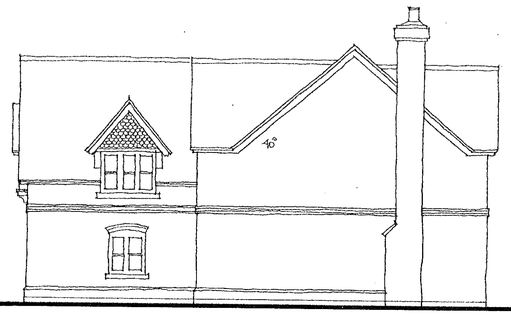

SIDE HOUSE 3 HANDED

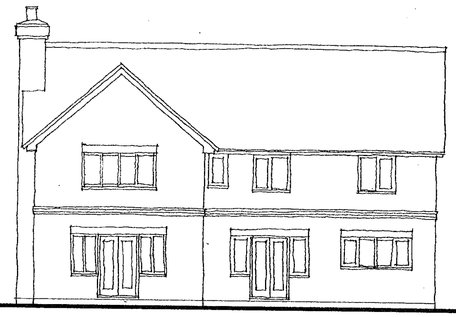

REAR HOUSE 3 HANDED

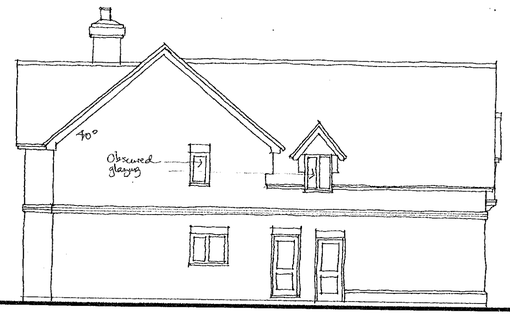

SIDE HOUSE 3 HANDED

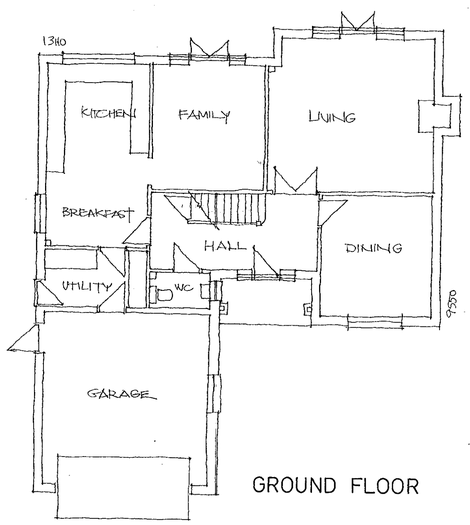

GROUND FLOOR

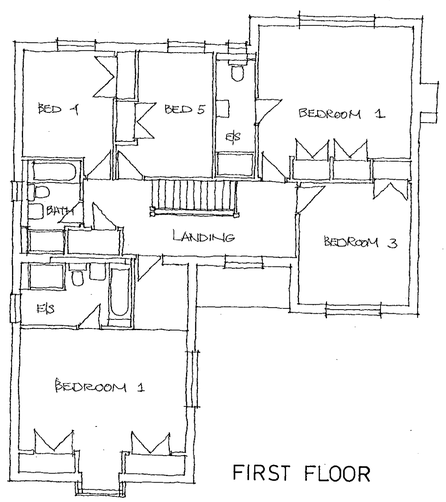

FIRST FLOOR

14.FEB.2000* 0578

project
97-99 POUND LANE
SONNING

title
HOUSES 1 + 3

date JAN 00 scale 1: 100

drawing number 99·72·02 rev. superseded

PHILIP
DESIGN ASSOCIATES
architects & surveyors
Braboeuf House 64 Portsmouth Road
Guildford Surrey GU2 5DU
Tel 01483 533011 Fax 01483 576647
EMAIL: PHILDES2@AOL.COM

REPROPOINT 2198

Figured dimensions only to be taken from this drawing.
All dimensions to be checked on site before any work is put in hand.
The copyright remains within the control of Philip Design Associates.

No.	Date	Revisions
A.	11.2.2000	Ref to House 3



FRONT ELEVATION HOUSE 1



FRONT ELEVATION HOUSE 3



SIDE



REAR

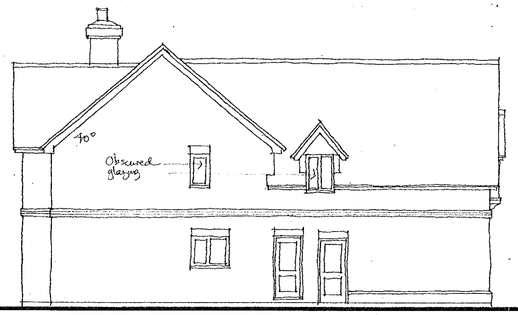

SIDE

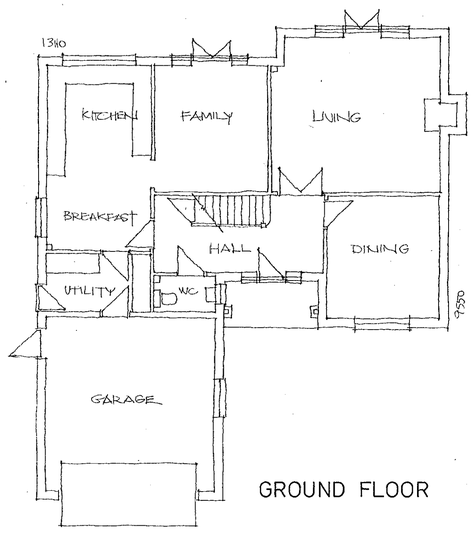

GROUND FLOOR

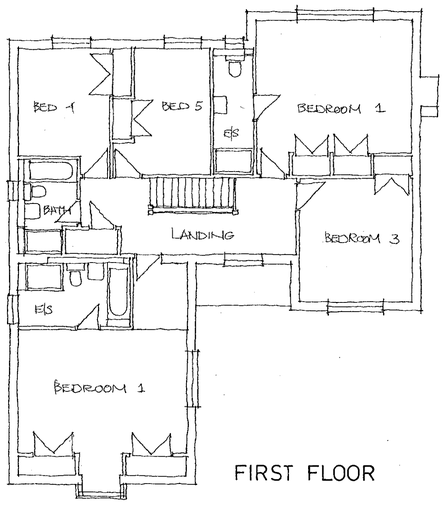

FIRST FLOOR

TO BE READ WITH 99 72 08

14.[illegible] C578

project

97-99 POUND LANE
SONNING

title

HOUSES 1 + 3

date	scale
JAN 00	1: 100

drawing number	rev.
99 · 72 · 02	A

PHILIP
DESIGN ASSOCIATES
architects & surveyors
Braboeuf House 64 Portsmouth Road
Guildford Surrey GU2 5DU
Tel 01483 533011 Fax 01483 576647
EMAIL: PHILDES2@AOL.COM

REPROPOINT 2198

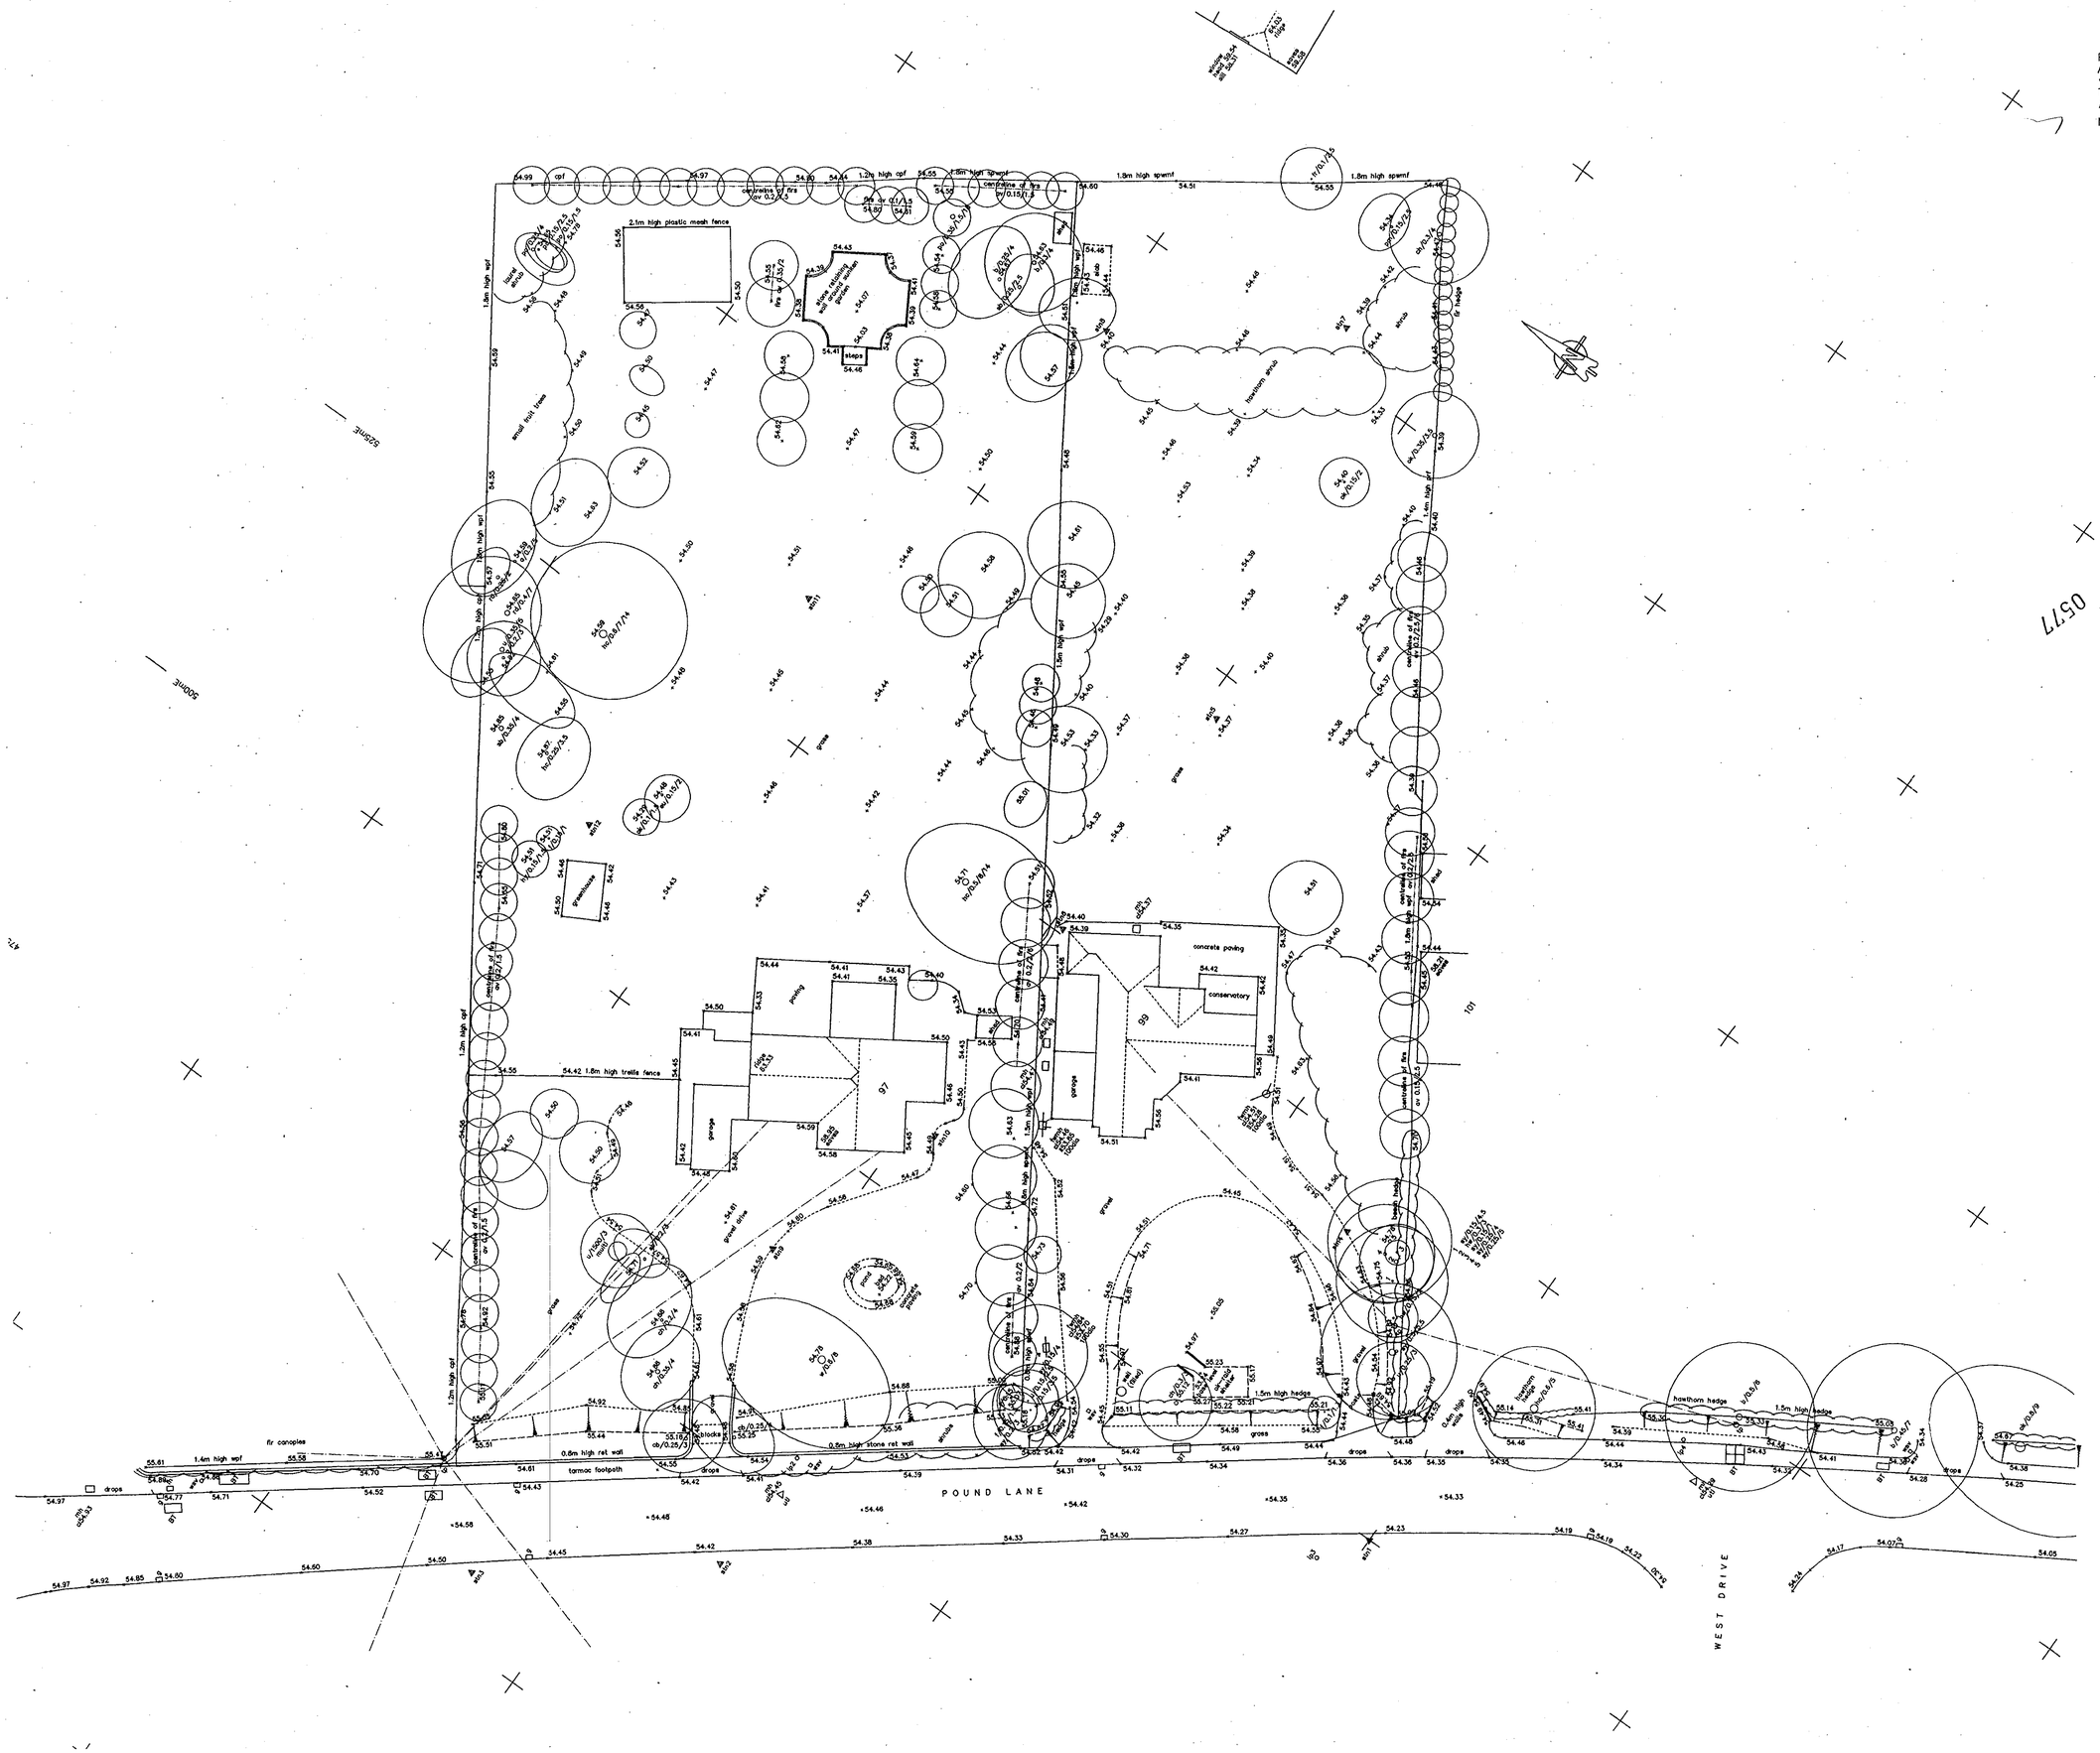

Figured dimensions only to be taken from this drawing
All scaled dimensions to be checked on site before any work is put in hand
The copyright remains within the control of Philip Design Associates.

No Date Revision.

14 FEB 2000 0577

project
97–99 POUND LANE
SONNING

REFUSED

title
SITE SURVEY

date
JAN 2000

scale
1:250

drawing number
99 . 72 . 07

PHILIP
DESIGN ASSOCIATES
architects & surveyors

Braboeuf House, 64, Portsmouth Road,
Guildford, Surrey, GU2 5DU.
Tel; 01483 33011 Fax; 01483 576647

Figured dimensions only to be taken from this drawing.
All dimensions to be checked on site before any work is put in hand.
The copyright remains with the control of Philip Design Associates

No. Date Revisions

14.FEB.2000* 0578

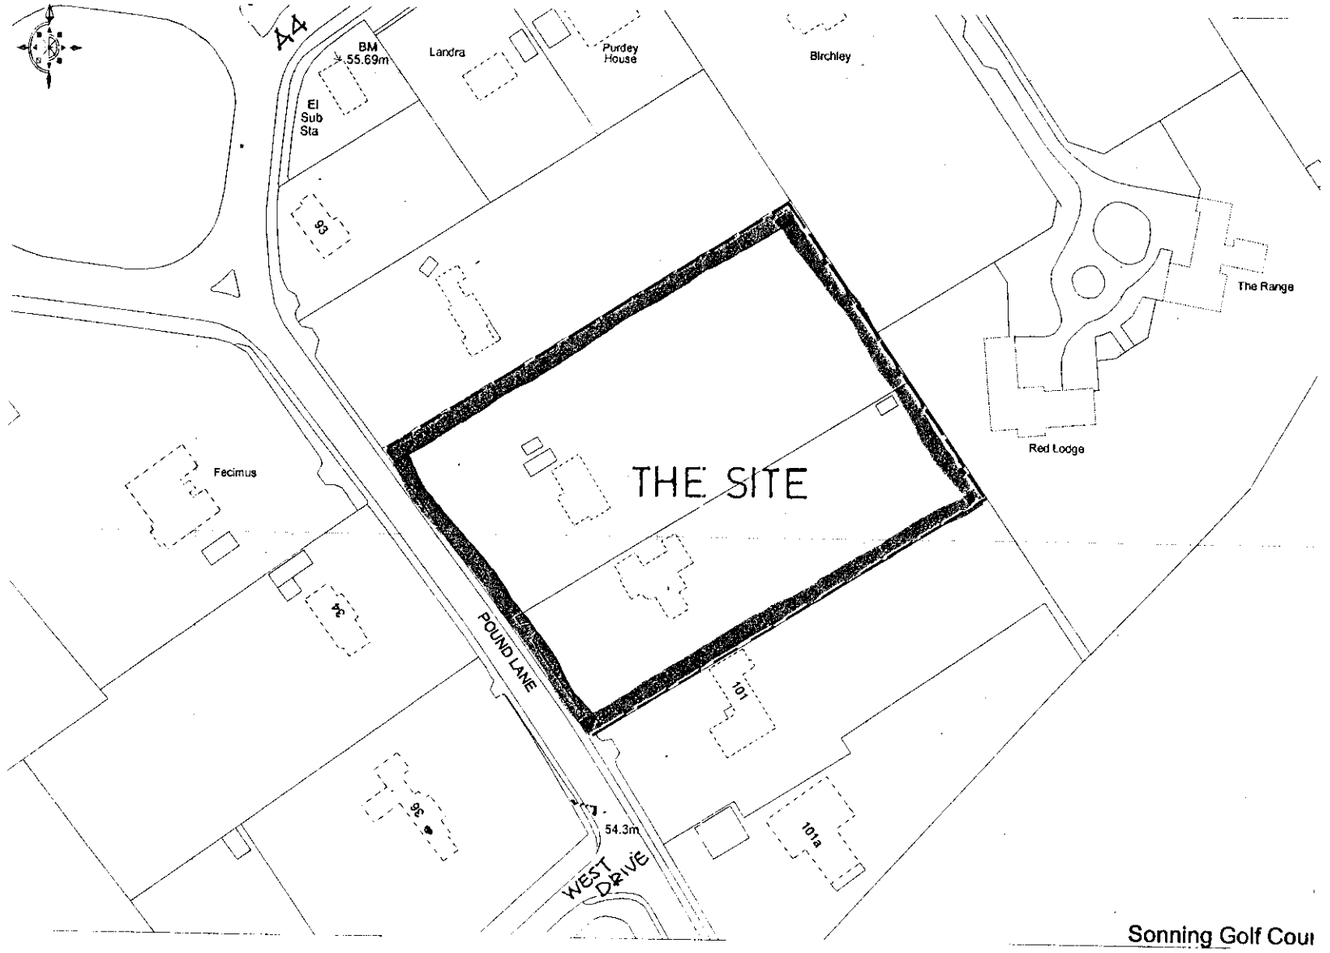

REPRODUCED FROM THE ORDNANCE SURVEY MAP WITH THE SANCTION OF THE CONTROLLER OF H.M. STATIONERY OFFICE CROWN COPYRIGHT RESERVED.

0 10 20 30 40 50 60 70 80 90 100

project
97-99 POUND LANE
SONNING

title
LOCATION PLAN

date JAN 00 scale 1:1250

drawing number 99.72.00 rev

PHILIP
DESIGN ASSOCIATES
architects & surveyors
Brabocuf House 64 Portsmouth Road
Guildford Surrey GU2 5DU
Tel 01483 533011 Fax 01483 576647

Repropoint 3018