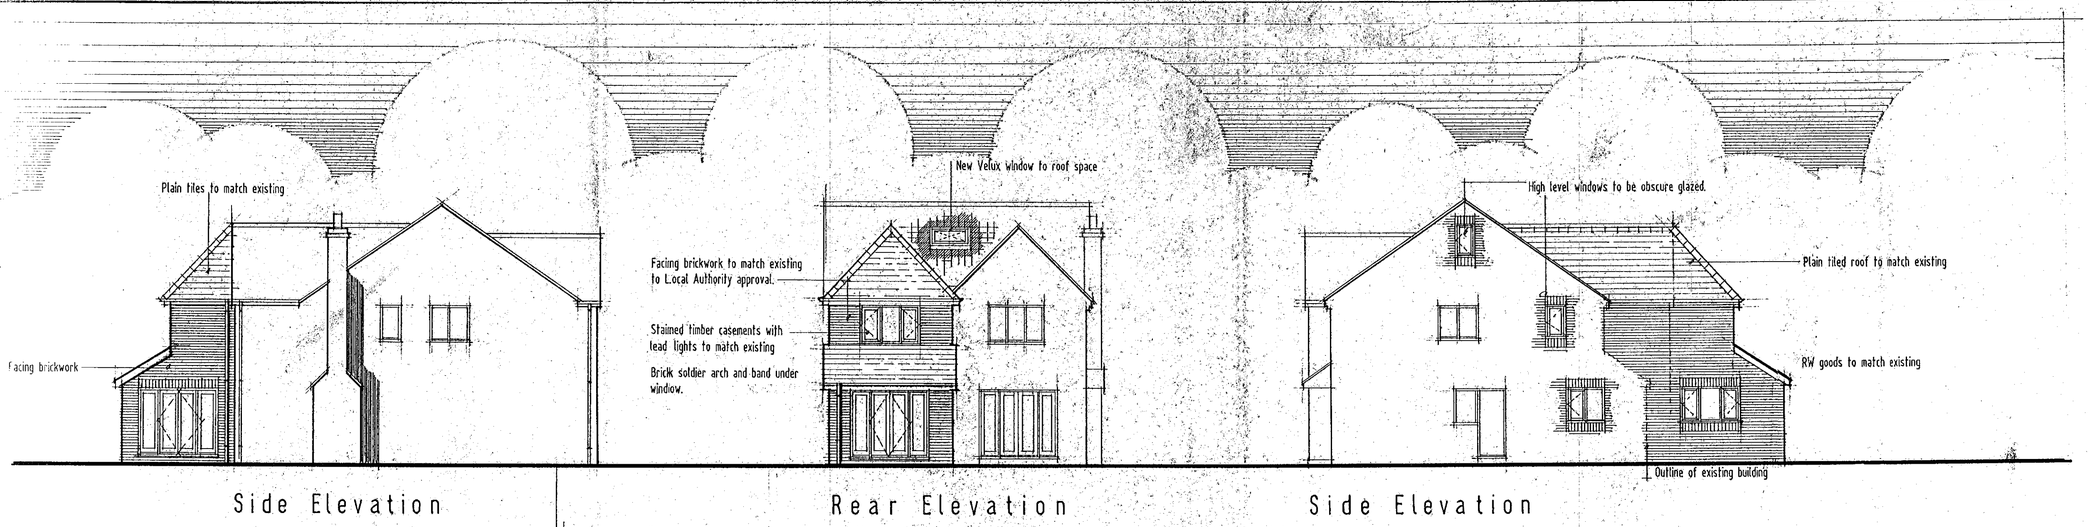

Side Elevation

Rear Elevation

Side Elevation

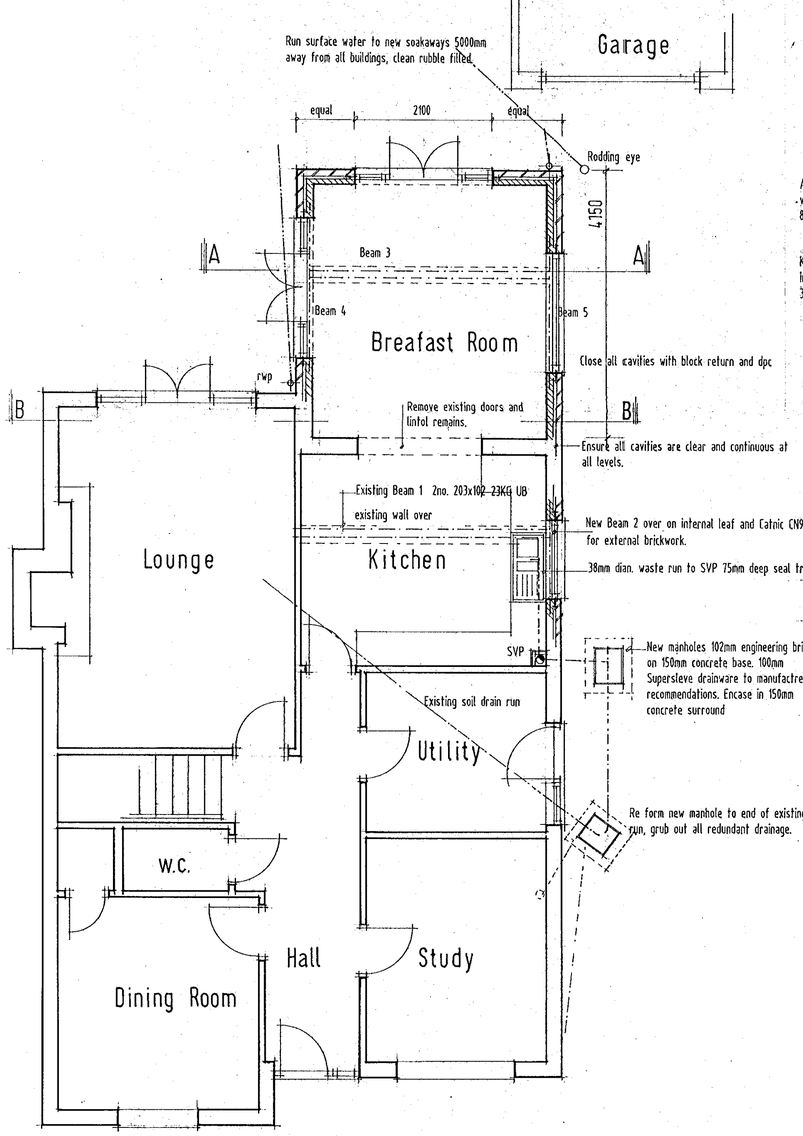

Ground Floor Plan

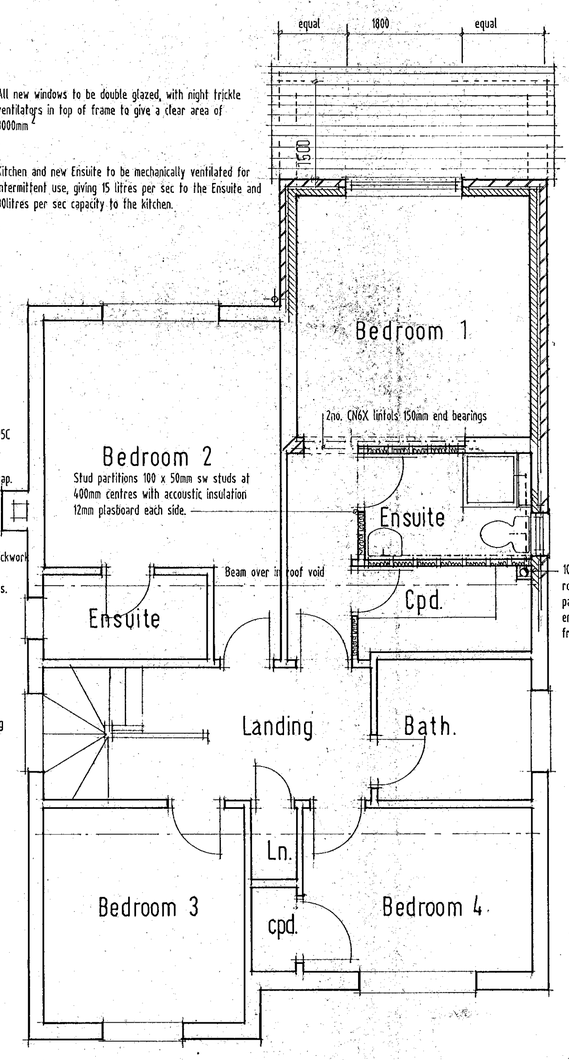

First Floor Plan

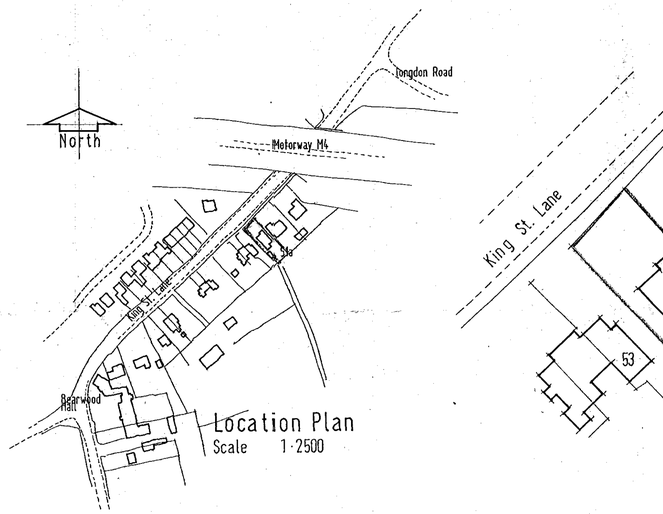

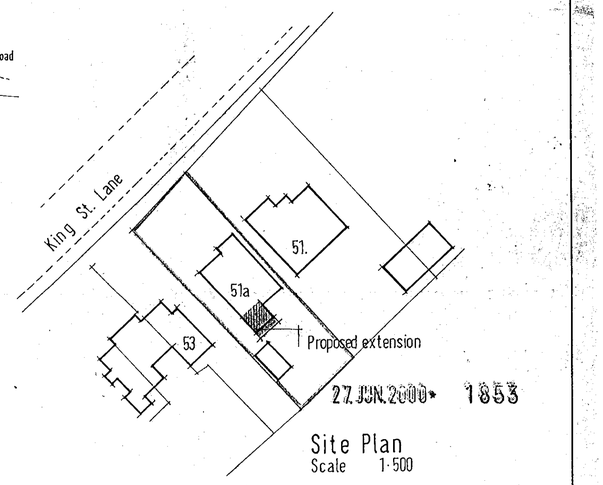

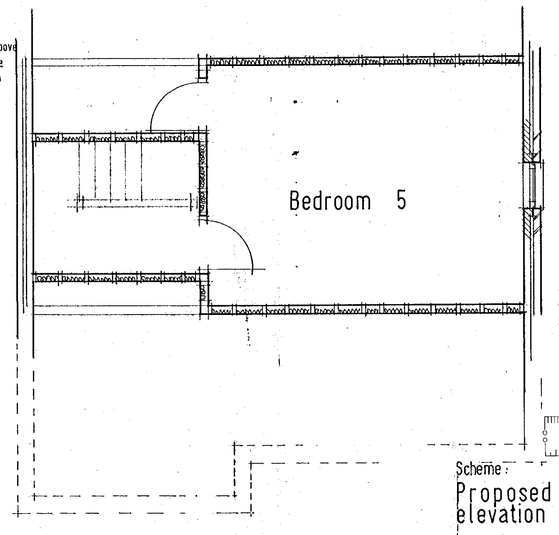

Roof Plan

NOTE
This drawing should be read in conjunction with drawings numbered 51/w2 and w3 in addition to all Structural Engineers calculations and details.

Revision A Building construction notes added. 9th APRIL 2000
B First floor extension reduced and amend to hip roof 24th JUNE 2000

Scheme:
Proposed two storey extension to rear elevation and conversion to roof space.

Location:
51a King Street Lane
Winnersh. Berks.

Client:
Mr. & Mrs. Reynolds

Scale: 1·100 1·50

Date: March 2000

Drawing no. 51/W1. REV: B

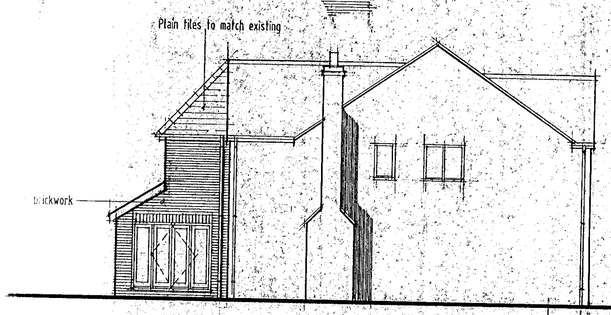

Side Elevation

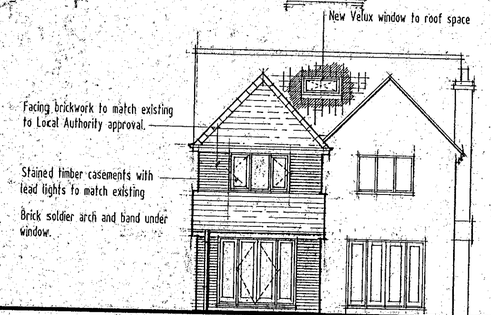

Rear Elevation

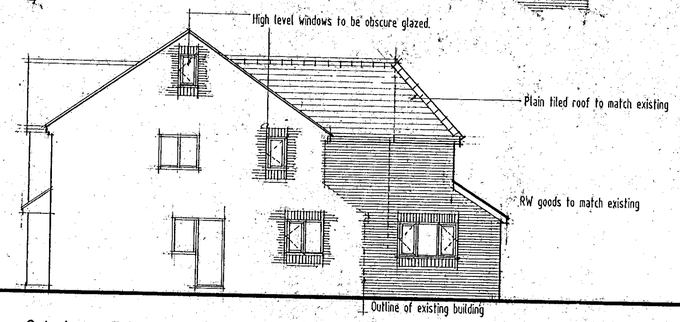

Side Elevation

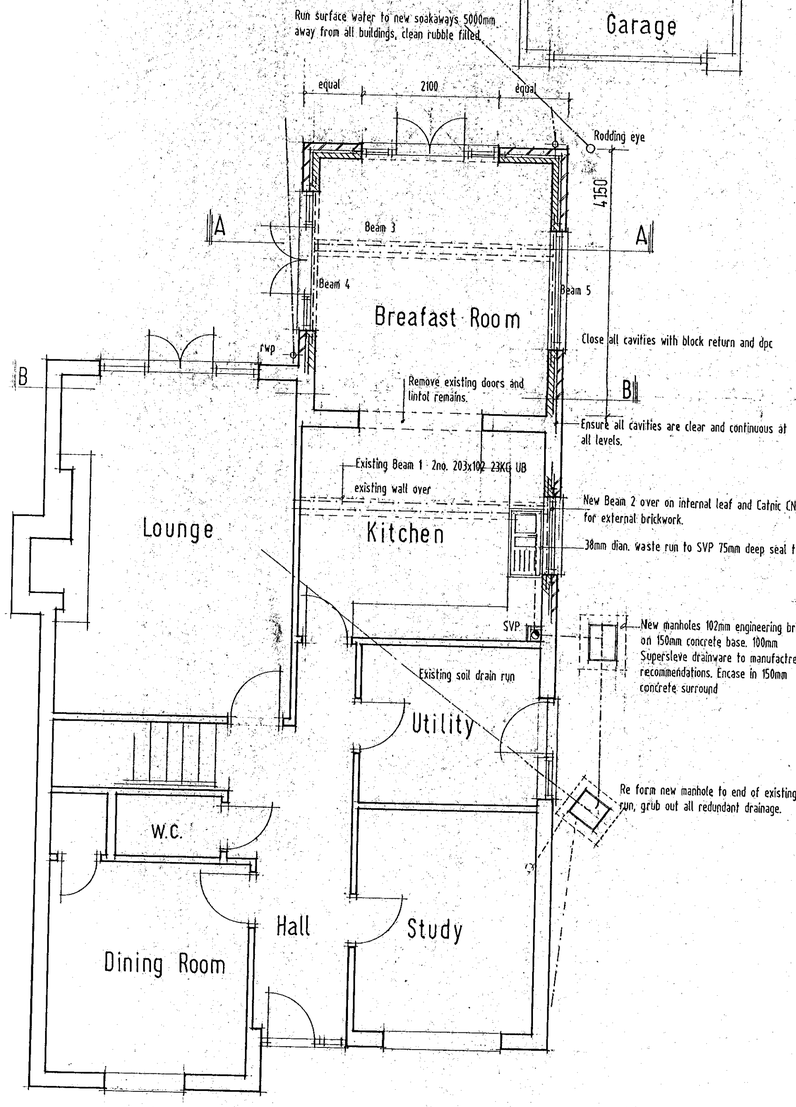

Ground Floor Plan

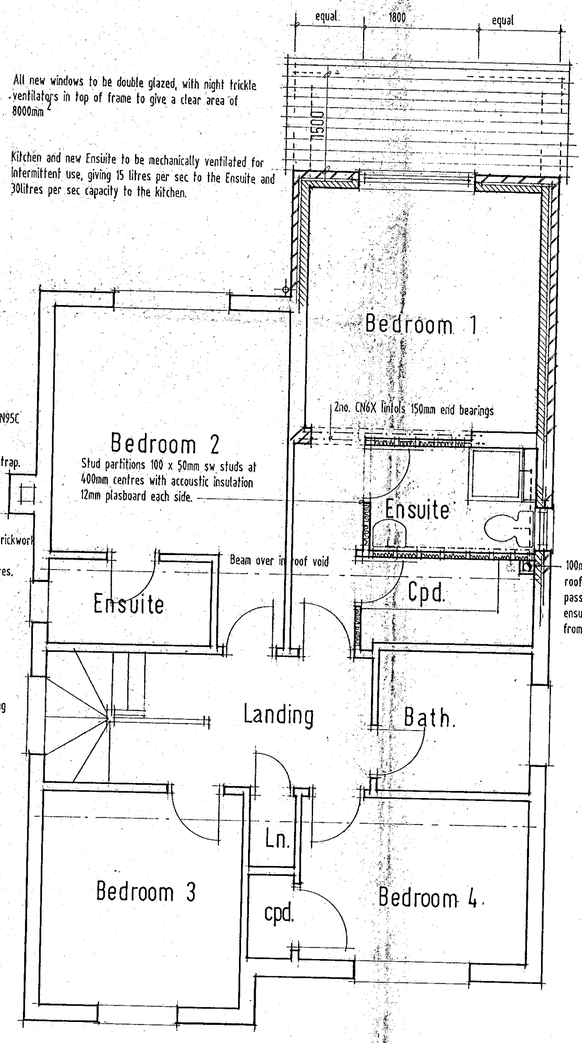

First Floor Plan

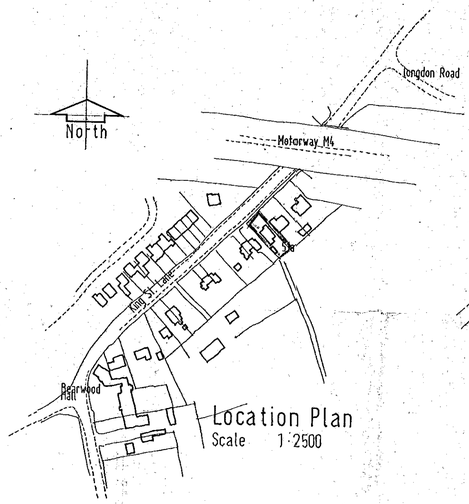

Location Plan
Scale 1:2500

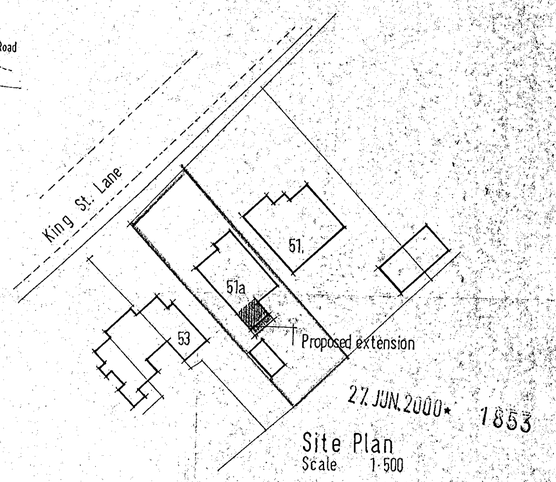

27 JUN 2000 1853

Site Plan
Scale 1:500

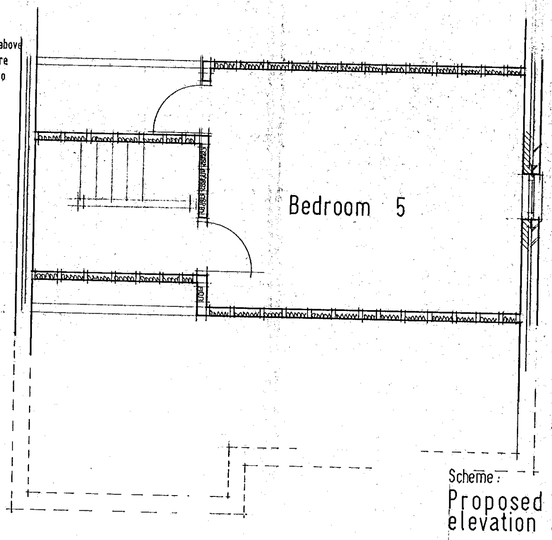

Roof Plan

NOTE
This drawing should be read in conjunction with drawings numbered 51/w2 and w3 in addition to all Structural Engineers calculations and details.

APPROVED

Revision A Building construction notes added. 9th APRIL 2000
B First floor extension reduced and amend to hip roof 24th JUNE 2000

Scheme:
Proposed two storey extension to rear elevation and conversion to roof space.

Location:
51a King Street Lane
Winnersh. Berks.

Client:
Mr. & Mrs. Reynolds

Scale: 1:100 1:50

Date: March 2000

Drawing no. 51/W1 REV: B