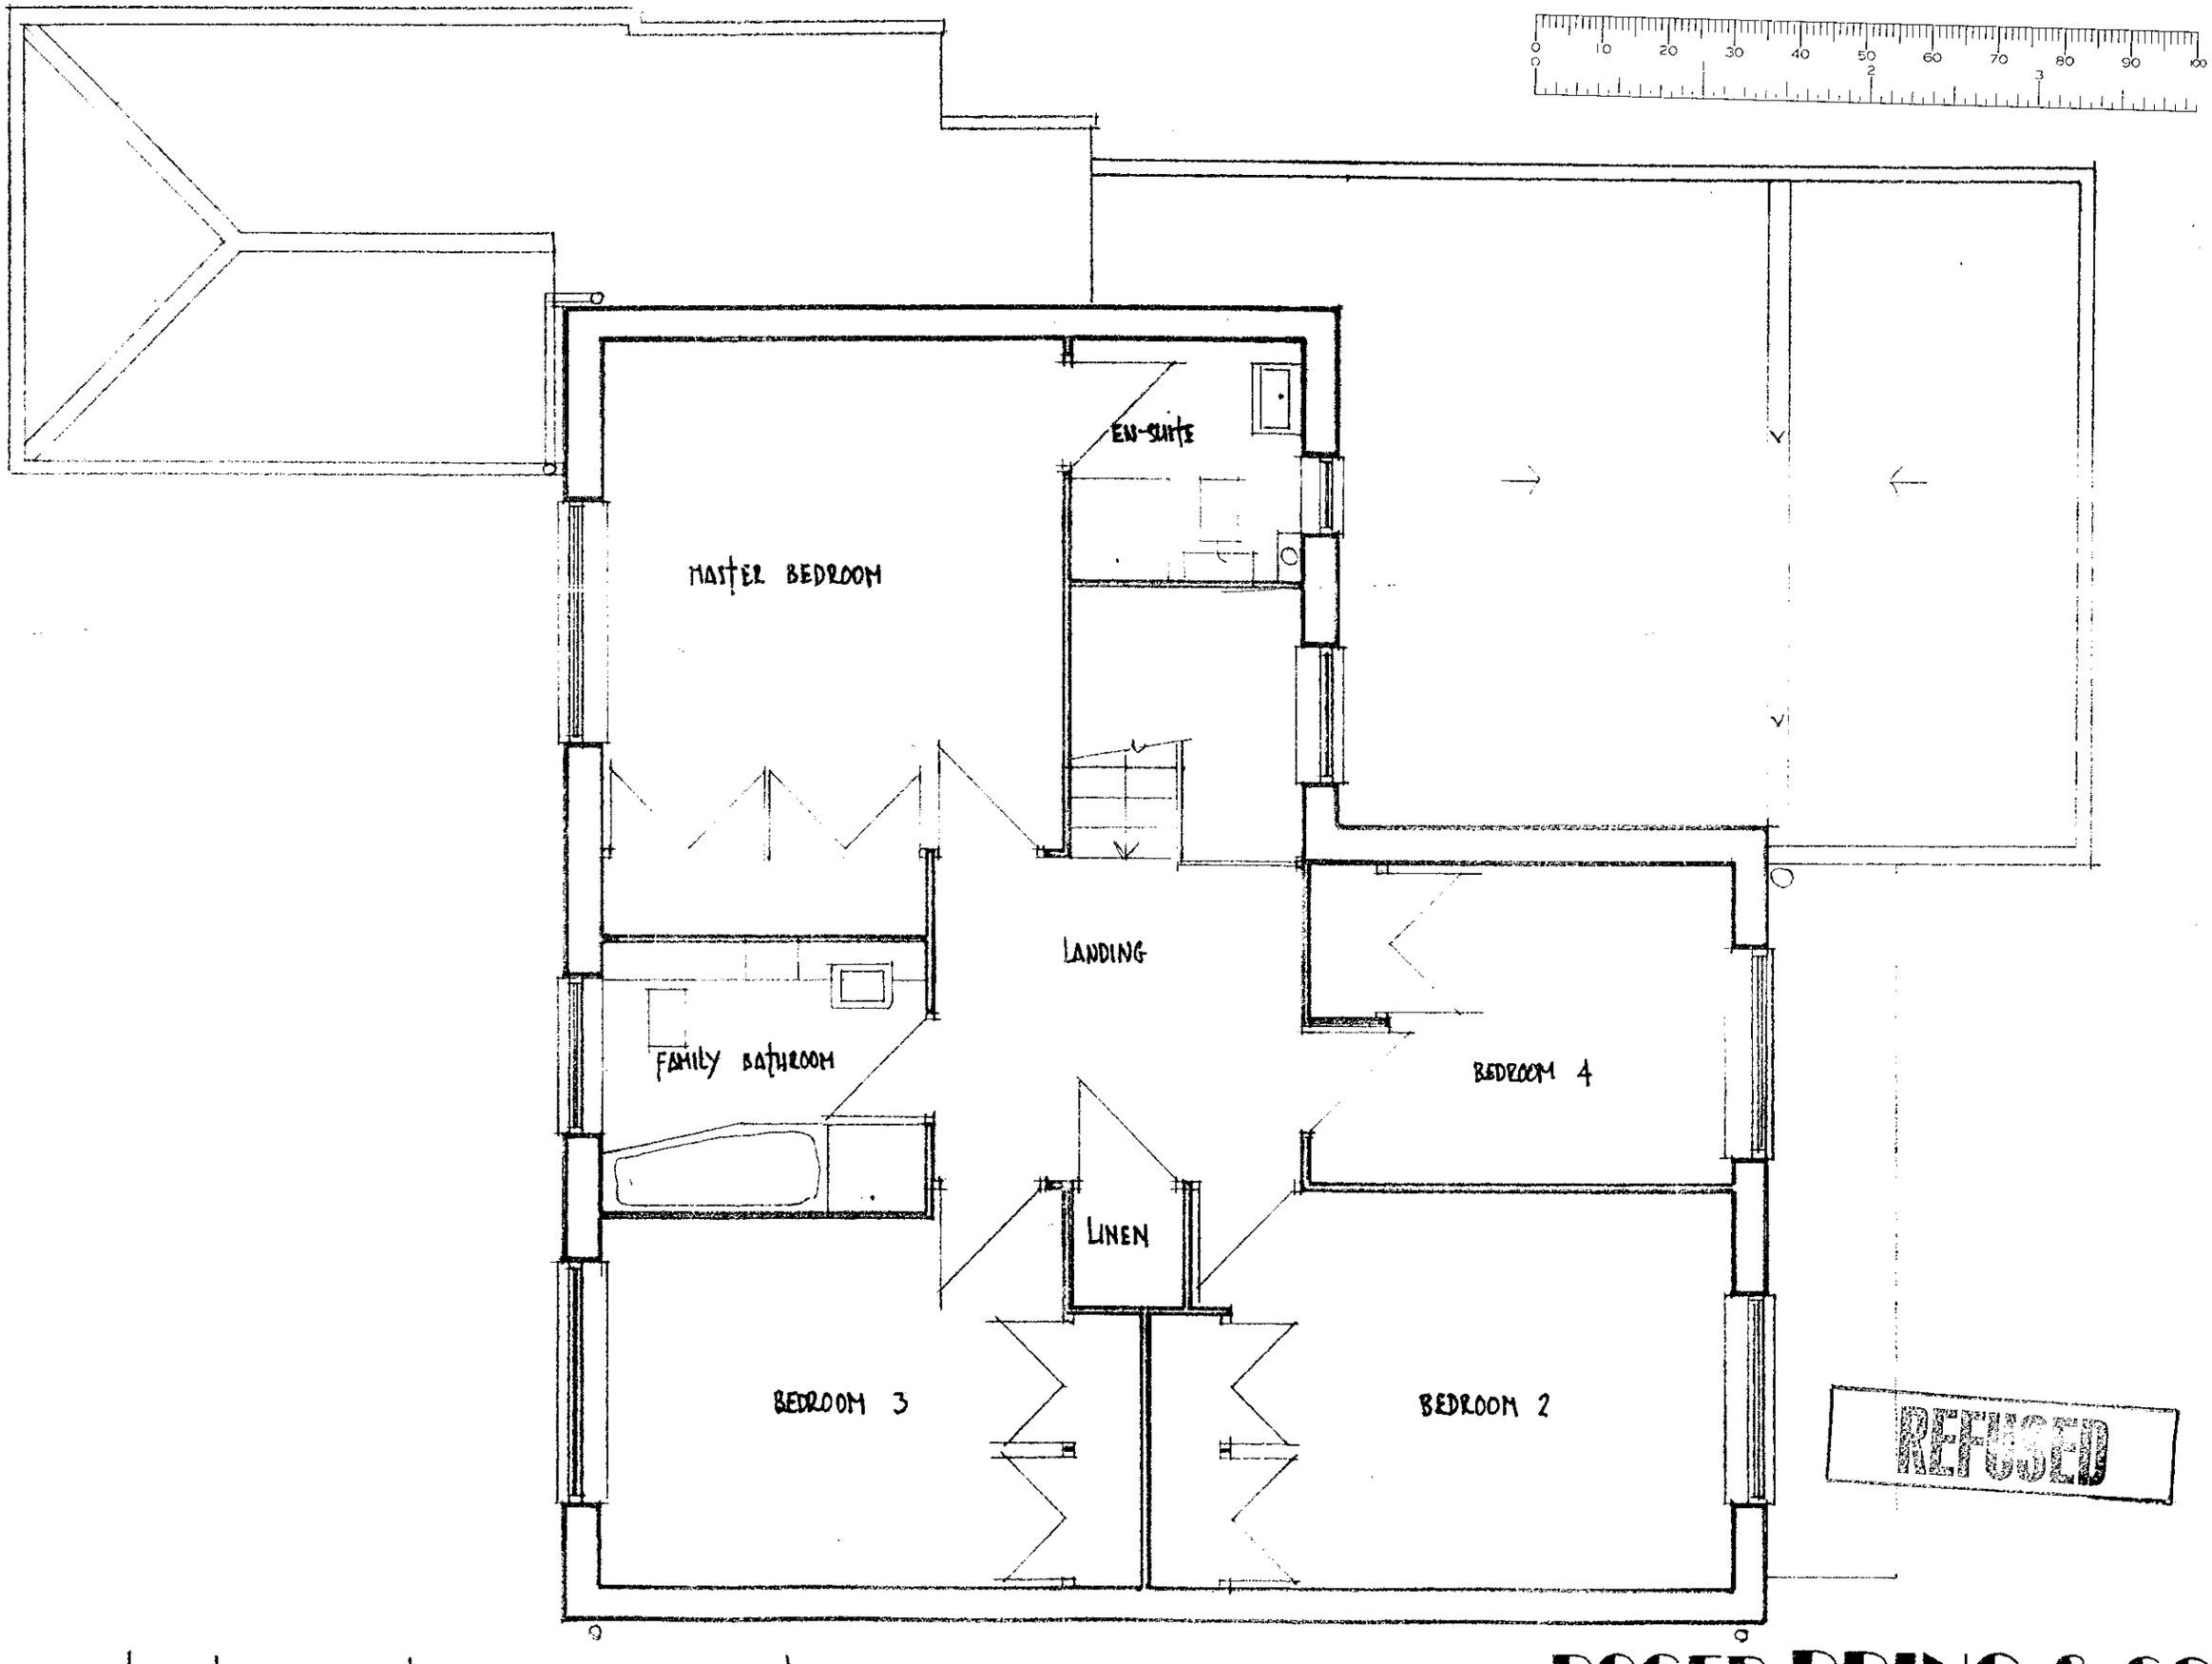

11 DEC 2000 * 3307
REFUSED

FIRST FLOOR PLAN : AS EXISTING.

5, PORCHFIELD CLOSE, EARLEY, READING, RG6 5YZ.

ROGER PRING & SONS.
ARCHITECTURAL & SURVEYING CONSULTANTS
278, Nine Mile Ride, Finchampstead, Wokingham, Berkshire, RG40 3NT.
Telephone no.: 0118 973 3502. Facsimile no.; 0118 973 6290.

DRG. NO.; 00/320/3 .SCALE.; 1:50 . DATE; NOV. '00.

Revisions:.....

11.DEC.2000* 3307

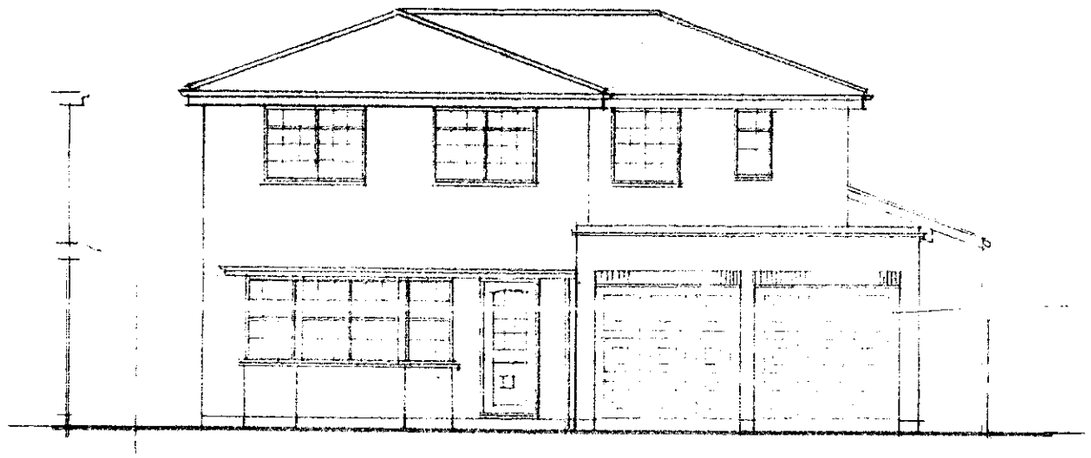

EAST ELEVATION

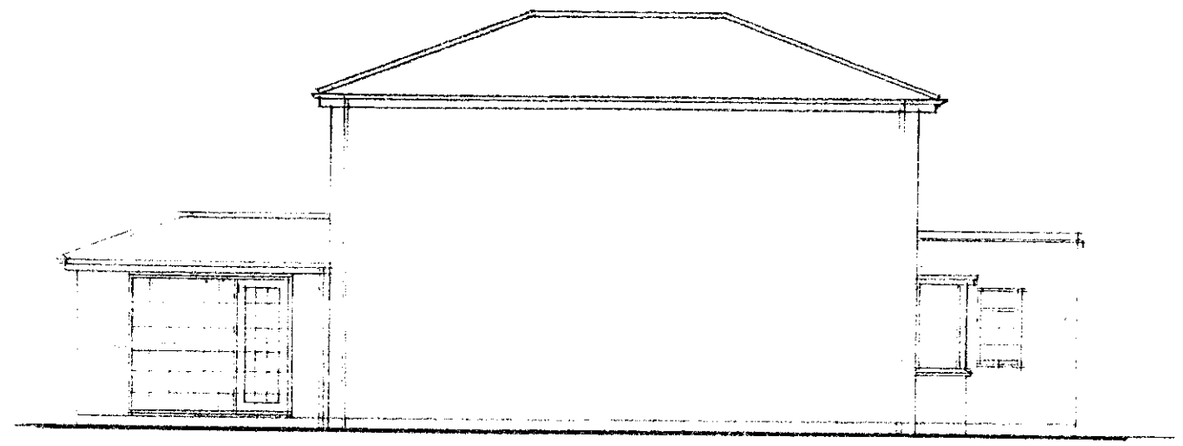

SOUTH ELEVATION

Red brickwork
Grey concrete tiles.

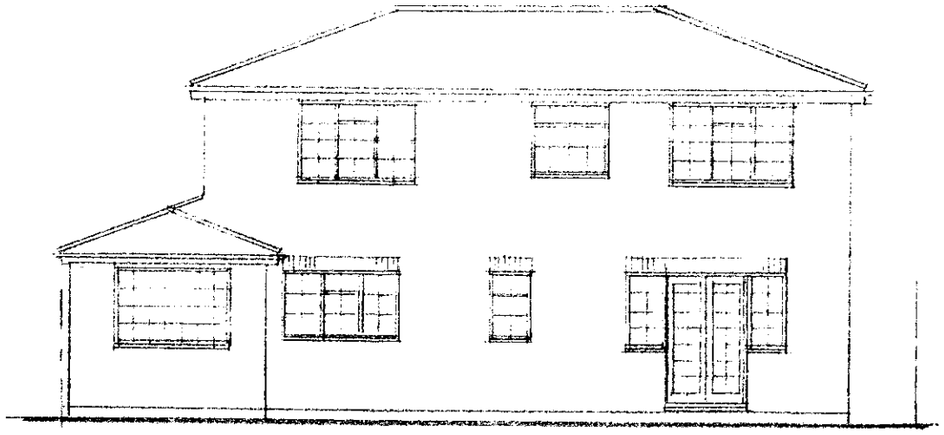

WEST ELEVATION

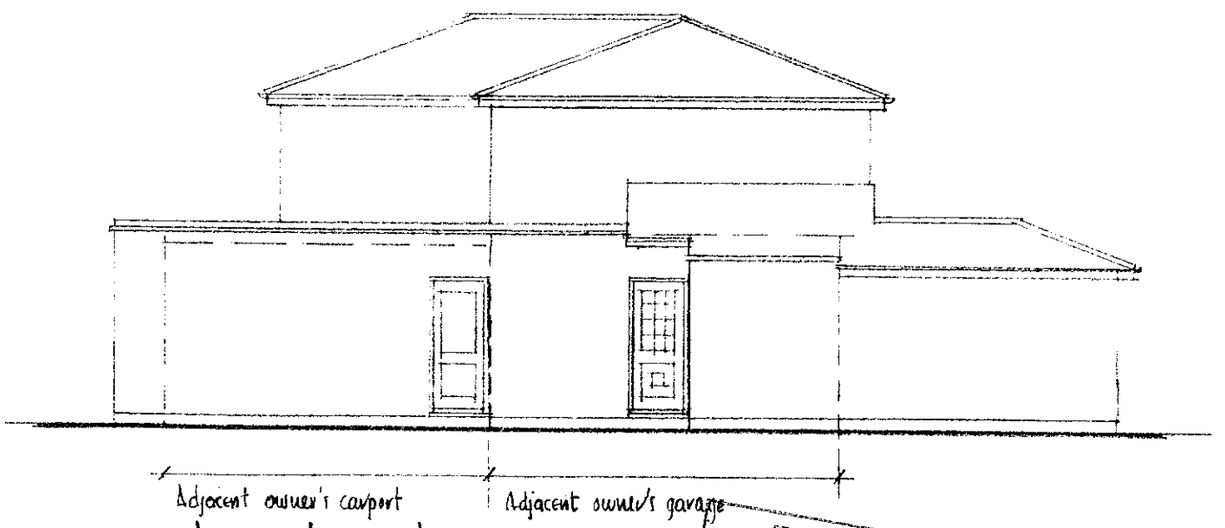

NORTH ELEVATION

REVISED

ELEVATIONS : AS EXISTING.

5, PORCHFIELD CLOSE, EARLEY, READING, RG6 5YZ

ROGER PRING & SONS.
ARCHITECTURAL & SURVEYING CONSULTANTS
278, Nine Mile Ride, Finchampstead, Wokingham, Berkshire, RG40 3NT.
Telephone no.: 0118 973 3502. Facsimile no.: 0118 973 6290

DRG. NO.: 00/320/4 .SCALE.: 1:100 . DATE: NOV.'00.

Revisions:

11.DEC.2000* 3307

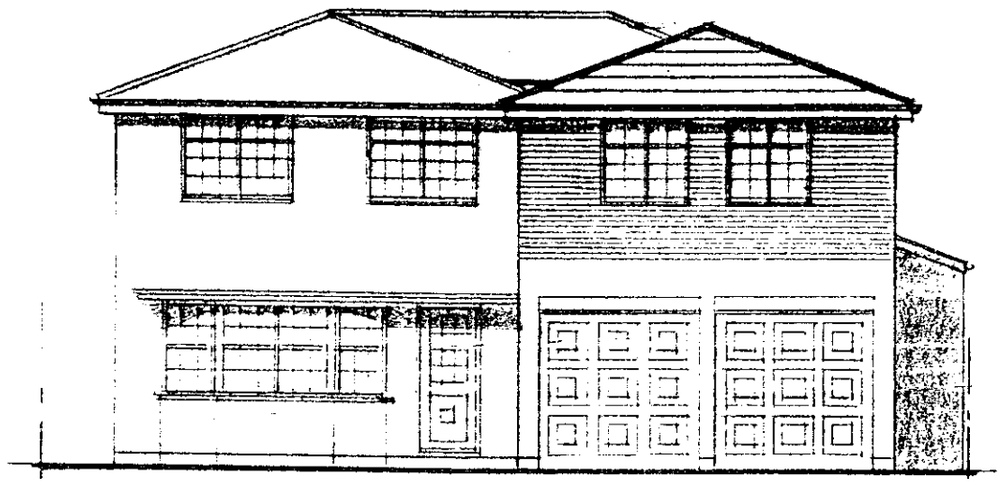

EAST ELEVATION

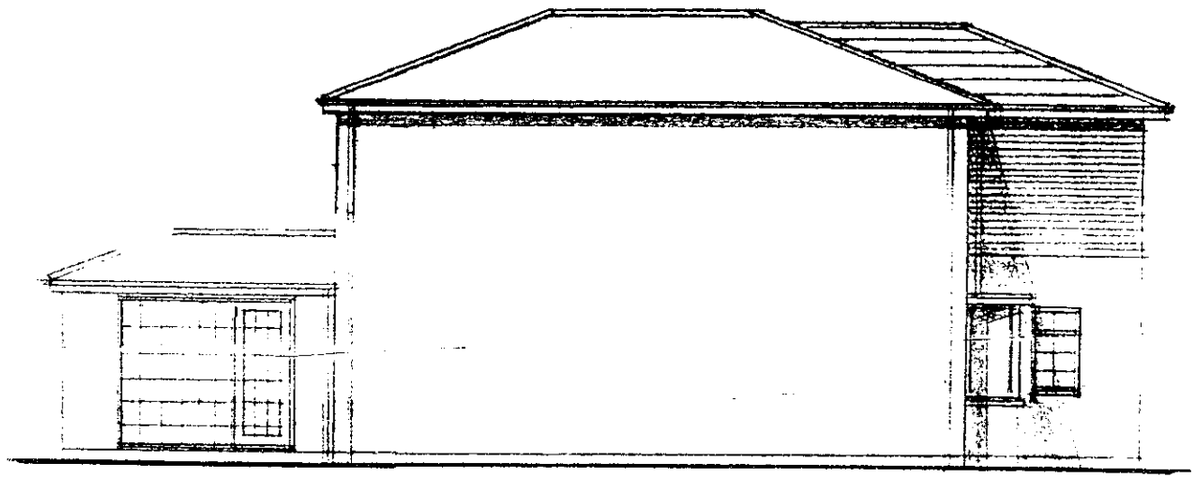

SOUTH ELEVATION

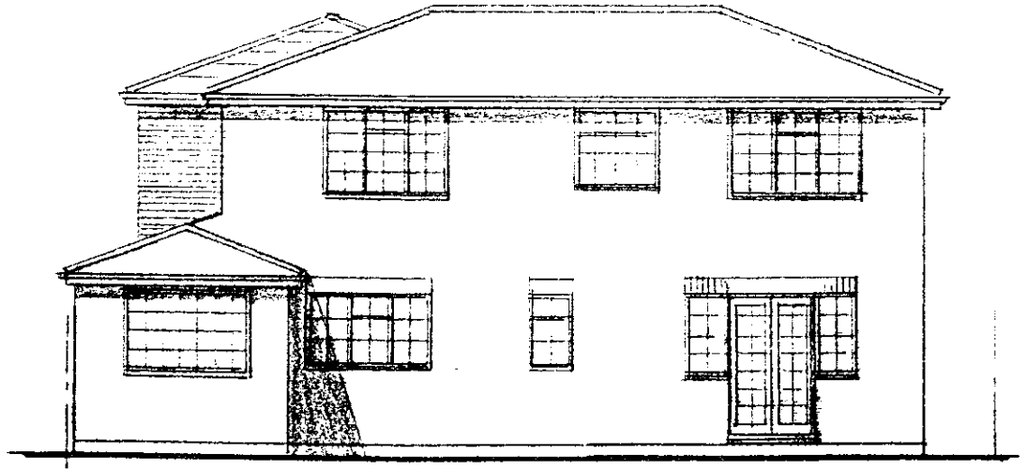

WEST ELEVATION

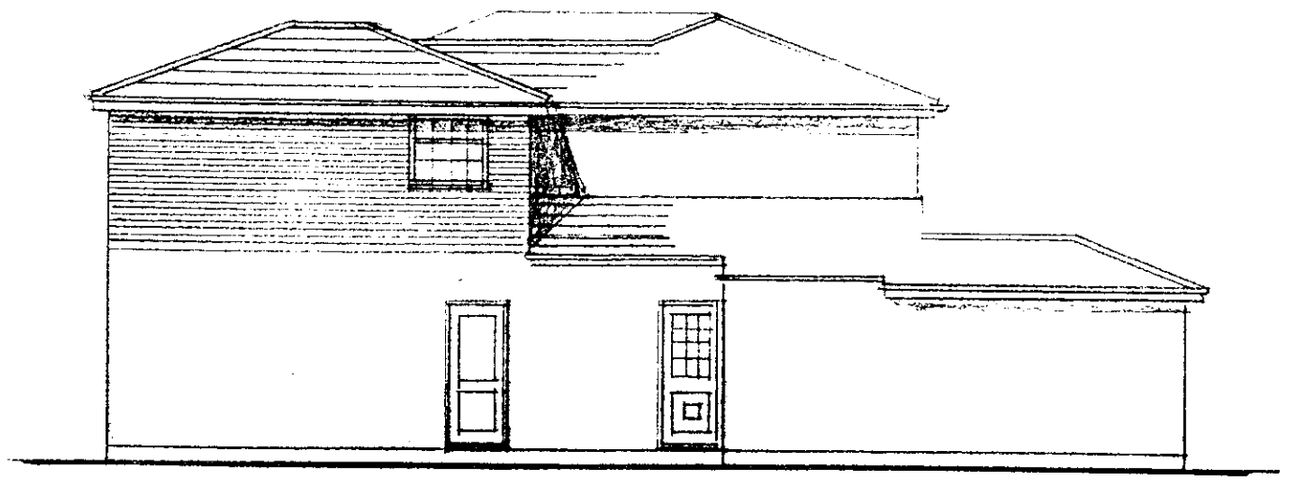

NORTH ELEVATION

REFUSED

ELEVATIONS : AS PROPOSED

5, DAIRYFIELD CLOSE, EARLEY READING, RG6 5YZ

ROGER PRING & SONS.
ARCHITECTURAL & SURVEYING CONSULTANTS
278, Nine Mile Ride, Finchampstead, Wokingham, Berkshire, RG40 3NT.
Telephone no.: 0118 973 3502. Facsimile no.: 0118 973 6290.
DRG. NO.: 00/20/7 SCALE.: 1:100 . DATE: NOV. 00.
Revisions:

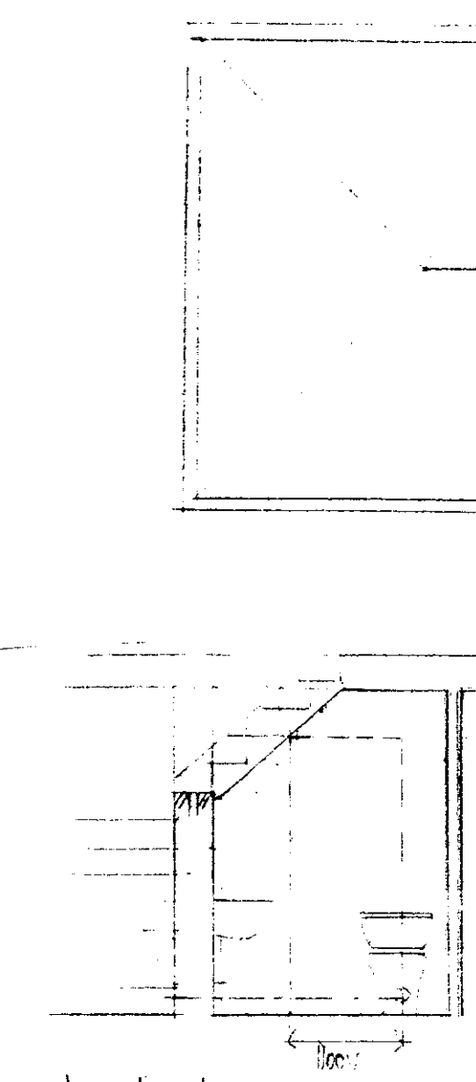

SECTION THRO' G.F W.C.

REFUSED

11.DEC.2000 * 3367

FIRST FLOOR PLAN : AS PROPOSED.

5, DORCHFIELD CLOSE EARLEY READING RG6 5YZ

ROGER PRING & SONS.
ARCHITECTURAL & SURVEYING CONSULTANTS
278, Nine Mile Ride, Finchampstead, Wokingham, Berkshire, RG40 3NT
Telephone no.: 0118 973 3502. Facsimile no.: 0118 973 6290

DRG. NO.: 00/320/6. SCALE.: 1:50 . DATE: NOV.'00.

Revisions:

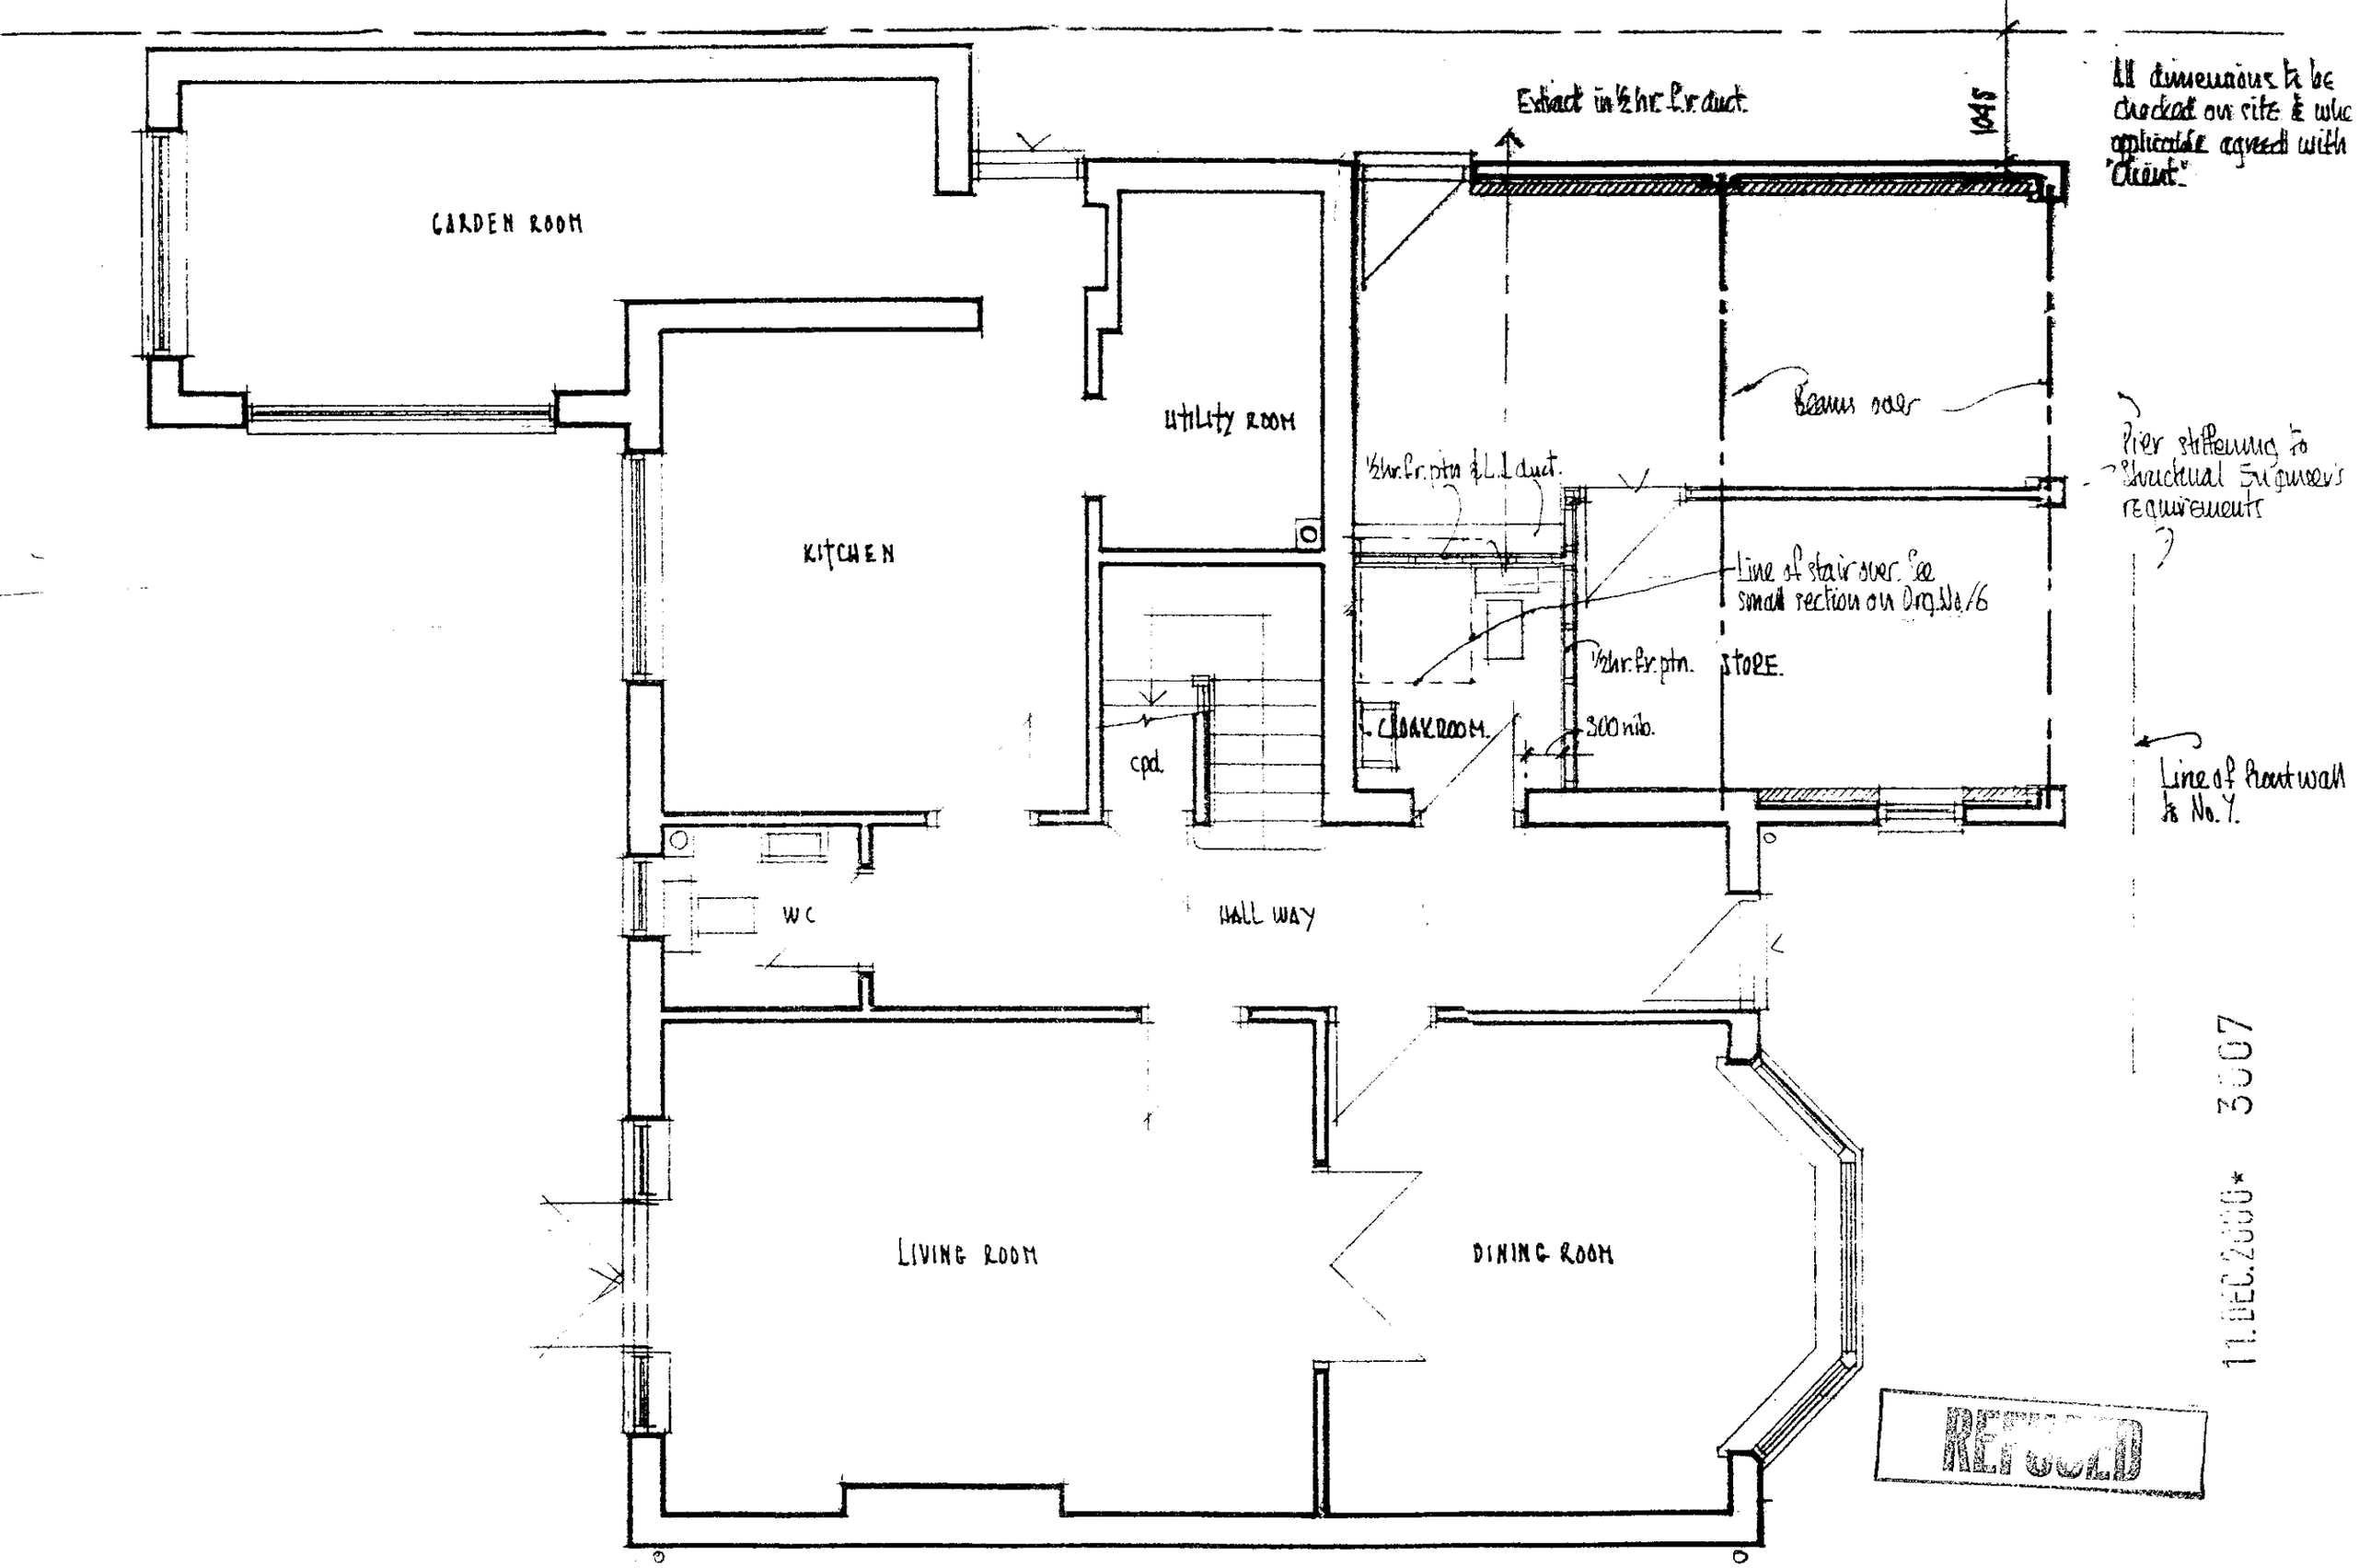

GROUND FLOOR PLAN : AS PROPOSED.

5. PORCHFIELD CLOSE, EARLEY, READING, RG6 5YZ

ROGER PRING & SONS.
ARCHITECTURAL & SURVEYING CONSULTANTS
278, Nine Mile Ride, Finchampstead, Wokingham, Berkshire, RG40 3NT.
Telephone no.: 0118 973 3502. Facsimile no.: 0118 973 6290.

DRG. NO.: 00/320/5. SCALE.: 1:50 . DATE: NOV. '00.

Revisions:

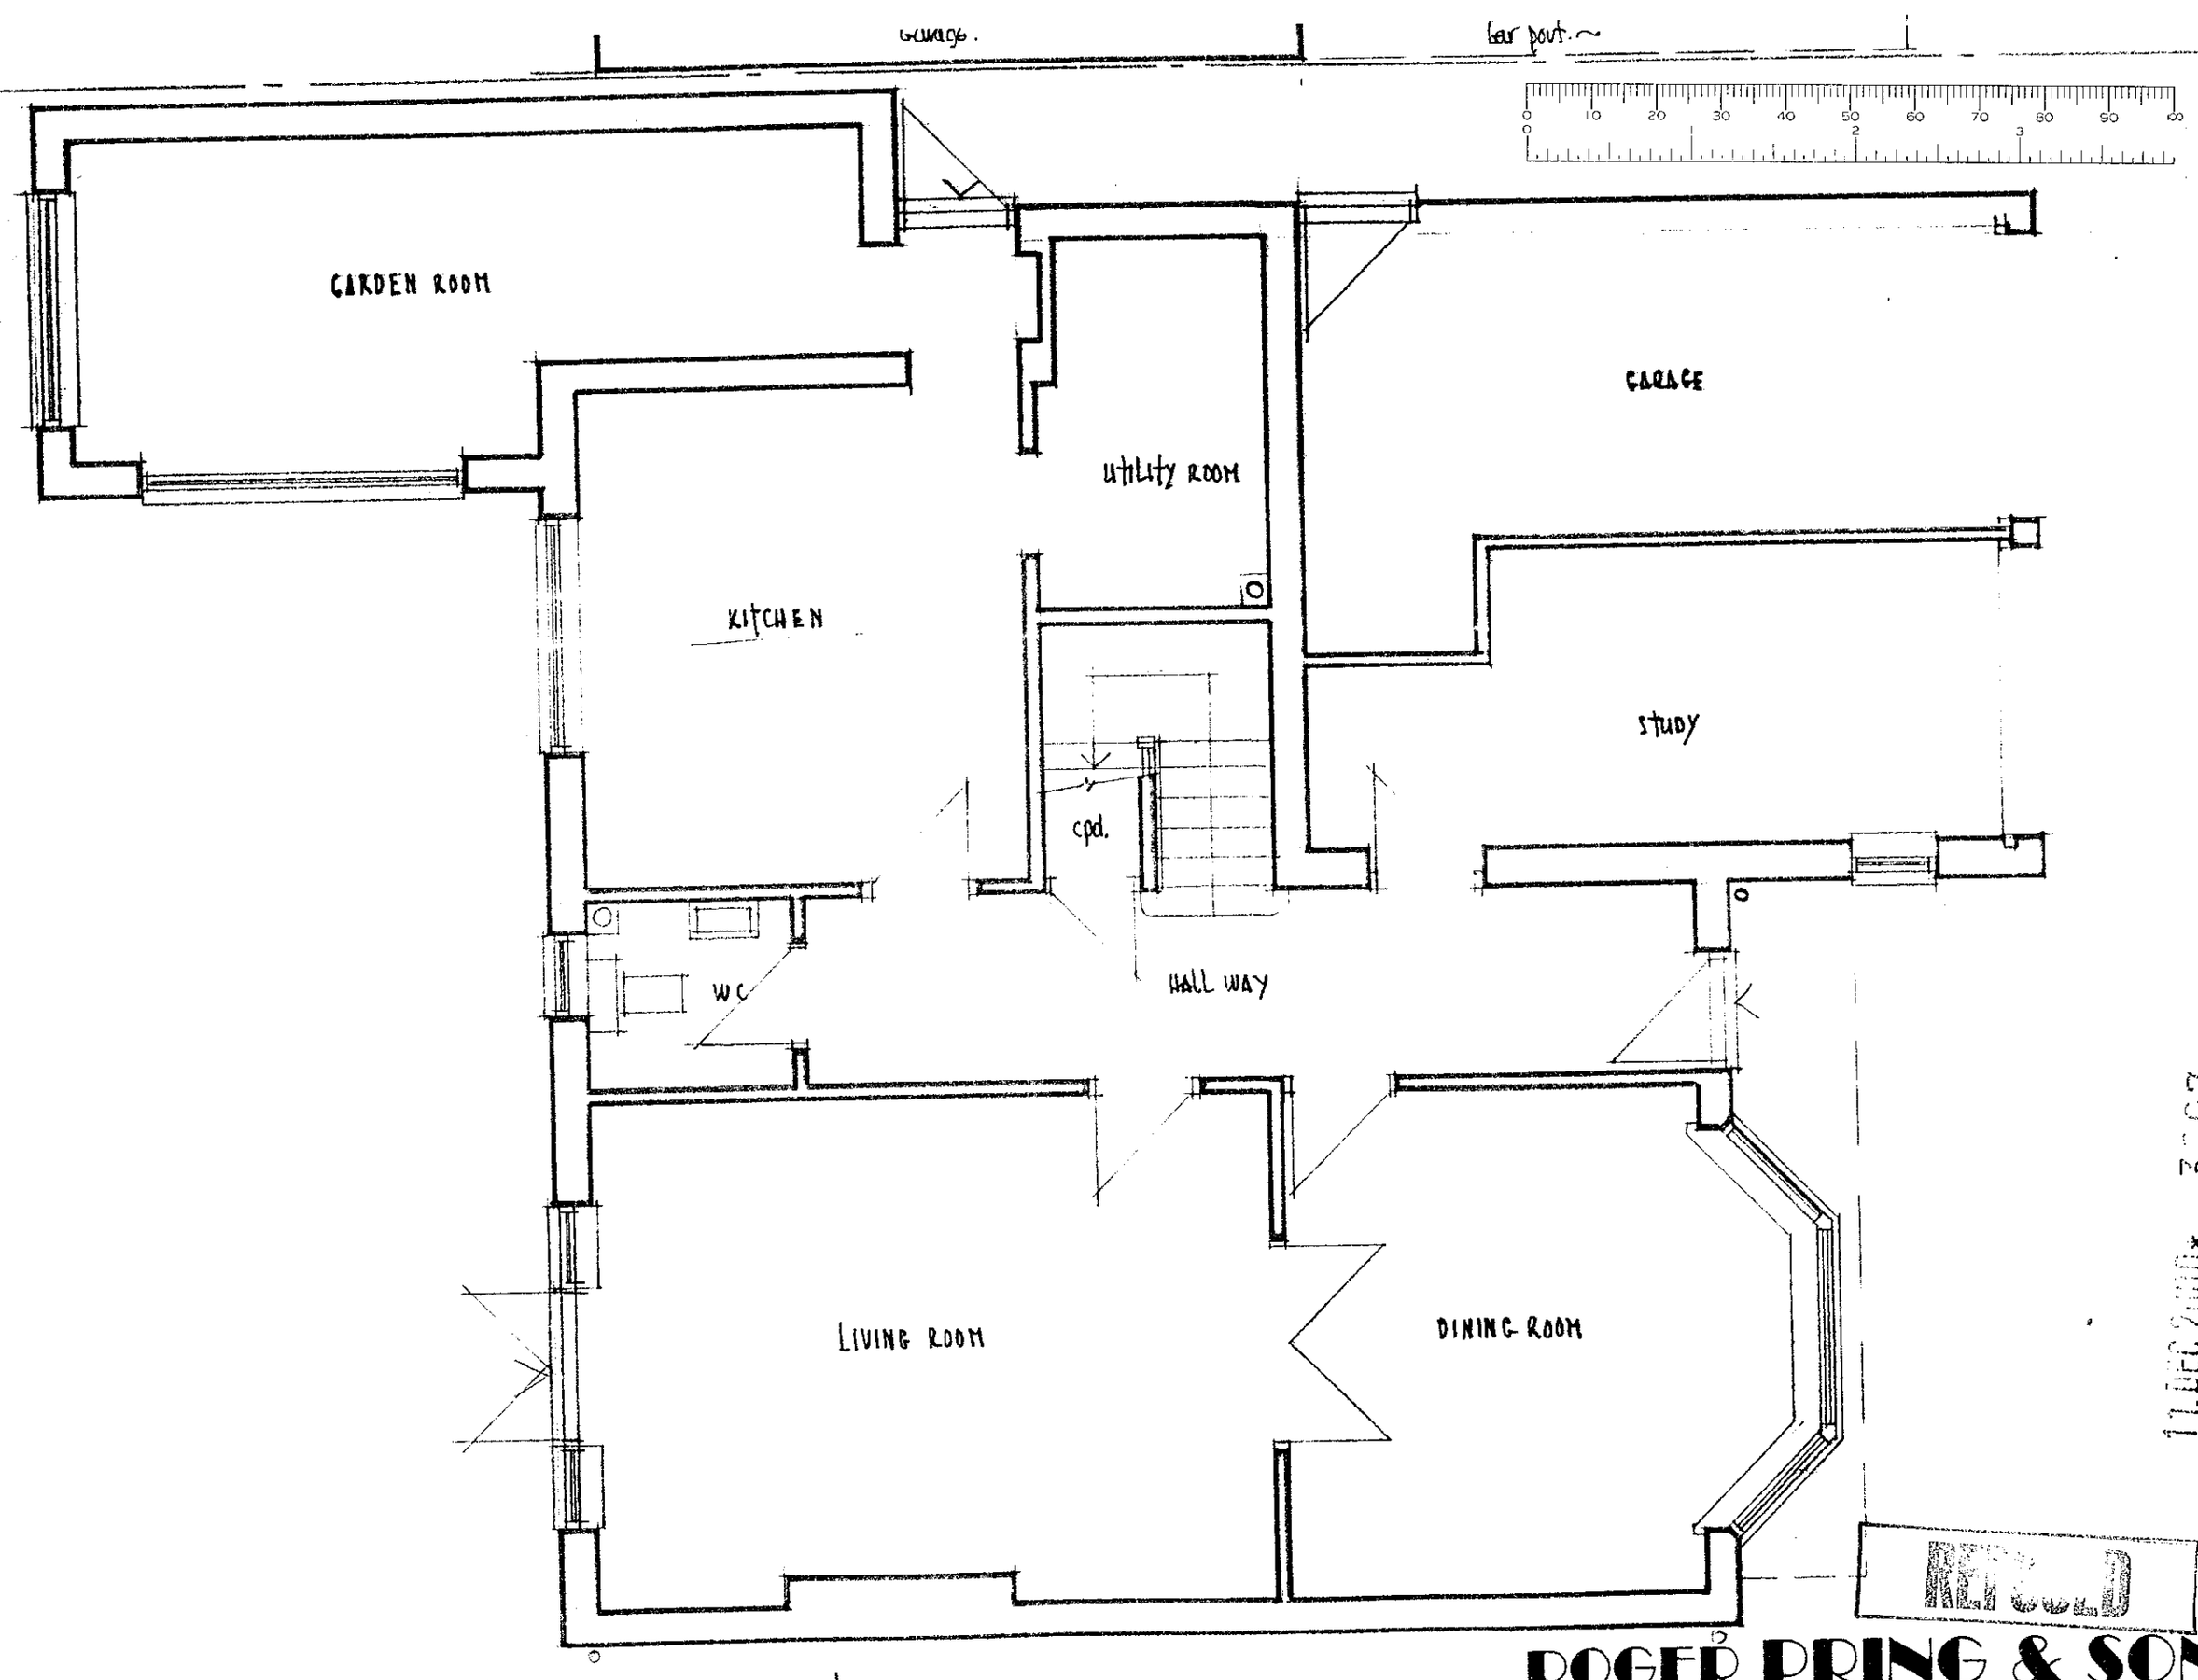

11.DEC.2000* 3007

RECEIVED

GROUND FLOOR PLAN : AS EXISTING

5, PORCHFIELD CLOSE, EARLEY, READING, RG6 5YZ

ROGER PRING & SONS.

ARCHITECTURAL & SURVEYING CONSULTANTS

278, Nine Mile Ride, Finchampstead, Wokingham, Berkshire, RG40 3NT.
Telephone no.: 0118 973 3502. Facsimile no.: 0118 973 6290.

DRG. NO.: 00/320/2 .SCALE.: 1:50 . DATE: NOV.'00.

Revisions:.....

DELEGATED

11.DEC.2000* 3307

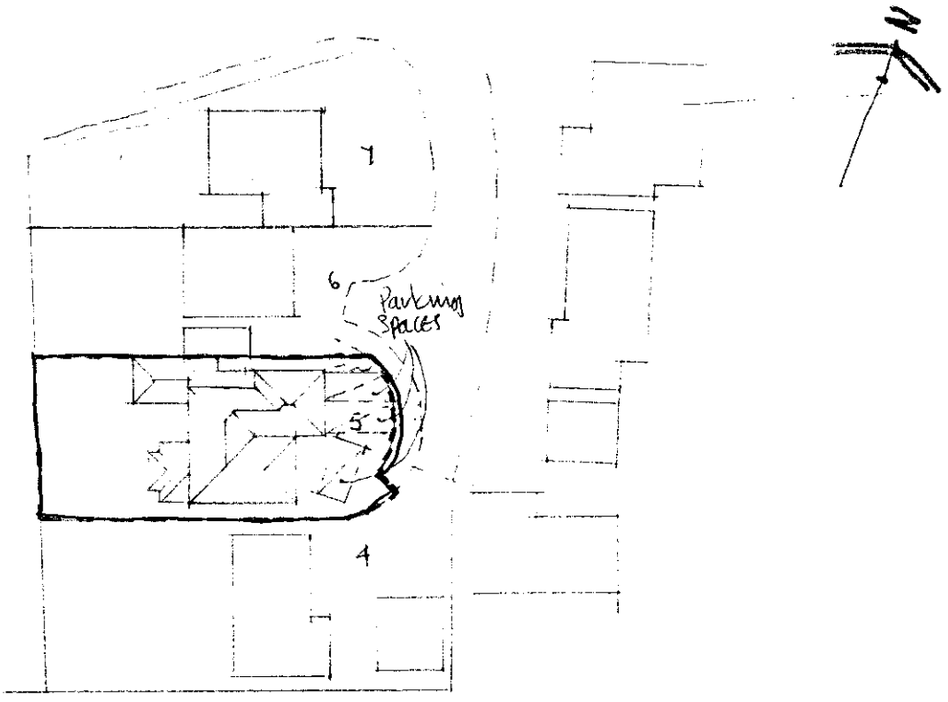

SITE PLAN 1:500

3 No existing external parking spaces are shown above. A further space within the existing garage making a total of 4.

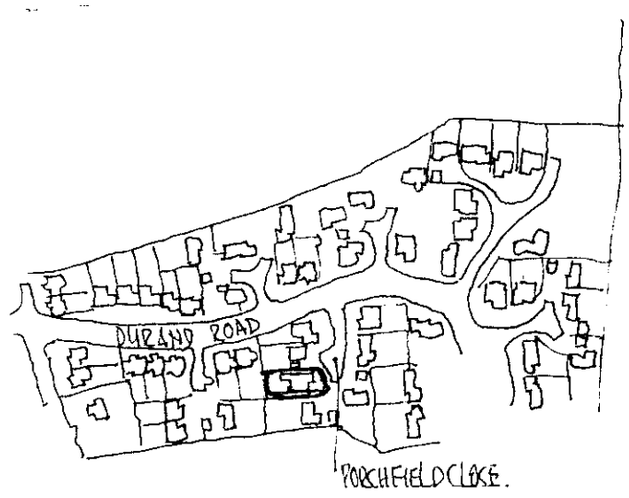

LOCATION PLAN 1:2500

RECEIVED

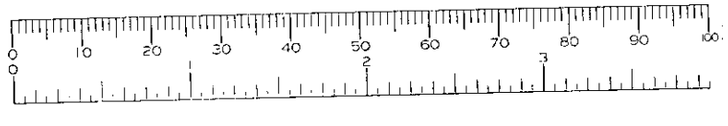

5, PORCHFIELD CLOSED, EARLEY, READING, RG6 5YZ

ROGER PRING & SONS.
ARCHITECTURAL & SURVEYING CONSULTANTS
278, Nine Mile Ride, Finchampstead, Wokingham, Berkshire, RG40 3NT.
Telephone no.; 0118 973 3502. Facsimile no.; 0118 973 6290.

DRG. NO.: 00/320/1 .SCALE.: As shown. DATE: NOV 00.

Revisions:.....

5. PORCHFIELD CLOSE, EARLEY, READING, RG6 5YZ.

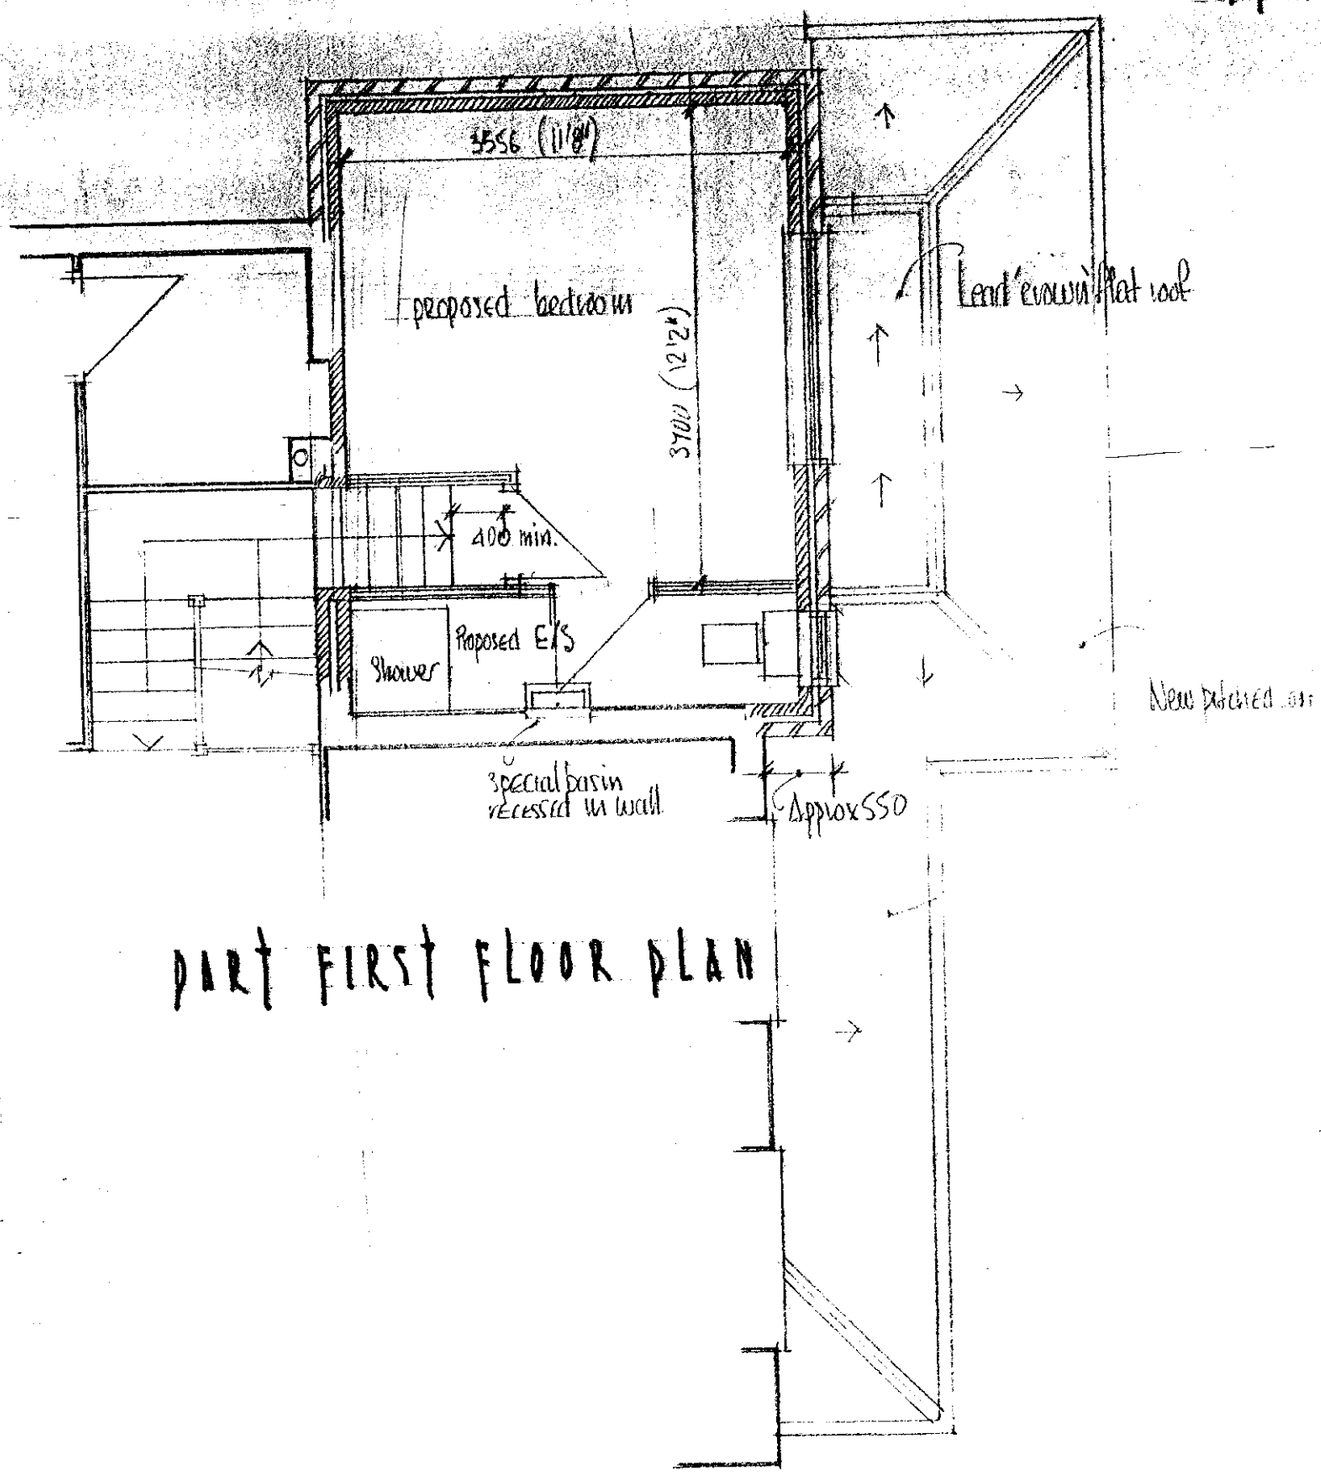

PART FIRST FLOOR PLAN

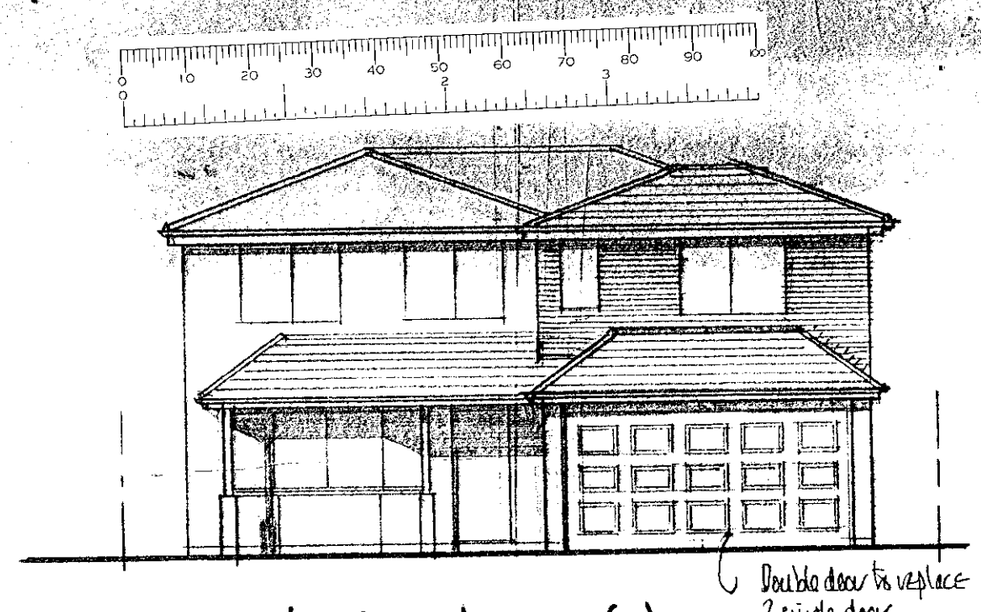

FRONT ELEVATION (E)

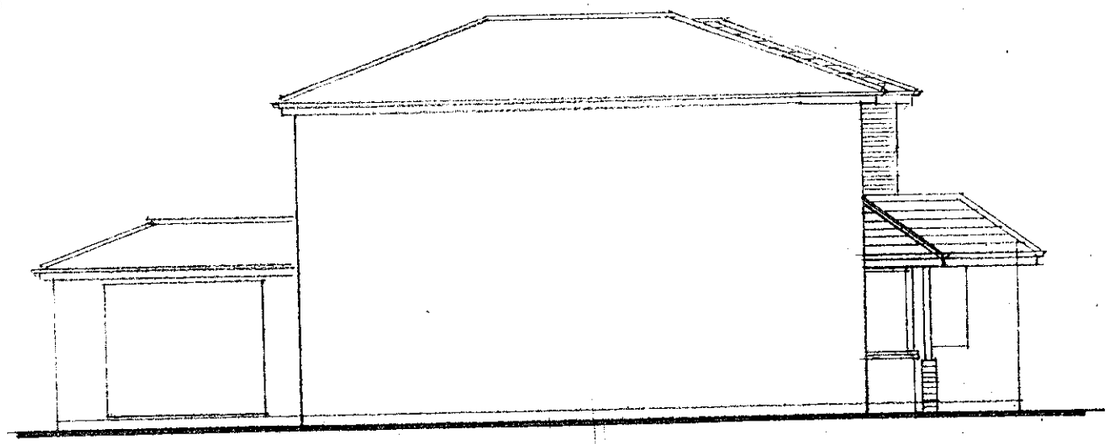

SIDE ELEVATION (SOUTH)

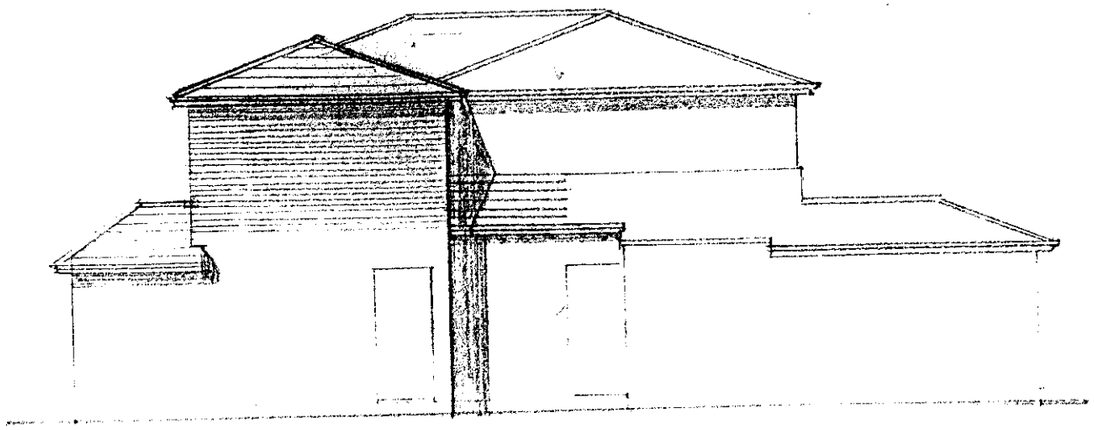

5. PORCHFIELD CLOSE, EARLEY, READING, RG6 5YZ.

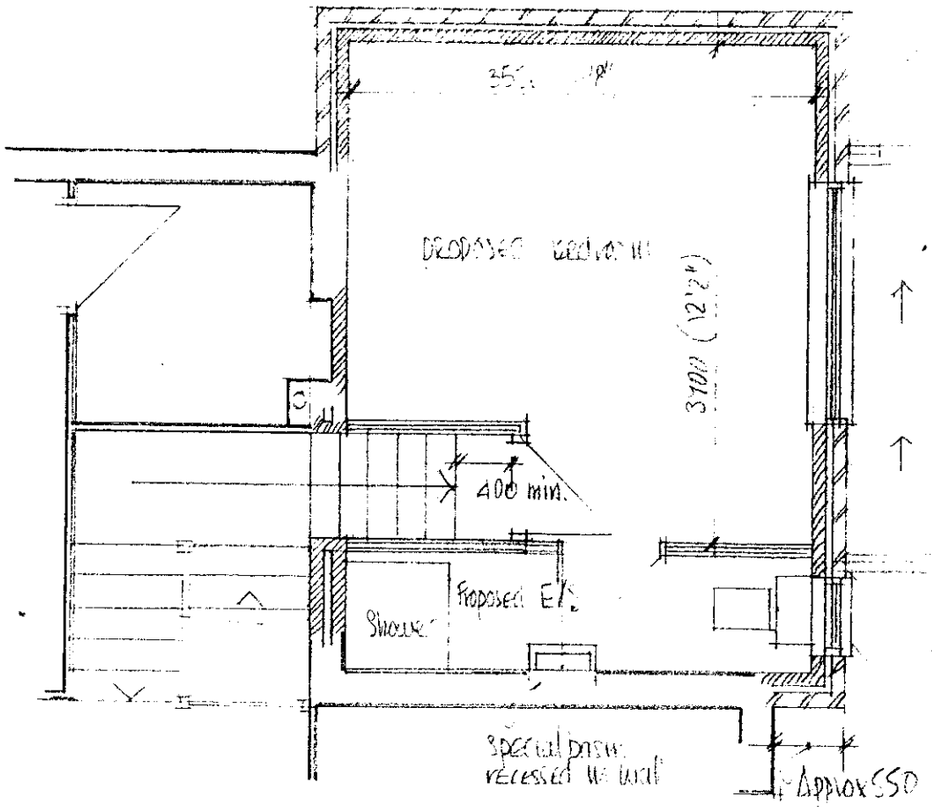

PART FIRST FLOOR PLAN

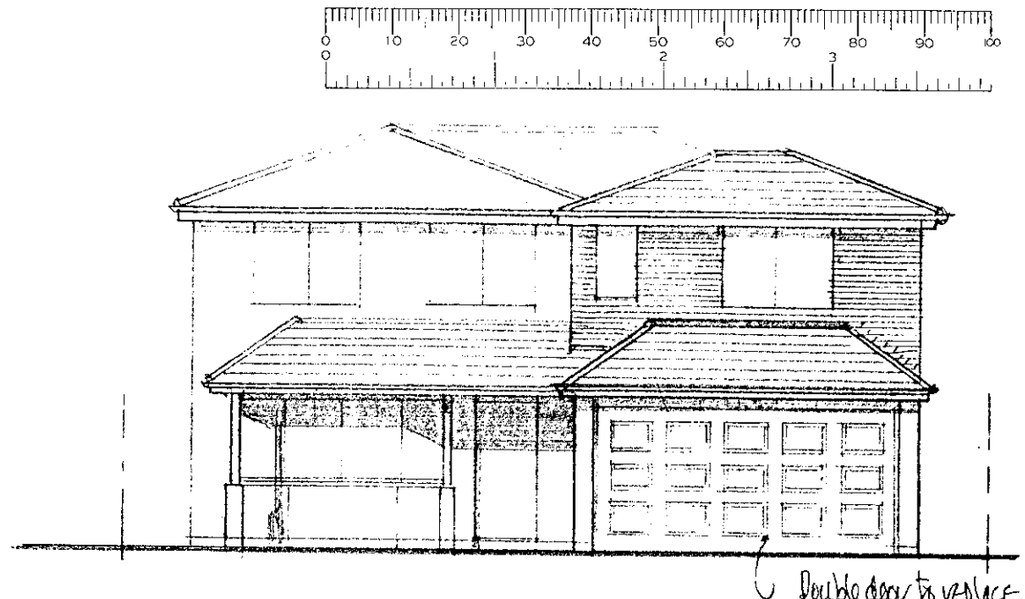

FRONT ELEVATION (E)

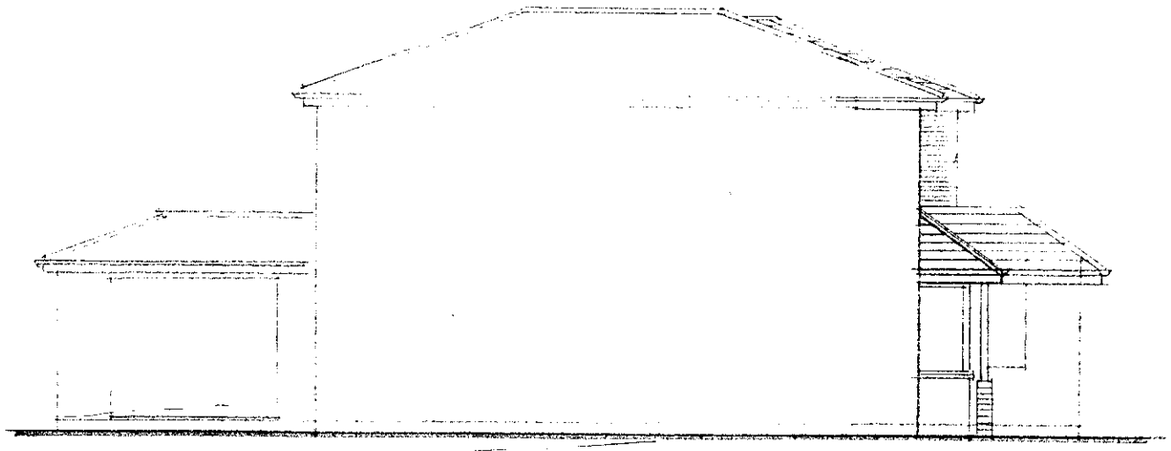

SIDE ELEVATION (SOUTH)

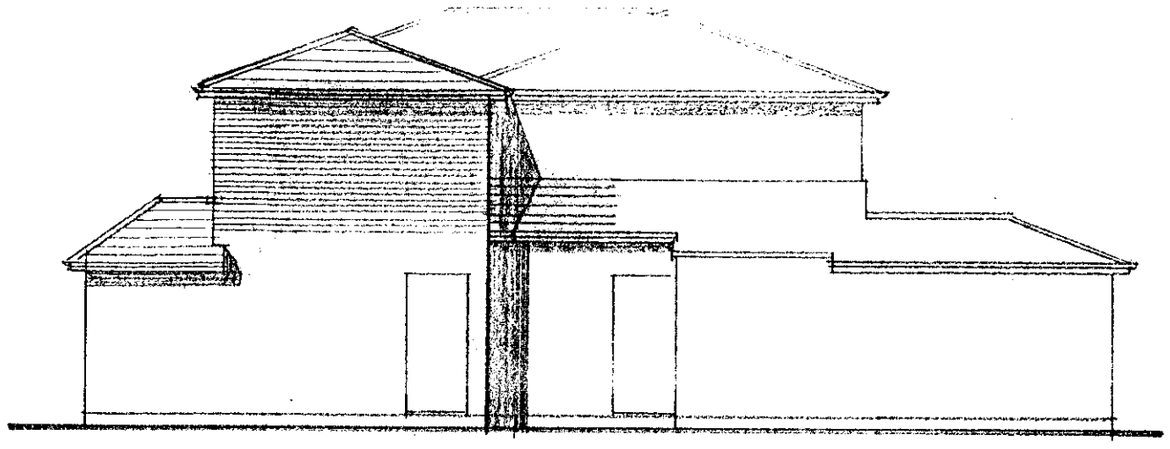

SIDE ELEVATION (N)

COPIES TO:
28
CS
APP
DC
POL

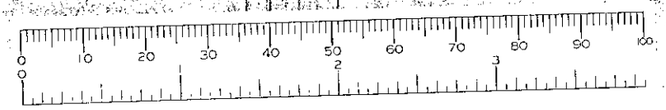

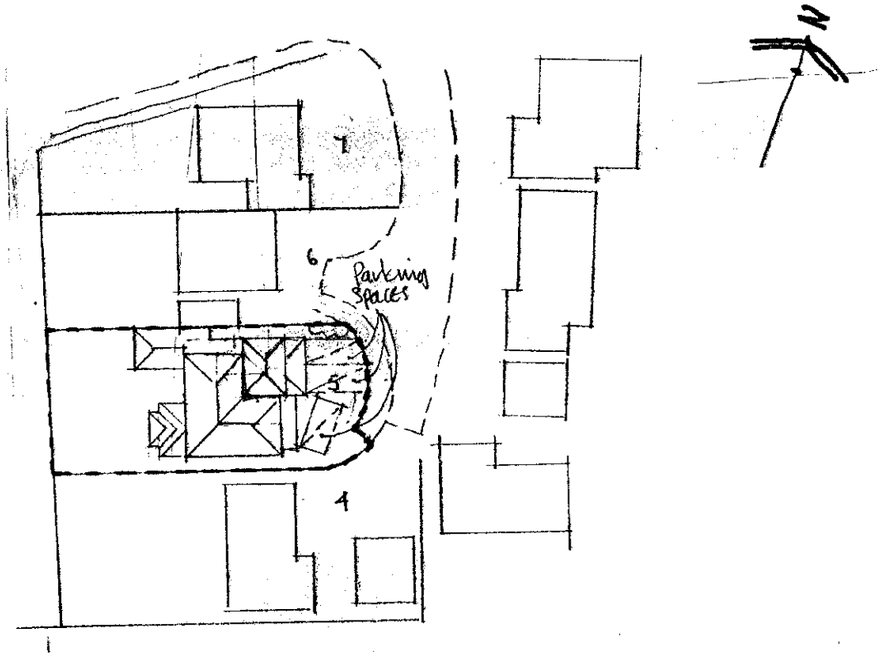

SITE PLAN 1:500

3 No existing external parking spaces are shown above. A further space within the existing garage making a total of 4.

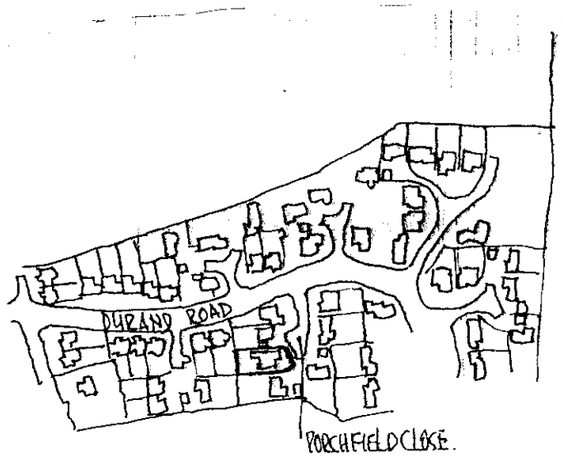

LOCATION PLAN 1:2500

PLANNING SERVICES
RPT
POL
ELS
DC
ENF
APP
CS
28 FEB 2001
COPIES TO:
ACK:
FILE:

5, PORCHFIELD CLOSED, EARLEY, READING, RG6 5YZ

ROGER PRING & SONS.
ARCHITECTURAL & SURVEYING CONSULTANTS
278, Nine Mile Ride, Finchampstead, Wokingham, Berkshire, RG40 3NT.
Telephone no.; 0118 973 3502. Facsimile no.; 0118 973 6290.
DRG. NO.; 00/320/1 .SCALE.: As shown. DATE: NOV. 00.
Revisions:...