


Red LoS		PP @ 39.4m <=> LD4 @ 29.6m	Min Clearance	Viability
Green LoS		PP @ 48m <=> LD4 @ 32.69m	0m	Not Viable
Black LoS		Theoretical Maximum	6.47m	Viability for 60% Zone 1 Fresnel Clearance
			7.66m	Not viable

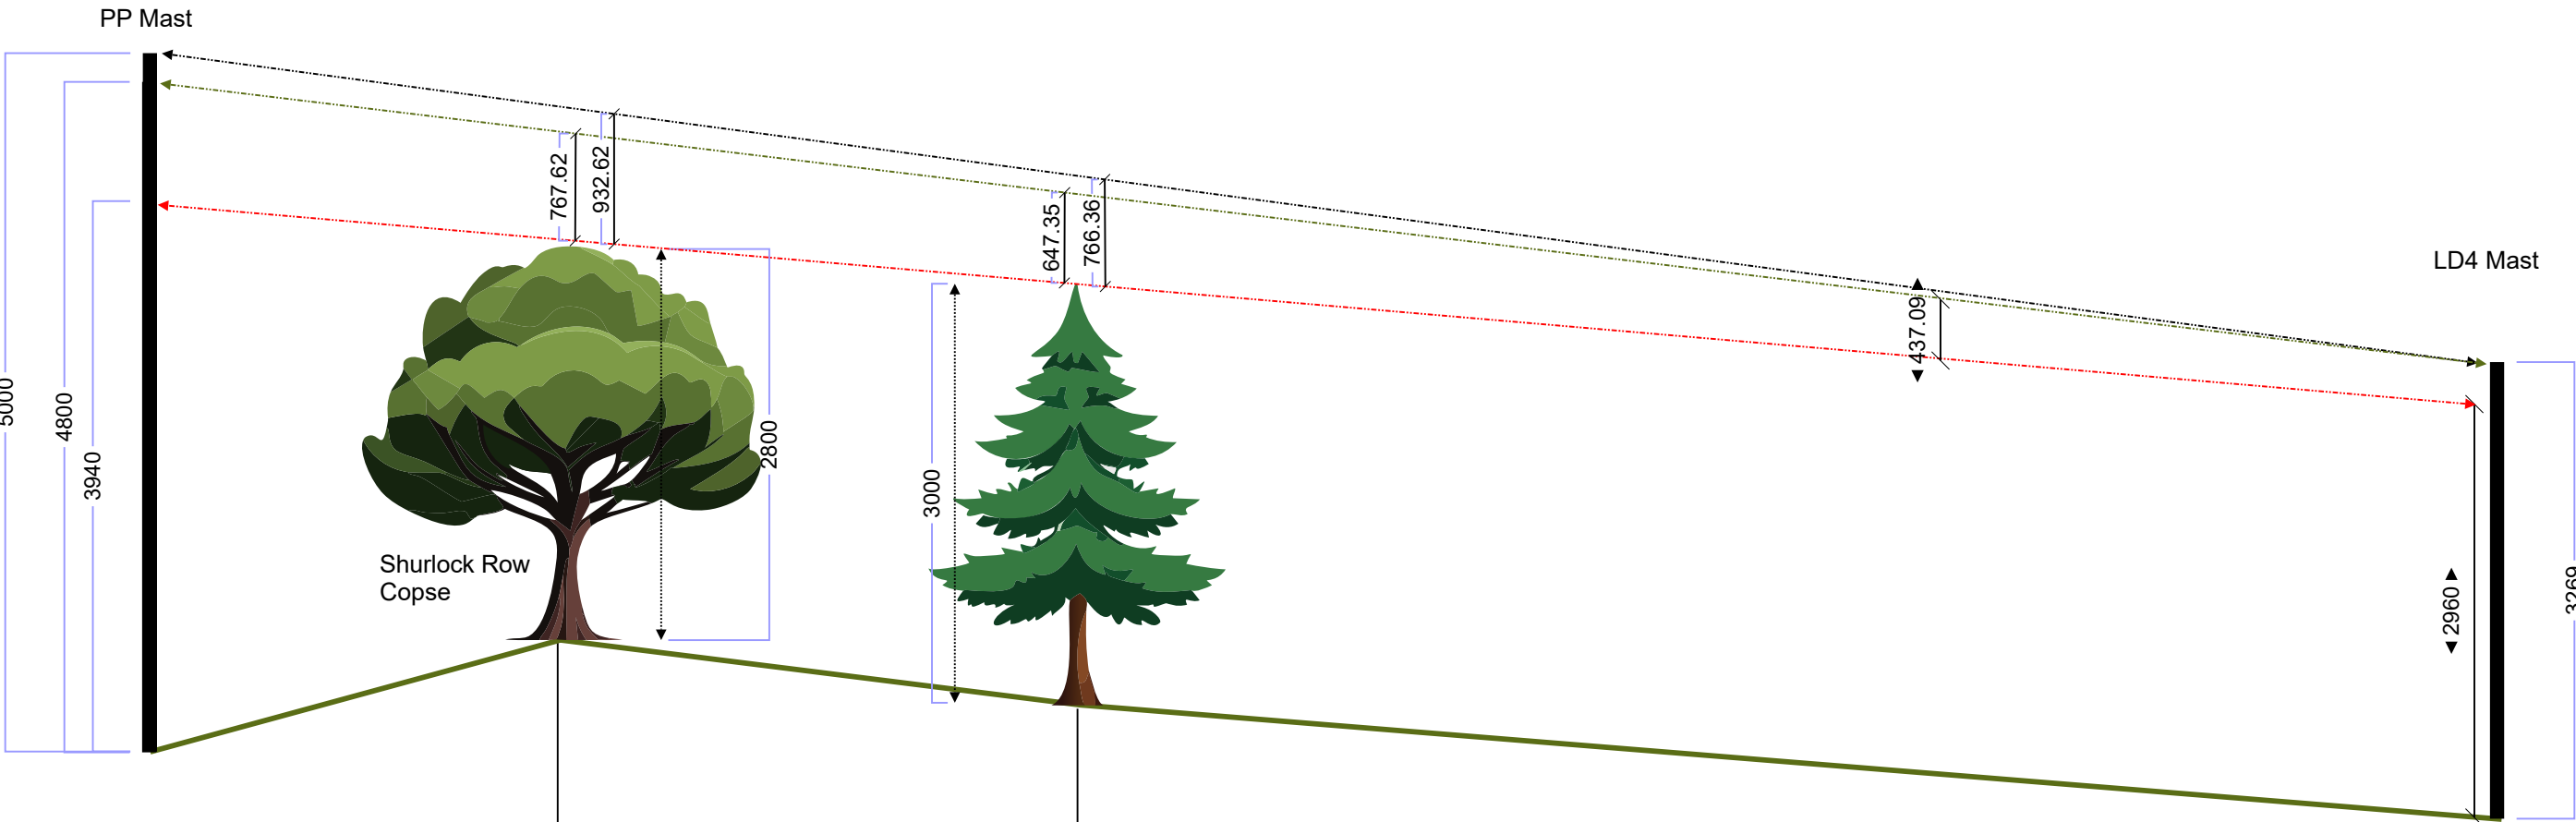

Site:	Phoenix Park	Drawing:	LoS_V2_010325	Project:	LDN4RxPPx	Drawn:	Name	Notes:	
Title:	LoS Analysis - Fresnel Zone Clearance	Scale:		Date:	24/02/25	Rev:	A		