



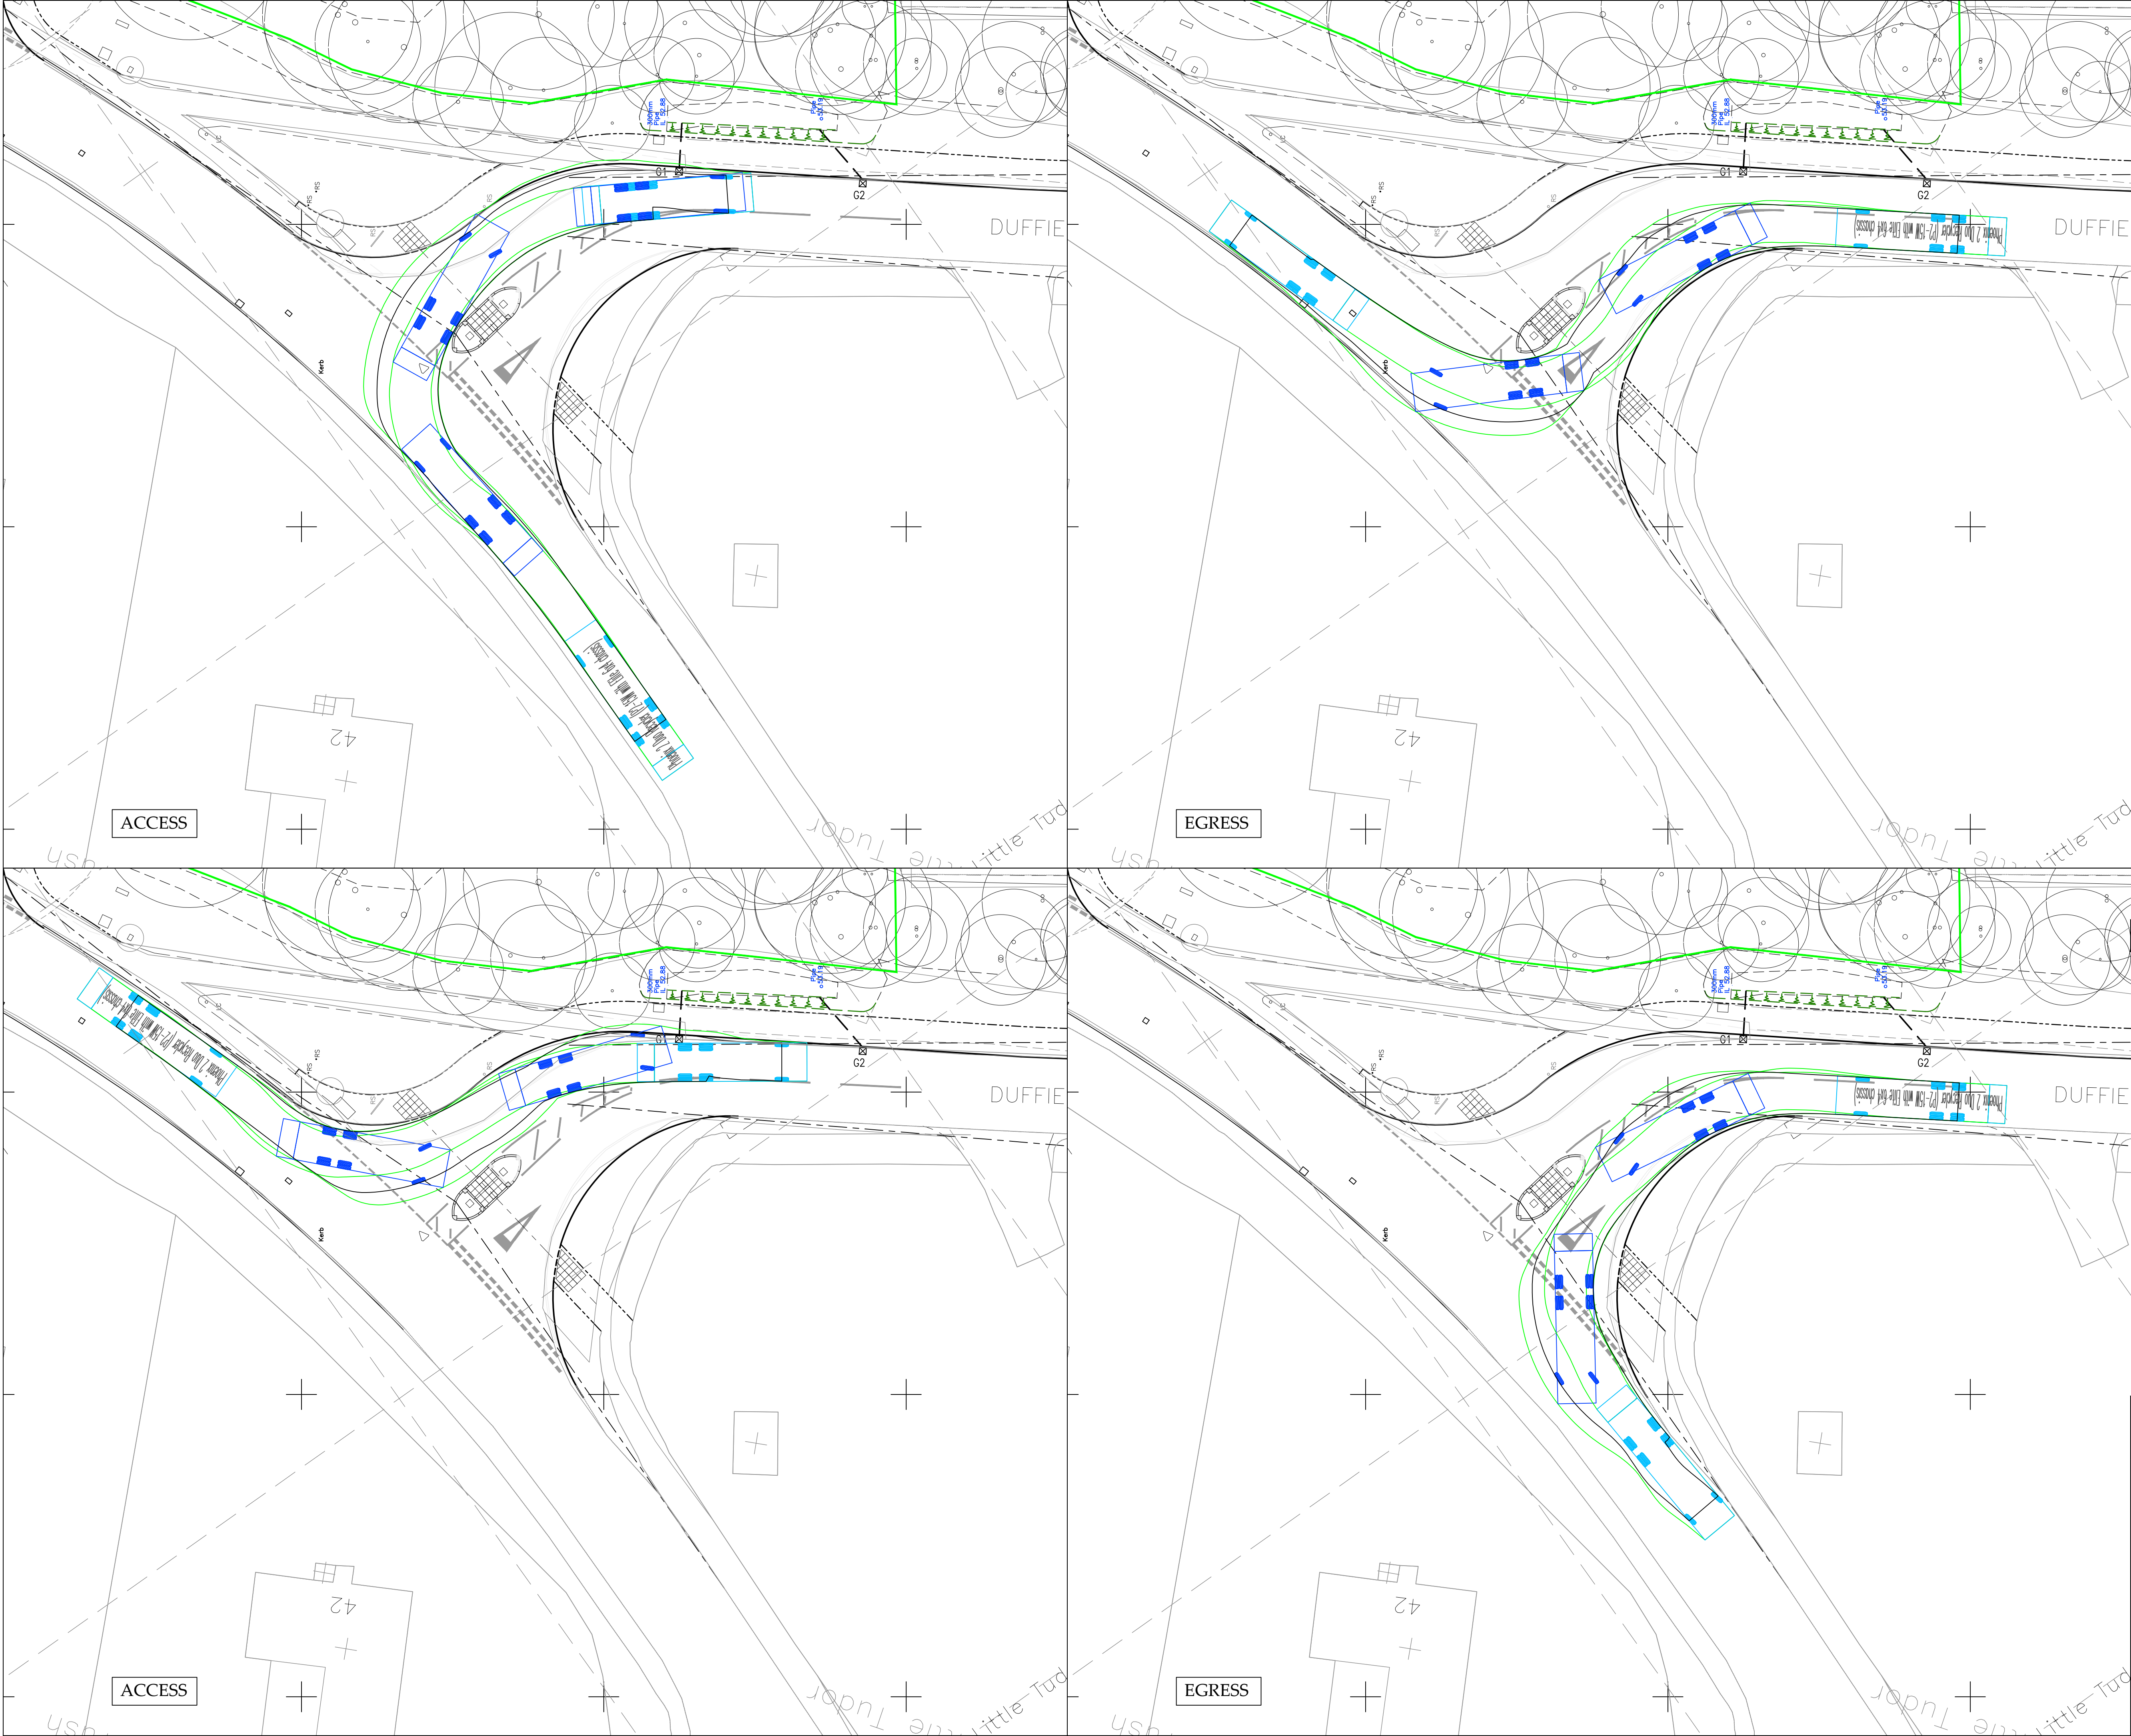

- Notes:
- 1.1 Do not scale from this drawing.
 - 1.2 All dimensions are in m unless otherwise specified.
 - 1.3 In case of any discrepancies in drawings or details refer to engineer for clarification. Unilateral decisions by the contractor will not be accepted.
 - 1.4 This drawing is to be read in conjunction with all related Architects, Consultants & Sub-Contractors drawings and specifications.

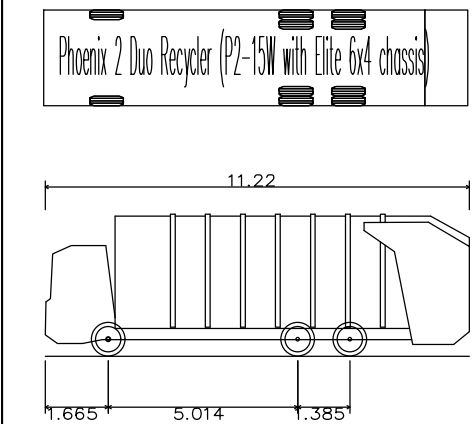

Phoenix 2 Duo Recycler (P2-15W with Elite 6x4 chassis)

Overall Length	11.220m
Overall Width	2.530m
Overall Body Height	3.756m
Min Body Ground Clearance	0.309m
Track Width	2.530m
Lock to Lock Time	4.00s
Kerb to Kerb Turning Radius	11.550m

CDM REGULATIONS 2015
Aventus Design have considered and where reasonably practicable avoided foreseeable risks in the preparation of the design shown on this and related drawings. Significant risks which remain and associated control measures are identified in the Risk Register and should be given particular attention by the main contractor on site.
RISKS RELATING TO THIS DRAWING:
RISK NUMBERS ? & ? on Risk Register
NOTE: The Risk Register records only those elements considered unusual, difficult to manage or outside the anticipated expertise of a competent contractor.

Drawing Status: **For Technical Review**

B	05.02.25	Footpath works to Duffield Rd amended.	SU	-
A	07.07.22	Client name revised.	CU	-
REV.	DATE	DESCRIPTION	CHK	APP

Aventus Design Ltd
Unit 5 - Leaches Farm
Business Centre
Bicester Road
Kingswood
Aylesbury
Bucks HP18 0RF
Tel: 01296 770066
Email: mail@aventusdesign.co.uk
Web: www.aventusdesign.co.uk

Client: Darcliffe Homes
Site: Land Adj. Golf Club,
Pound Lane,
Sonning. RG4 6GG
Title: S278 Tracking Layout TR02
Drawing no. H1342 - TR02
Issue: B Scale: 1:200 @ A1 Checked: - Date: -
Dm: S.U. Date: May '20 Approve: - Date: -

50mm
100mm
150mm
200mm
250mm
ORIGINAL SIZE - A1