


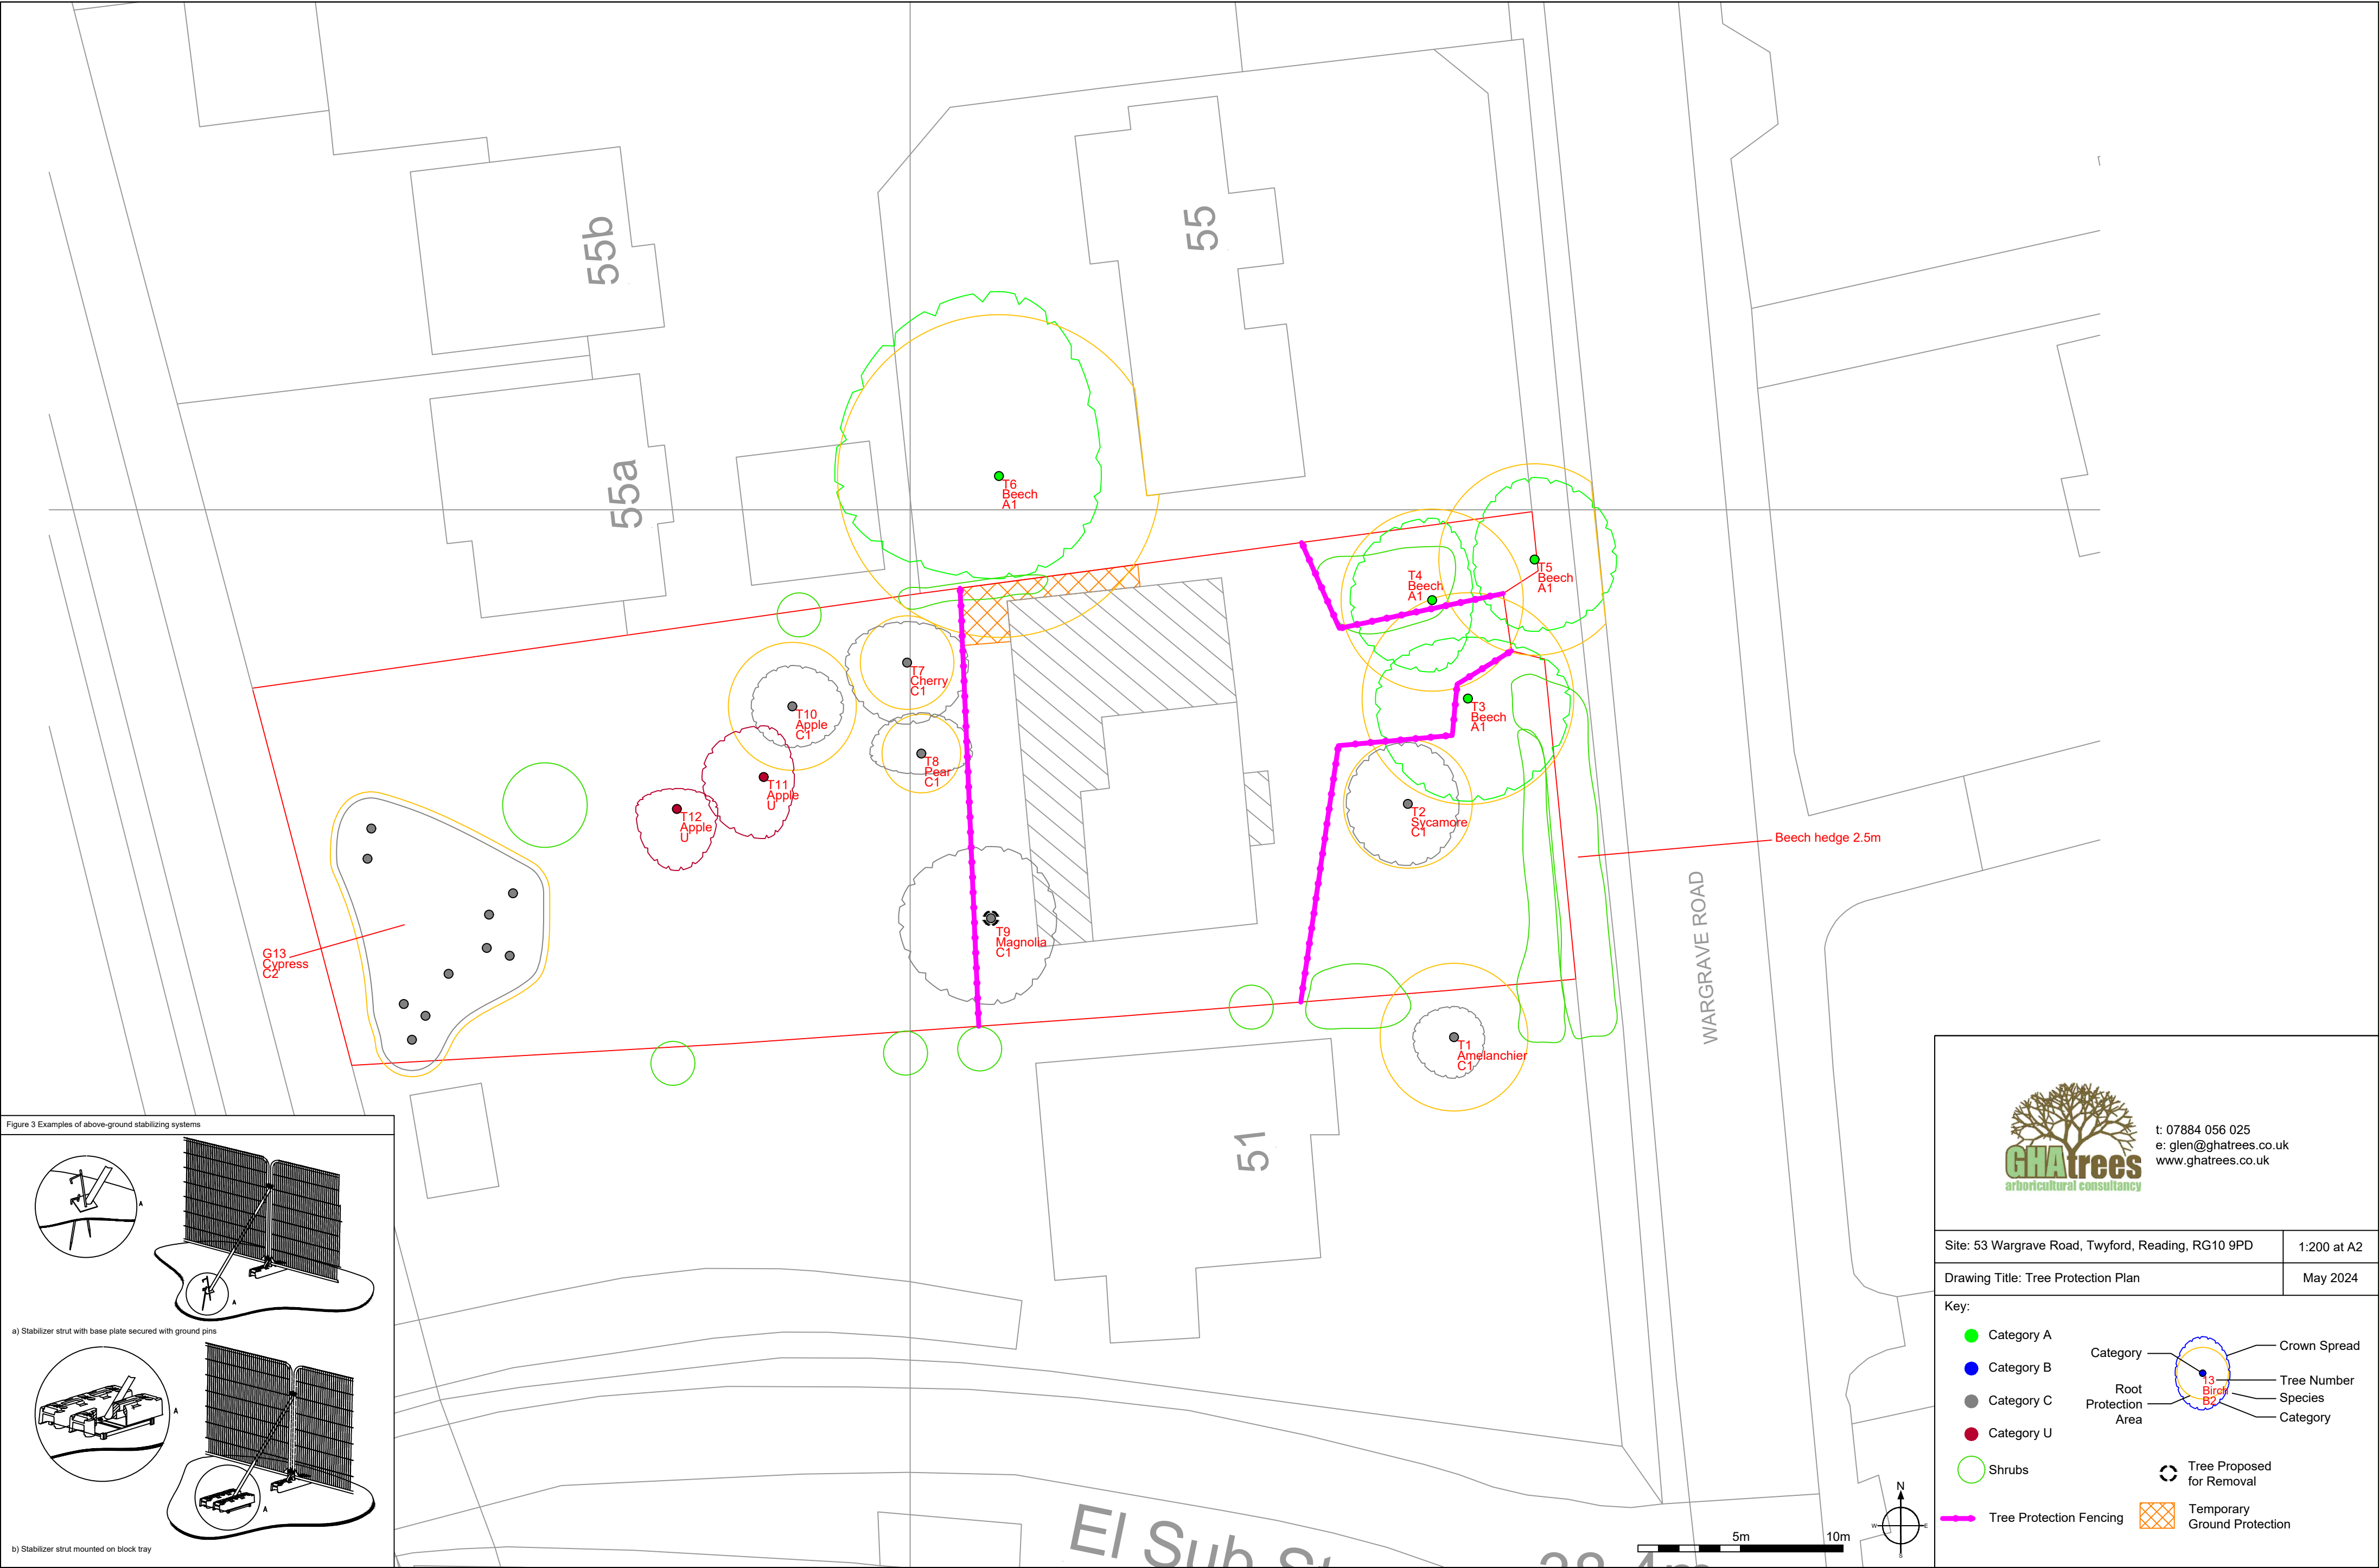


Figure 3 Examples of above-ground stabilizing systems

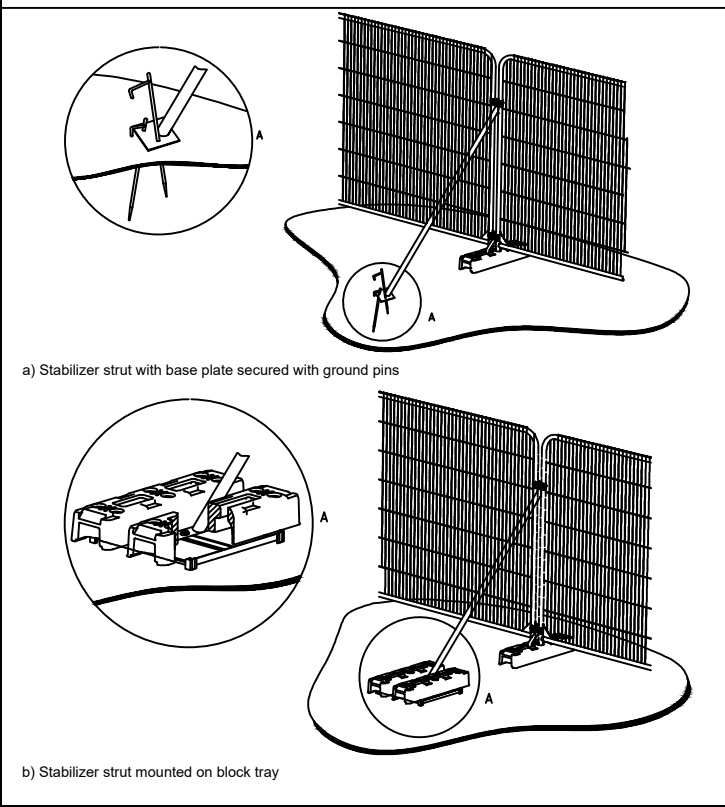

t: 07884 056 025  
e: glen@ghatrees.co.uk  
www.ghatrees.co.uk

Site: 53 Wargrave Road, Twyford, Reading, RG10 9PD


1:200 at A2

Drawing Title: Tree Protection Plan

May 2024

Key:

- Category A
- Category B
- Category C
- Category U

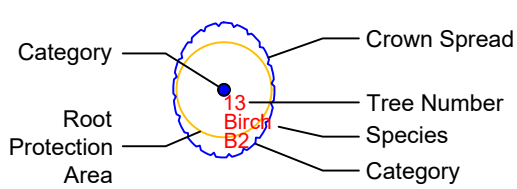

Shrubs

Tree Proposed for Removal

Tree Protection Fencing

Temporary Ground Protection