


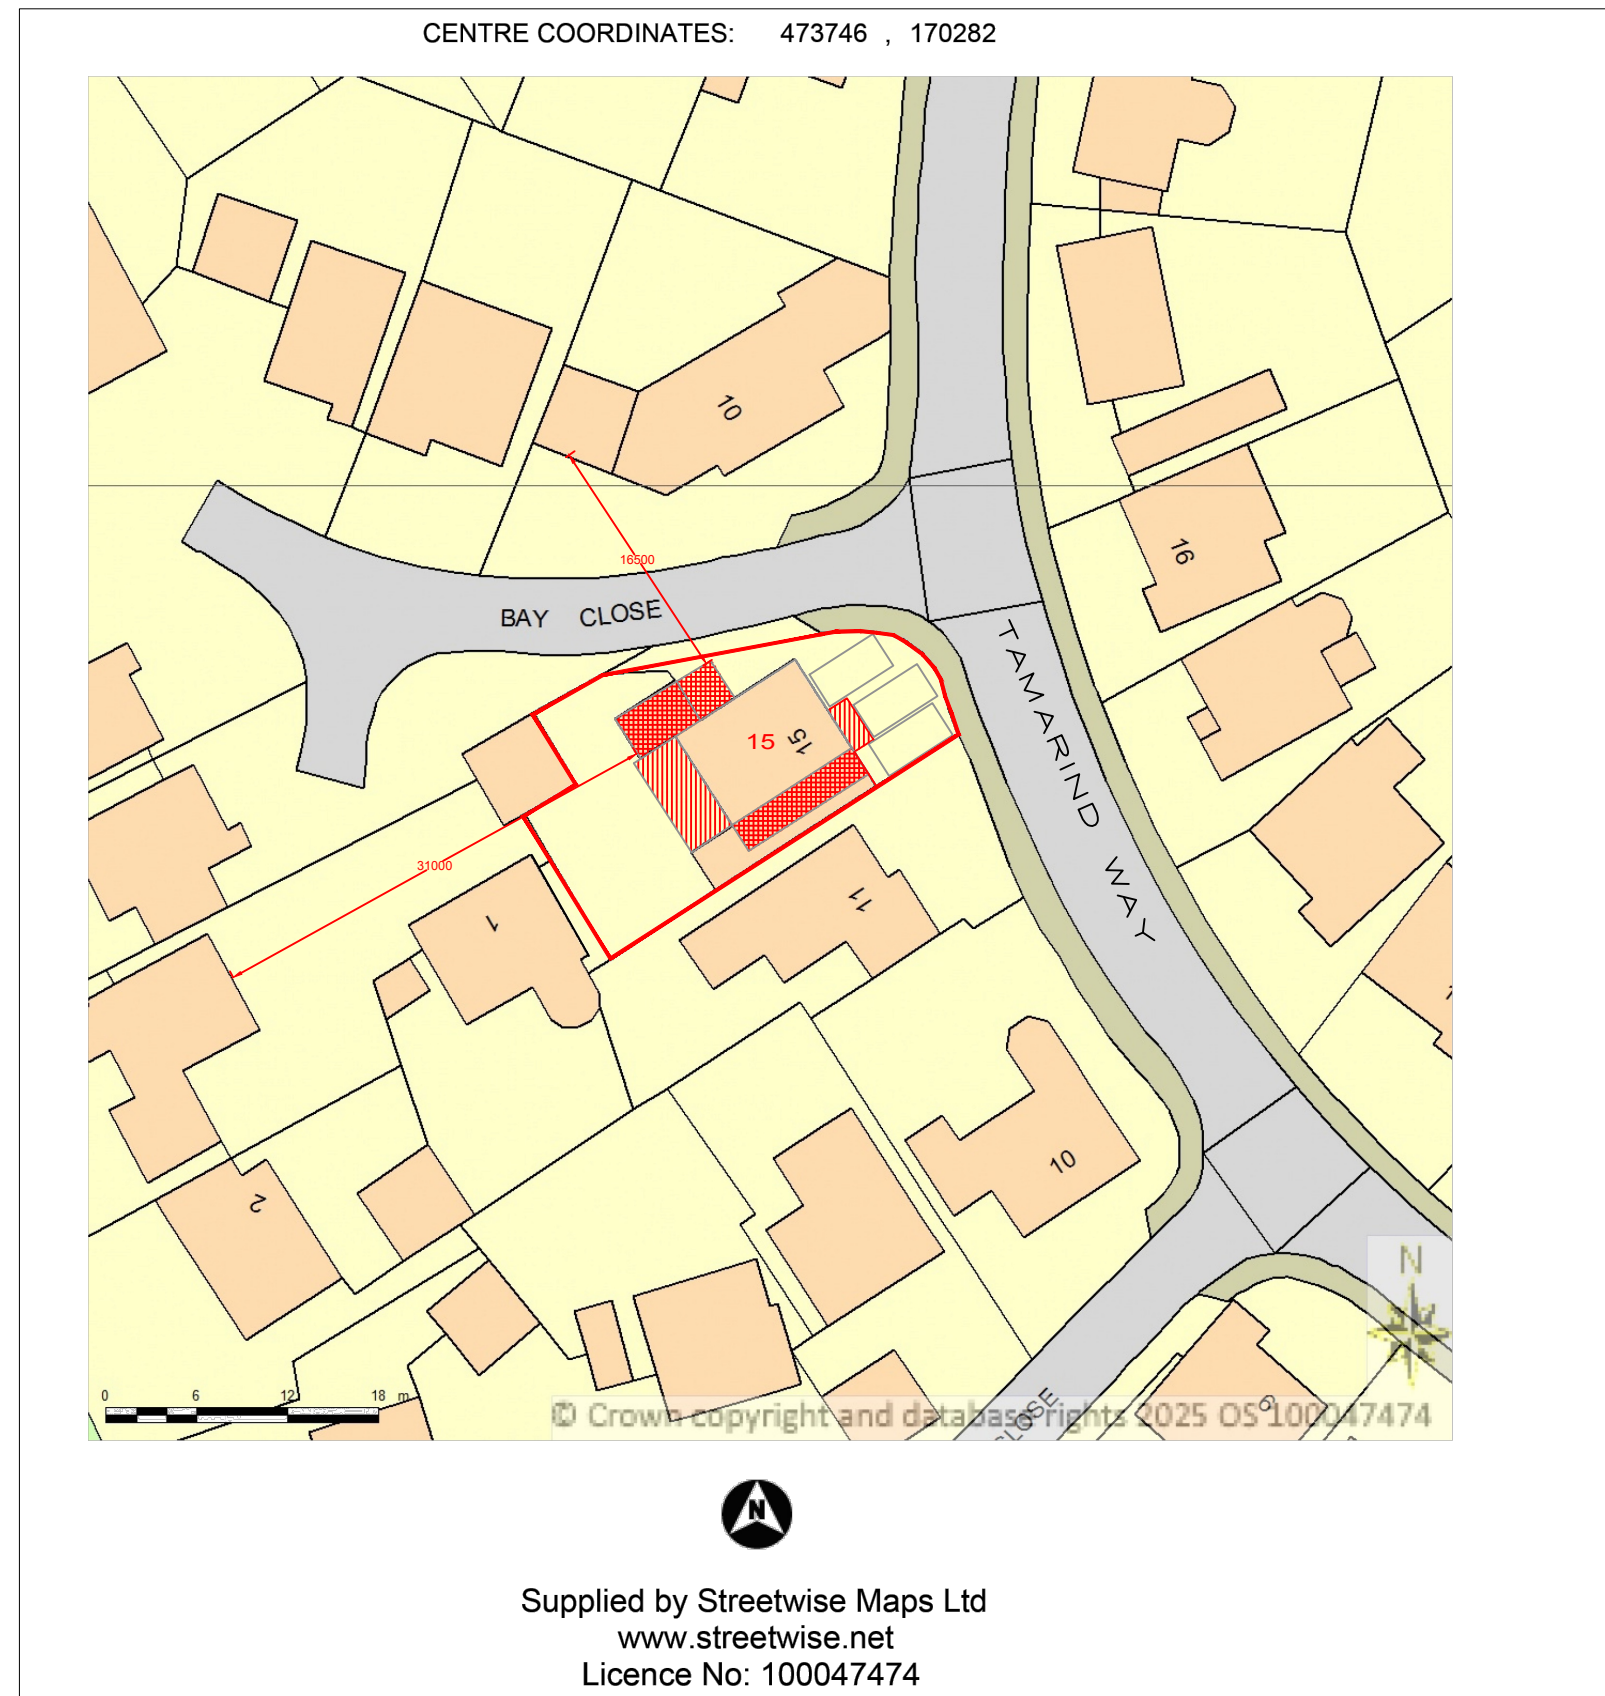


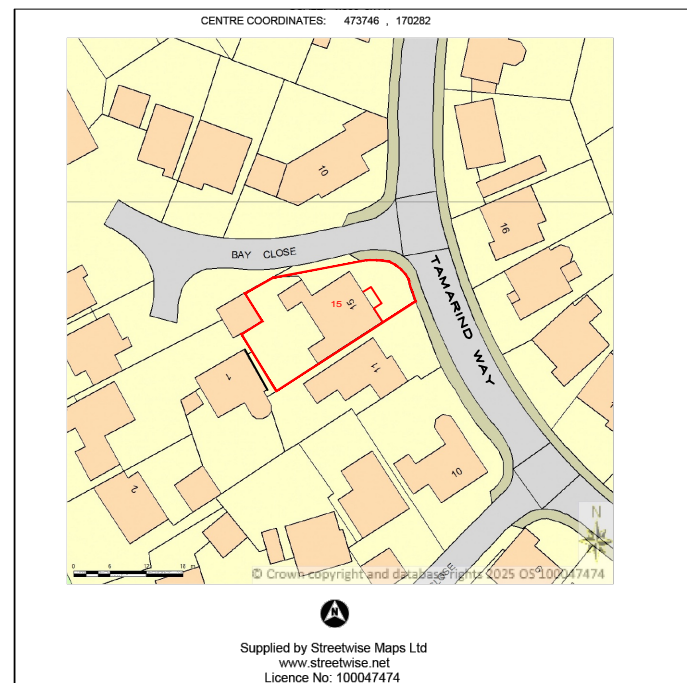


 PROJECT: PROPOSED DOUBLE STOREY EXTENSION	15 Tamarind Way Earley	DRAWN BY:	P.S.	DRAWING TITLE:		ArchDezine Limited archdeziner7@gmail.com
		DATE:	19/04/2025	LOCATION AND BLOCK PLAN		
		SCALE:	AS SHOWN@A3	DRAWING NUMBER:	TW-01	
		FILENAME:	25020			

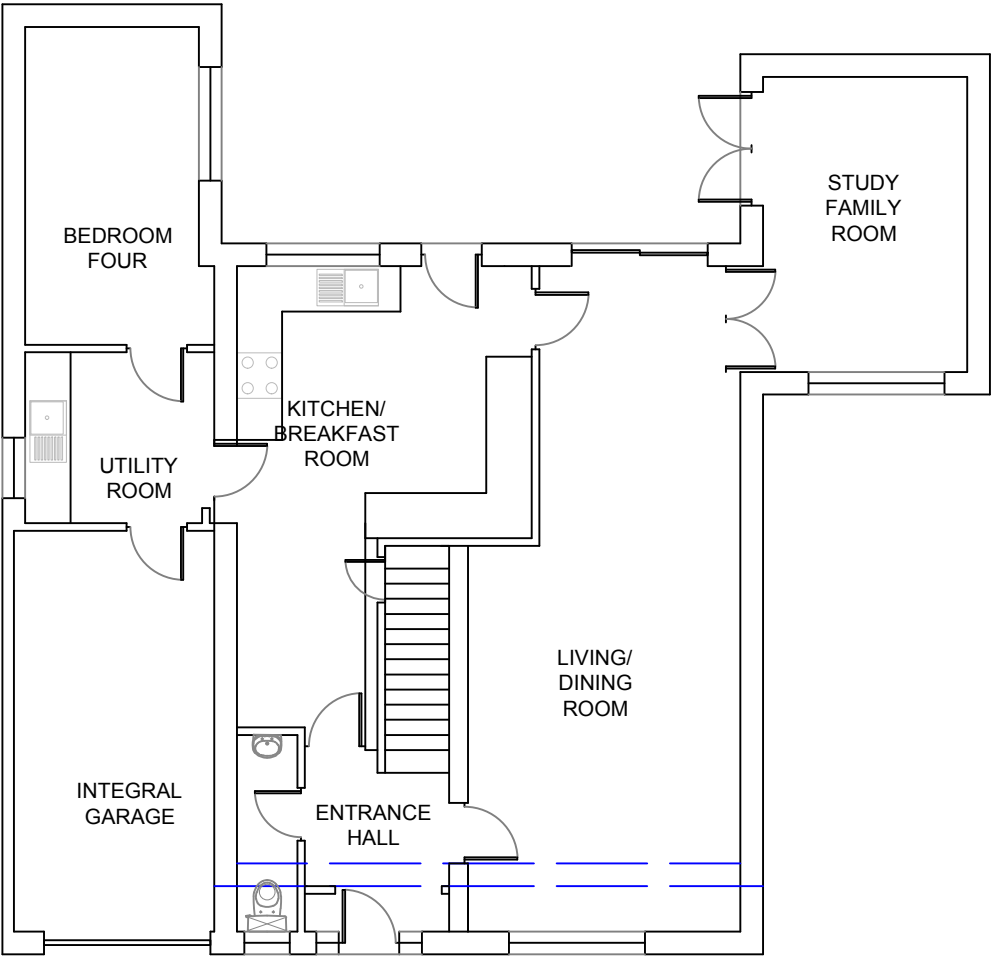


EXISTING GROUND FLOOR PLAN

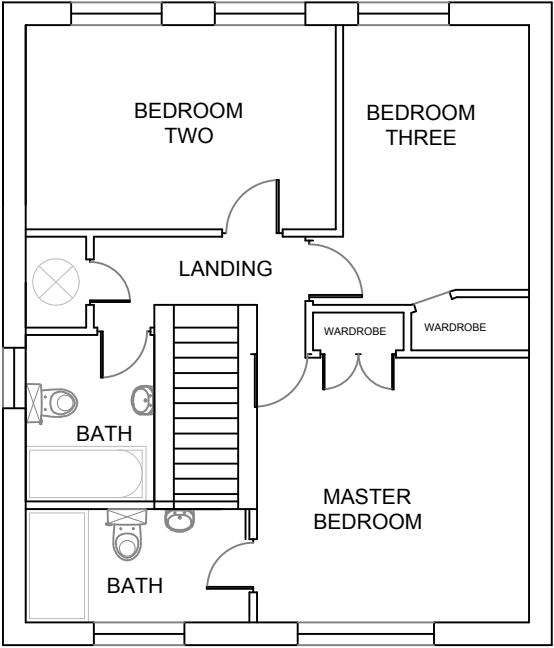


EXISTING FIRST FLOOR PLAN

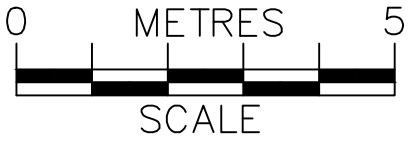

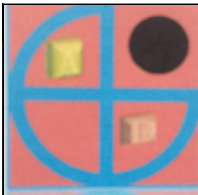	PROJECT:	15 Tamarind Way Earley	DRAWN BY:	P.S.	DRAWING TITLE:		 archdeziner7@gmail.com
	PROPOSED DOUBLE STOREY EXTENSION		DATE:	19/04/2025	EXISTING PLANS		
			SCALE:	1:100@A3			
			FILENAME:	25020	DRAWING NUMBER:	TW-02	




EXISTING FRONT ELEVATION

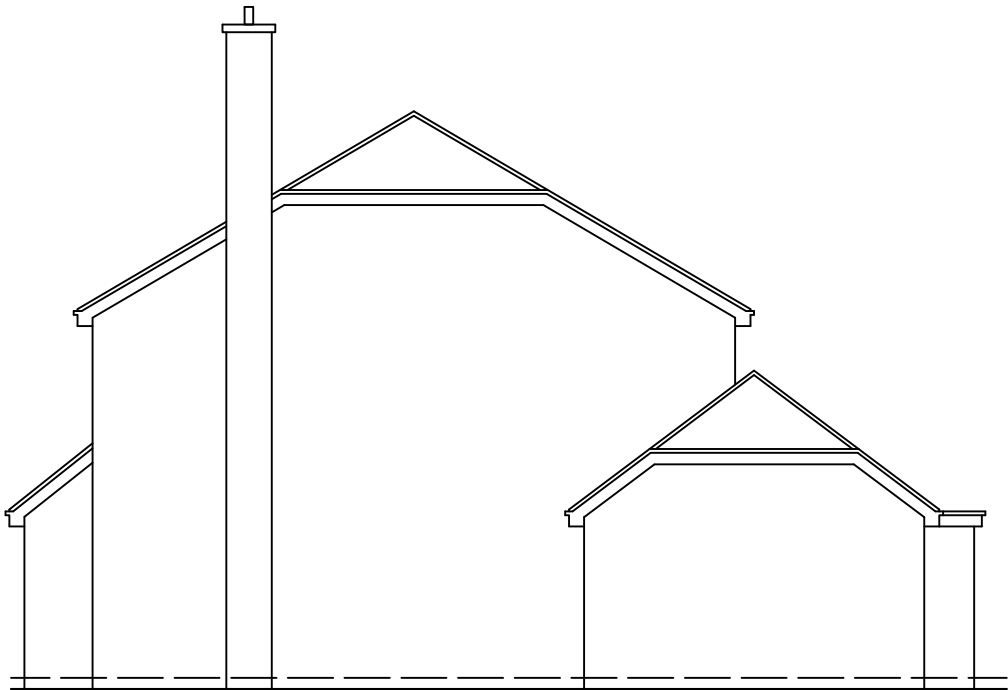


EXISTING SIDE-1 ELEVATION







EXISTING REAR ELEVATION

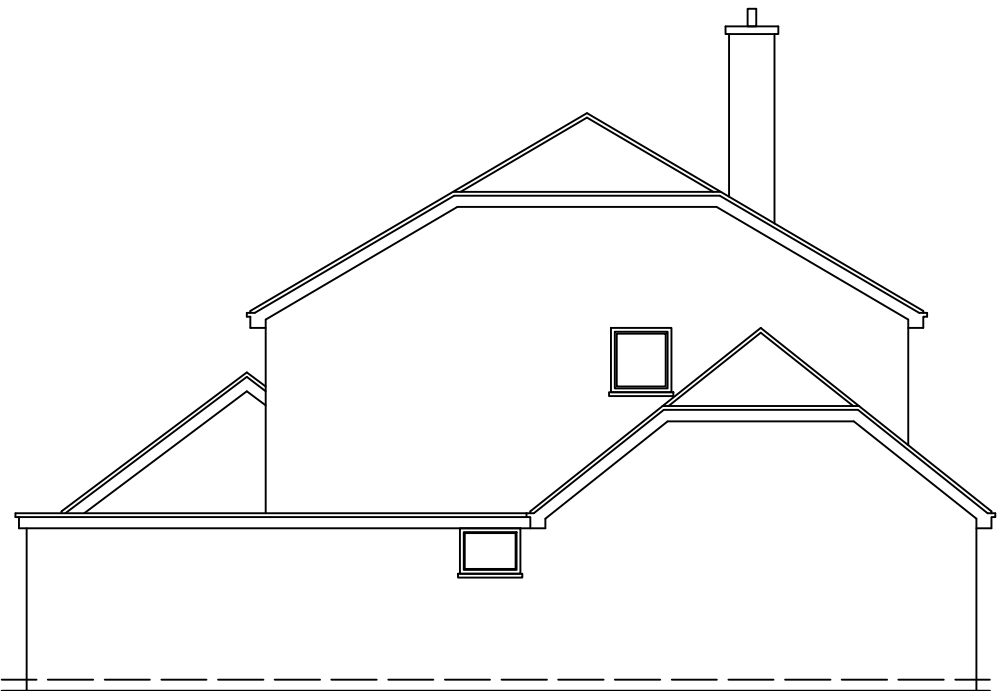

EXISTING SIDE-2 ELEVATION

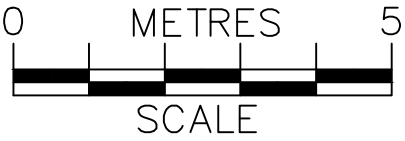

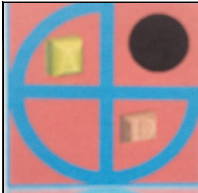
	PROJECT:	15 Tamarind Way Earley	DRAWN BY:	P.S.	DRAWING TITLE:		
	PROPOSED DOUBLE STOREY EXTENSION		DATE:	19/04/2025	EXISTING ELEVATIONS		
			SCALE:	1:100@A3	DRAWING NUMBER: TW—03		
			FILENAME:	25020			

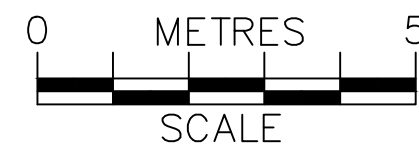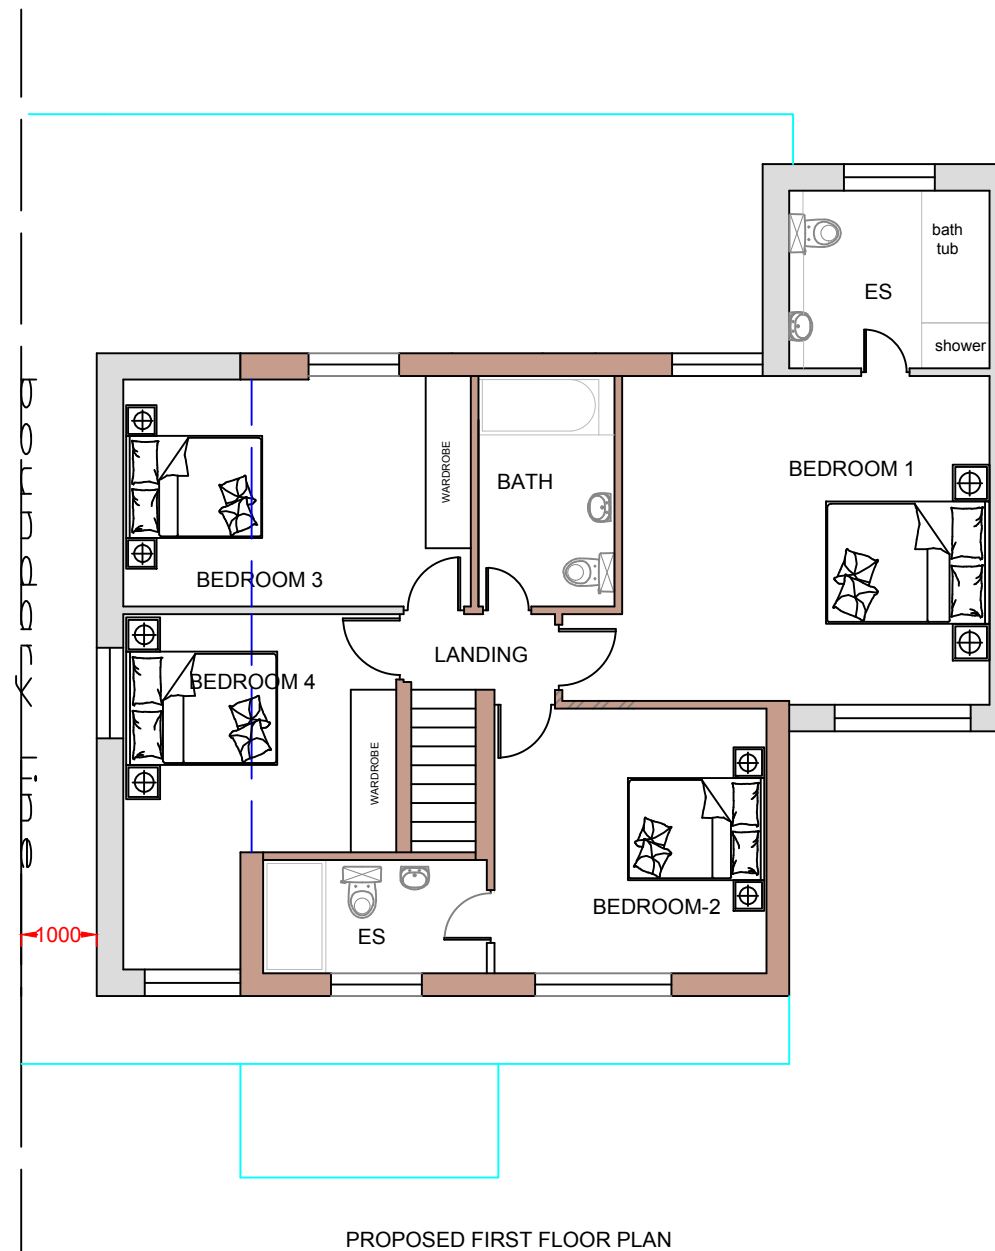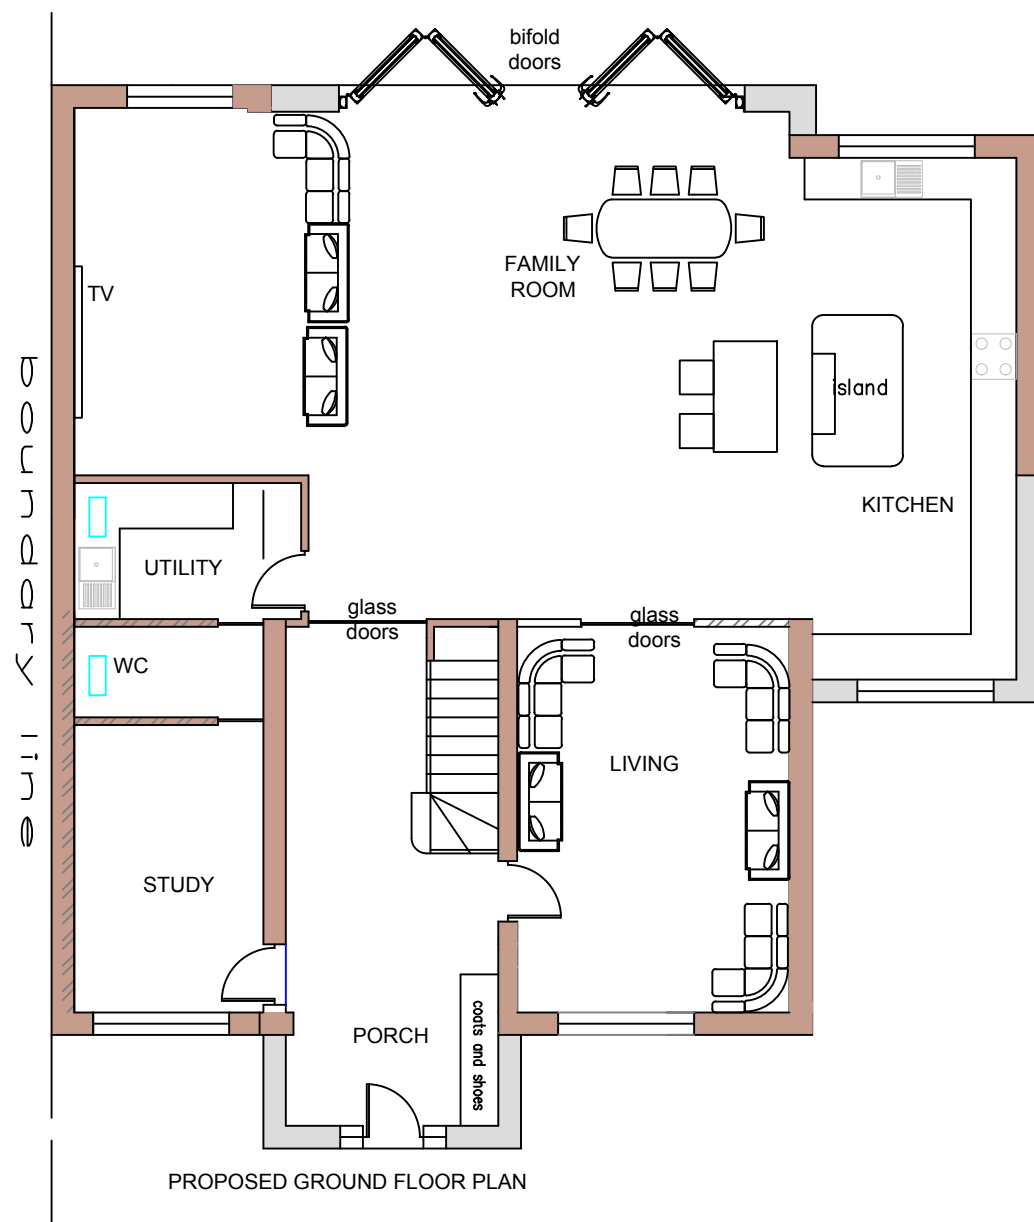

	PROJECT:	15 Tamarind Way Earley	DRAWN BY:	P.S.	DRAWING TITLE:		ArchDezine Limited archdeziner7@gmail.com
	PROPOSED DOUBLE STOREY EXTENSION		DATE:	10/06/2025	PROPOSED FLOOR PLANS		
			SCALE:	1:100@A3			
			FILENAME:	25020			
			DRAWING NUMBER:		TW-04		




PROPOSED FRONT ELEVATION

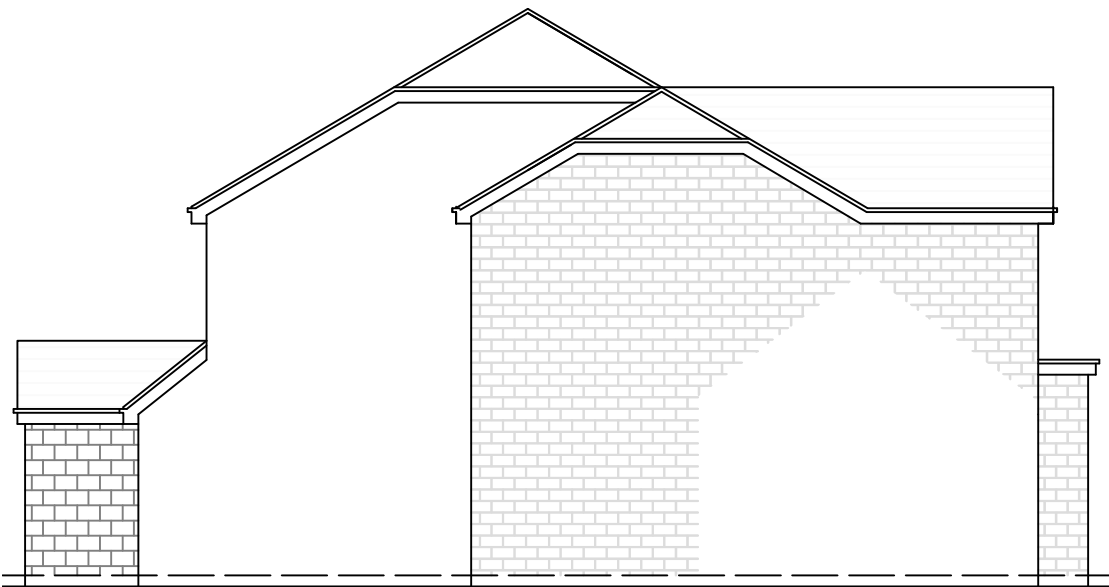


PROPOSED SIDE-1 ELEVATION




PROPOSED REAR ELEVATION

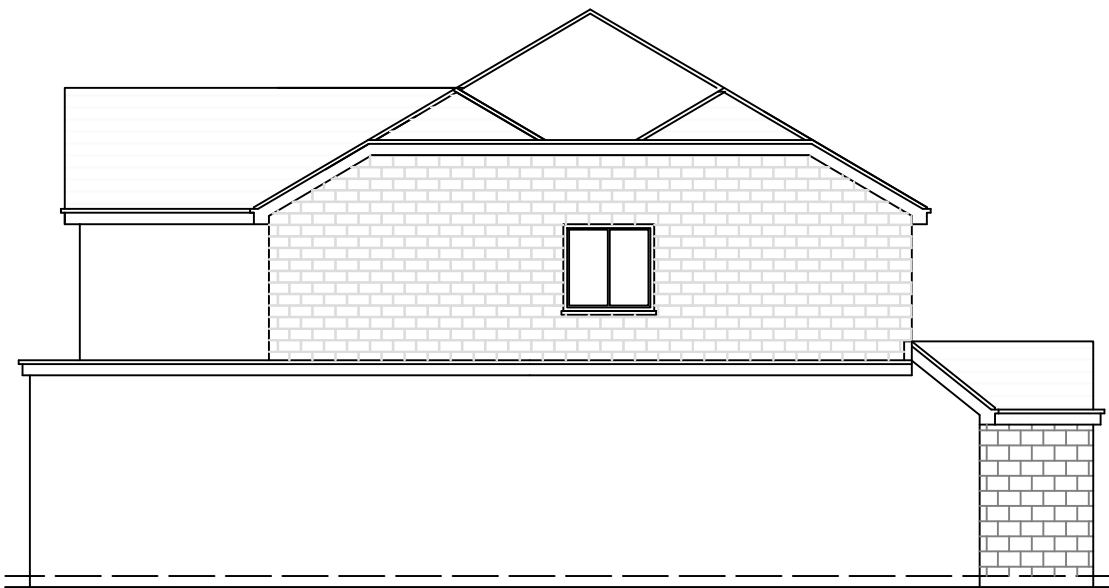

PROPOSED SIDE-2 ELEVATION

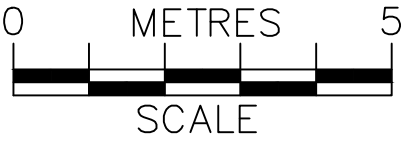

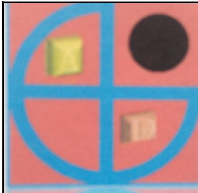	PROJECT:	15 Tamarind Way Earley	DRAWN BY:	P.S.	DRAWING TITLE:		
	PROPOSED DOUBLE STOREY EXTENSION		DATE:	10/06/2025	PROPOSED ELEVATIONS		
			SCALE:	1:100@A3	DRAWING NUMBER:	TW—05	
			FILENAME:	25020			