


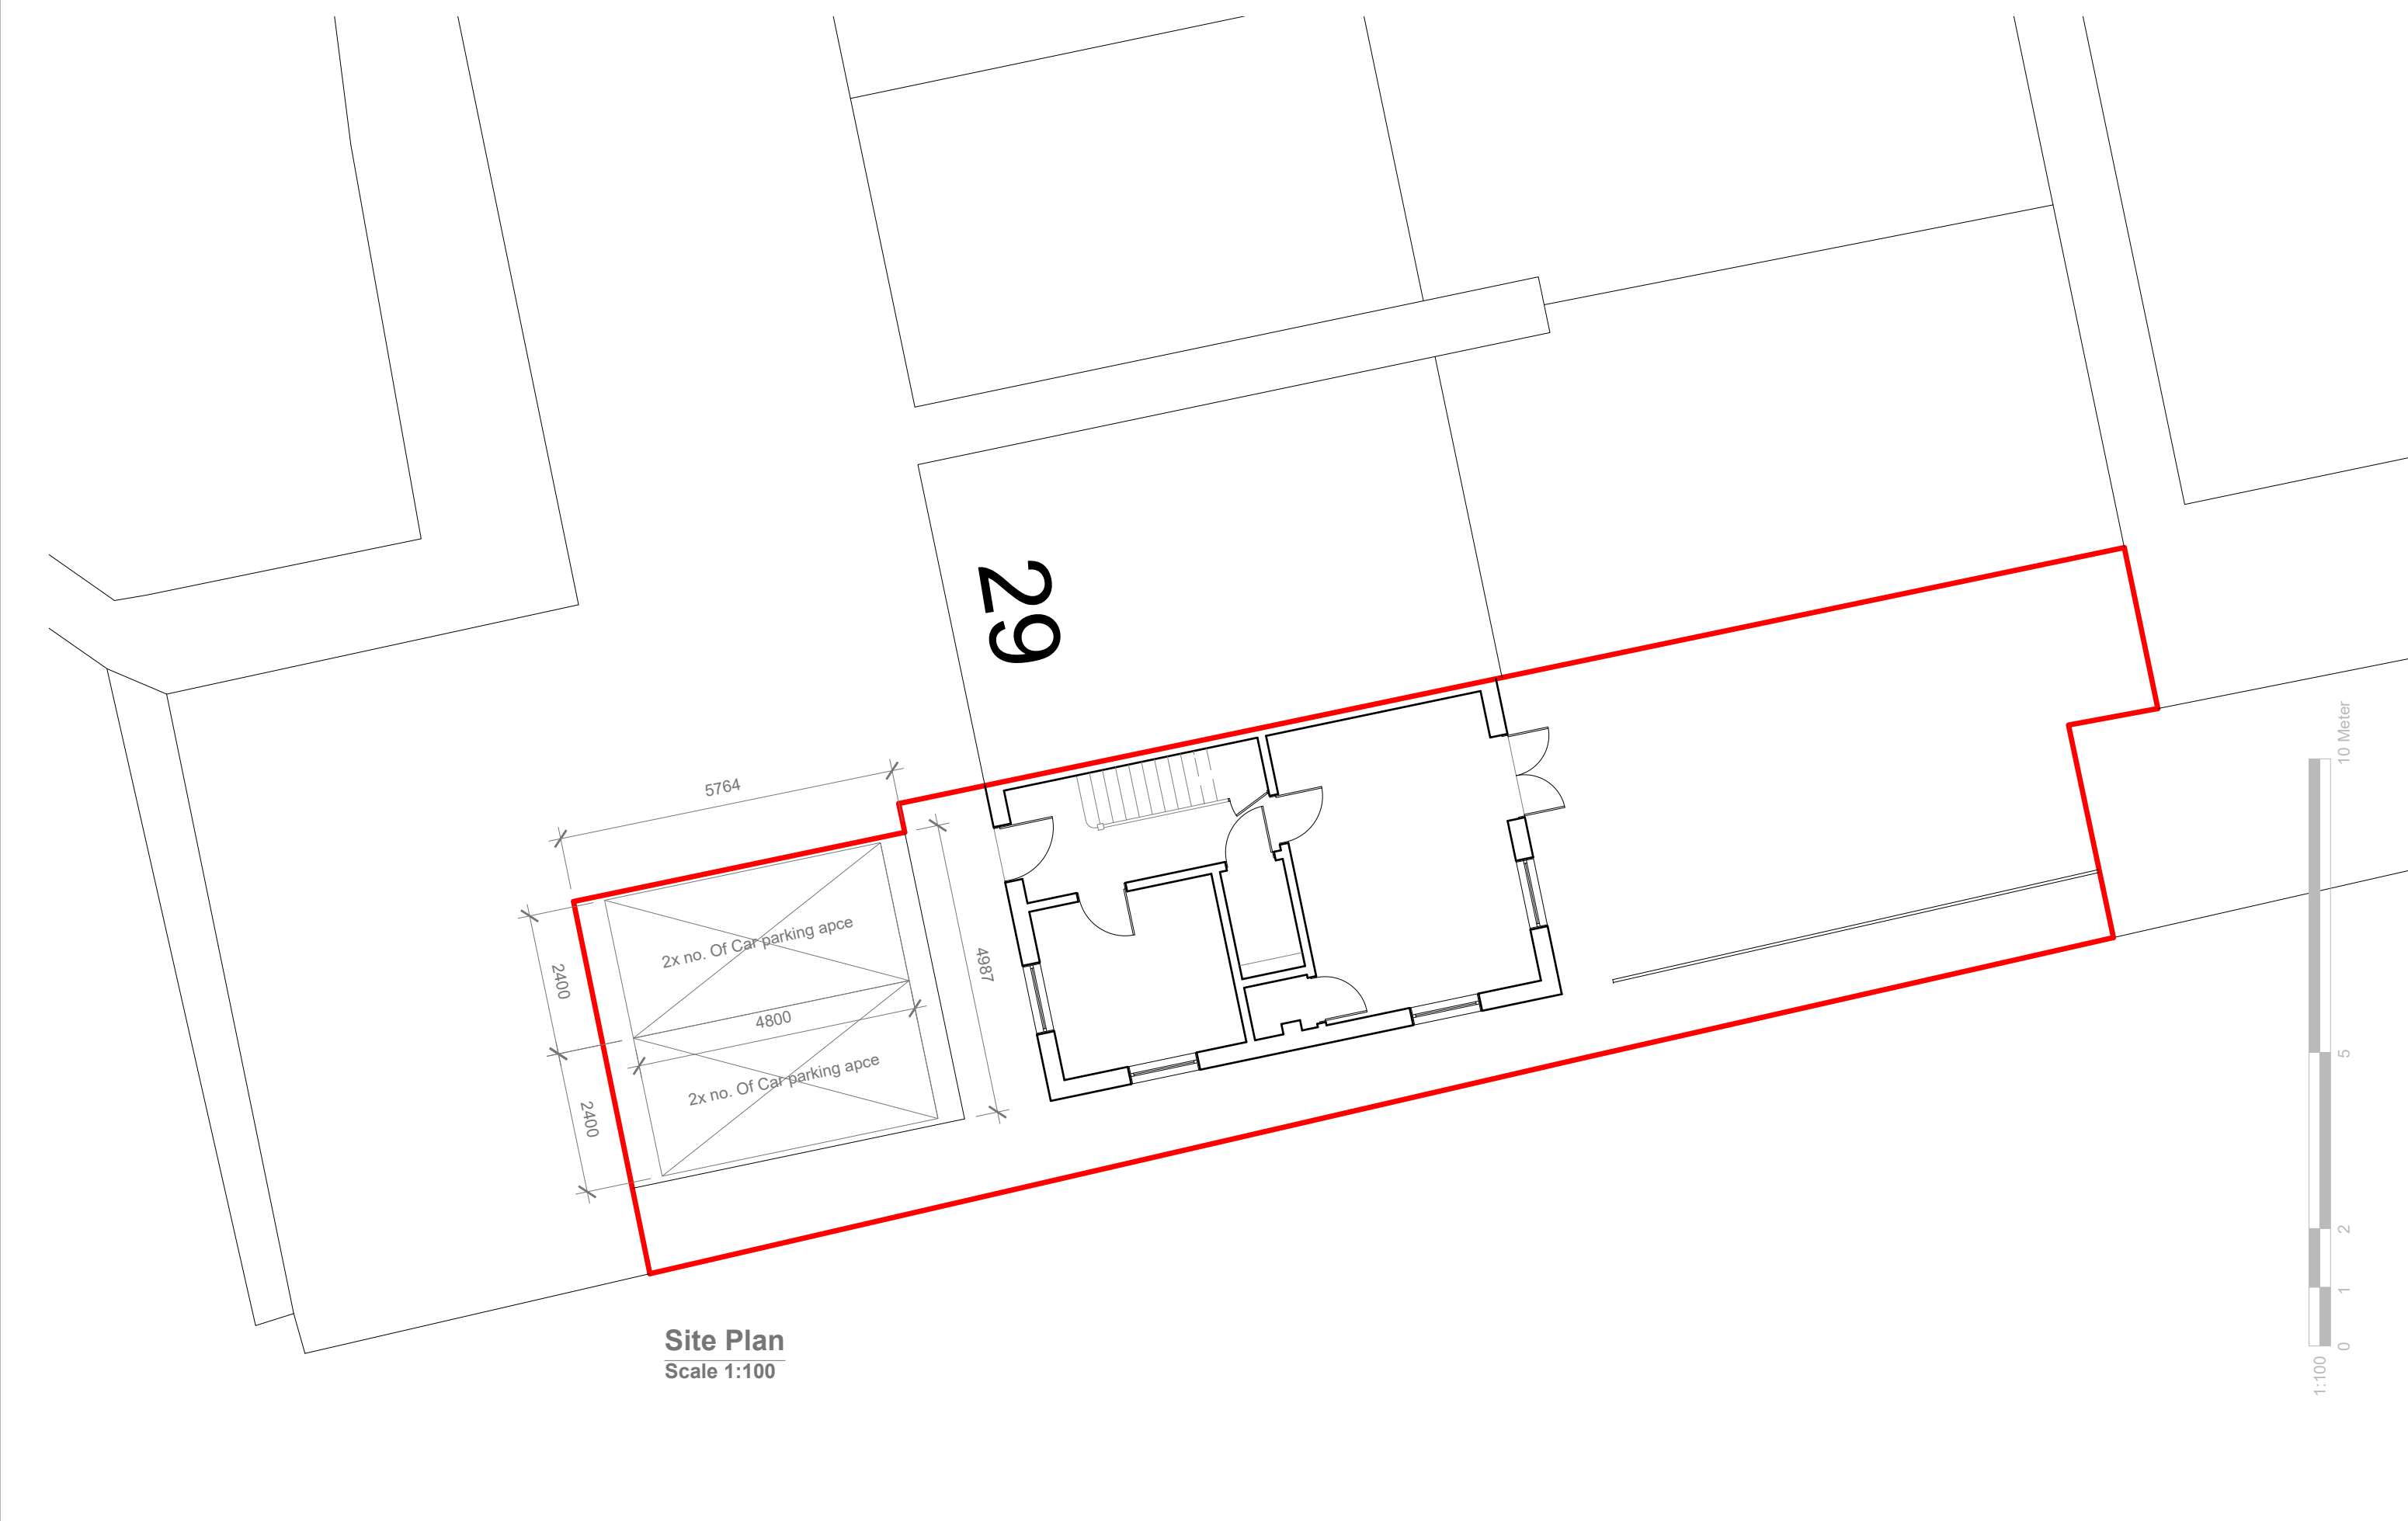

GENERAL NOTES: 1. ALL DIMENSIONS ARE IN MILLIMETER. 2. VERIFY ALL DIMENSIONS AND CONDITIONS BEFORE BUILDING OR STARTING CONSTRUCTION. NOTIFY THE DESIGNER IMMEDIATELY OF ANY DISCREPANCY OR VARIATION. 3. ALL WORK TO COMPLY WITH CURRENT BUILDING REGULATIONS AND CODES OF PRACTICE	Title: Parking Plan	Site Address 31 Dasher Close, Crowthorne, RG45 6GX	Scale: 1:100 @A3 Date: 21/01/2025 Drawing No.: 2025/007 - 05 Drawn By: JG	Revision Date: <table><tr><td></td><td></td></tr><tr><td></td><td></td></tr><tr><td></td><td></td></tr></table> e.mail - faluckpatel@yahoo.com (M) +44 (0) 7871 466 254							Faluck Patel