

project 515 Reading Road
Winnerset, Wokingham, Berkshire
for Brighter Living Care Ltd.
title Ground Floor as Existing

Drawing no: 1403 / 1

M D Howlett

architectural consultant

11 Prospect Street, Caversham, Reading
Berkshire RG4 8JB. Tel/Fax: (0118) 947 7117
Email: mdh@mdh.co.uk

Date: January 2025

SCALE: 1:50 on A2; 1:100 on A4.


0 1 2 metres

exg. m/h

to Reading Road

No.517

No.513

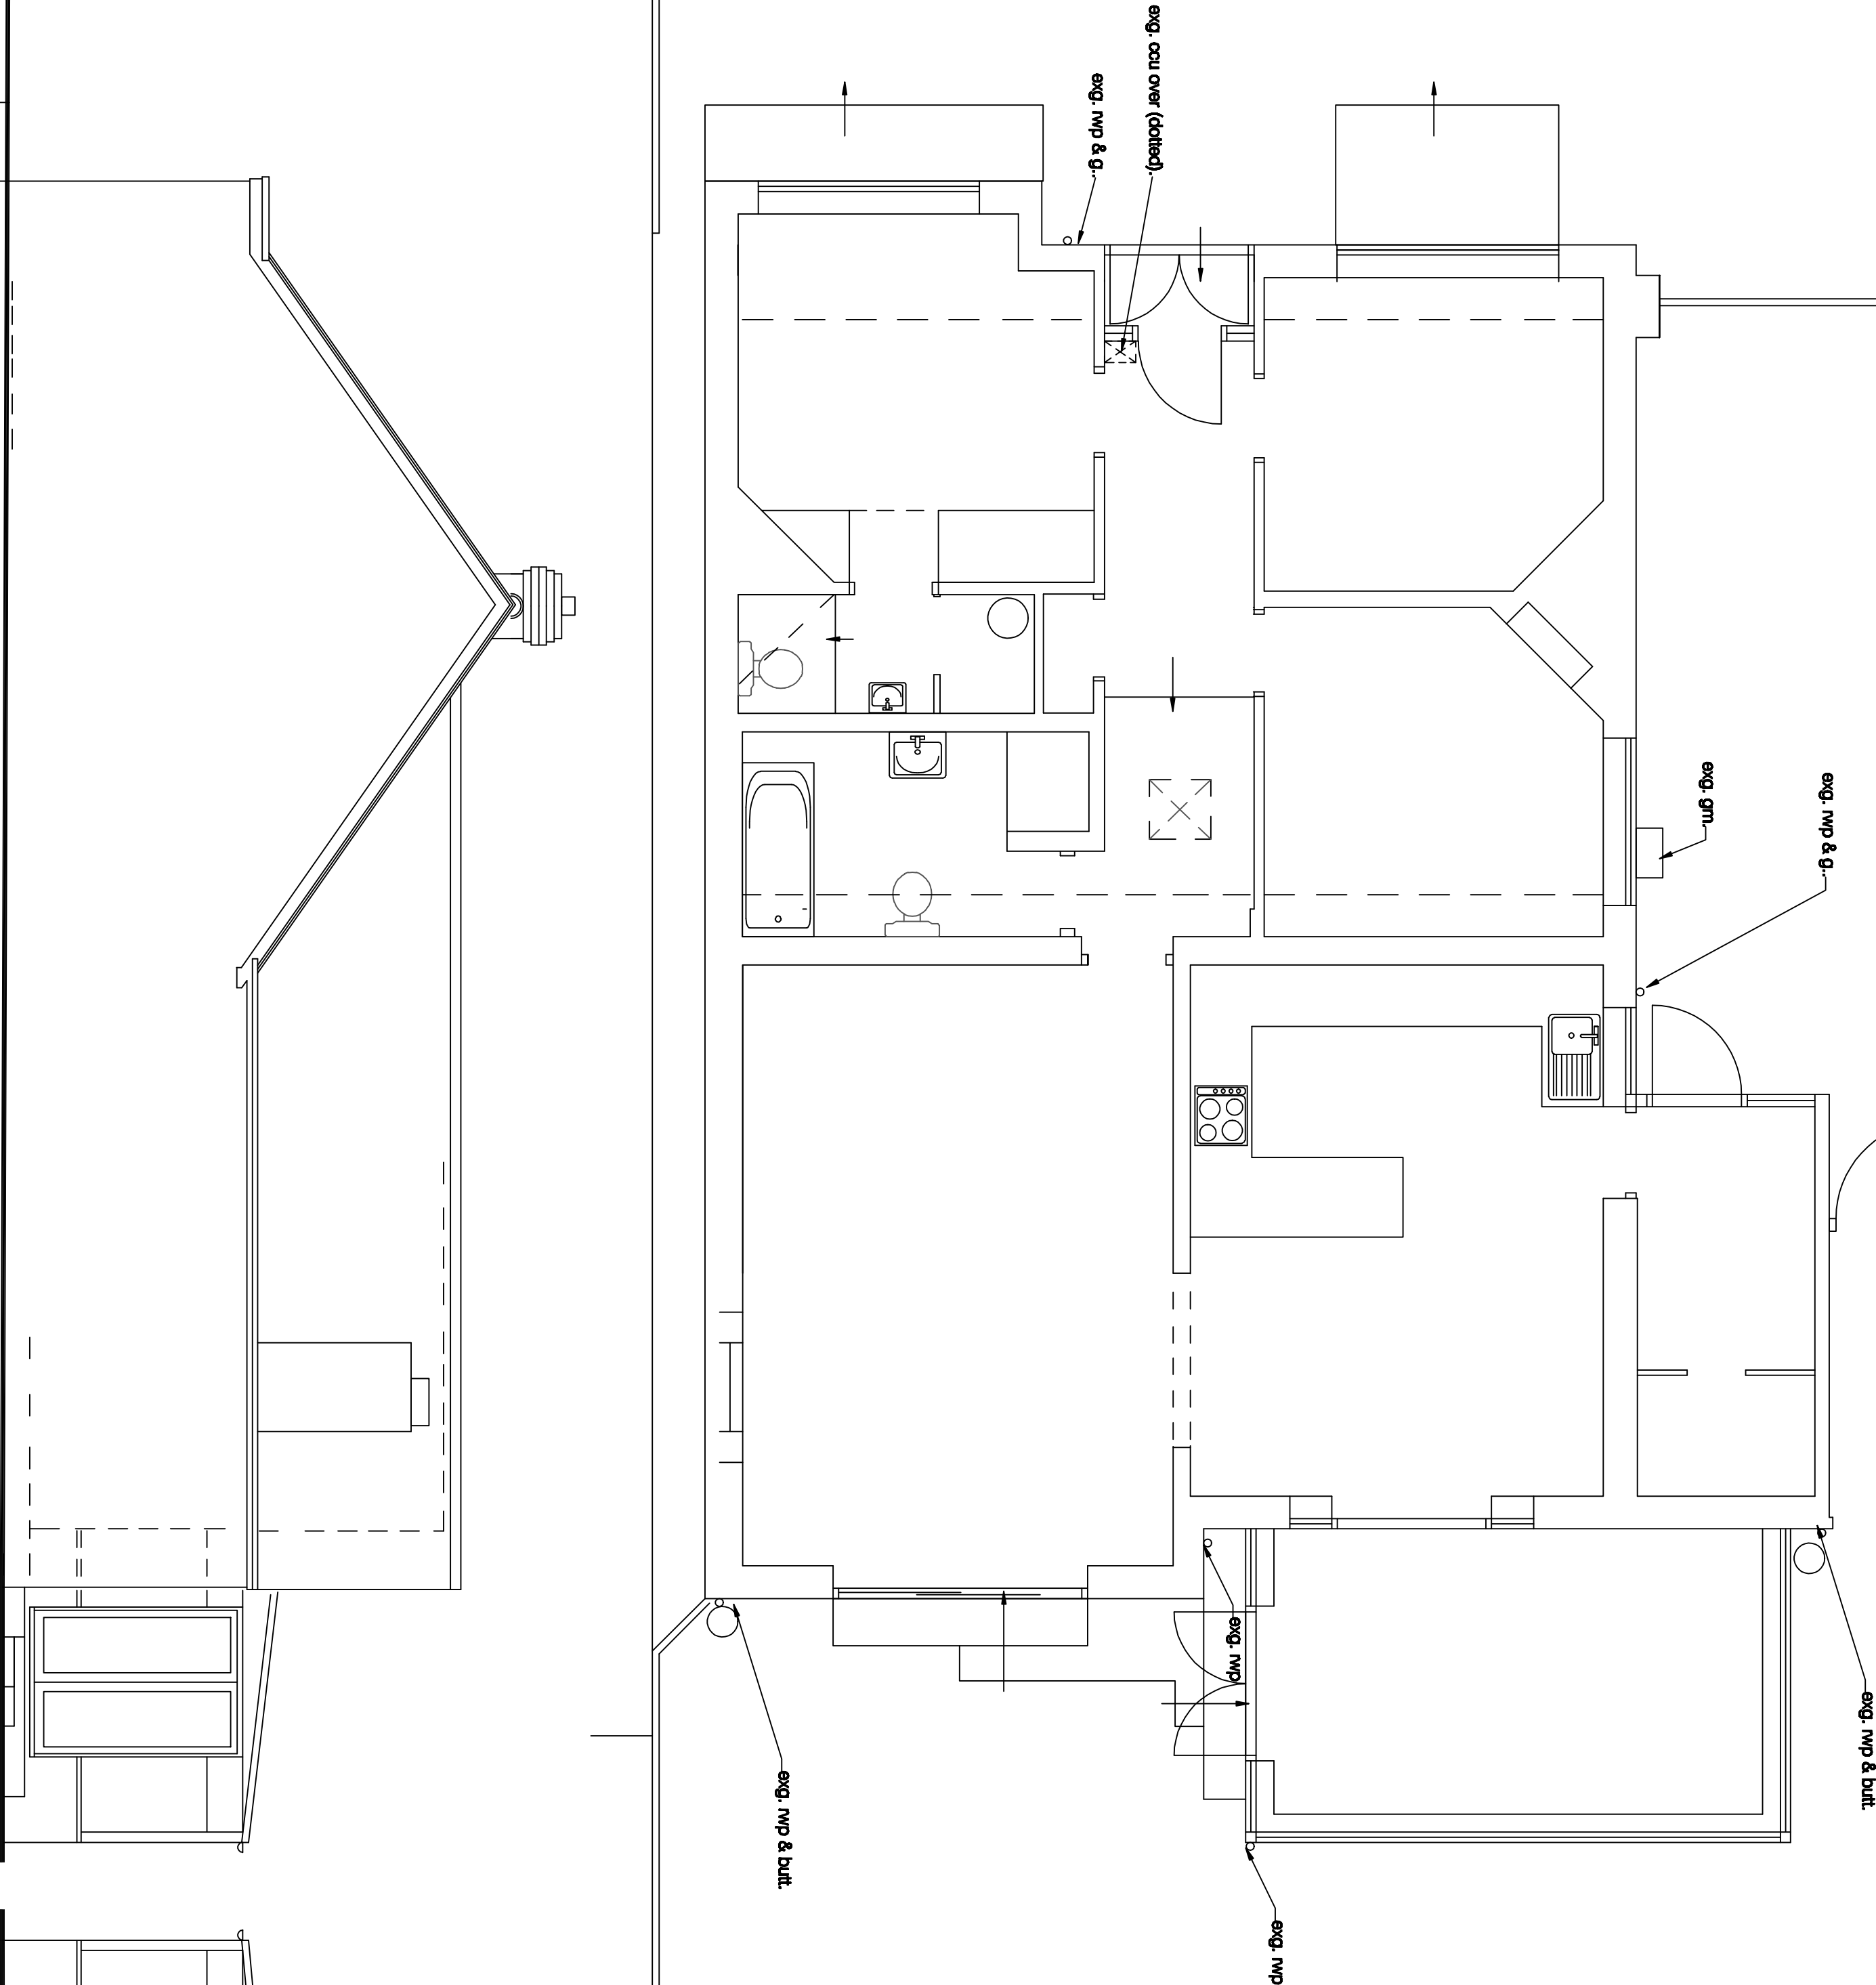

PLAN

exg. outhouse.