NOTES.

Piled base (4130mm X 2710mm X 550mm deep) with :-
New 12.0m Phase 2 pole -
existing 8.0m monopole to be removed.
6No. XPD 72-10 X-polar antennas
Orientations - Cell 1 = 30° (0° - 6° downtilt)
Cell 2 = 150° (0° - 6° downtilt)
Cell 3 = 270° (0° - 6° downtilt)
New cabin (3.6m x 2.4m) on support steelwork -
existing cabin (2.4m x 2.4m) to be removed.
Malcoe cabinet to remain.
1No. A/C unit replaced with 2No. (double stacked) A/C units.
2No. gantry posts.
Confirmed B.T. landline.

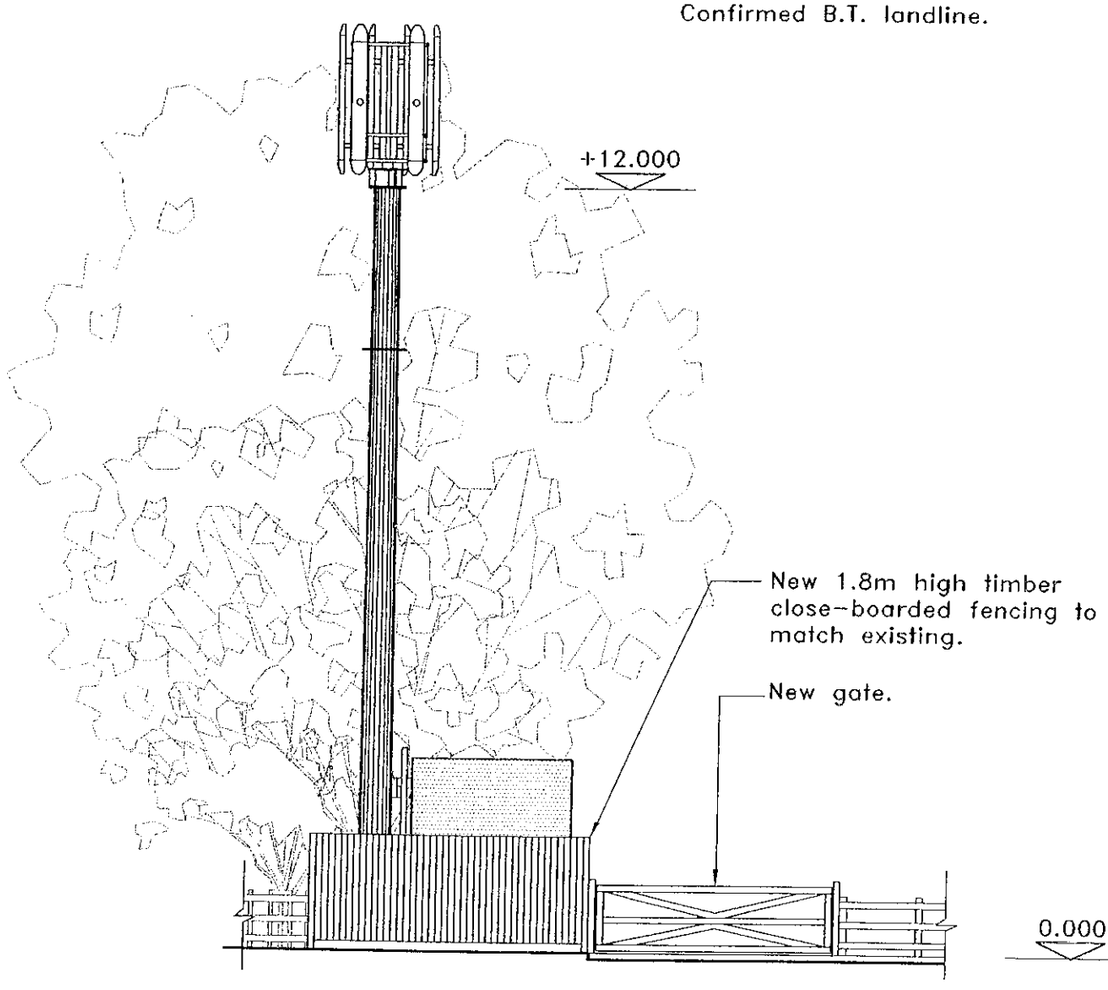

VIEW A.

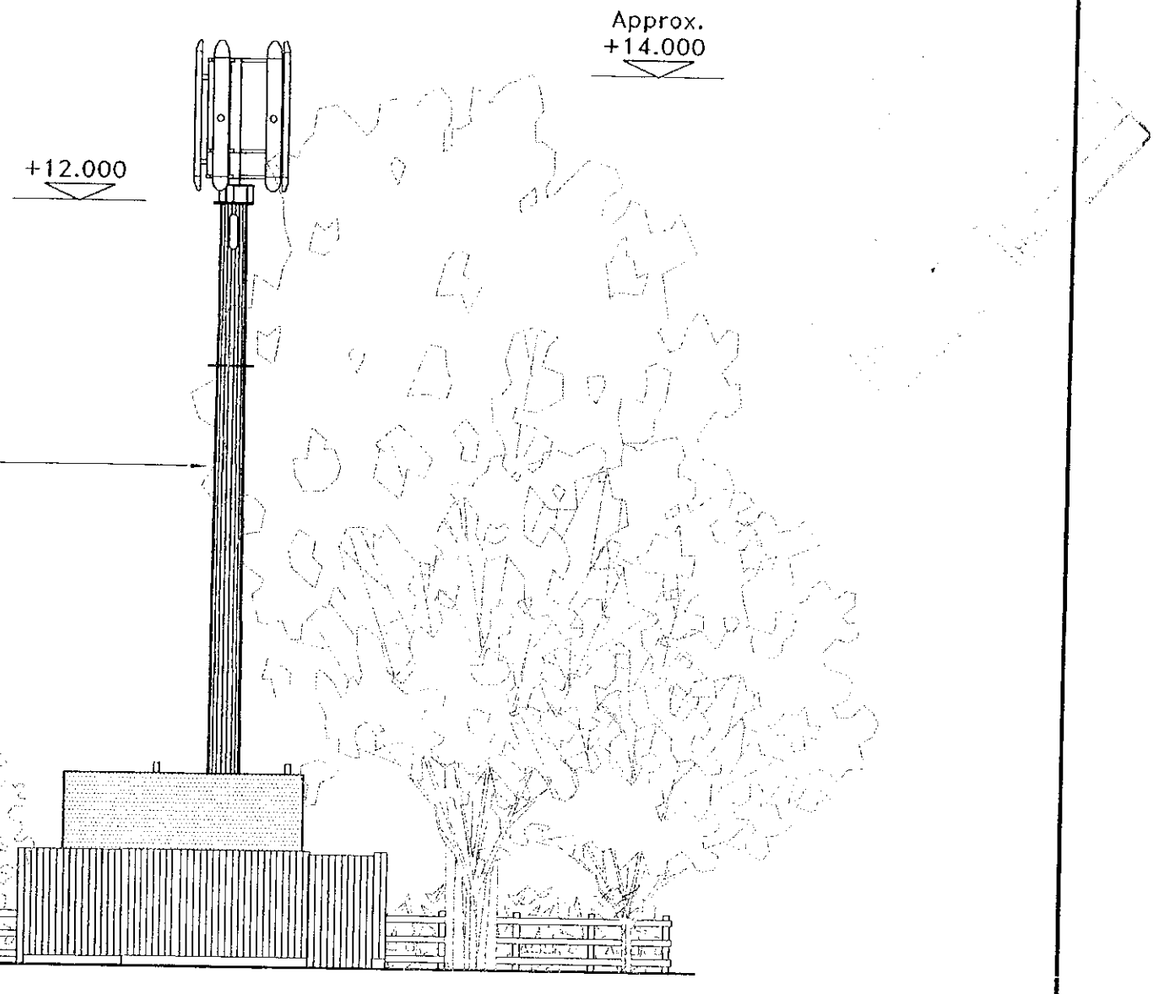

VIEW B.

NOTE: REPRESENTATION ONLY - DO NOT SCALE FROM THIS DRAWING.

Ballast Wiltshier FS22848

vodafone FS12463

REV	BY/CHK	APP'D	DESCRIPTION	DATE
-	LJC/JB	JB/BW	Contract issue	17/08/00

SHINFIELD - BLACK BOY PUBLIC HOUSE - READING
ELEVATIONS

SCALES	Drawing Status	DWG No.	Rev
1:100	Proposal	1264A-T2	-

N

Note:
* Existing cabin (2.4m X 2.4m) and 8.0m monopole to be removed.
* Power, BT and earthing arrangements to remain as existing.

Note:
This proposal is subject to confirmation by the original design engineer that the applied increase in cabin and pole loading will not exceed the previously adopted parameters for the design of the holding down bolts, the concrete base and the pile arrangement as constructed.

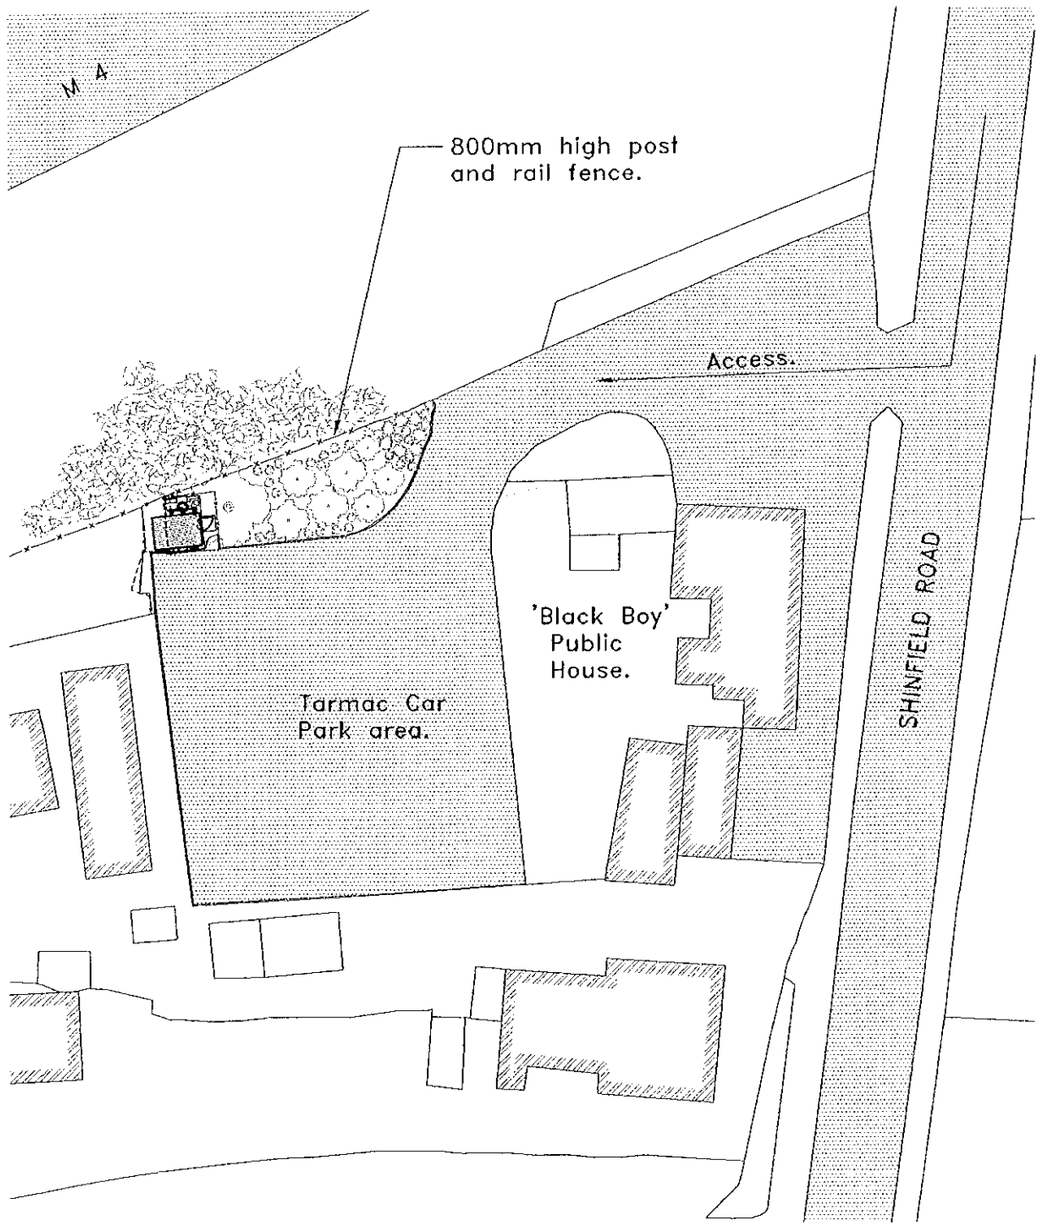

SITE PLAN
(1:500)

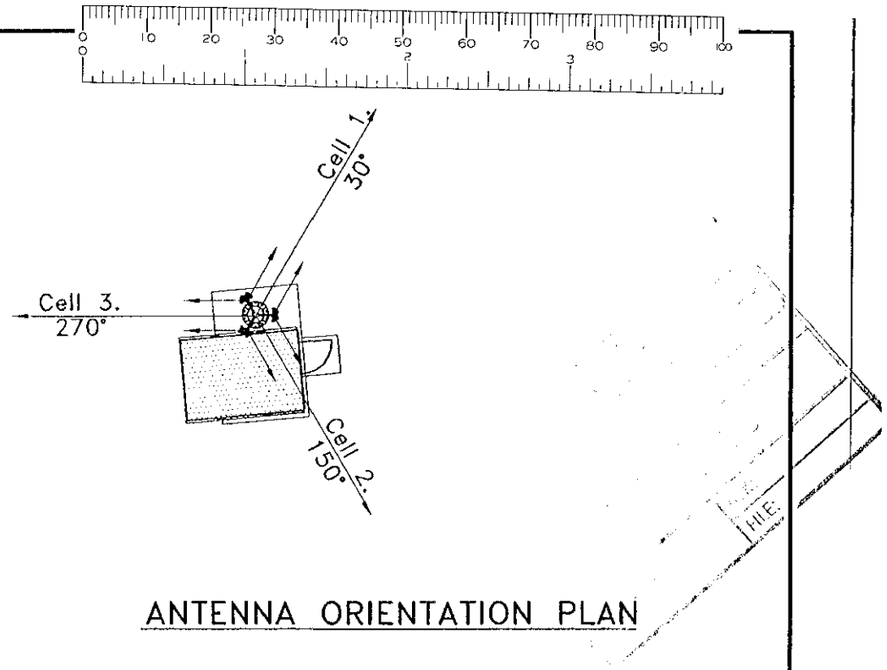

ANTENNA ORIENTATION PLAN

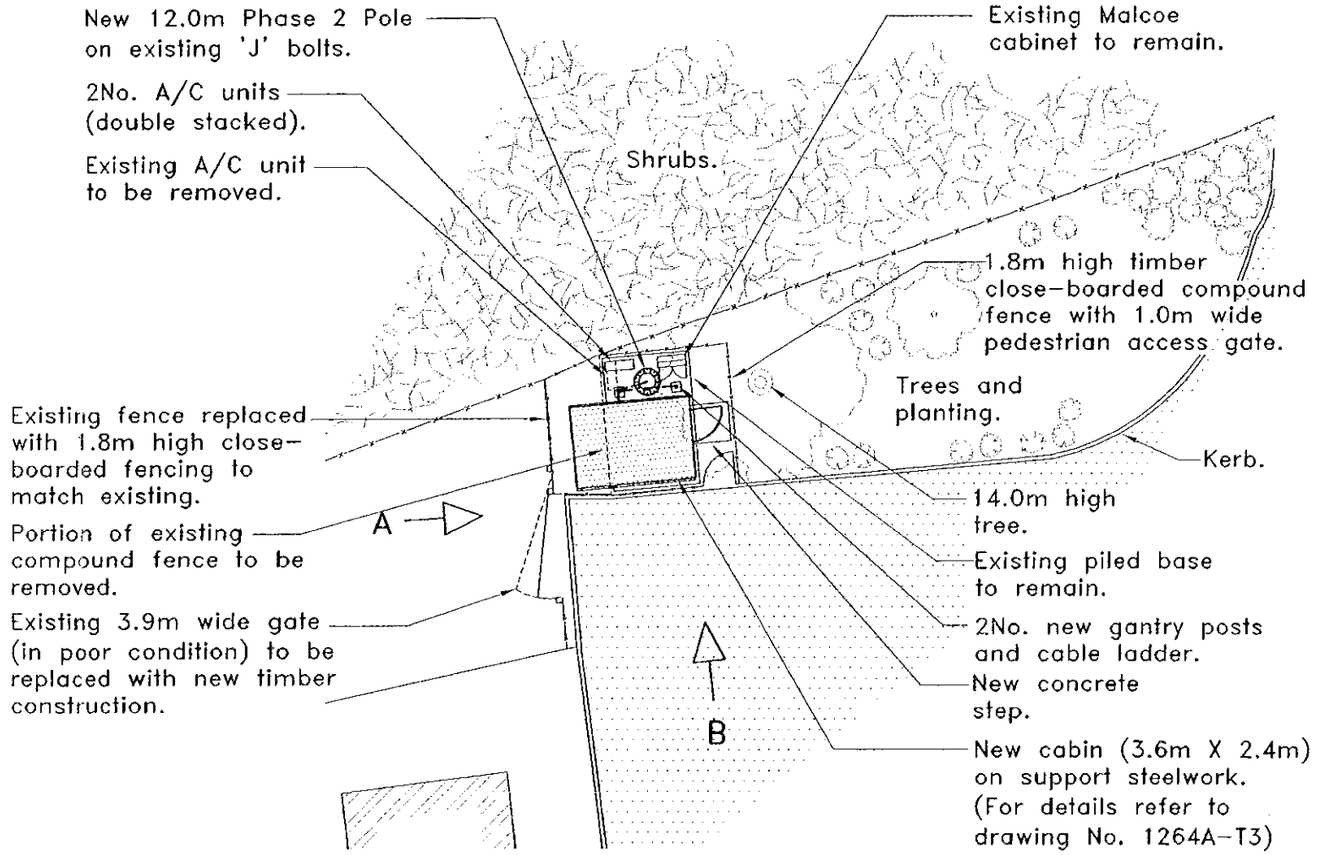

BASE LOCATION PLAN
(1:200)

NOTE: REPRESENTATION ONLY - DO NOT SCALE FROM THIS DRAWING.

Ballast Wiltshier FS22848

vodafone FS12463

REV	BY/CHK	APP'D	DESCRIPTION	DATE
-	LIC/JB	JB/BW	Contract issue	17/08/00

SHINFIELD - BLACK BOY PUBLIC HOUSE - READING
SITE PLANS

SCALES	Drawing Status	DWG No.	Rev
AS SHOWN	Proposal	1264A-T1	-

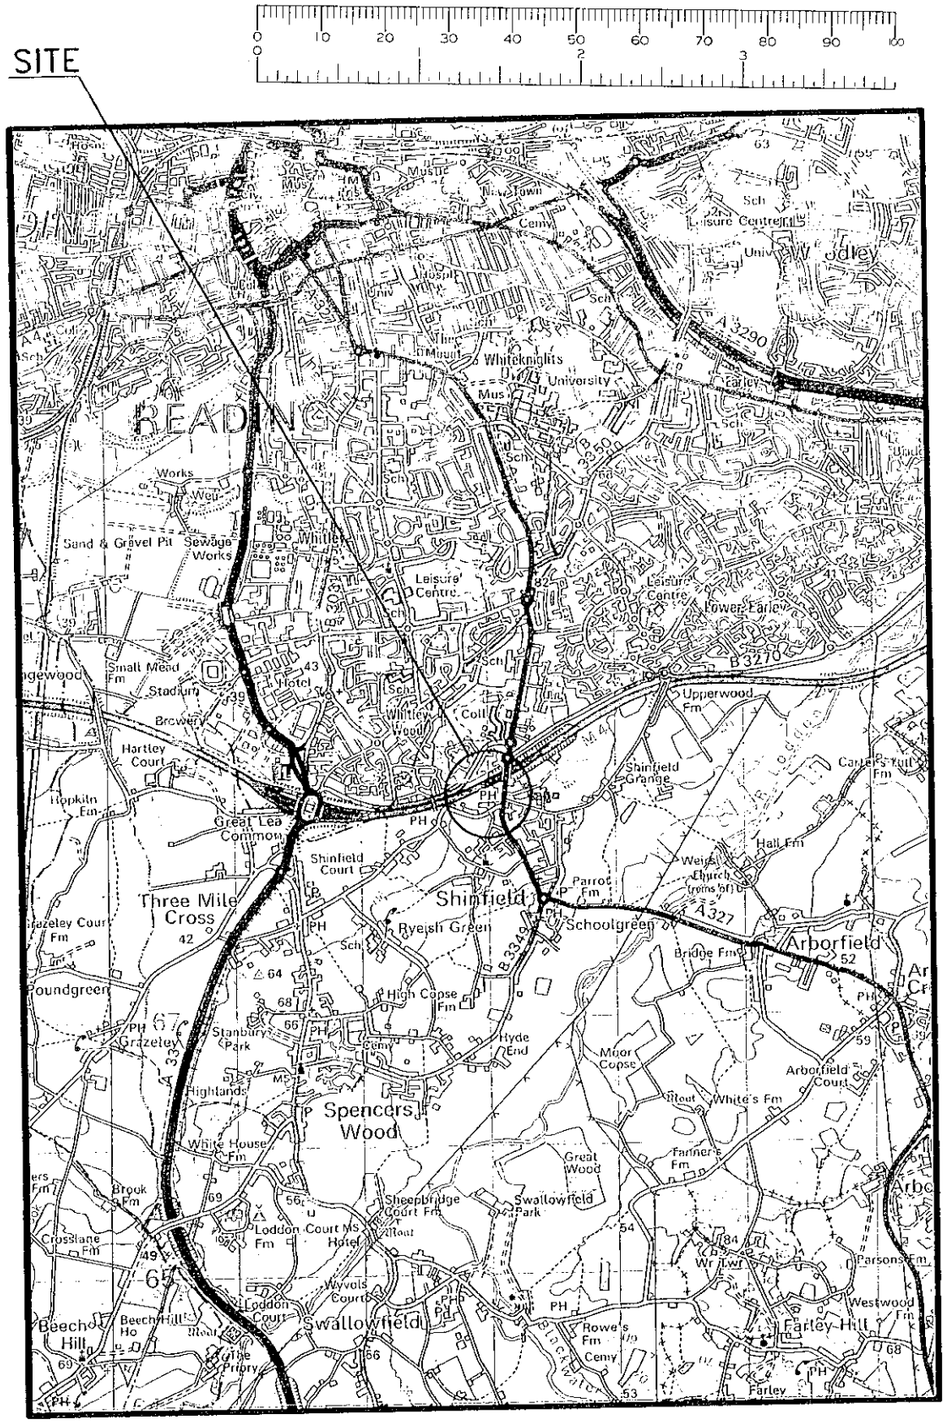

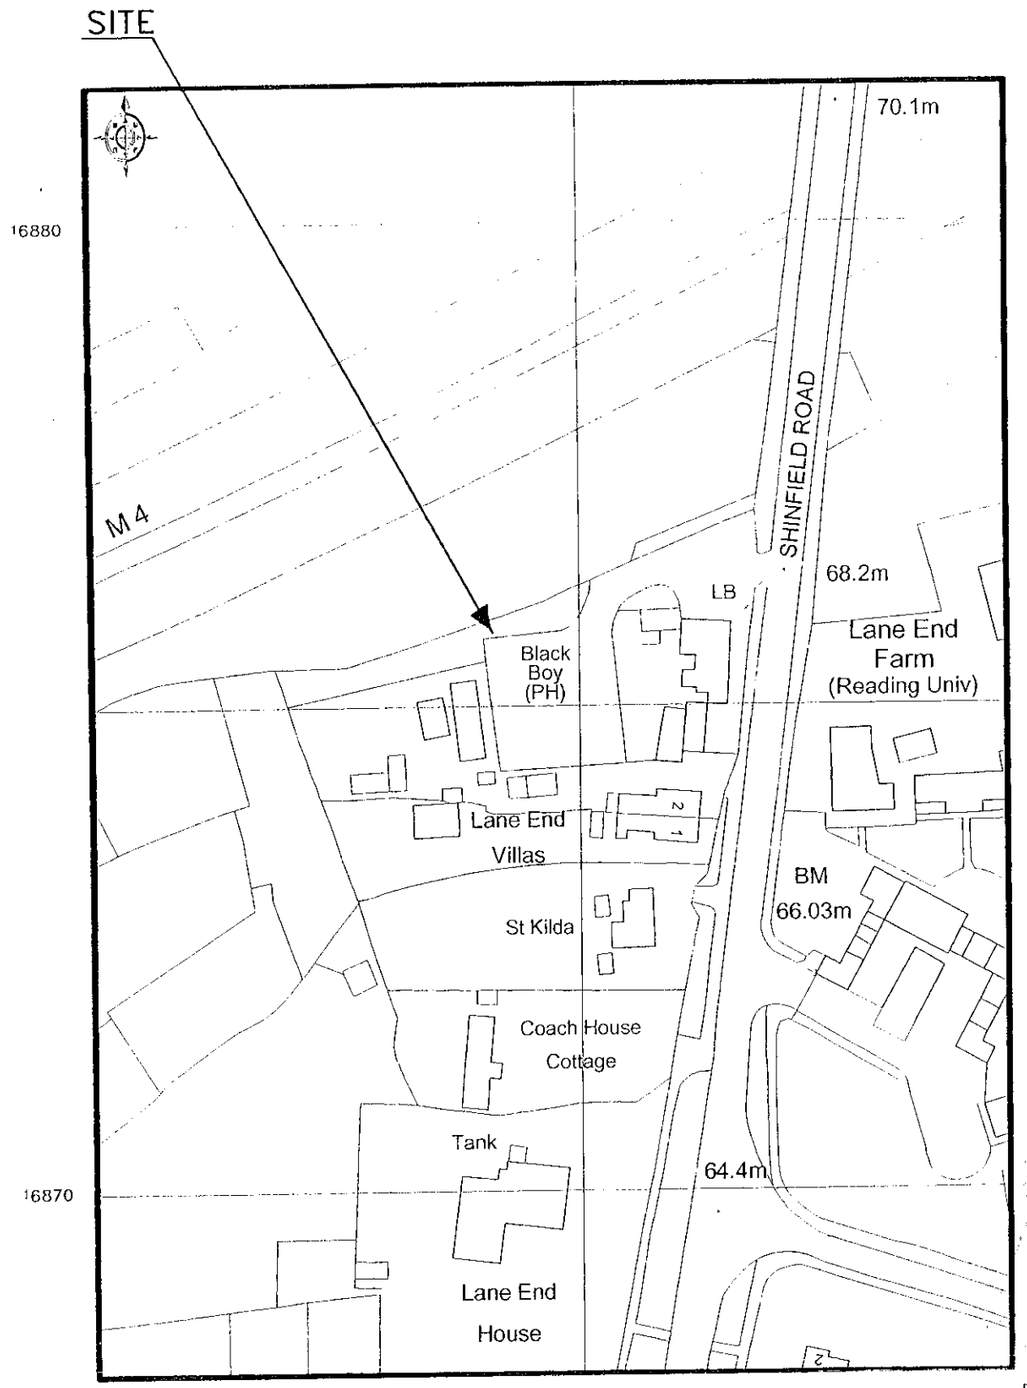

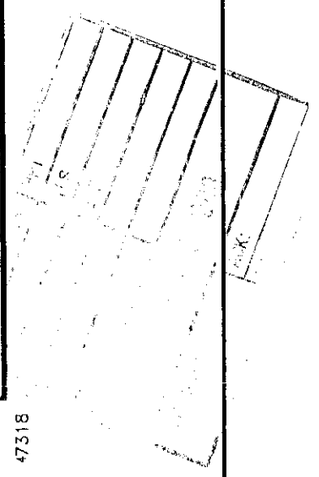

47301 SITE GRID REFERENCE 473082 168815 (SCALE 1:1250)

47318

Planning application notice to be positioned at entrance to site.

Reproduced from the Ordnance Survey maps with permission of the Controller of H.M. Stationary Offices © Crown Copyright.

Ballast Wiltshier FS22848

vodafone FS12453

REV	BY/CHK	APP'D	DESCRIPTION	DATE
–	LJC/JB	JB/BW	Contract issue	17/08/00

SHINFIELD – BLACK BOY PUBLIC HOUSE – READING
SITE LOCATION MAPS

SCALES	Drawing Status	DWG No.	Rev
AS SHOWN	Proposal	1264A-M1	–