

EAST ELEVATION

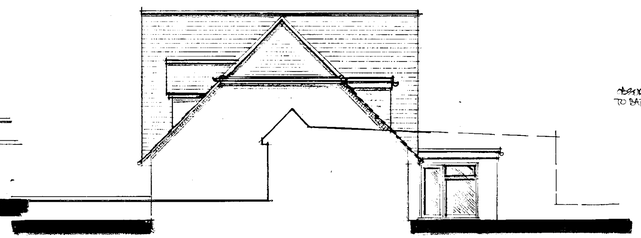

NORTH ELEVATION



WEST ELEVATION

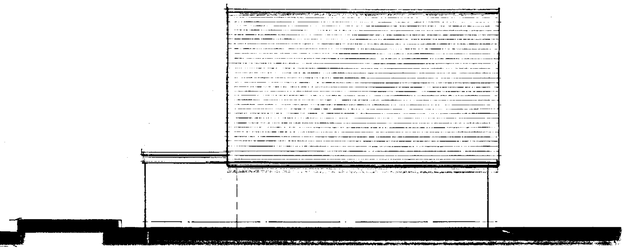

SOUTH ELEVATION

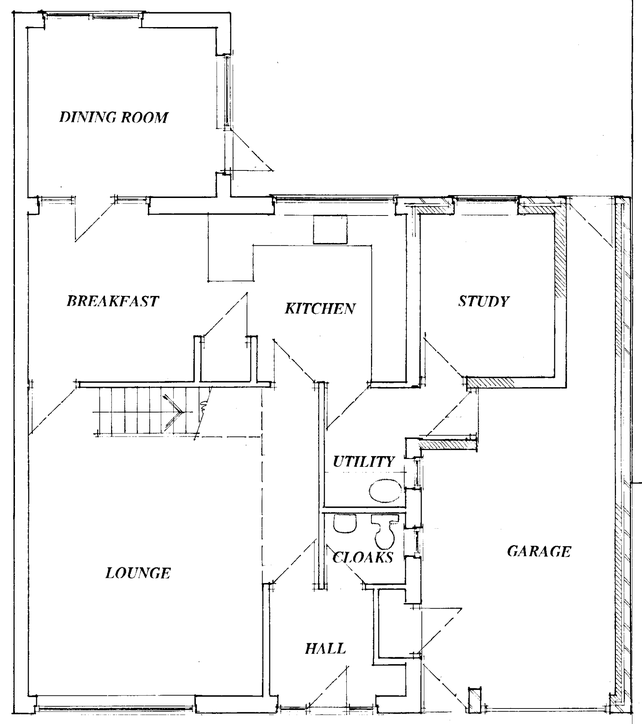

GROUND FLOOR PLAN

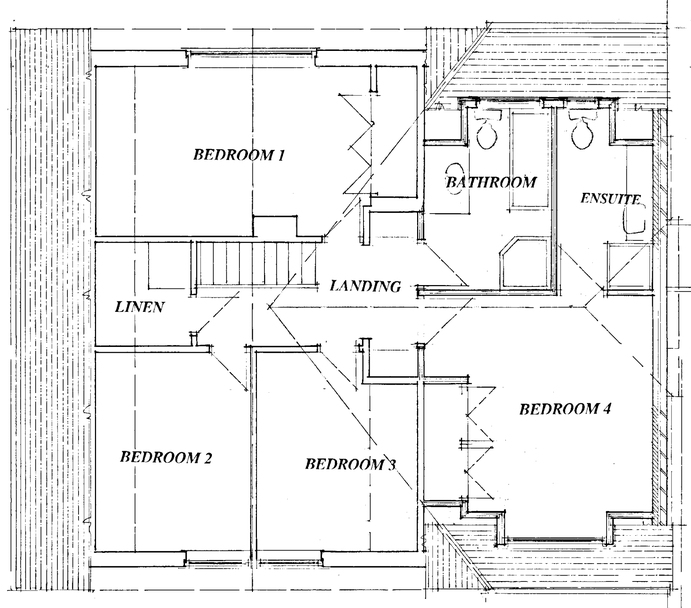

FIRST FLOOR PLAN

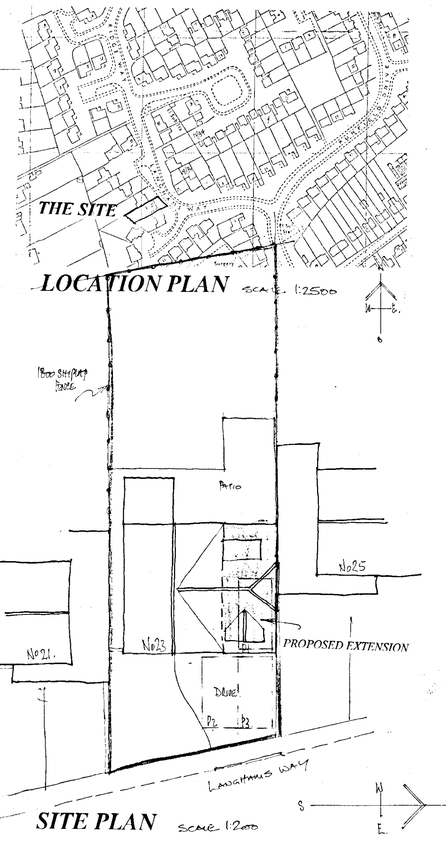

08.FEB.2002 • 5863

Proposal: PROPOSED EXTENSIONS.
Drawing: PLANNING PROPOSALS
Site: 23 LANGHAMS WAY, WARGRAVE, BERKSHIRE.

Date 25 January, 2002 Scale . 1:50 & 1:100 . Drawing No D 631-02

COLIN DAWSON & ASSOCIATES
Architectural Design & Building Surveying.
MALVERN HOUSE
1 MALVERN WAY
EWYSTRD
READING, BERKSHIRE, RG10 9PY.
Tel: (0118) 9343322 Fax: (0118) 9343322.

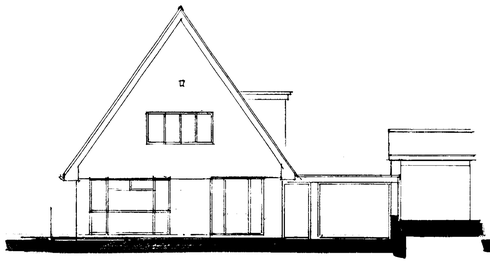

EAST ELEVATION

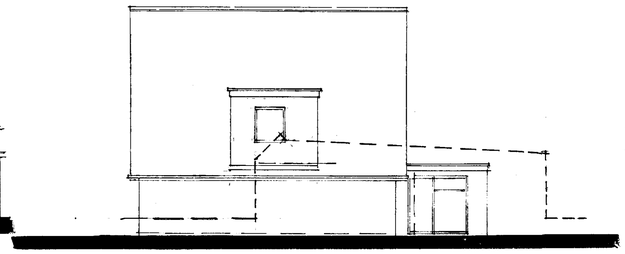

NORTH ELEVATION

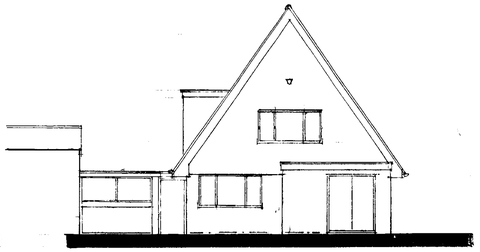

WEST ELEVATION

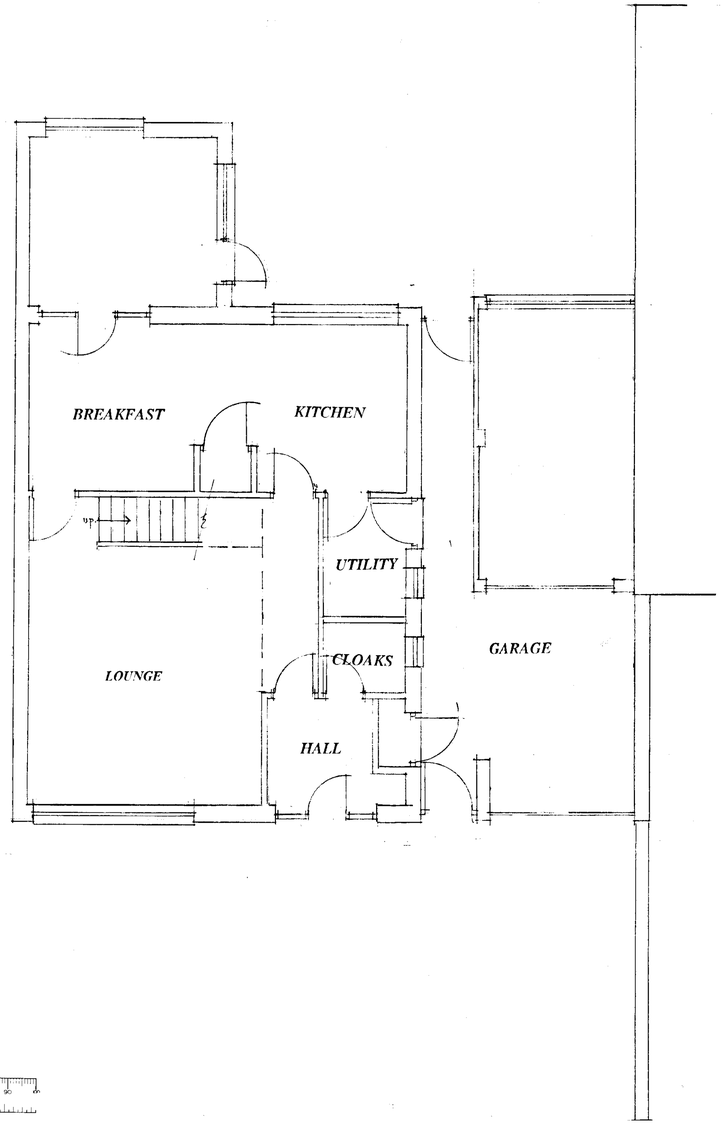

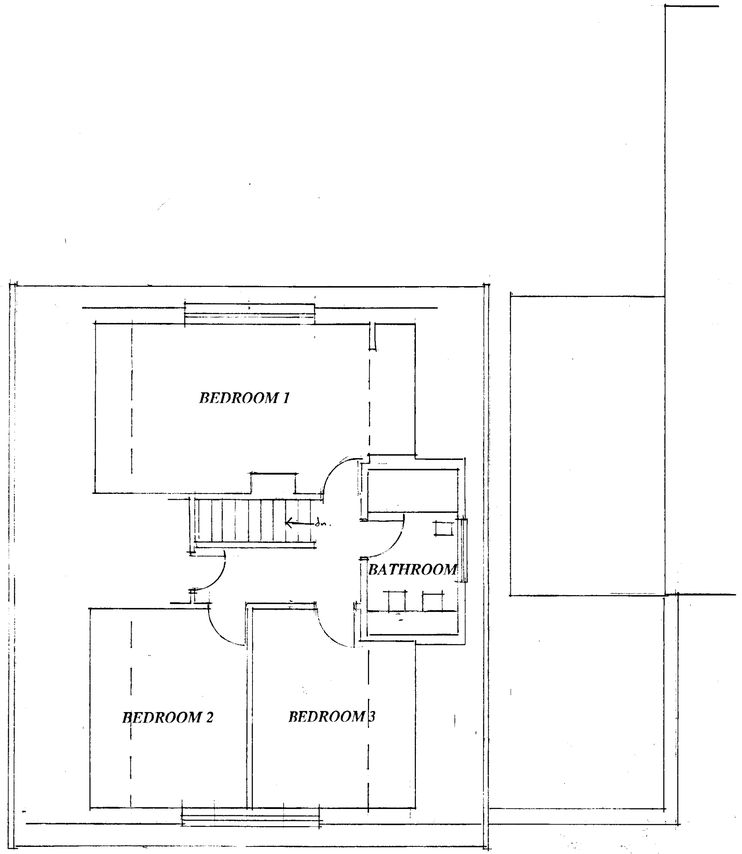

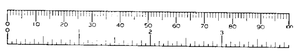

APPROVED

REVISED PLAN

5863

Proposal
PROPOSED EXTENSIONS.

Drawing
PLANS AS EXISTING

Site
23 LANGHAMS WAY, WARGRAVE, BERKSHIRE

Date 20 November, 2001 Scale . 1:100 &1:50 Drawing No D 631-01

24 APR 2002

COLIN DAWSON & ASSOCIATES
Architectural Design & Building Surveying.
MALVERN HOUSE
1 MALVERN WAY
TWYFORD
READING, BERKSHIRE, RG10 9PY.
Tel: (0118) 9343322 Fax: (0118) 9343322.

REVISED PLAN

5863

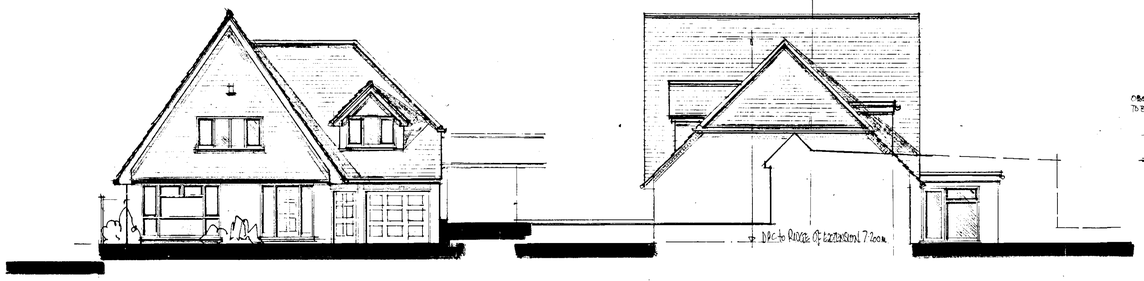

EAST ELEVATION

NORTH ELEVATION

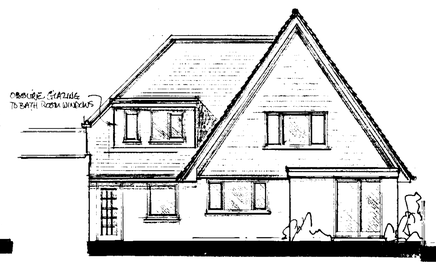

WEST ELEVATION

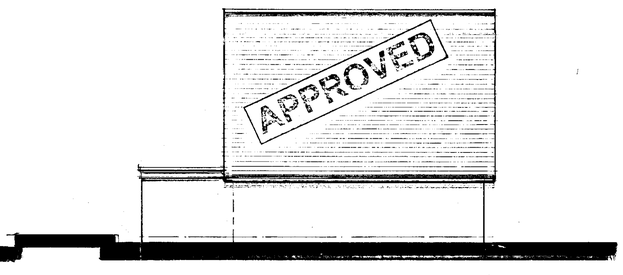

SOUTH ELEVATION

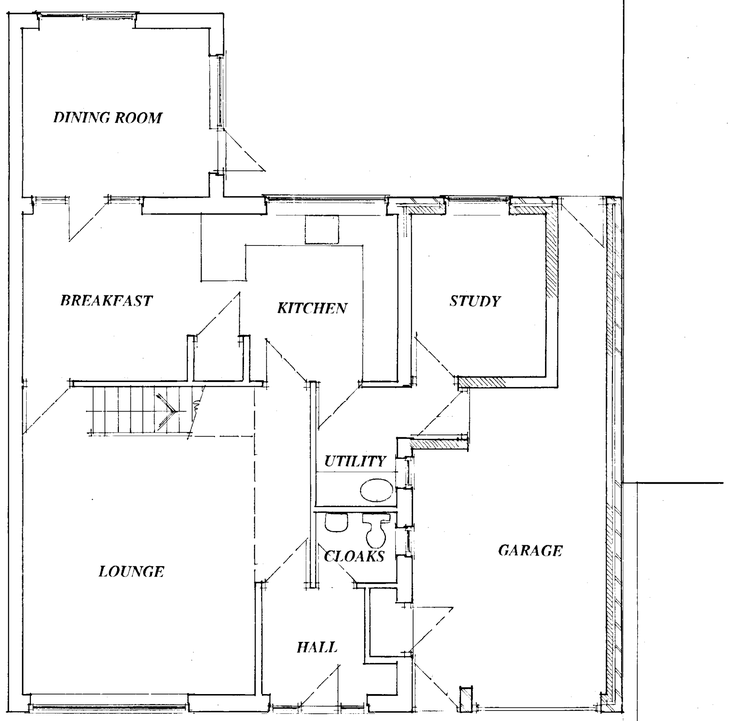

GROUND FLOOR PLAN

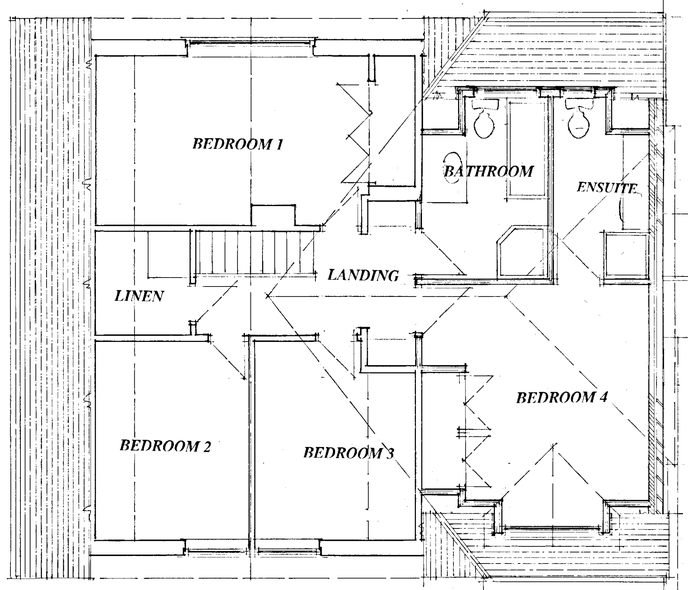

FIRST FLOOR PLAN

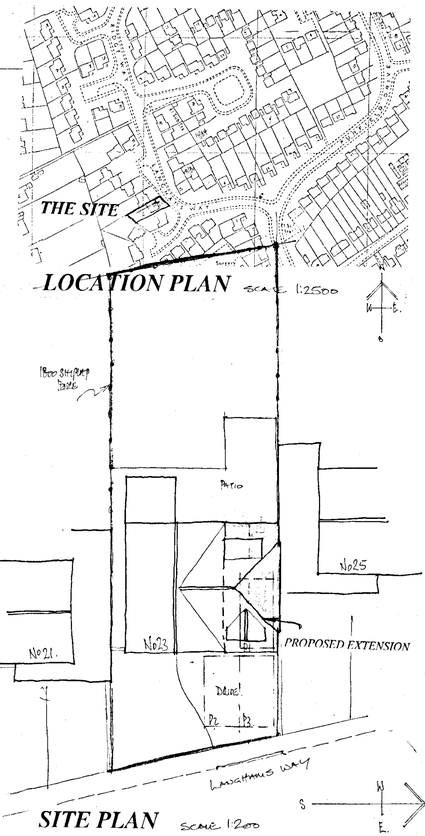

Proposal
PROPOSED EXTENSIONS.

Drawing
PLANNING PROPOSALS

Site
23 LANGHAMS WAY, WARGRAVE, BERKSHIRE.

Date 25 January, 2002 Scale . 1:50 & 1:100 . Drawing No D 631-02B

COLIN DAWSON & ASSOCIATES
Architectural Design & Building Surveying.
MALVERN HOUSE
1 MALVERN WAY
TWYFORD
READING BERKSHIRE RG10 0PE
Tel: (0118) 9343322 Fax: (0118) 9343322

24 APR 2002

Revised drawings

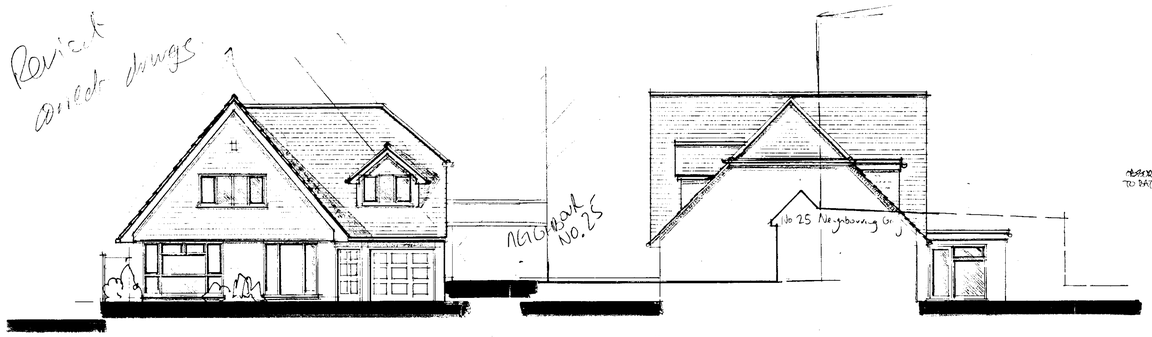

EAST ELEVATION

NORTH ELEVATION

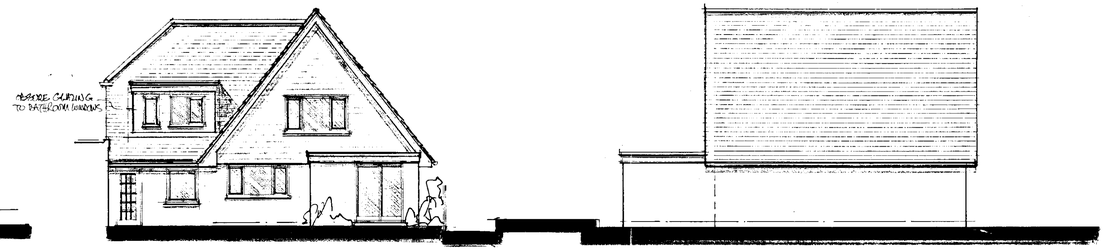

WEST ELEVATION

SOUTH ELEVATION

EXISTING EAST ELEVATION. (NOT TO SCALE):

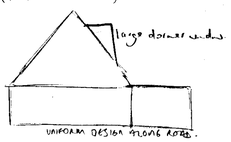

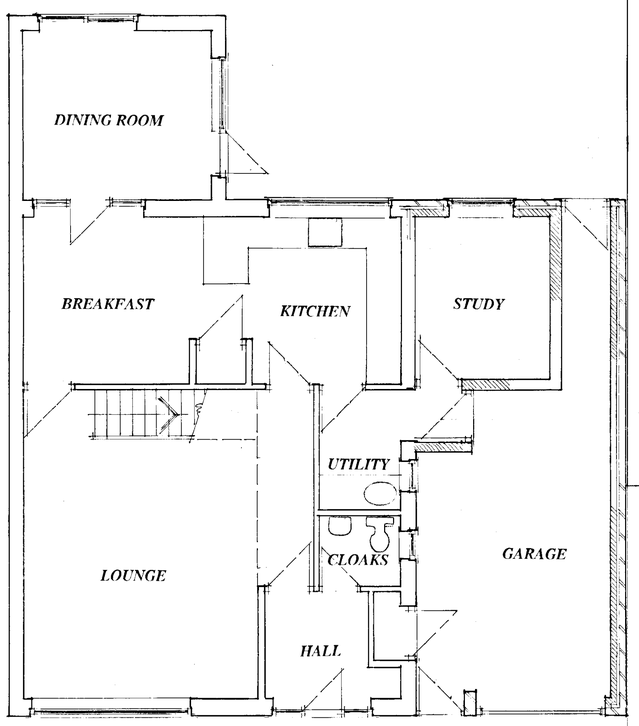

GROUND FLOOR PLAN

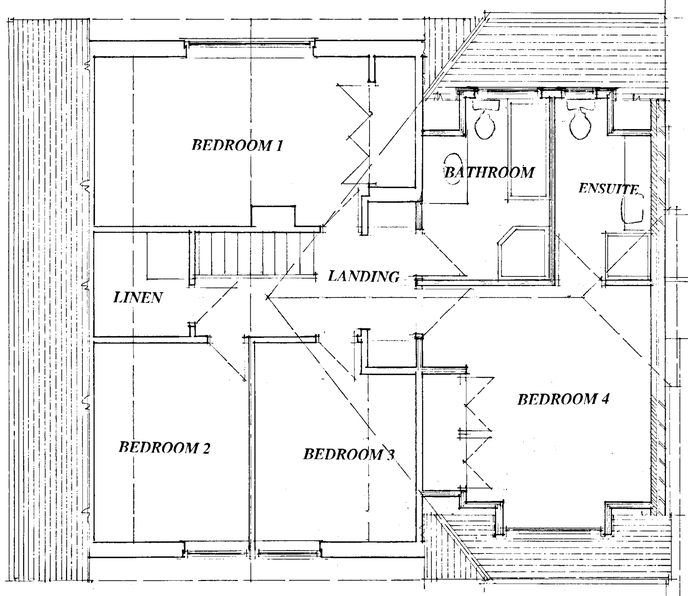

FIRST FLOOR PLAN

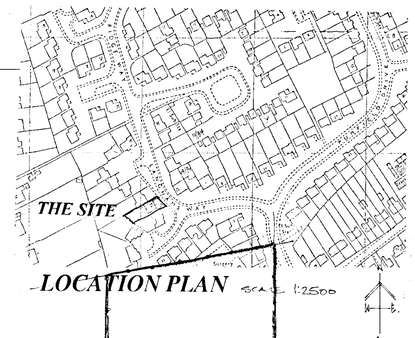

LOCATION PLAN SCALE 1:2500

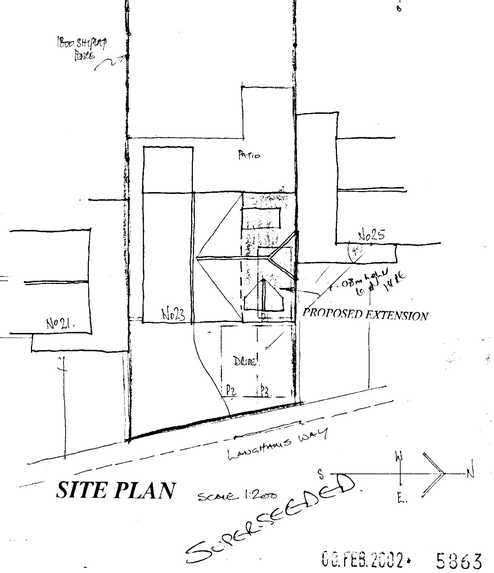

SITE PLAN SCALE 1:200

SUPERSEEDED.

06.FEB.2002. 5863

Proposal PROPOSED EXTENSIONS. *Drawing* PLANNING PROPOSALS

Site 23 LANGHAMS WAY, WARGRAVE, BERKSHIRE.

Date 25 January, 2002 *Scale* 1:50 & 1:100. *Drawing No* D 631-02

COLIN DAWSON & ASSOCIATES
Architectural Design & Building Surveying.
MALVERN HOUSE
1 MALVERN WAY
TWYFORD
READING, BERKSHIRE RG10 9PY.
Tel: (0118) 9343322 Fax: (0118) 9343322



EAST ELEVATION

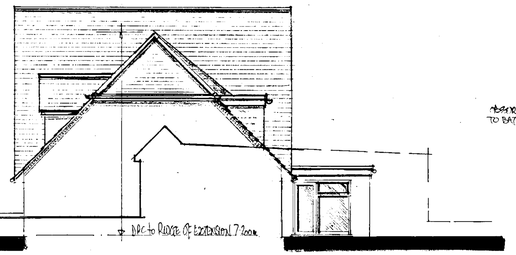

NORTH ELEVATION



WEST ELEVATION

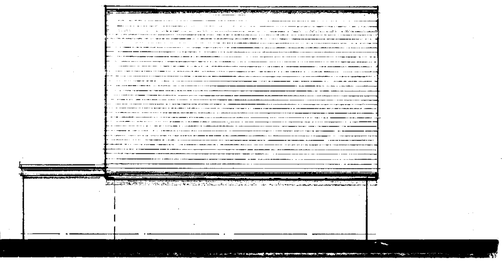

SOUTH ELEVATION

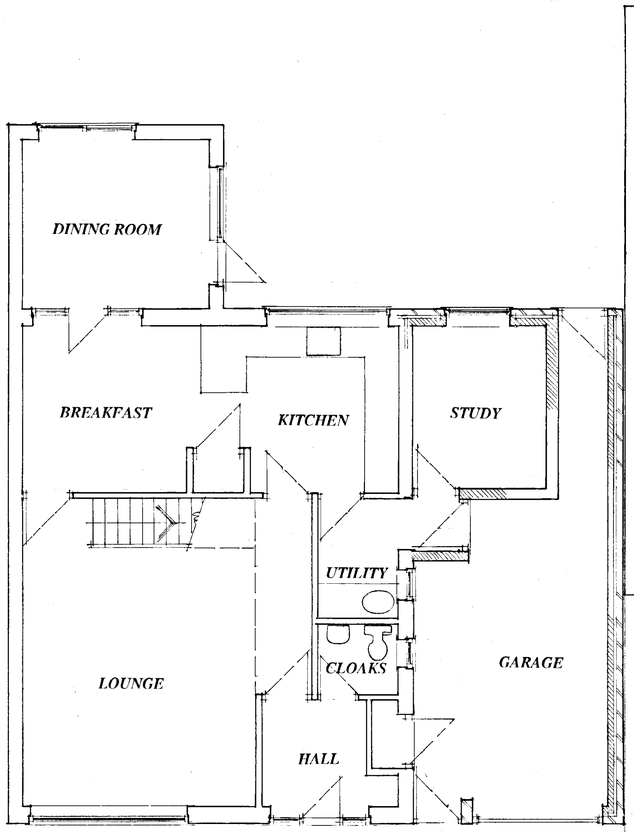

GROUND FLOOR PLAN

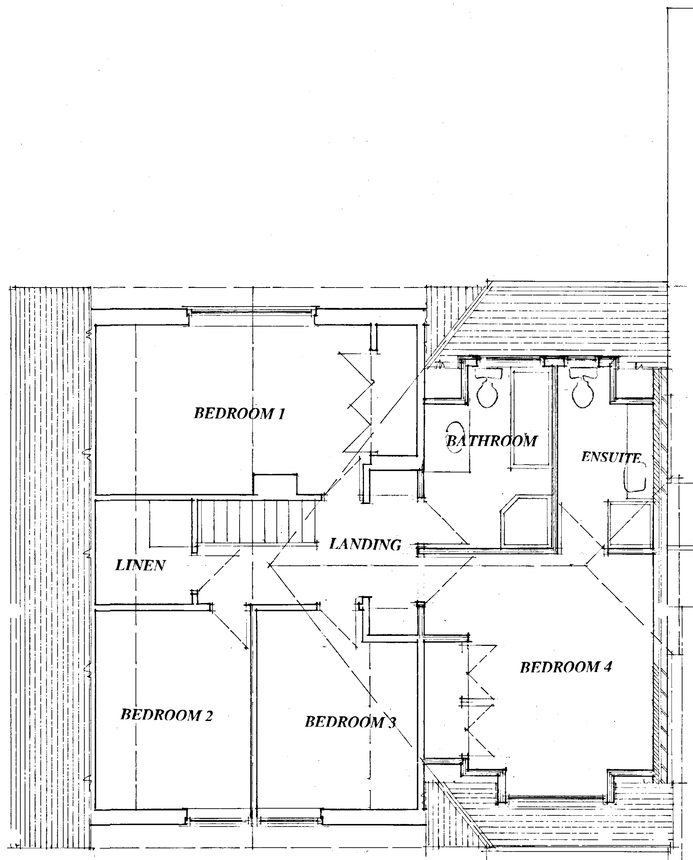

FIRST FLOOR PLAN

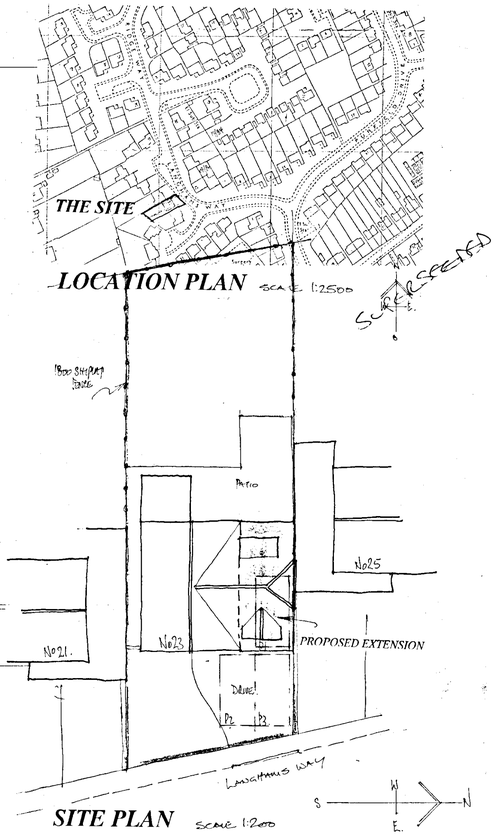

Proposal
PROPOSED EXTENSIONS.

Drawing
PLANNING PROPOSALS

Site
23 LANGHAMS WAY, WARGRAVE, BERKSHIRE.

Date *25 January, 2002* *Scale* *1:50 & 1:100.* *Drawing No* *D 631-02A*

COLIN DAWSON & ASSOCIATES
Architectural Design & Building Surveying
MALVERN HOUSE
1 MALVERN WAY
TWYFORD
READING, BERKSHIRE, RG10 9QY
Tel:. **(0118) 9343322** *Fax:* (0118) 9343322

08 APR 2002
ACK
FILE