


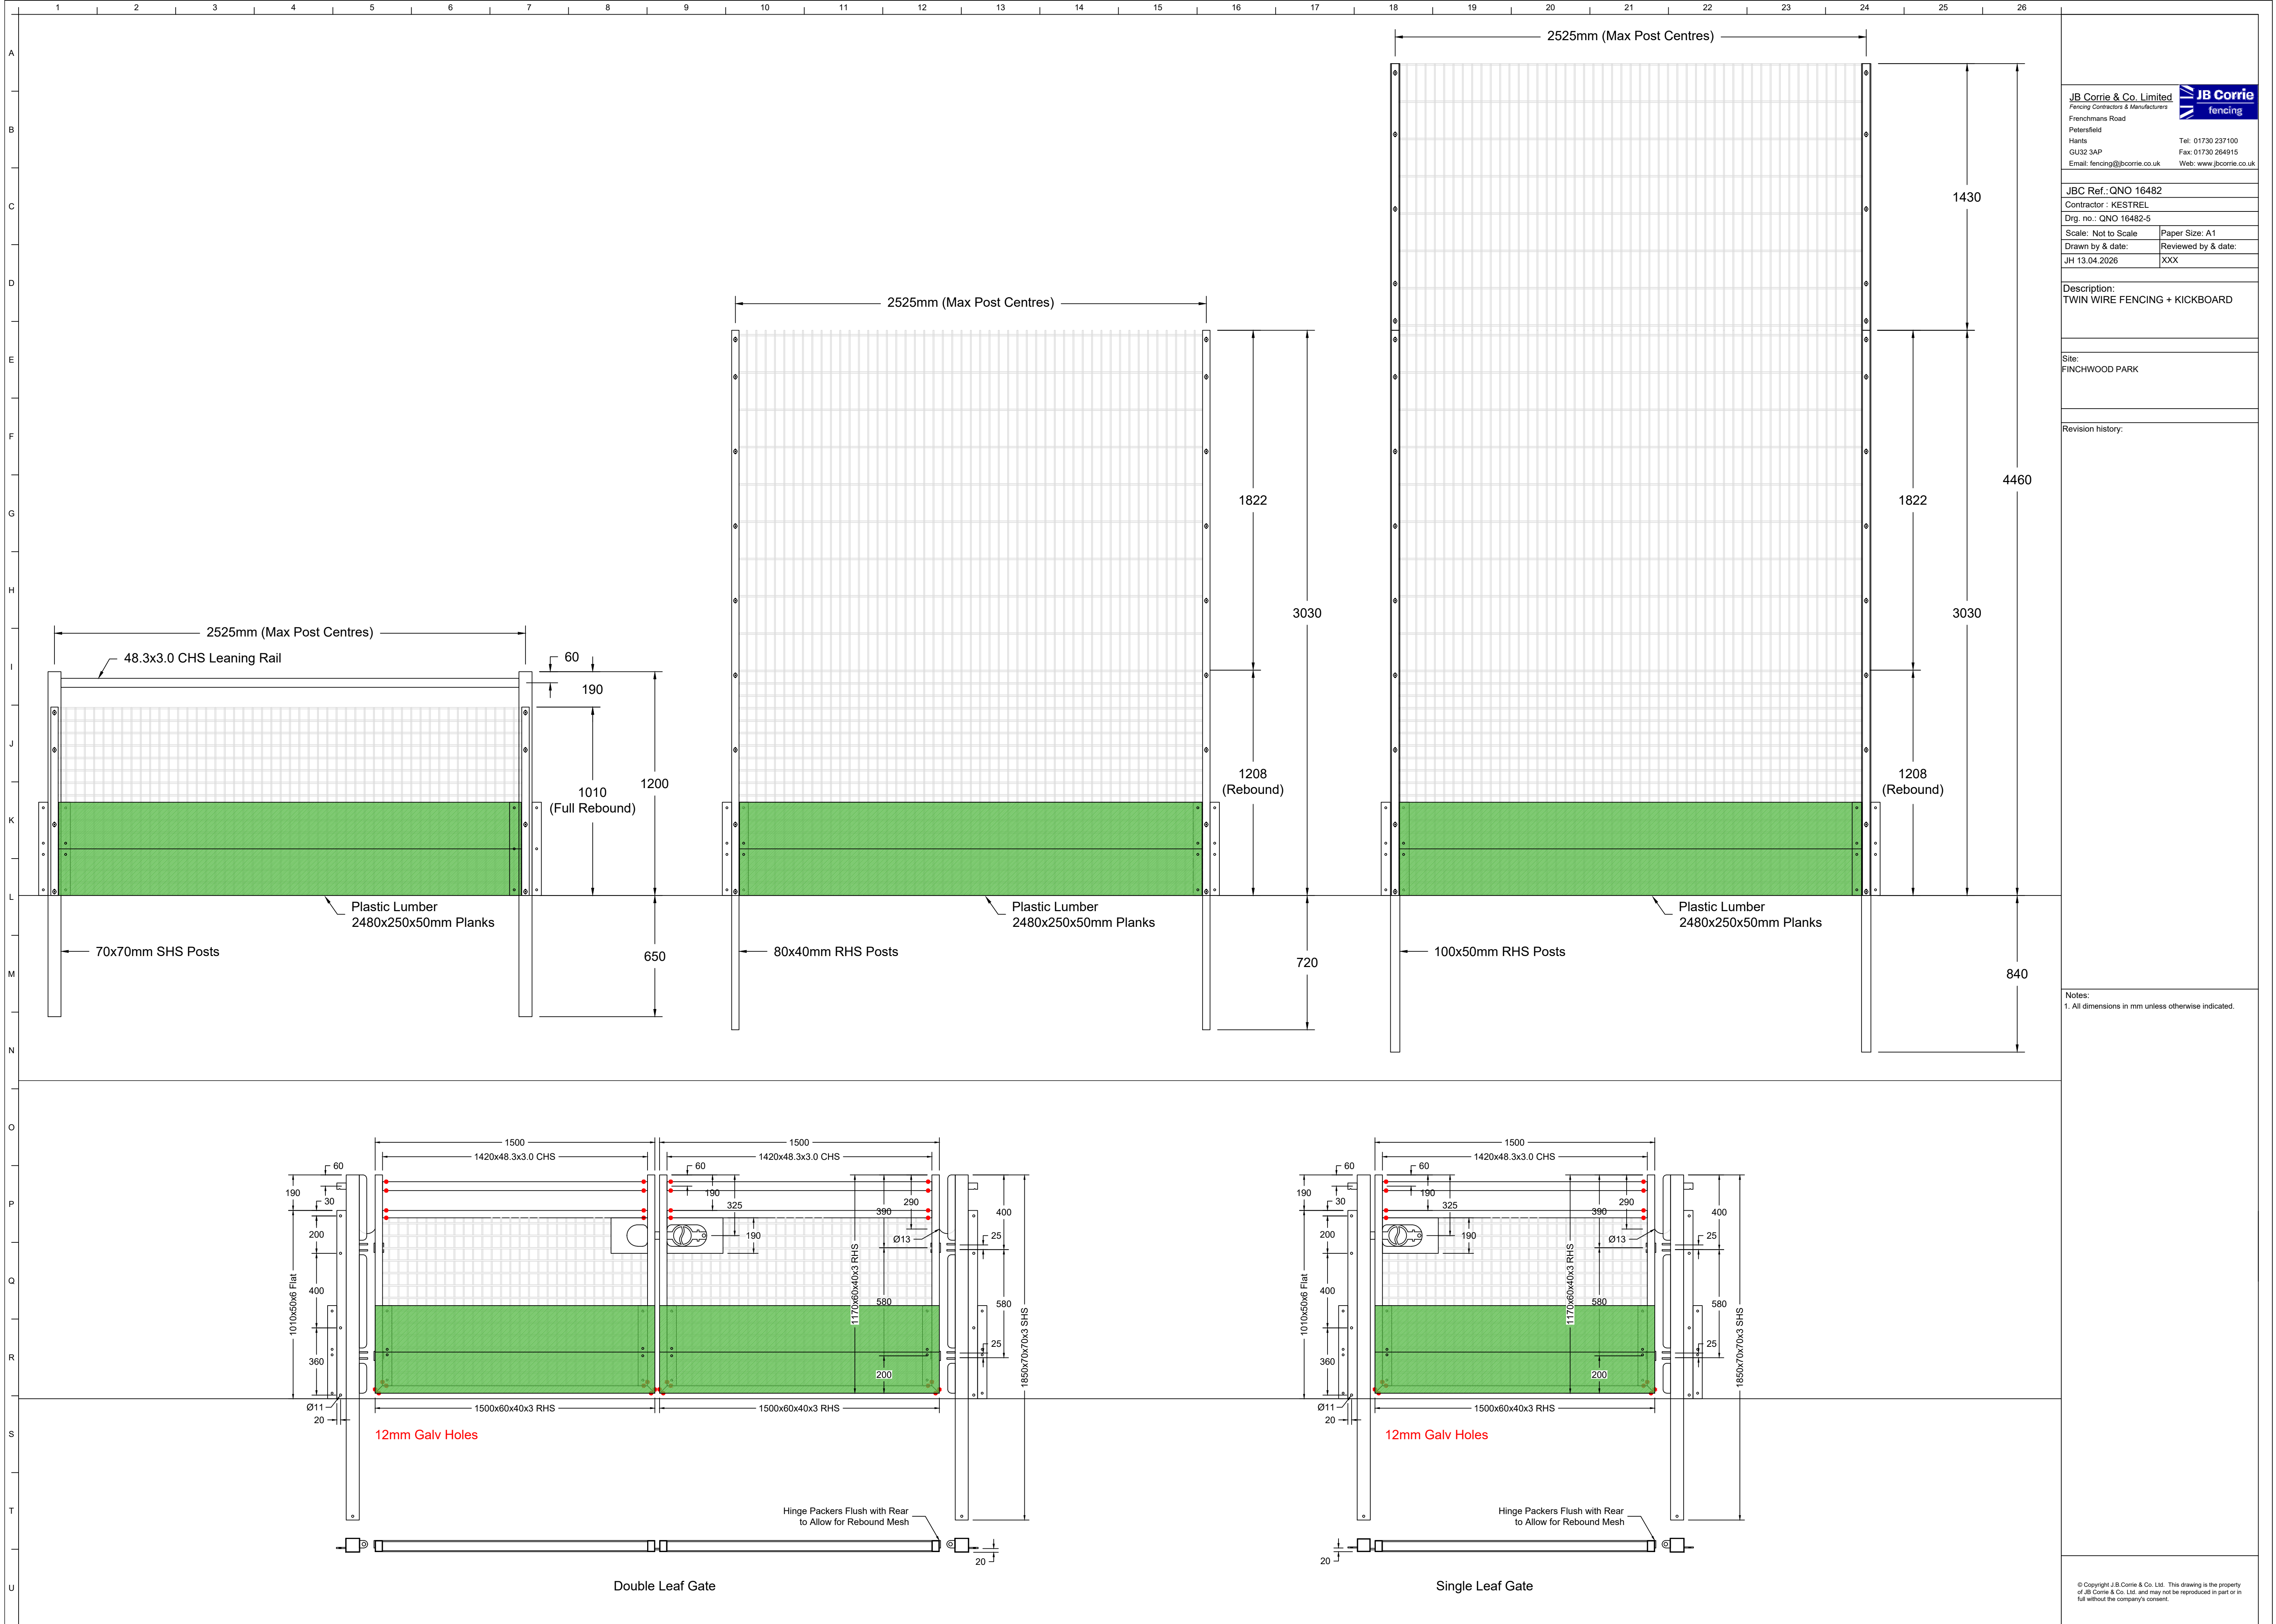

JBC Ref.: QNO 16482	
Contractor : KESTREL	
Drg. no.: QNO 16482-5	
Scale: Not to Scale	Paper Size: A1
Drawn by & date:	Reviewed by & date:
JH 13.04.2026	XXX

Description:
TWIN WIRE FENCING + KICKBOARD

Site:
FINCHWOOD PARK

Revision history:

Notes:
1. All dimensions in mm unless otherwise indicated.