
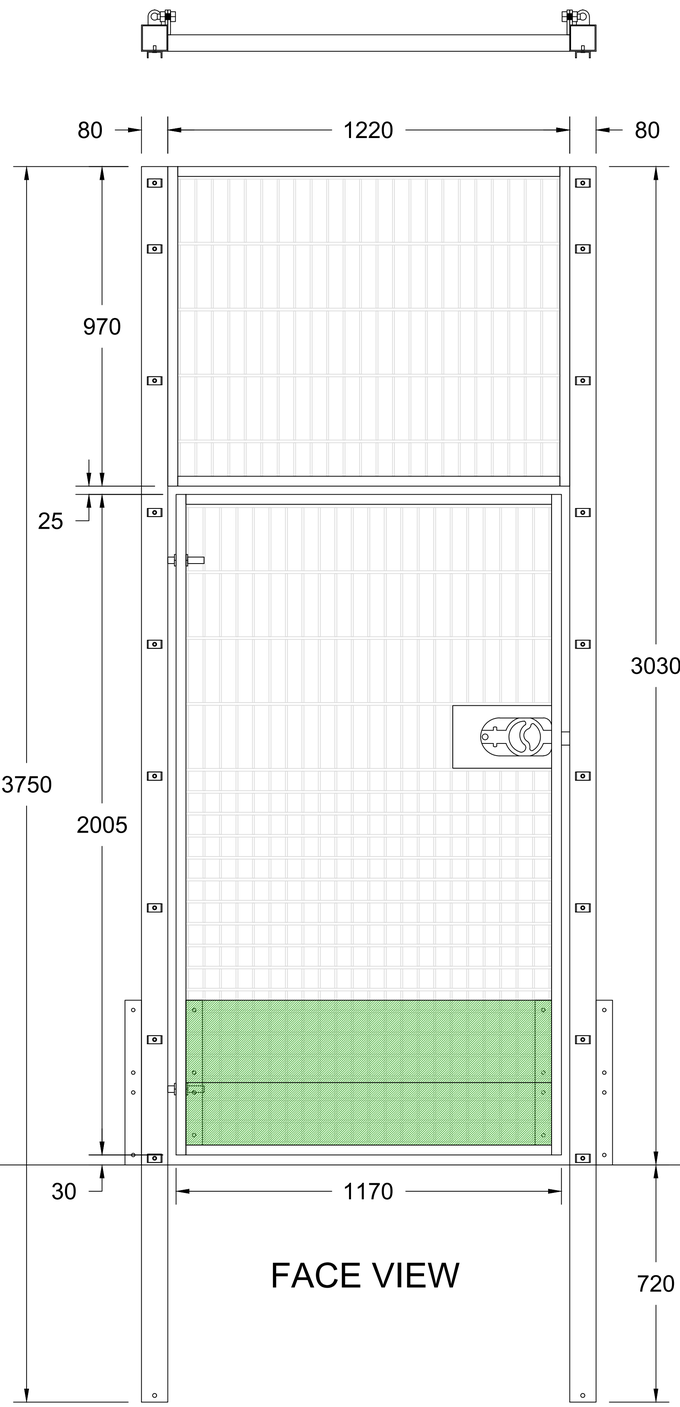



FACE VIEW

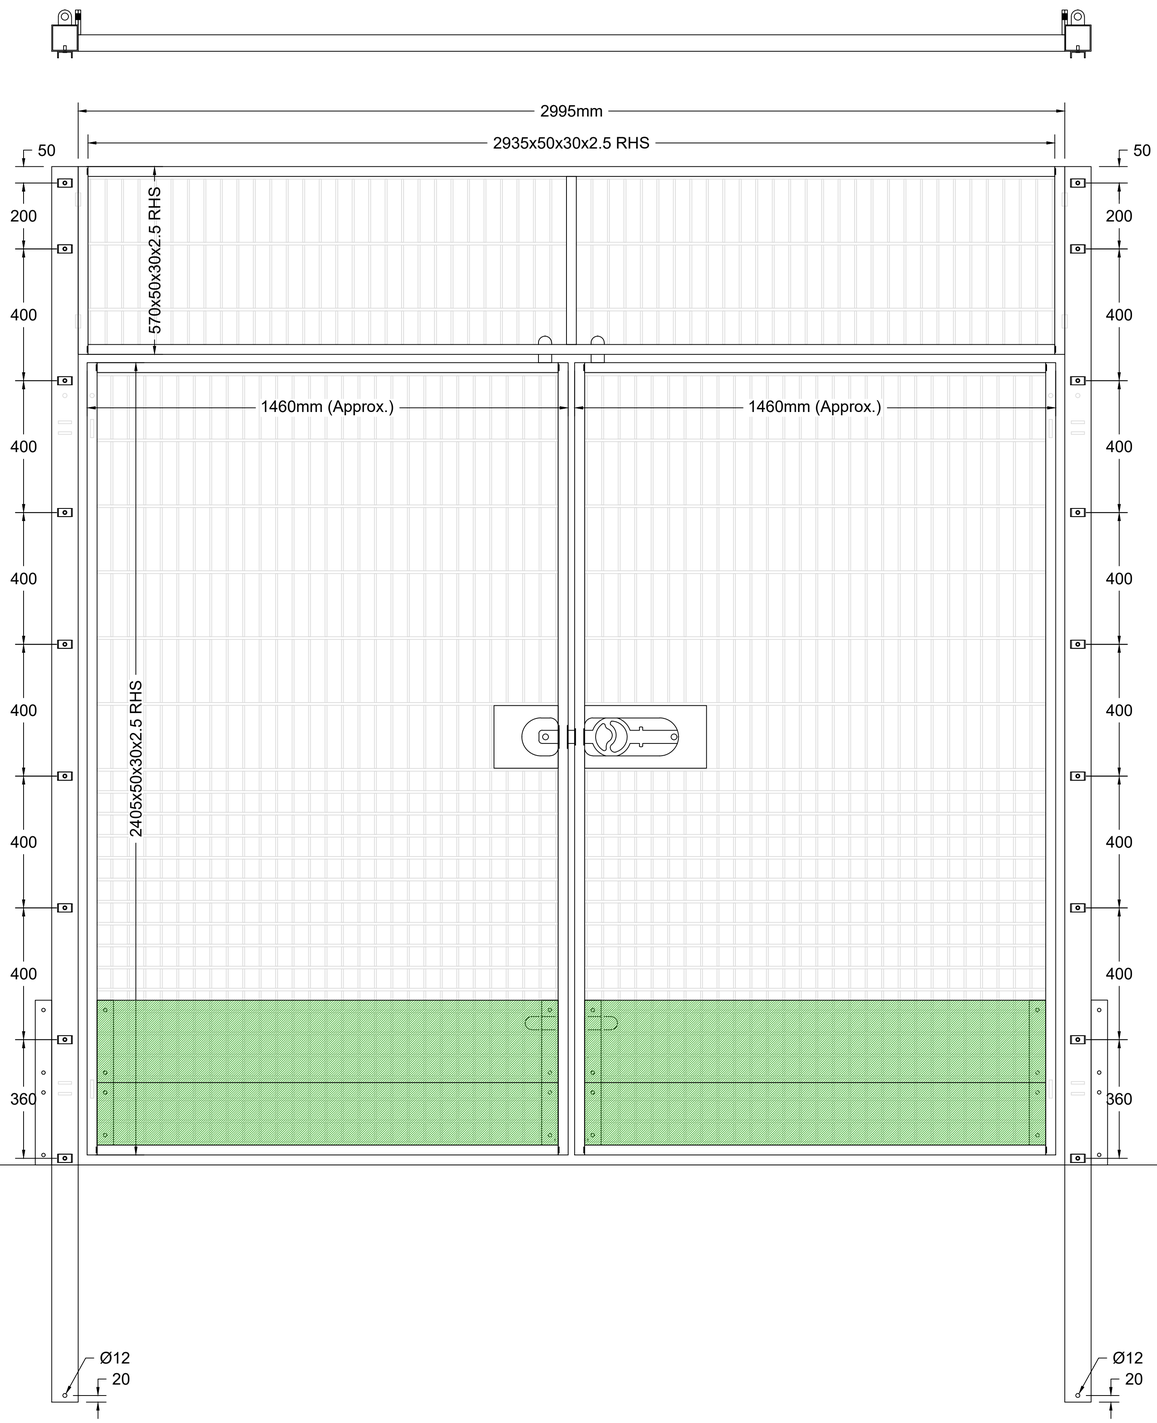


JB Corrie & Co. Limited
*Fencing Contractors & Manufacturers*
Frenchmans Road
Petersfield
Hants
GU32 3AP
Email: fencing@jbcorrie.co.uk
Tel: 01730 237100
Fax: 01730 264915
Web: www.jbcorrie.co.uk

| | |
|---|---|
| JBC Ref.: QNO 16482 | |
| Contractor : KESTREL | |
| Drg. no.: QNO 16482-6 | |
| Scale: Not to Scale | Paper Size: A1 |
| Drawn by & date: | Reviewed by & date: |
| JH 13.04.2026 | XXX |

Description:
TWIN WIRE FENCING + KICKBOARD

Site:
FINCHWOOD PARK

Revision history:

Notes:
1. All dimensions in mm unless otherwise indicated.

© Copyright J.B.Corrie & Co. Ltd. This drawing is the property of JB Corrie & Co. Ltd. and may not be reproduced in part or in full without the company's consent.