


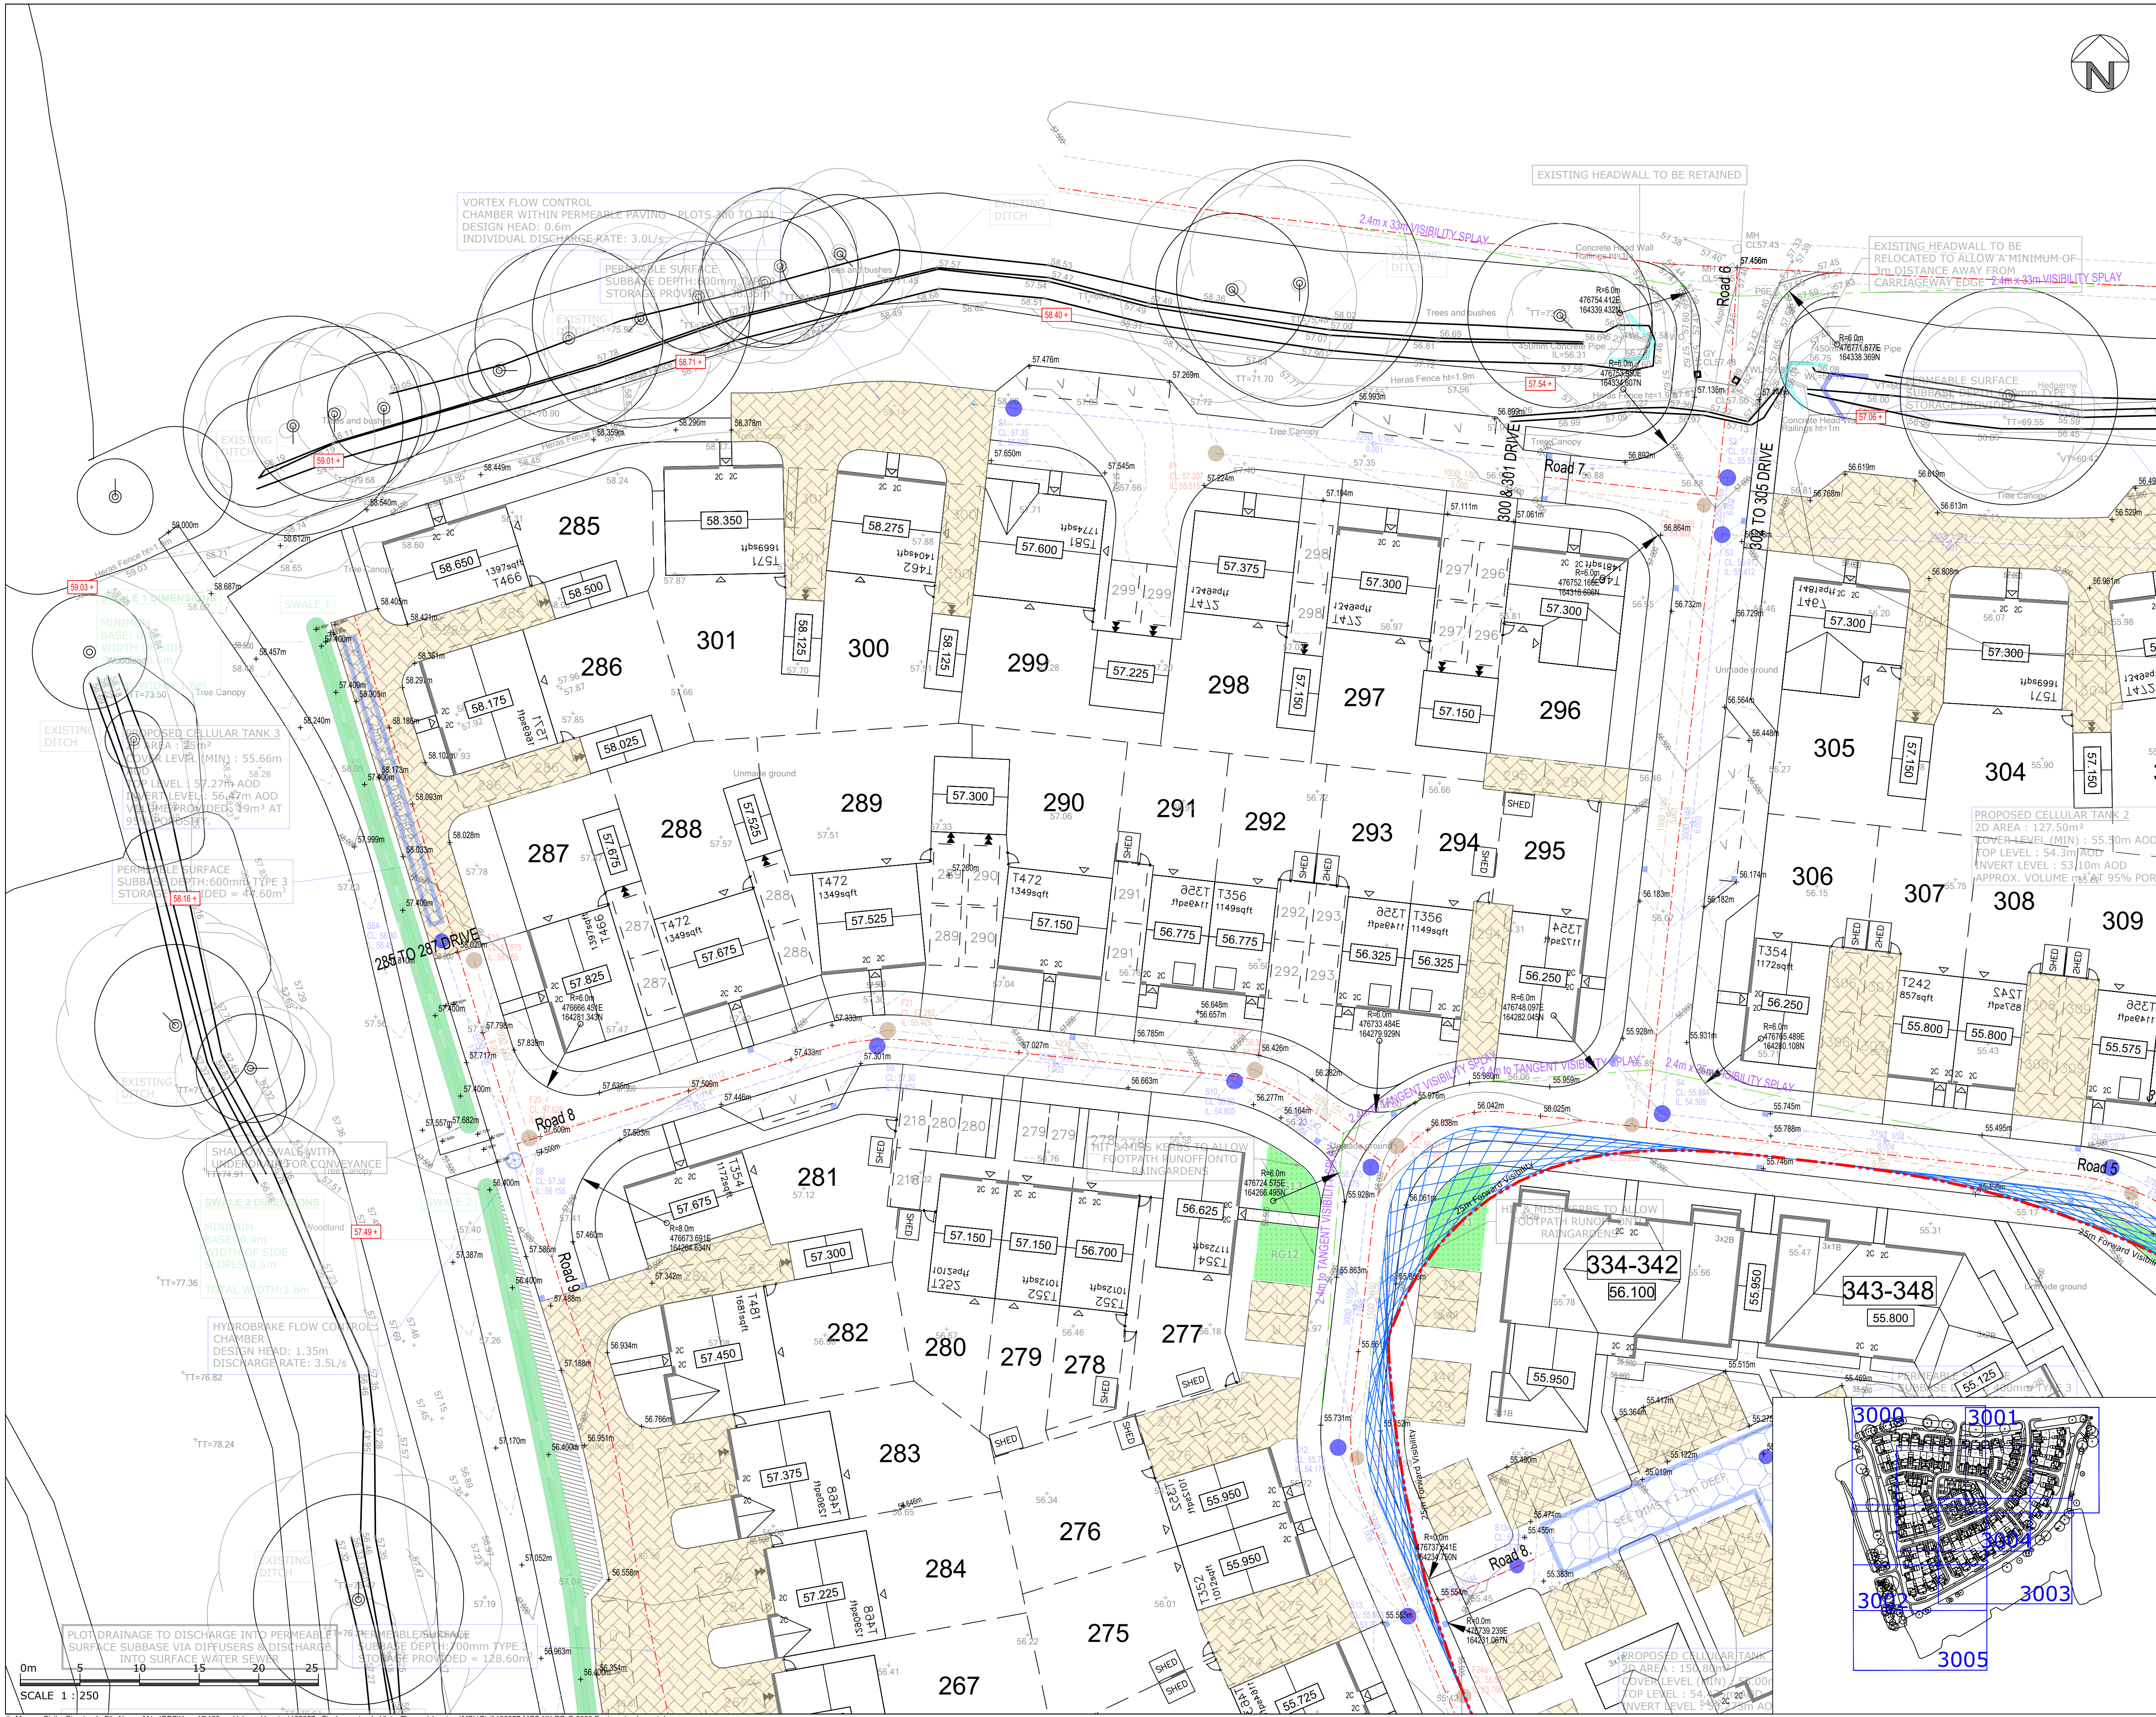

DO NOT SCALE this drawing. Use figured dimensions only.
The Contractor must check & verify all dimensions on site.
Any discrepancies must be reported immediately to the Engineer for clarification before proceeding.
This drawing is copyright and owned by Morgan Civil + Structural.

SAFETY, HEALTH AND ENVIRONMENTAL INFORMATION
Refer to the relevant Construction (Design and Management) documentation where applicable.
It is assumed that all works on this drawing will be carried out by a competent contractor, working where appropriate to an approved method statement.

Notes

- The adopting authority's standard details, where they exist, shall be used in preference to this standard detail.
- All adoptable highway works shall be carried out in accordance with the specific requirements of Wokingham Borough Council's specification and the general requirements of Specification for Highway Works (SfHW), Volume 1 of the Highways Agency's Manual of Contract Documents for highway works and any amendments thereto current at the time of tender issue date.
- This drawing is to be read in conjunction with all other relevant drawings/specifications.
- Do not scale from this drawing, use figured dimensions only. All dimensions are in meters.
- All the above requirements shall apply unless otherwise stated in the general arrangement drawings/specification. In the event of a contradiction the contract specific documents shall be deemed to prevail.
- The contractor is to check and verify all site dimensions and levels, including existing sewer invert levels and utilities, prior to start on site.
- Positions of existing services/utility underground apparatus adjacent to or crossing proposed excavations are to be confirmed prior to start on site. This drawing is to be read in conjunction with all other relevant engineering details, specifications, geotechnical and other relevant documentation provided.
- Where trees adjacent to highways or drainage are proposed, root barriers (type to be approved) are required to prevent structural damage.
- Any anomaly or contradictions between any of the above is to be reported immediately.
- The contractor is to comply in all aspects with the current british standards, building regulations and building legislation etc.

Key:

- 123.50 Major Contour (0.50m)
- Minor Contour (0.10m)
- 00.000 Plot Finished Floor Level
- 00.000 Garage Finished Floor Level
- Centreline
- Junction Visibility Splay (x and y distances denoted)
- Forward Visibility Splay (y distances denoted)
- Existing Tie In Level
- Proposed Spot Level
- Tactile Crossing - Colour "Red"
- Services Corridor (Utilities)
- Existing Foul Water Sewer
- Existing Surface Water Sewer
- Foul Water Sewer (S104 Adoptable)
- Foul Water Manhole (S104 Adoptable)
- Surface Water Sewer (S104 Adoptable)
- Surface Water Manhole (S104 Adoptable)
- Flow Control Manhole (S104 Adoptable)
- Headwall
- Relocated Headwall
- Highway Gully and Connection
- Existing Highway Gully and Connection
- Raingarden
- Grasscrete
- Permeable Paving or other Suitable Porous Surfacing Medium
- Rodding Eye
- ACO Channel Drain
- Yard Gully
- Rainwater Downpipe (RWP)
- Soil Vent Pipe (SVP)
- Easement
- Existing Sewer to be Capped, Abandoned and Left in Situ or Removed where Required
- Land Drain

P02 10.06.25 Drawing revised to show proposed levels ES
P01 20.05.25 First Issue AM
Rev Date Description By
Client

Vistry Thames Valley

Project
Finchwood Park, Parcel 6
Finchampstead

Title
Engineering Layout
Sheet 1

Drawing Status
PLANNING

Drawn	Checked	Approved	Date	Scale @ A1
AM	ES	NT	MAY 2025	1:250

Project No.
128057

Drawing No.
128057-MCS-XX-DR-C-3000

Revision
P02

Morgan
Civil + Structural

www.morgans-consult.com | enquiries@morgans-consult.com
Company Registered in England and Wales No. 8146644

DO NOT SCALE this drawing. Use figured dimensions only.
The Contractor must check & verify all dimensions on site.
Any discrepancies must be reported immediately to the Engineer for clarification before proceeding.
This drawing is copyright and owned by Morgan Civil + Structural.

SAFETY, HEALTH AND ENVIRONMENTAL INFORMATION
Refer to the relevant Construction (Design and Management) documentation where applicable.
It is assumed that all works on this drawing will be carried out by a competent contractor, working where appropriate to an approved method statement.

- Notes**
- The adopting authority's standard details, where they exist, shall be used in preference to this standard detail.
 - All adoptable highway works shall be carried out in accordance with the specific requirements of Specification for Highway Works (SHW), Volume 1 of the Highways Agency's Manual of Contract Documents for highway works and any amendments thereto current at the time of tender issue date.
 - This drawing is to be read in conjunction with all other relevant drawings/specifications.
 - Do not scale from this drawing, use figured dimensions only. All dimensions are in meters.
 - All the above requirements shall apply unless otherwise stated in the general arrangement drawings/specification. In the event of a contradiction the contract specific documents shall be deemed to prevail.
 - The contractor is to check and verify all site dimensions and levels, including existing sewer invert levels and utilities, prior to start on site.
 - Positions of existing services/utility undertakers apparatus adjacent to or crossing proposed excavations are to be confirmed prior to start on site.
 - This drawing is to be read in conjunction with and checked against all, engineering details, specifications, geotechnical and other relevant documentation provided.
 - Where trees adjacent to highways or drainage are proposed, root barriers (type to be approved) are required to prevent structural damage.
 - Any anomaly or contradictions between any of the above is to be reported immediately.
 - The contractor is to comply in all aspects with the current british standards, building regulations and building legislation etc.

- Key:**
- 123.50 Major Contour (0.50m)
 - Minor Contour (0.10m)
 - 00.000 Plot Finished Floor Level
 - 00.000 Garage Finished Floor Level
 - Centreline
 - Junction Visibility Splay (x and y distances denoted)
 - Forward Visibility Splay (y distances denoted)
 - Existing Tie In Level
 - Proposed Spot Level
 - Tactile Crossing - Colour "Red"
 - Services Corridor (Utilities)
 - Existing Foul Water Sewer
 - Existing Surface Water Sewer
 - Foul Water Sewer (S104 Adoptable)
 - Foul Water Manhole (S104 Adoptable)
 - Surface Water Sewer (S104 Adoptable)
 - Surface Water Manhole (S104 Adoptable)
 - Flow Control Manhole (S104 Adoptable)
 - Headwall
 - Relocated Headwall
 - Highway Gully and Connection
 - Existing Highway Gully and Connection
 - Raingarden
 - Grasscrete
 - Permeable Paving or other Suitable Porous Surfacing Medium
 - Rodding Eye
 - ACO Channel Drain
 - Yard Gully
 - Rainwater Downpipe (RWP)
 - Soil Vent Pipe (SVP)
 - Easement
 - Existing Sewer to be Capped, Abandoned and Left in Situ or Removed where Required
 - Land Drain

P02	10.06.25	Drawing revised to show proposed levels	ES
P01	20.05.25	First Issue	AM
Rev	Date	Description	By
Client			

Vistry Thames Valley


Project
Finchwood Park, Parcel 6
Finchampstead


Title
Engineering Layout
Sheet 2

Drawing Status				
PLANNING				
Drawn	Checked	Approved	Date	Scale @ A1
AM	ES	NT	MAY 2025	1:250
Project No.	Drawing No.	Revision		
128057	128057-MCS-XX-DR-C-3001	P02		

Morgan
Civil + Structural

www.morgancs-consult.com | enquiries@morgancs-consult.com
Company Registered in England and Wales No. 8146644

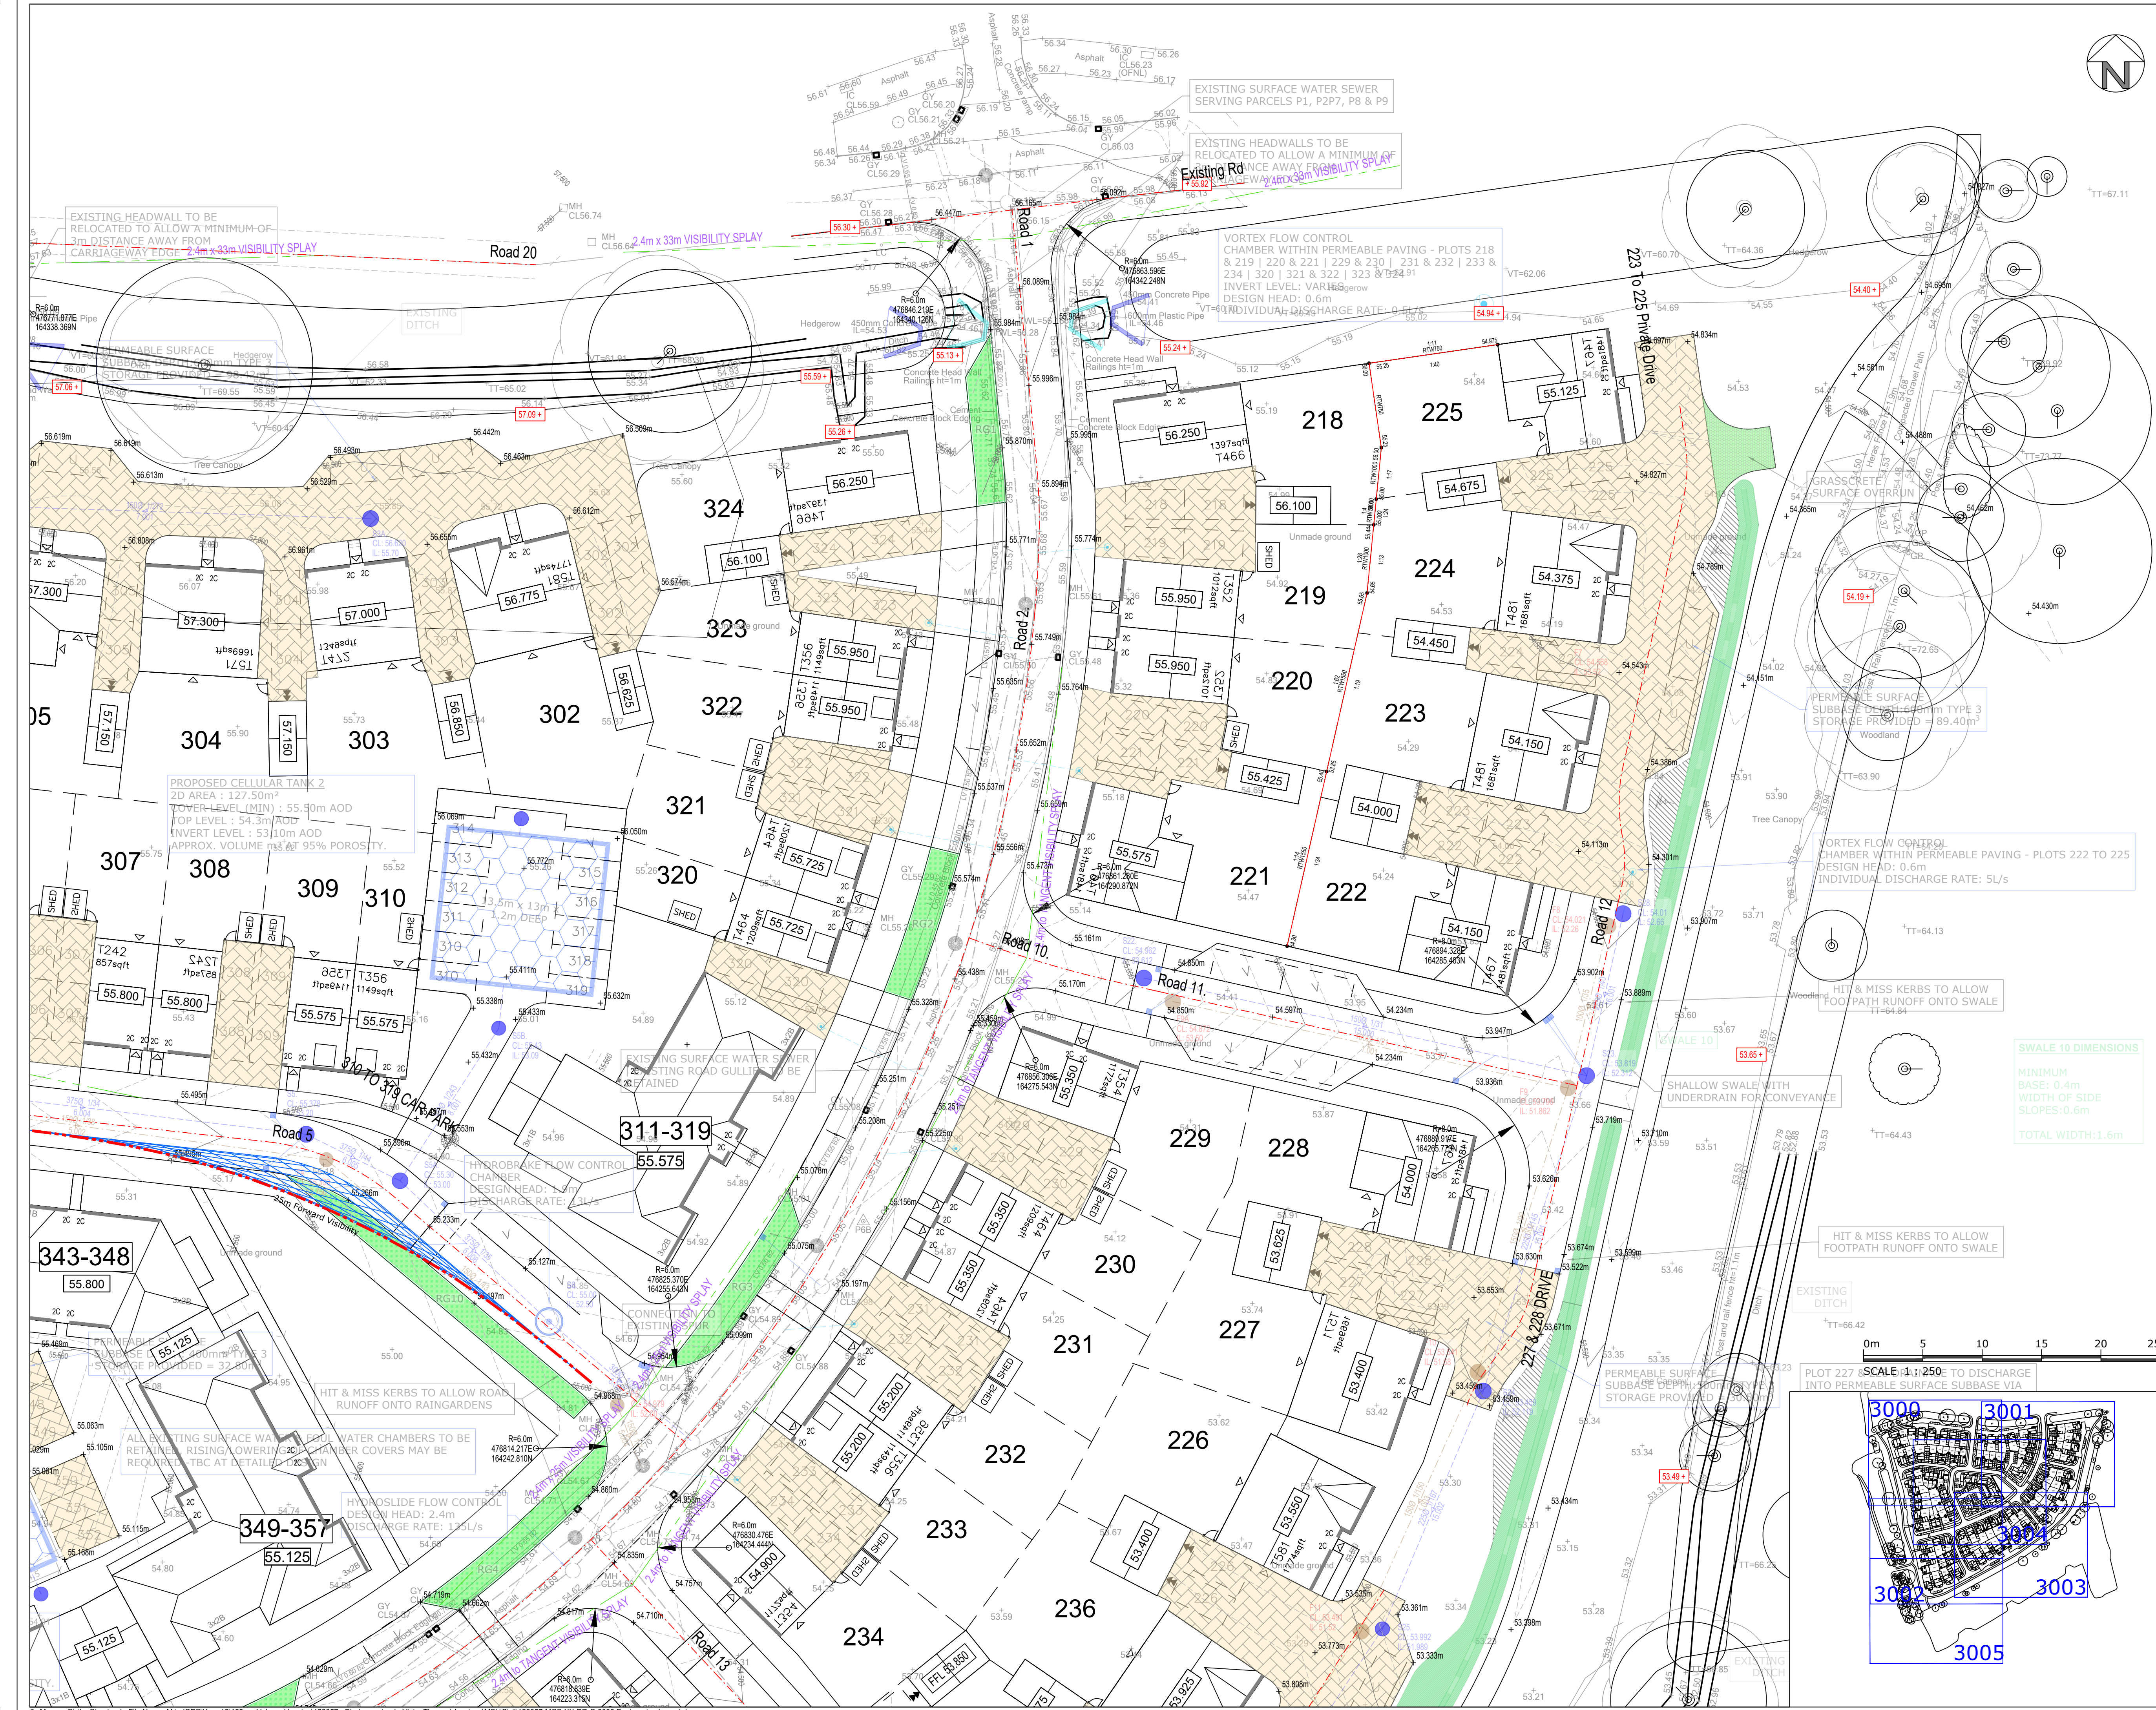

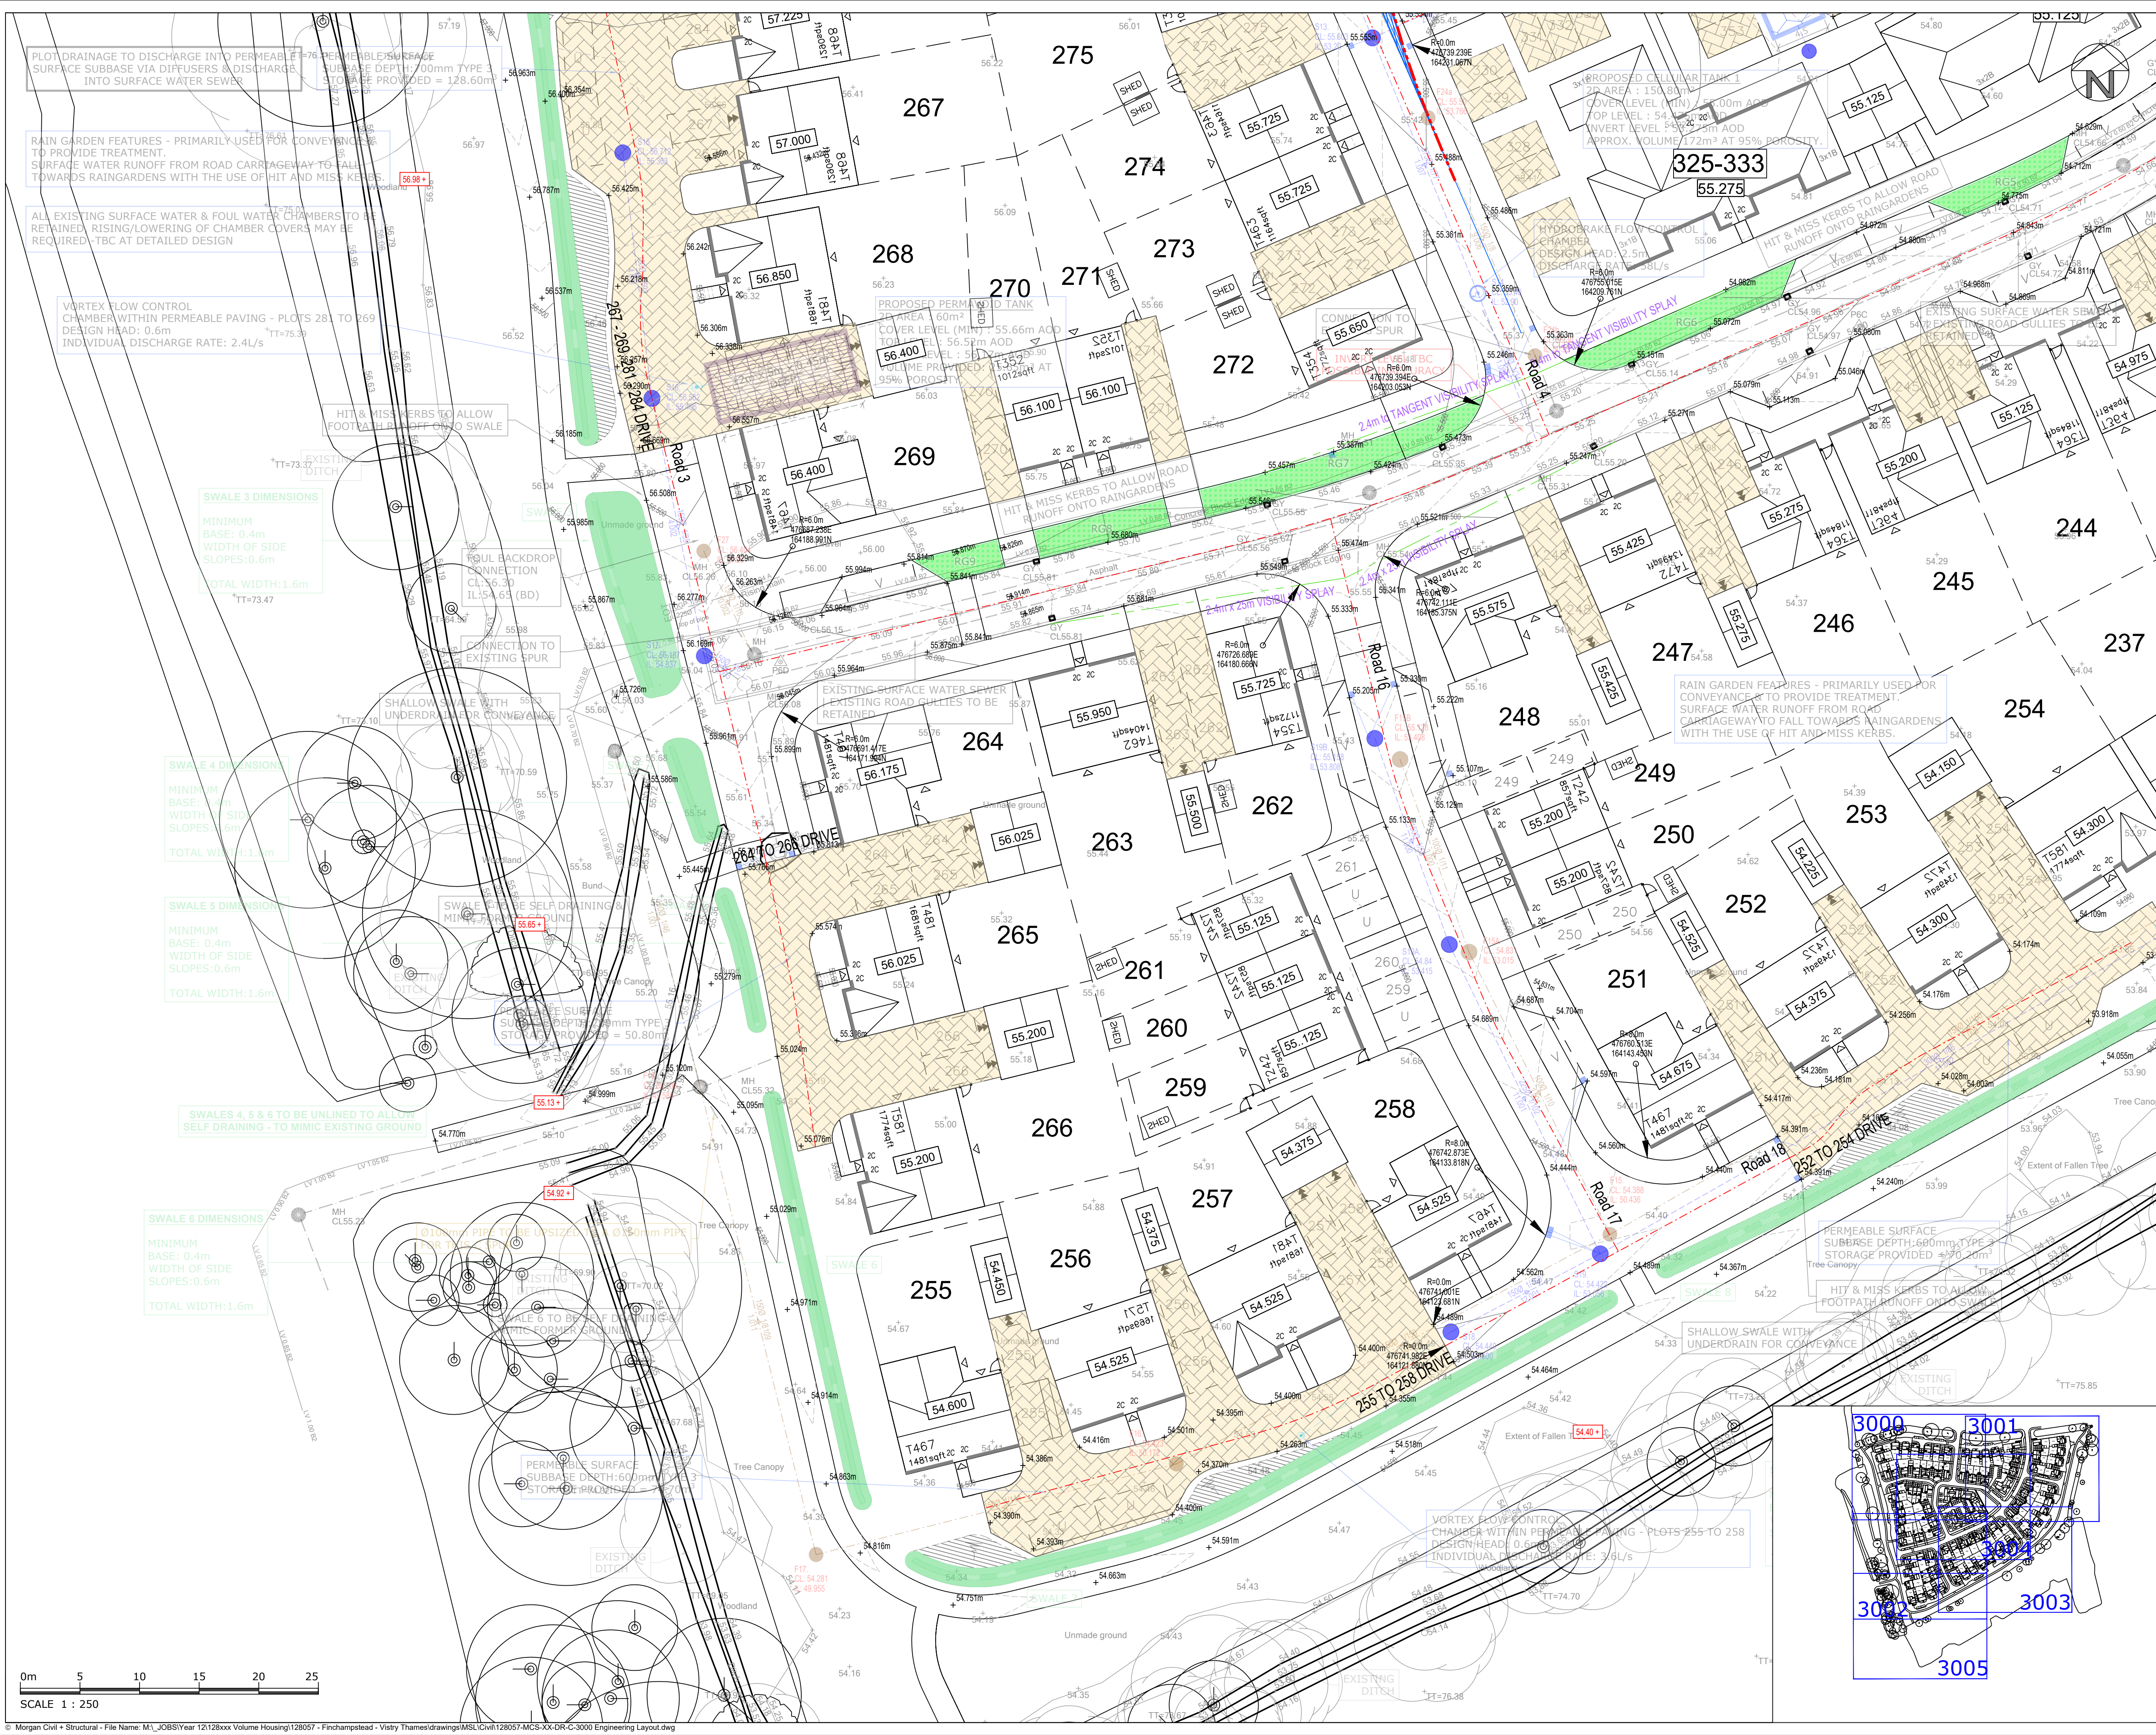

DO NOT SCALE this drawing. Use figured dimensions only. The Contractor must check & verify all dimensions on site. Any discrepancies must be reported immediately to the Engineer for clarification before proceeding. This drawing is copyright and owned by Morgan Civil + Structural.

SAFETY, HEALTH AND ENVIRONMENTAL INFORMATION
Refer to the relevant Construction (Design and Management) documentation where applicable. It is assumed that all works on this drawing will be carried out by a competent contractor, working where appropriate to an approved method statement.

Notes

- The adopting authority's standard details, where they exist, shall be used in preference to this standard detail.
- All adoptable highway works shall be carried out in accordance with the specific requirements of Wokingham Borough Council's specification and the general requirements of the Highways Agency's Manual of Contract Documents for highway works and any amendments thereto current at the time of tender issue date.
- This drawing is to be read in conjunction with all other relevant drawings/specifications.
- Do not scale from this drawing, use figured dimensions only. All dimensions are in meters.
- All the above requirements shall apply unless otherwise stated in the general arrangement drawings/specification. In the event of a contradiction the contract specific documents shall be deemed to prevail.
- The contractor is to check and verify all site dimensions and levels, including existing sewer invert levels and utilities, prior to start on site.
- Positions of existing services/statutory undertakers apparatus adjacent to or crossing proposed excavations are to be confirmed prior to start on site.
- This drawing is to be read in conjunction with and checked against all engineering details, specifications, geotechnical and other relevant documentation provided.
- Where trees adjacent to highways or drainage are proposed, root barriers (Type to be approved) are required to prevent structural damage.
- Any anomaly or contradictions between any of the above is to be reported immediately to the Engineer.
- The contractor is to comply in all aspects with the current British standards, building regulations and building legislation etc.

Key:

- 123.50 Major Contour (0.50m)
- Minor Contour (0.10m)
- 00.000 Plot Finished Floor Level
- 00.000 Garage Finished Floor Level
- Centreline
- Junction Visibility Splay (x and y distances denoted)
- Forward Visibility Splay (y distances denoted)
- Existing Tie In Level
- Proposed Spot Level
- Tactile Crossing - Colour "Red"
- Services Corridor (Utilities)
- Existing Foul Water Sewer
- Existing Surface Water Sewer
- Foul Water Sewer (S104 Adoptable)
- Foul Water Manhole (S104 Adoptable)
- Surface Water Sewer (S104 Adoptable)
- Surface Water Manhole (S104 Adoptable)
- Flow Control Manhole (S104 Adoptable)
- Headwall
- Relocated Headwall
- Highway Gully and Connection
- Existing Highway Gully and Connection
- Raingarden
- Grasscrete
- Permeable Paving or other Suitable Porous Surfacing Medium
- Rodding Eye
- ACO Channel Drain
- Yard Gully
- Rainwater Downpipe (RWP)
- Soil Vent Pipe (SVP)
- Easement
- Existing Sewer to be Capped, Abandoned and Left in Situ or Removed where Required
- Land Drain

Rev	Date	Description	By
P02	10.06.25	Drawing revised to show proposed levels	ES
P01	20.05.25	First Issue	AM

Client

Vistry Thames Valley

Project
**Finchwood Park, Parcel 6
Finchampstead**

Title
**Engineering Layout
Sheet 3**

Drawing Status
PLANNING

Drawn	Checked	Approved	Date	Scale @ A1
AM	ES	NT	MAY 2025	1:250

Project No.
128057


Drawing No.
128057-MCS-XX-DR-C-3002

Revision
P02

Morgan
Civil + Structural

www.morgans-consult.com | enquiries@morgans-consult.com
Company Registered in England and Wales No. 8146644



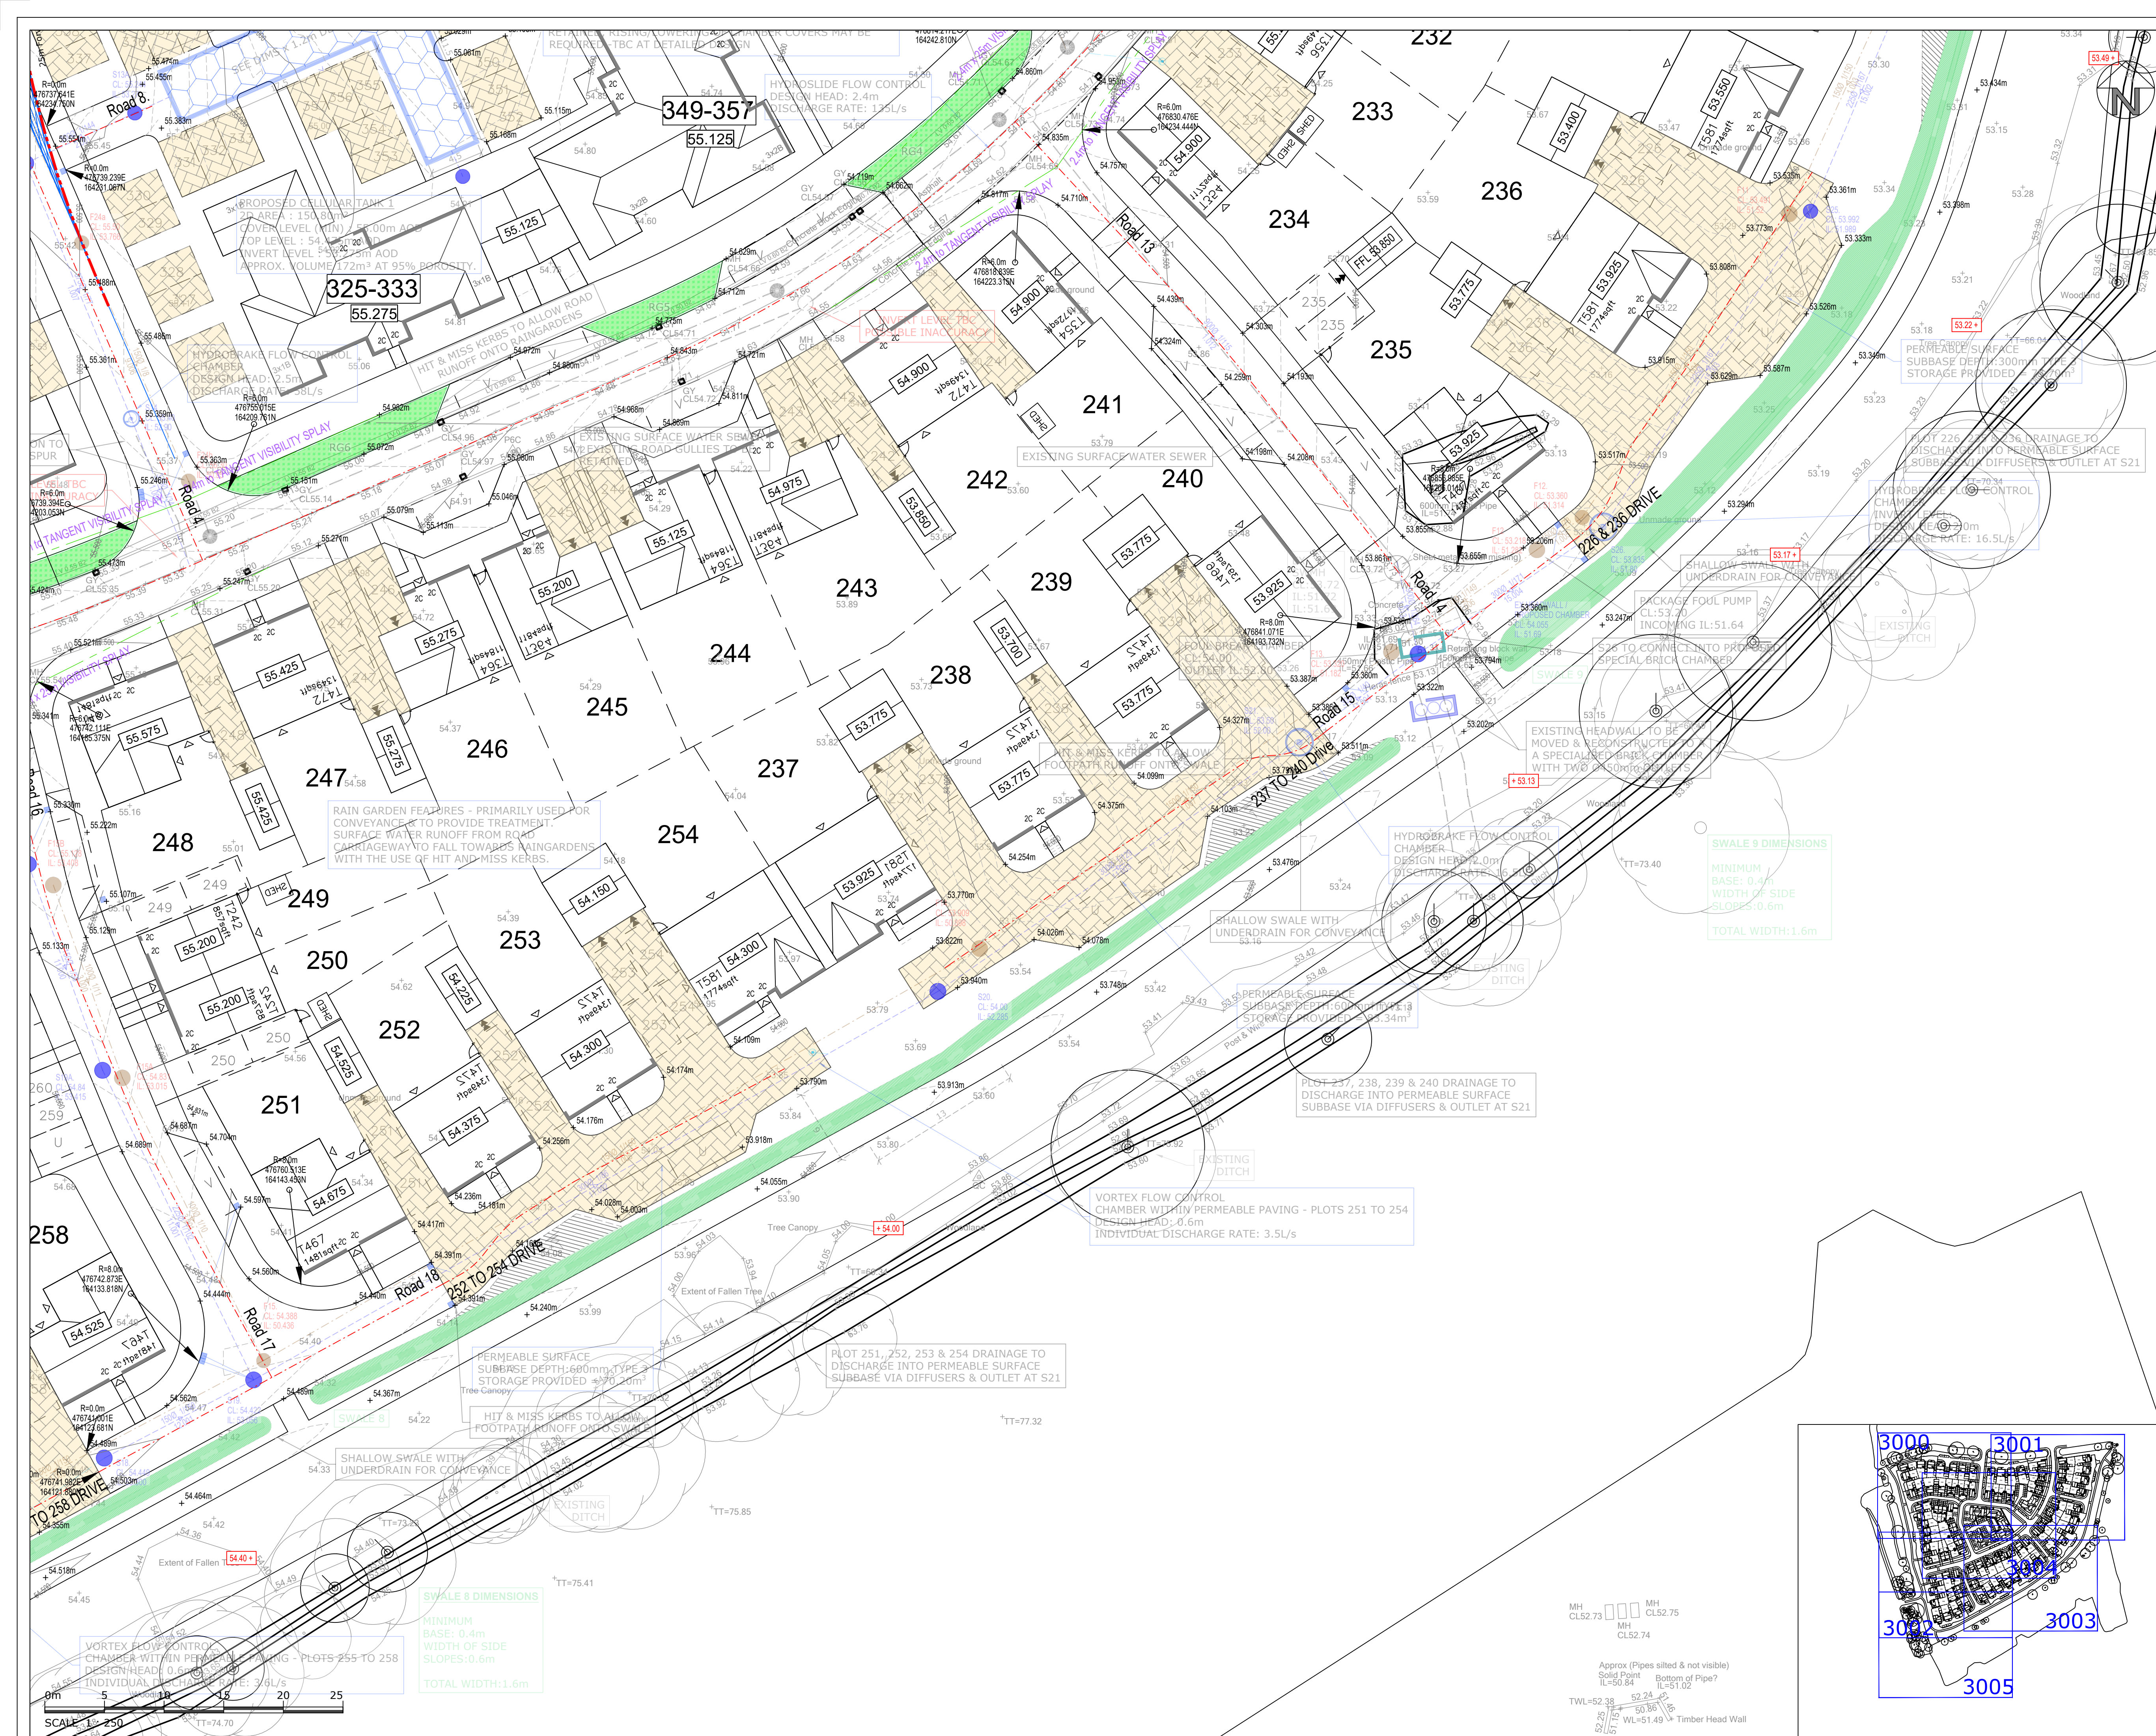

DO NOT SCALE this drawing. Use figured dimensions only. The Contractor must check & verify all dimensions on site. Any discrepancies must be reported immediately to the Engineer for clarification before proceeding. This drawing is copyright and owned by Morgan Civil + Structural.

SAFETY, HEALTH AND ENVIRONMENTAL INFORMATION
Refer to the relevant Construction (Design and Management) documentation where applicable. It is assumed that all works on this drawing will be carried out by a competent contractor, working where appropriate to an approved method statement.

Notes

- The authority's standard details, where they exist, shall be used in preference to this standard detail.
- All adoptable highway works shall be carried out in accordance with the specific requirements of Wokingham Borough Council's specification and the general requirements of 'Specification for Highway Works' (SHW), Volume 1 of the Highways Agency's Manual of Contract Documents for highway works and any amendments thereto current at the time of tender issue date.
- This drawing is to be read in conjunction with all other relevant drawings/specifications.
- Do not scale from this drawing, use figured dimensions only. All dimensions are in meters.
- All the above requirements shall apply unless otherwise stated in the general arrangement drawings/specification. In the event of a contradiction the contract specific documents shall be deemed to prevail.
- The contractor is to check and verify all site dimensions and levels, including existing sewer invert levels and utilities, prior to start on site.
- Positions of existing services/statutory undertakers apparatus adjacent to or crossing proposed excavations are to be confirmed prior to start on site.
- This drawing is to be read in conjunction with and checked against all engineering details, specifications, geotechnical and other relevant documentation provided.
- Where trees adjacent to highways or drainage are proposed, root barriers (Type to be approved) are required to prevent structural damage.
- Any anomaly or contradictions between any of the above is to be reported immediately.
- The contractor is to comply in all aspects with the current british standards, building regulations and building legislation etc.

Key:

- Major Contour (0.50m)
- Minor Contour (0.10m)
- Plot Finished Floor Level
- Garage Finished Floor Level
- Centreline
- Junction Visibility Splay (x and y distances denoted)
- Forward Visibility Splay (y distances denoted)
- Existing Tie In Level
- Proposed Spot Level
- Tactile Crossing - Colour "Red"
- Services Corridor (Utilities)
- Existing Foul Water Sewer
- Existing Surface Water Sewer
- Foul Water Sewer (S104 Adoptable)
- Foul Water Manhole (S104 Adoptable)
- Surface Water Sewer (S104 Adoptable)
- Surface Water Manhole (S104 Adoptable)
- Flow Control Manhole (S104 Adoptable)
- Headwall
- Relocated Headwall
- Highway Gully and Connection
- Existing Highway Gully and Connection
- Raingarden
- Grasscrete
- Permeable Paving or other Suitable Porous Surfacing Medium
- Rodding Eye
- ACO Channel Drain
- Yard Gully
- Rainwater Downpipe (RWP)
- Soil Vent Pipe (SVP)
- Easement
- Existing Sewer to be Capped, Abandoned and Left in Situ or Removed where Required
- Land Drain

P02 10.06.25 Drawing revised to show proposed levels ES
P01 20.05.25 First Issue AM
Rev Date Description By
Client

Vistry Thames Valley

Project
**Finchwood Park, Parcel 6
Finchampstead**

Title
**Engineering Layout
Sheet 4**

Drawing Status
PLANNING

Drawn	Checked	Approved	Date	Scale @ A1
AM	ES	NT	MAY 2025	1:250

Project No. 128057 Drawing No. 128057-MCS-XX-DR-C-3003 Revision P02

Morgan Civil + Structural

www.morgans-consult.com | enquiries@morgans-consult.com
Company Registered in England and Wales No. 8146644

DO NOT SCALE this drawing. Use figured dimensions only. The Contractor must check & verify all dimensions on site. Any discrepancies must be reported immediately to the Engineer for clarification before proceeding. This drawing is copyright and owned by Morgan Civil + Structural.

SAFETY, HEALTH AND ENVIRONMENTAL INFORMATION
Refer to the relevant Construction (Design and Management) documentation where applicable.
It is assumed that all works on this drawing will be carried out by a competent contractor, working where appropriate to an approved method statement.

- Notes**
- The adopting authority's standard details, where they exist, shall be used in preference to this standard detail.
 - All adoptable highway works shall be carried out in accordance with the specific requirements of Wokingham Borough Council's specification and the general requirements of Specification for Highway Works (SHW), Volume 1 of the Highways Agency's Manual of Contract Documents for highway works and any amendments thereto current at the time of tender issue date.
 - This drawing is to be read in conjunction with all other relevant drawings/specifications.
 - Do not scale from this drawing, use figured dimensions only. All dimensions are in meters.
 - All the above requirements shall apply unless otherwise stated in the general arrangement drawings/specification. In the event of a contradiction the contract specific documents shall be deemed to prevail.
 - The contractor is to check and verify all site dimensions and levels, including existing sewer invert levels and utilities, prior to start on site.
 - Positions of existing services/utility undertakers apparatus adjacent to or crossing proposed excavations are to be confirmed prior to start on site.
 - This drawing is to be read in conjunction with and checked against all, engineering details, specifications, geotechnical and other relevant documentation provided.
 - Where trees adjacent to highways or drainage are proposed, root barriers (type to be approved) are required to prevent structural damage.
 - Any anomaly or contradictions between any of the above is to be reported immediately to the Engineer.
 - The contractor is to comply in all aspects with the current British standards, building regulations and building legislation etc.

- Key:**
- 123.50 Major Contour (0.50m)
 - Minor Contour (0.10m)
 - 00.000 Plot Finished Floor Level
 - 00.000 Garage Finished Floor Level
 - Centreline
 - Junction Visibility Splay (x and y distances denoted)
 - Forward Visibility Splay (y distances denoted)
 - Existing Tie In Level
 - Proposed Spot Level
 - Tactile Crossing - Colour "Red"
 - Services Corridor (Utilities)
 - Existing Foul Water Sewer
 - Existing Surface Water Sewer
 - Foul Water Sewer (S104 Adoptable)
 - Foul Water Manhole (S104 Adoptable)
 - Surface Water Sewer (S104 Adoptable)
 - Surface Water Manhole (S104 Adoptable)
 - Flow Control Manhole (S104 Adoptable)
 - Headwall
 - Relocated Headwall
 - Highway Gully and Connection
 - Existing Highway Gully and Connection
 - Raingarden
 - Grasscrete
 - Permeable Paving or other Suitable Porous Surfacing Medium
 - Rodding Eye
 - ACO Channel Drain
 - Yard Gully
 - Rainwater Downpipe (RWP)
 - Soil Vent Pipe (SVP)
 - Easement
 - Existing Sewer to be Capped, Abandoned and Left in Situ or Removed where Required
 - Land Drain

P02	10.06.25	Drawing revised to show proposed levels	ES
P01	20.05.25	First Issue	AM

Rev	Date	Description	By
Client			

Vistry Thames Valley

Project

Finchwood Park, Parcel 6

Finchampstead

Title

Engineering Layout

Sheet 5

Drawing Status

PLANNING

Drawn	Checked	Approved	Date	Scale @ A1
AM	ES	NT	MAY 2025	1:250

Project No.	Drawing No.	Revision
128057	128057-MCS-XX-DR-C-3004	P02

Morgan Civil + Structural

www.morgancivil-structural.com | enquiries@morgancivil-structural.com

Company Registered in England and Wales No. 8146644

0m 5 10 15 20 25

SCALE 1:1250

0m 5 10 15 20 25

SCALE 1:1250

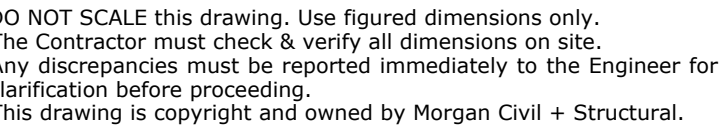

SAFETY, HEALTH AND ENVIRONMENTAL INFORMATION
Refer to the relevant Construction (Design and Management)
documentation where applicable.
It is assumed that all works on this drawing will be carried out by a
competent contractor, working where appropriate to an approved
method statement.

Notes

- [illegible]

Key:

- | | |
|--|---|
| | Major Contour (0.50m) |
| | Minor Contour (0.10m) |
| | Plot Finished Floor Level |
| | Garage Finished Floor Level |
| | Centreline |
| | Junction Visibility Splay (x and y distances denoted) |
| | Forward Visibility Splay (y distances denoted) |
| | Existing Tie In Level |
| | Proposed Spot Level |
| | Tactile Crossing - Colour "Red" |
| | Services Corridor (Utilities) |
| | Existing Foul Water Sewer |
| | Existing Surface Water Sewer |
| | Foul Water Sewer (S104 Adoptable) |
| | Foul Water Manhole (S104 Adoptable) |
| | Surface Water Sewer (S104 Adoptable) |
| | Surface Water Manhole (S104 Adoptable) |
| | Flow Control Manhole (S104 Adoptable) |
| | Headwall |
| | Relocated Headwall |
| | Highway Gully and Connection |
| | Existing Highway Gully and Connection |
| | Raingarden |
| | Grasscrete |
| | Permeable Paving or other Suitable Porous Surfacing Medium |
| | Rodding Eye |
| | ACO Channel Drain |
| | Yard Gully |
| | Rainwater Downpipe (RWP) |
| | Soil Vent Pipe (SVP) |
| | Easement |
| | Existing Sewer to be Capped, Abandoned and Left in Situ or Removed where Required |
| | Land Drain |

P02	10.06.25	Drawing revised to show proposed levels	ES
P01	20.05.25	First Issue	AM
Rev	Date	Description	By
Client			

Wistry Thames Valley

Project
Finchwood Park, Parcel 6
Finchampstead

Title
Engineering Layout
Sheet 6

Drawing Status

PLANNING

Drawn	Checked	Approved	Date	Scale @ A1
AM	ES	NT	MAY 2025	1:250
Project No.		Drawing No.		Revision
128057		128057-MCS-XX-DR-C-3005		P02

Morgan
Civil + Structural

www.morgancs-consult.com | enquiries@morgancs-consult.com
Company Registered in England and Wales No. 8146644