



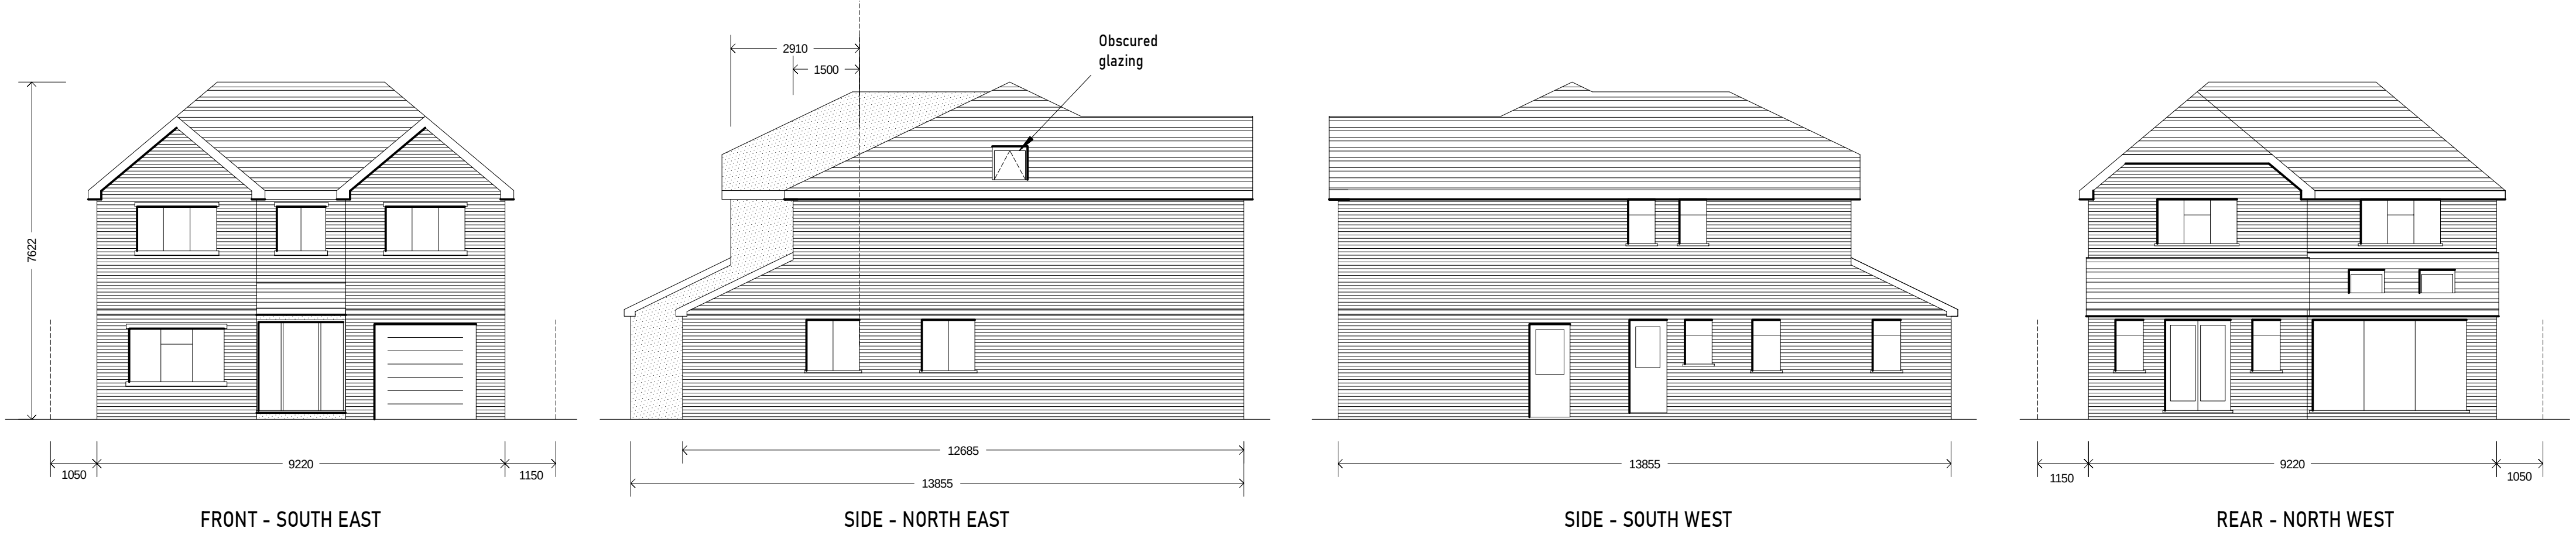


TOTAL GF Internal Area 105.07m2


TOTAL 1st Floor Internal area 80.77m2

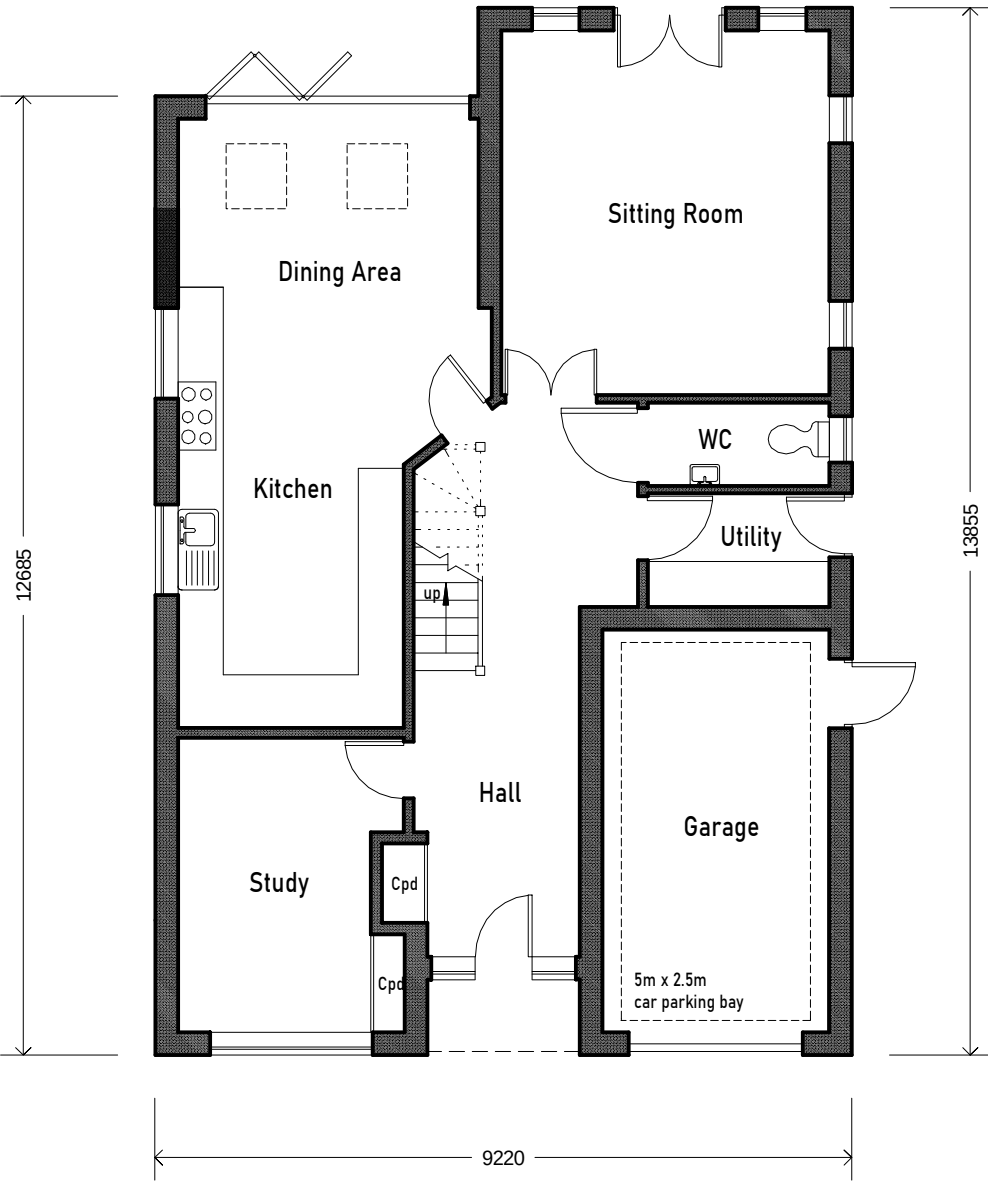

GROUND FLOOR

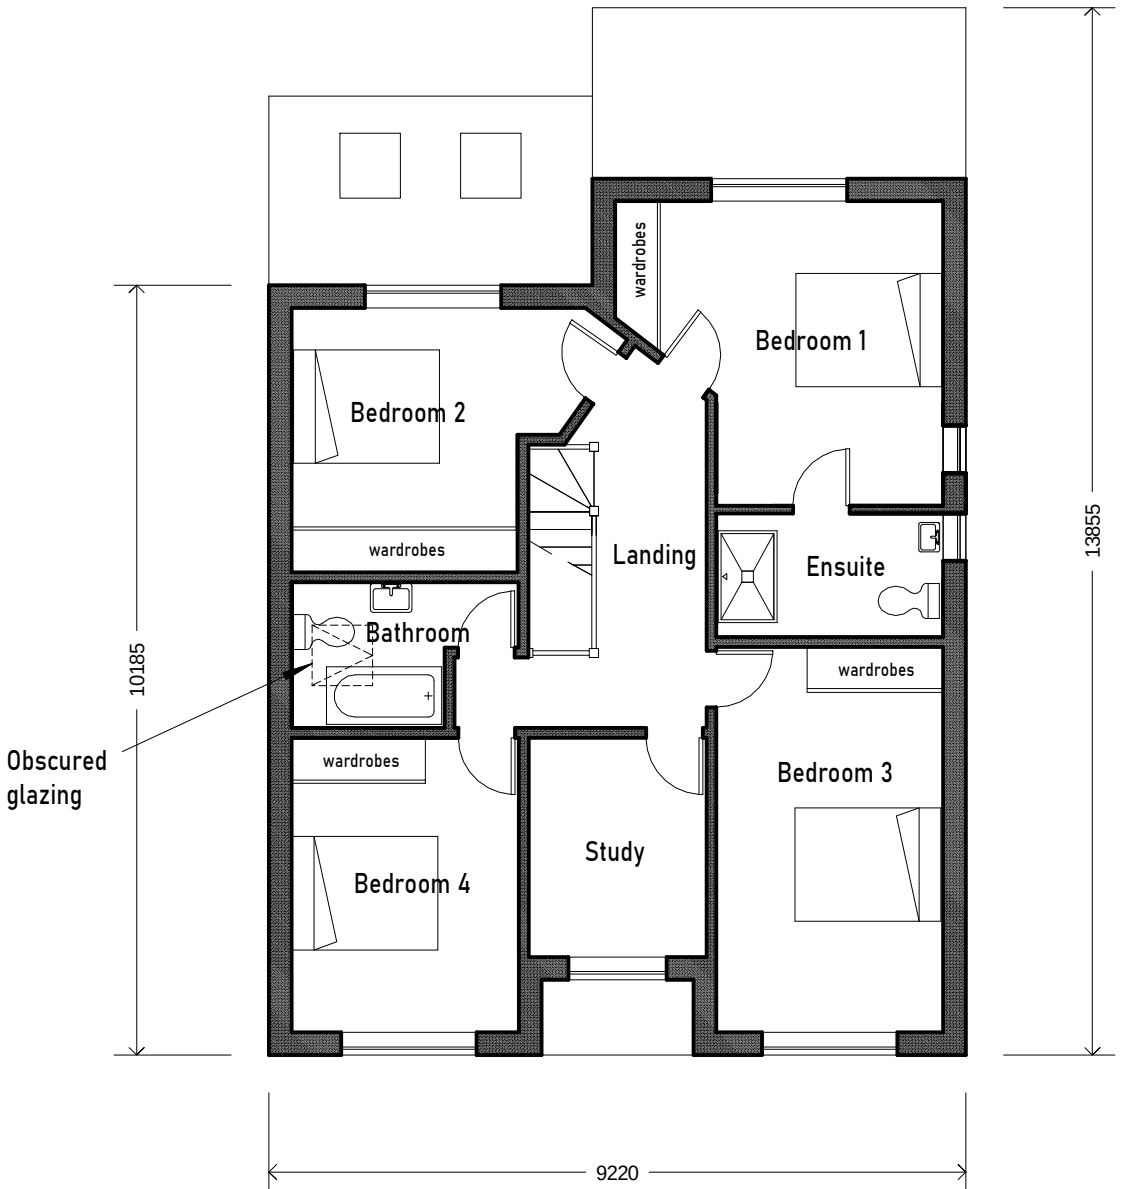

FIRST FLOOR

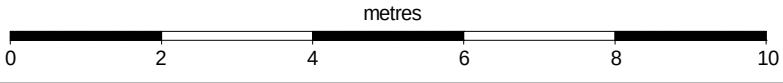

	STEPHEN BIDDLE BSc CEng FICE Email: stephen@sbiddle.co.uk Mob: 07864 122 313 Web: www.sbiddle.co.uk	
	Title: 35 ROBINHOOD LANE PLANS & ELEVATIONS (LEFT)	Scale: (A2) 1:100
	Drwg No: CIL 001 BOWIE 171123	Rev: 03