



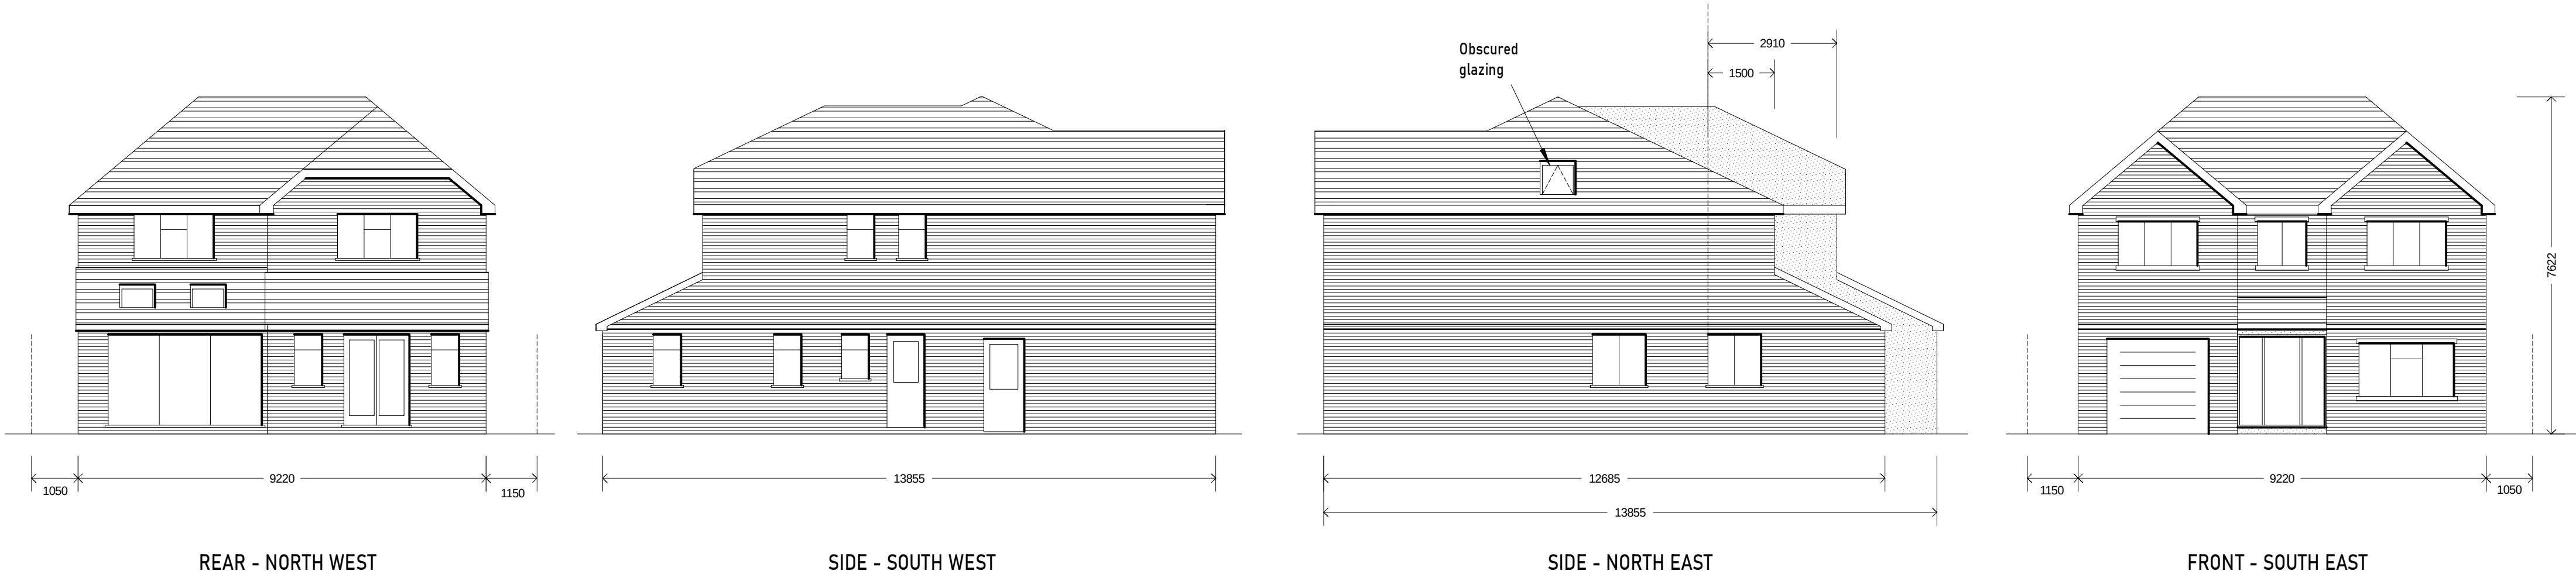


TOTAL GF Internal Area 105.07m2

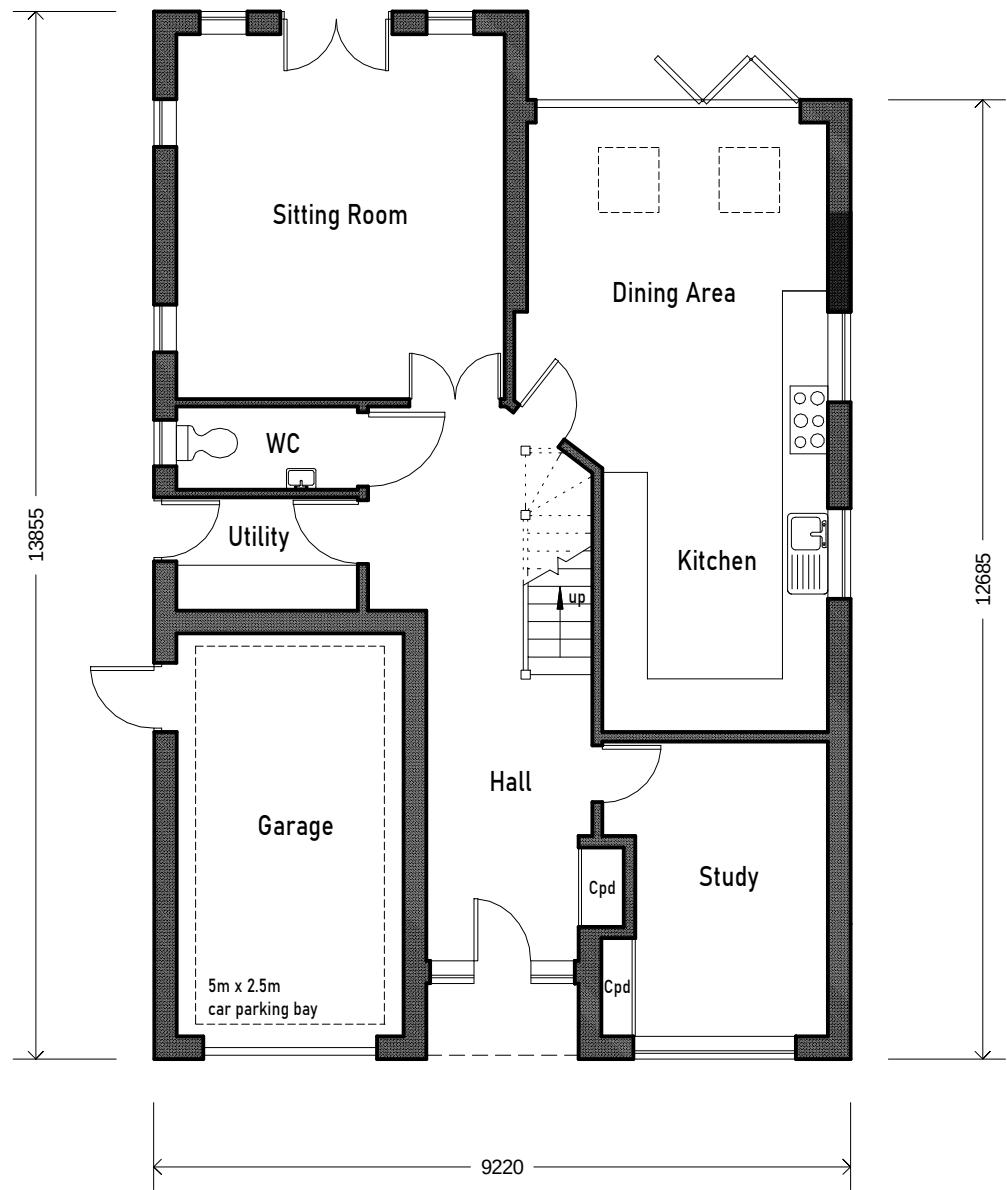


GROUND FLOOR

TOTAL 1st Floor Internal area 80.77m2

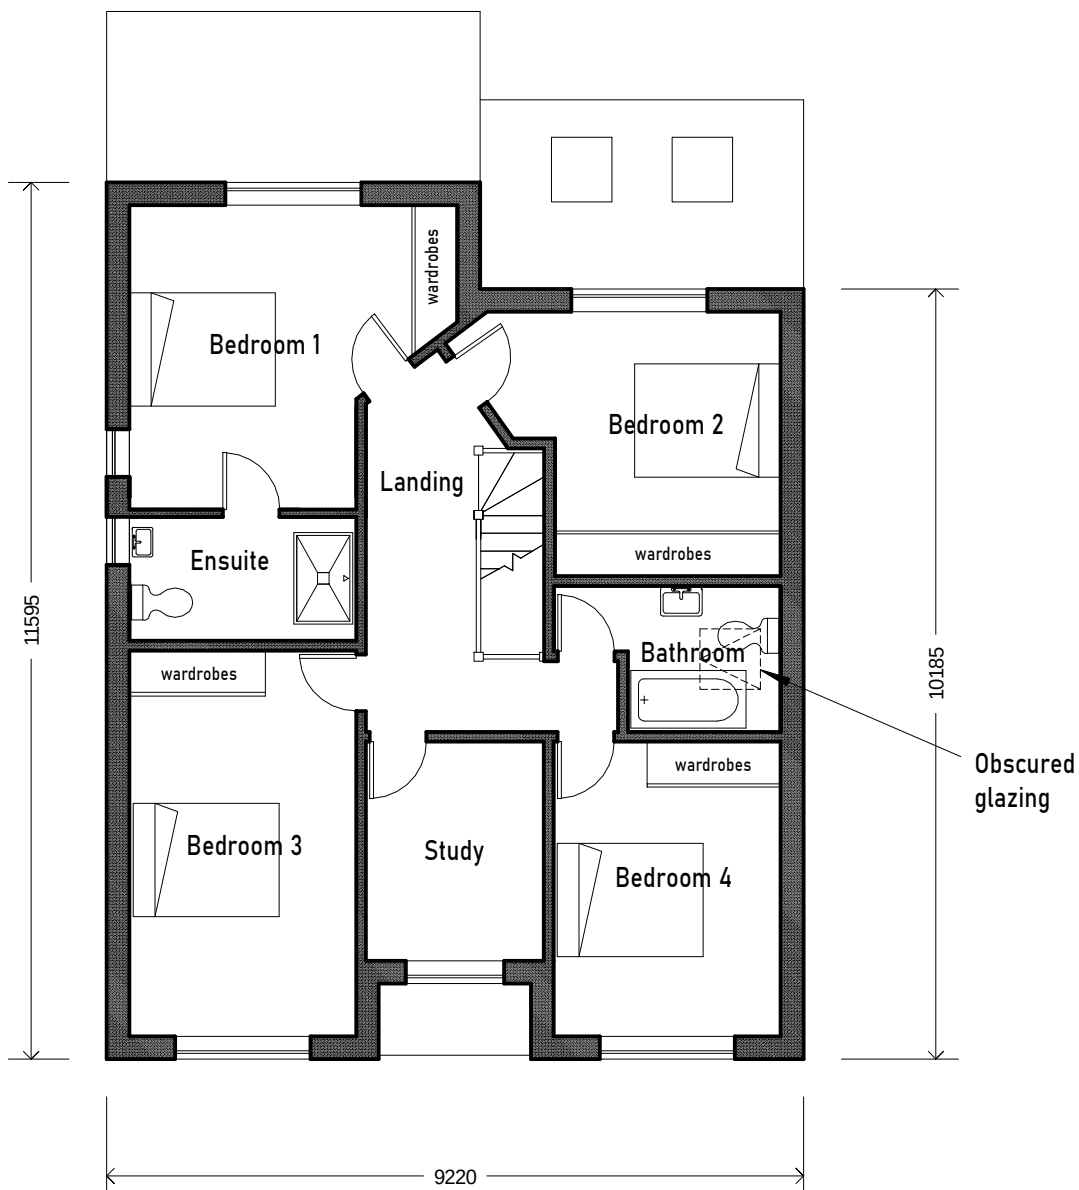

FIRST FLOOR

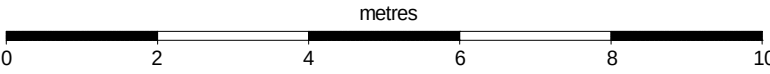

	STEPHEN BIDDLE BSc CEng FICE	
	Email: stephen@sbiddle.co.uk Mob: 07864 122 313 Web: www.sbiddle.co.uk	
	Title: 35 ROBINHOOD LANE PLANS AND ELEVATIONS (RIGHT)	
Drwg No:	CIL 002 BOWIE 171123	Scale: (A2) 1:100
		Rev: 03