

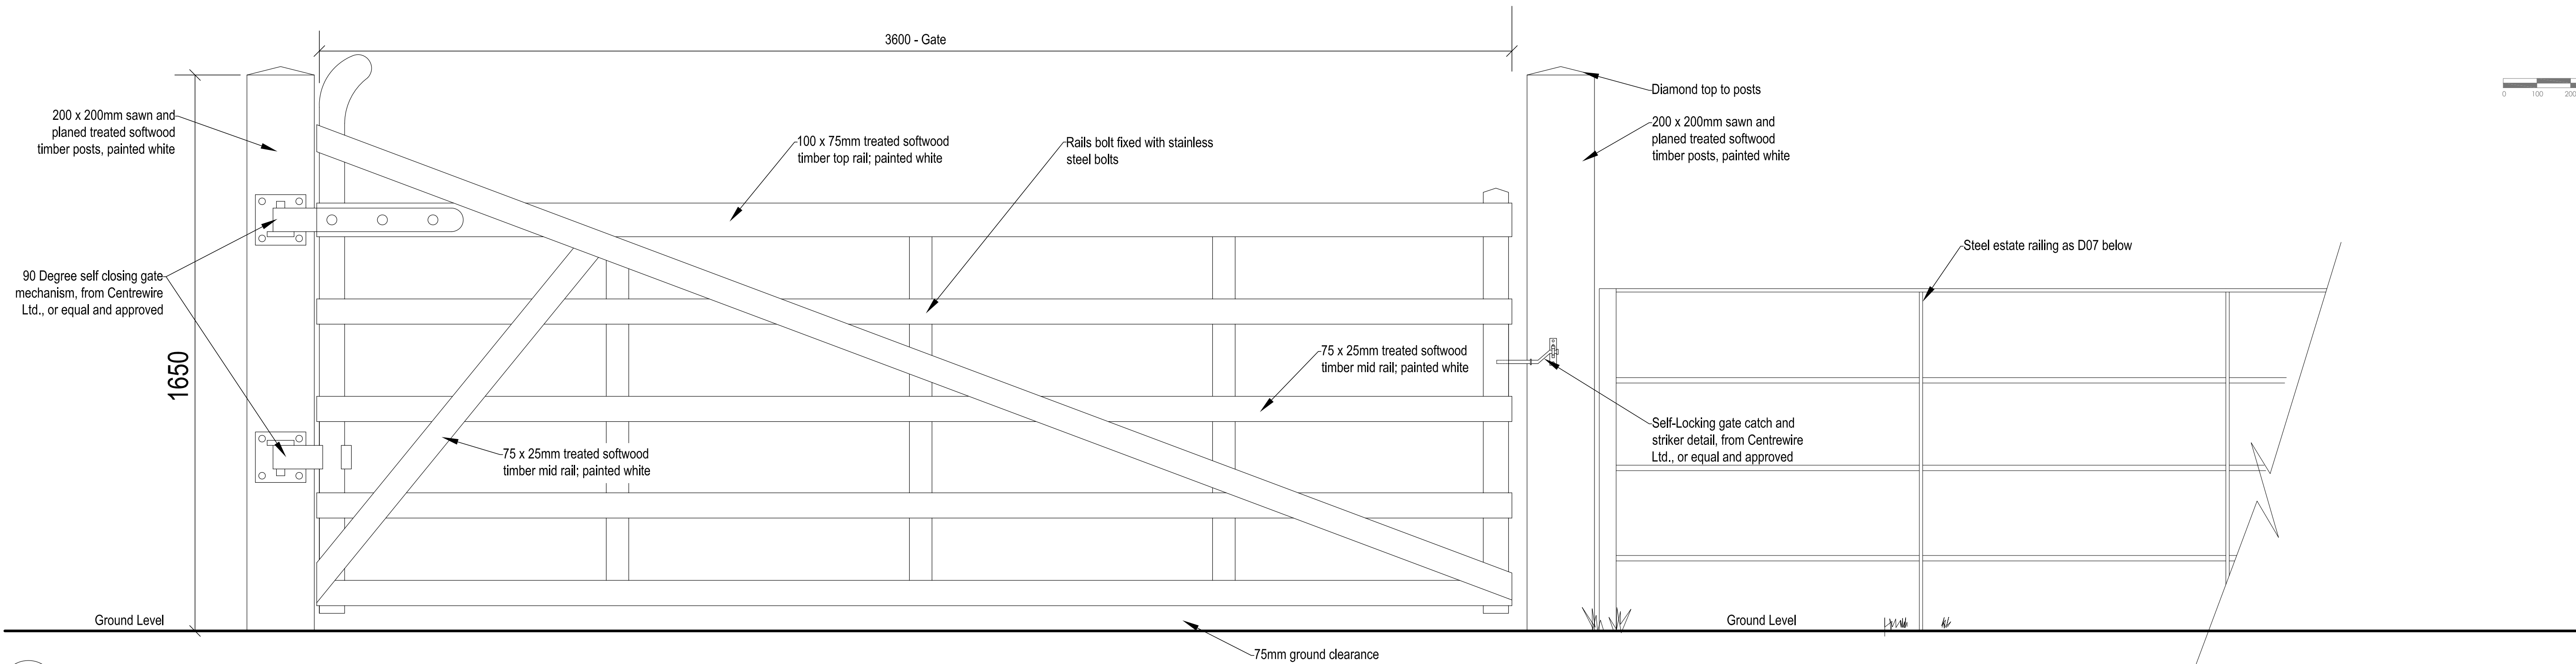


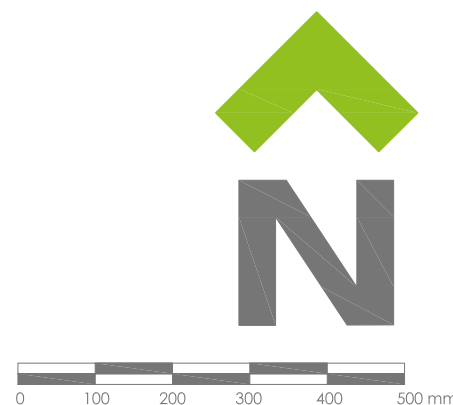


D05 Private drive - 'Gateway' detail

1:10 @ A1

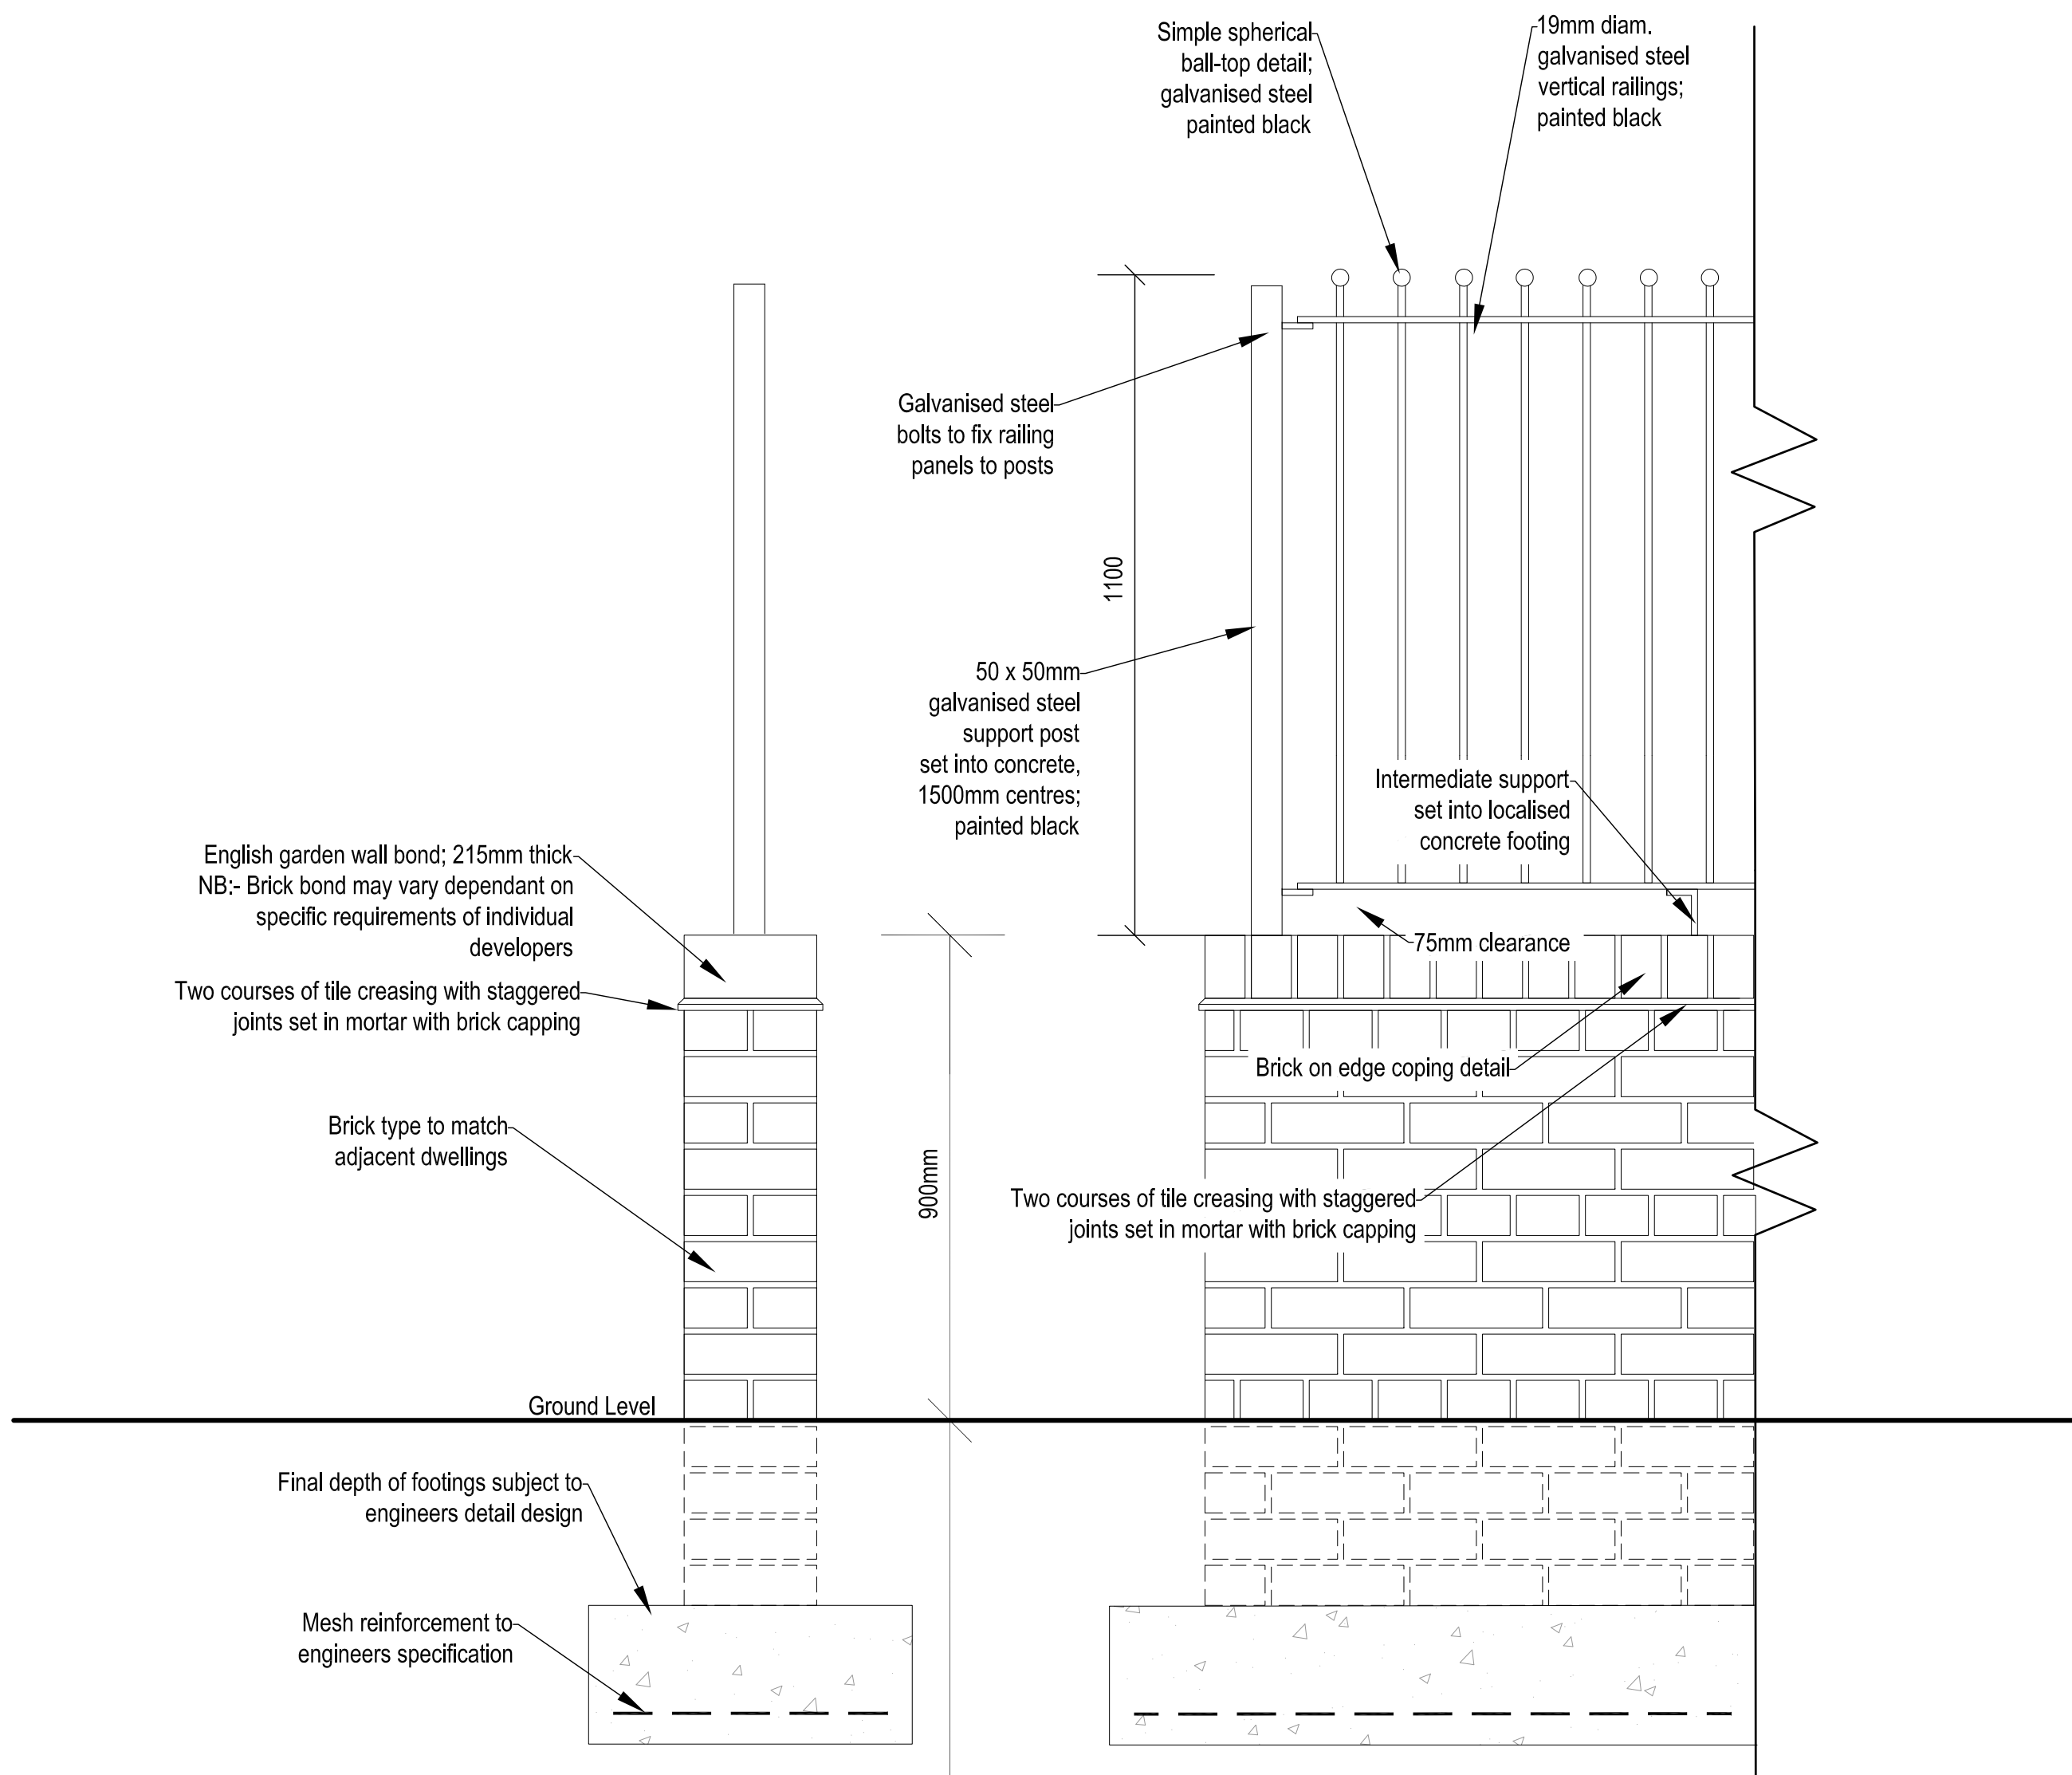

D06 Dwarf brick wall and railing detail

1:10 @ A1

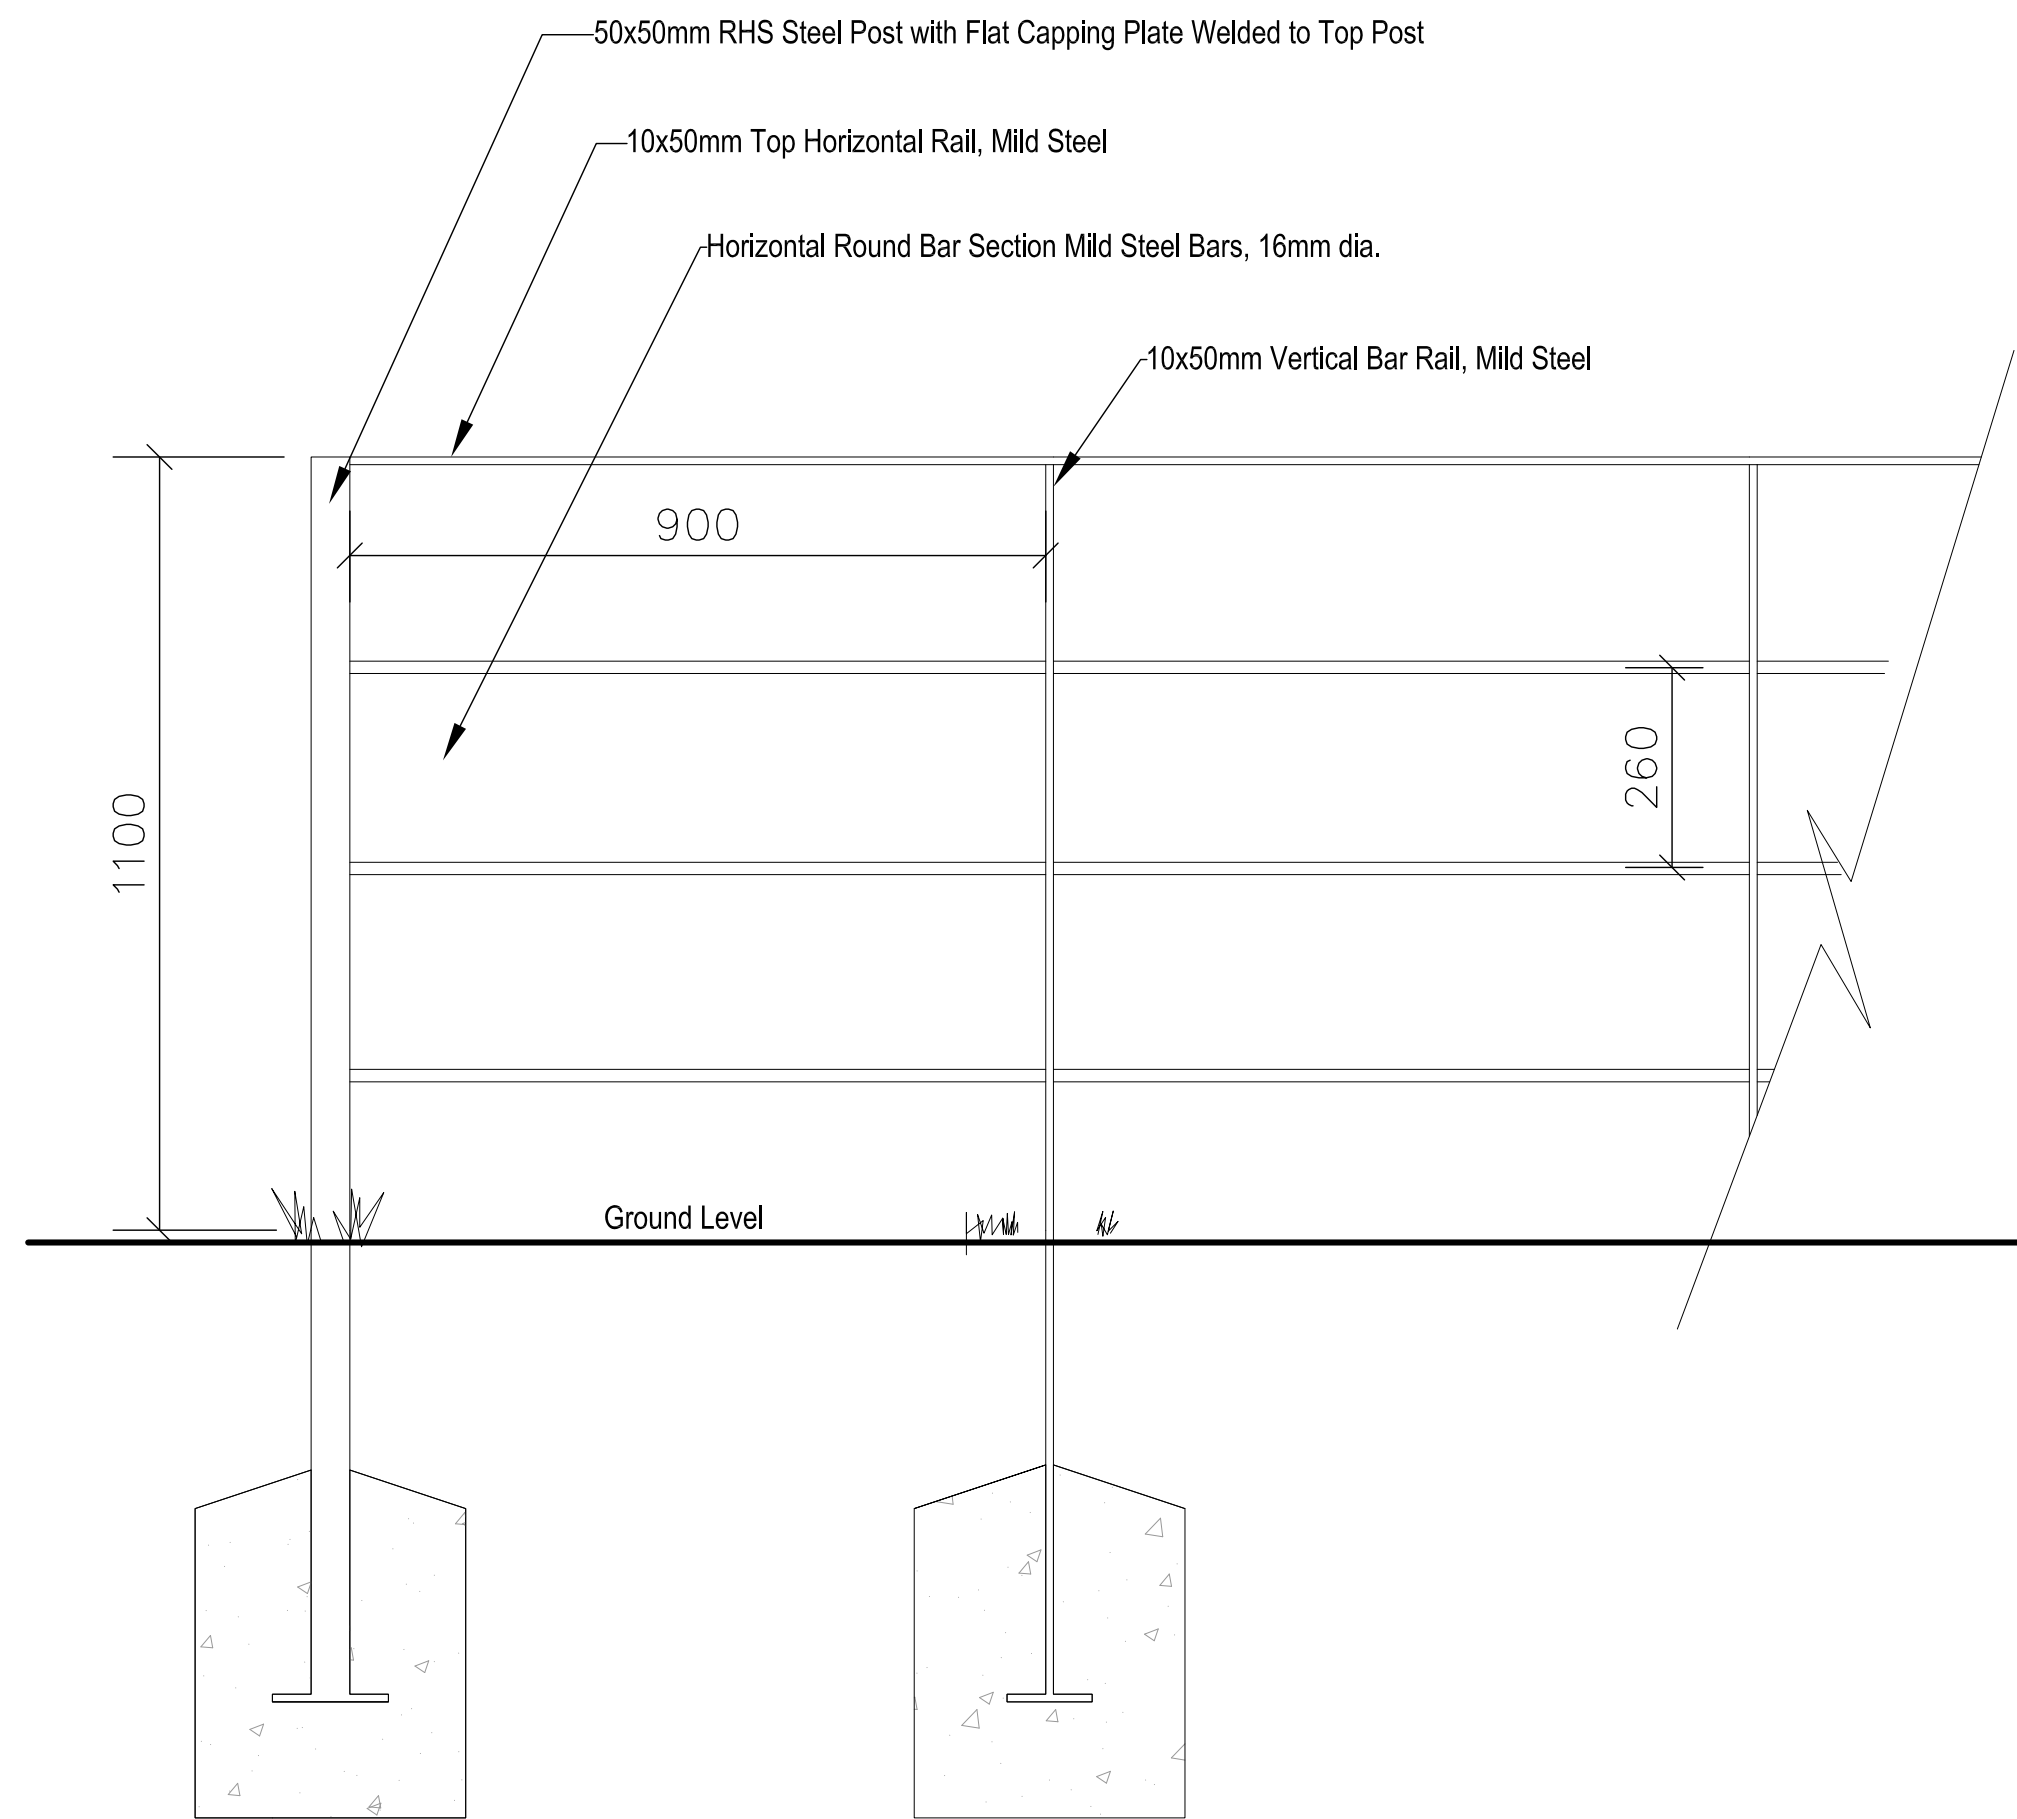

D07 1.1m high steel estate railing

1:10 @ A1

Rev	Date	By	Description
CSA environmental Dixies Barns, High Street, Ashwell, Hertfordshire SG7 5NT t 01462 743647 e ashwell@csaenvironmental.co.uk w csaenvironmental.co.uk			
Project	Land west of Trowes Lane, Swallowfield		
Title	Boundary Design Details Sheet 2		
Client	Croudace Homes		
Scale	1:10 @ A1	Drawn	GC
Date	Feb 2023	Checked	-
Drawing No.	CSA/5643/126	Rev	-