
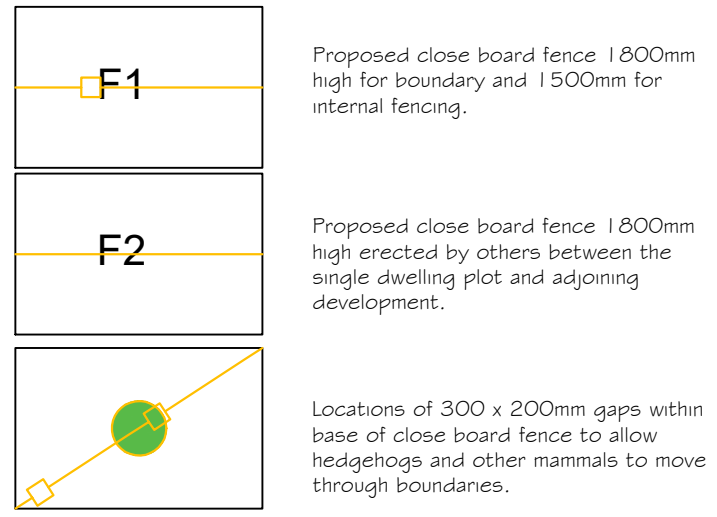
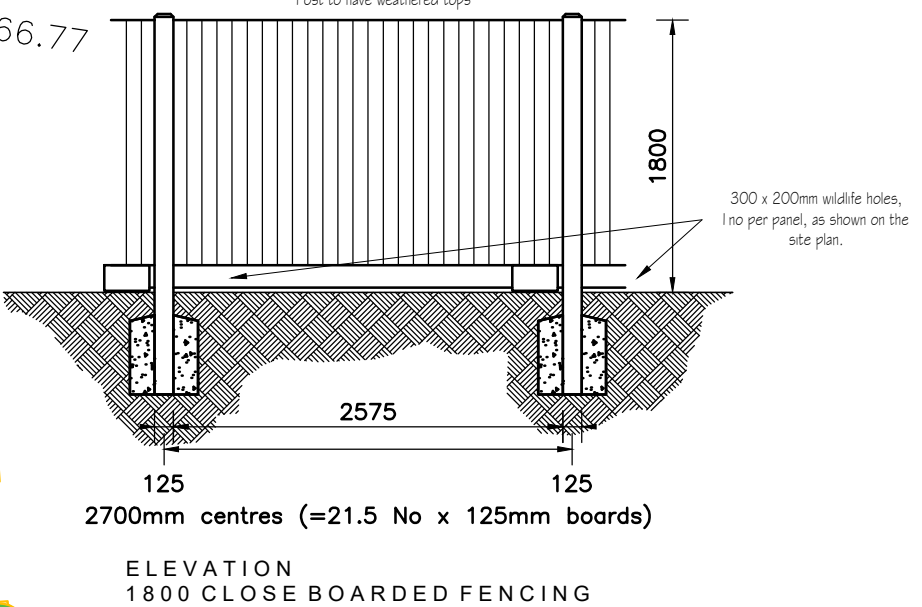
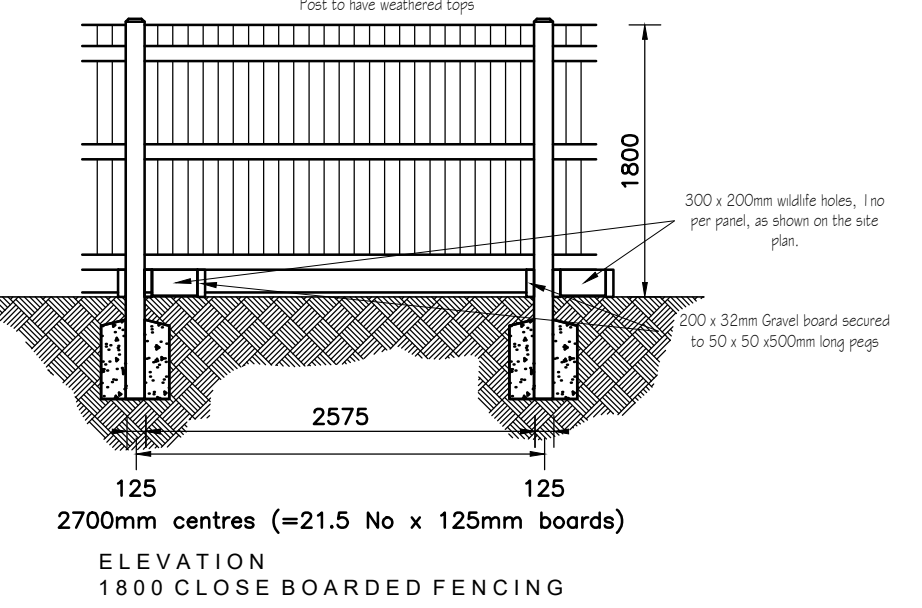
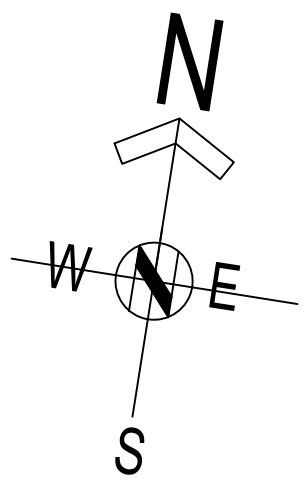
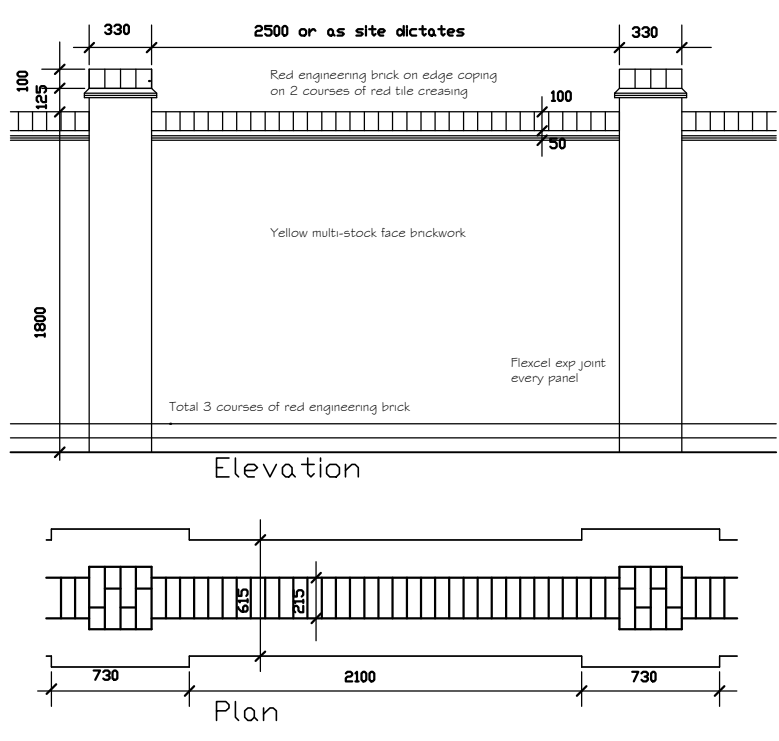


Notes.
All dimensions and levels on site are to be checked prior to commencement of work.
This drawing is the copyright of the Edwards Irish Partnership LLP.

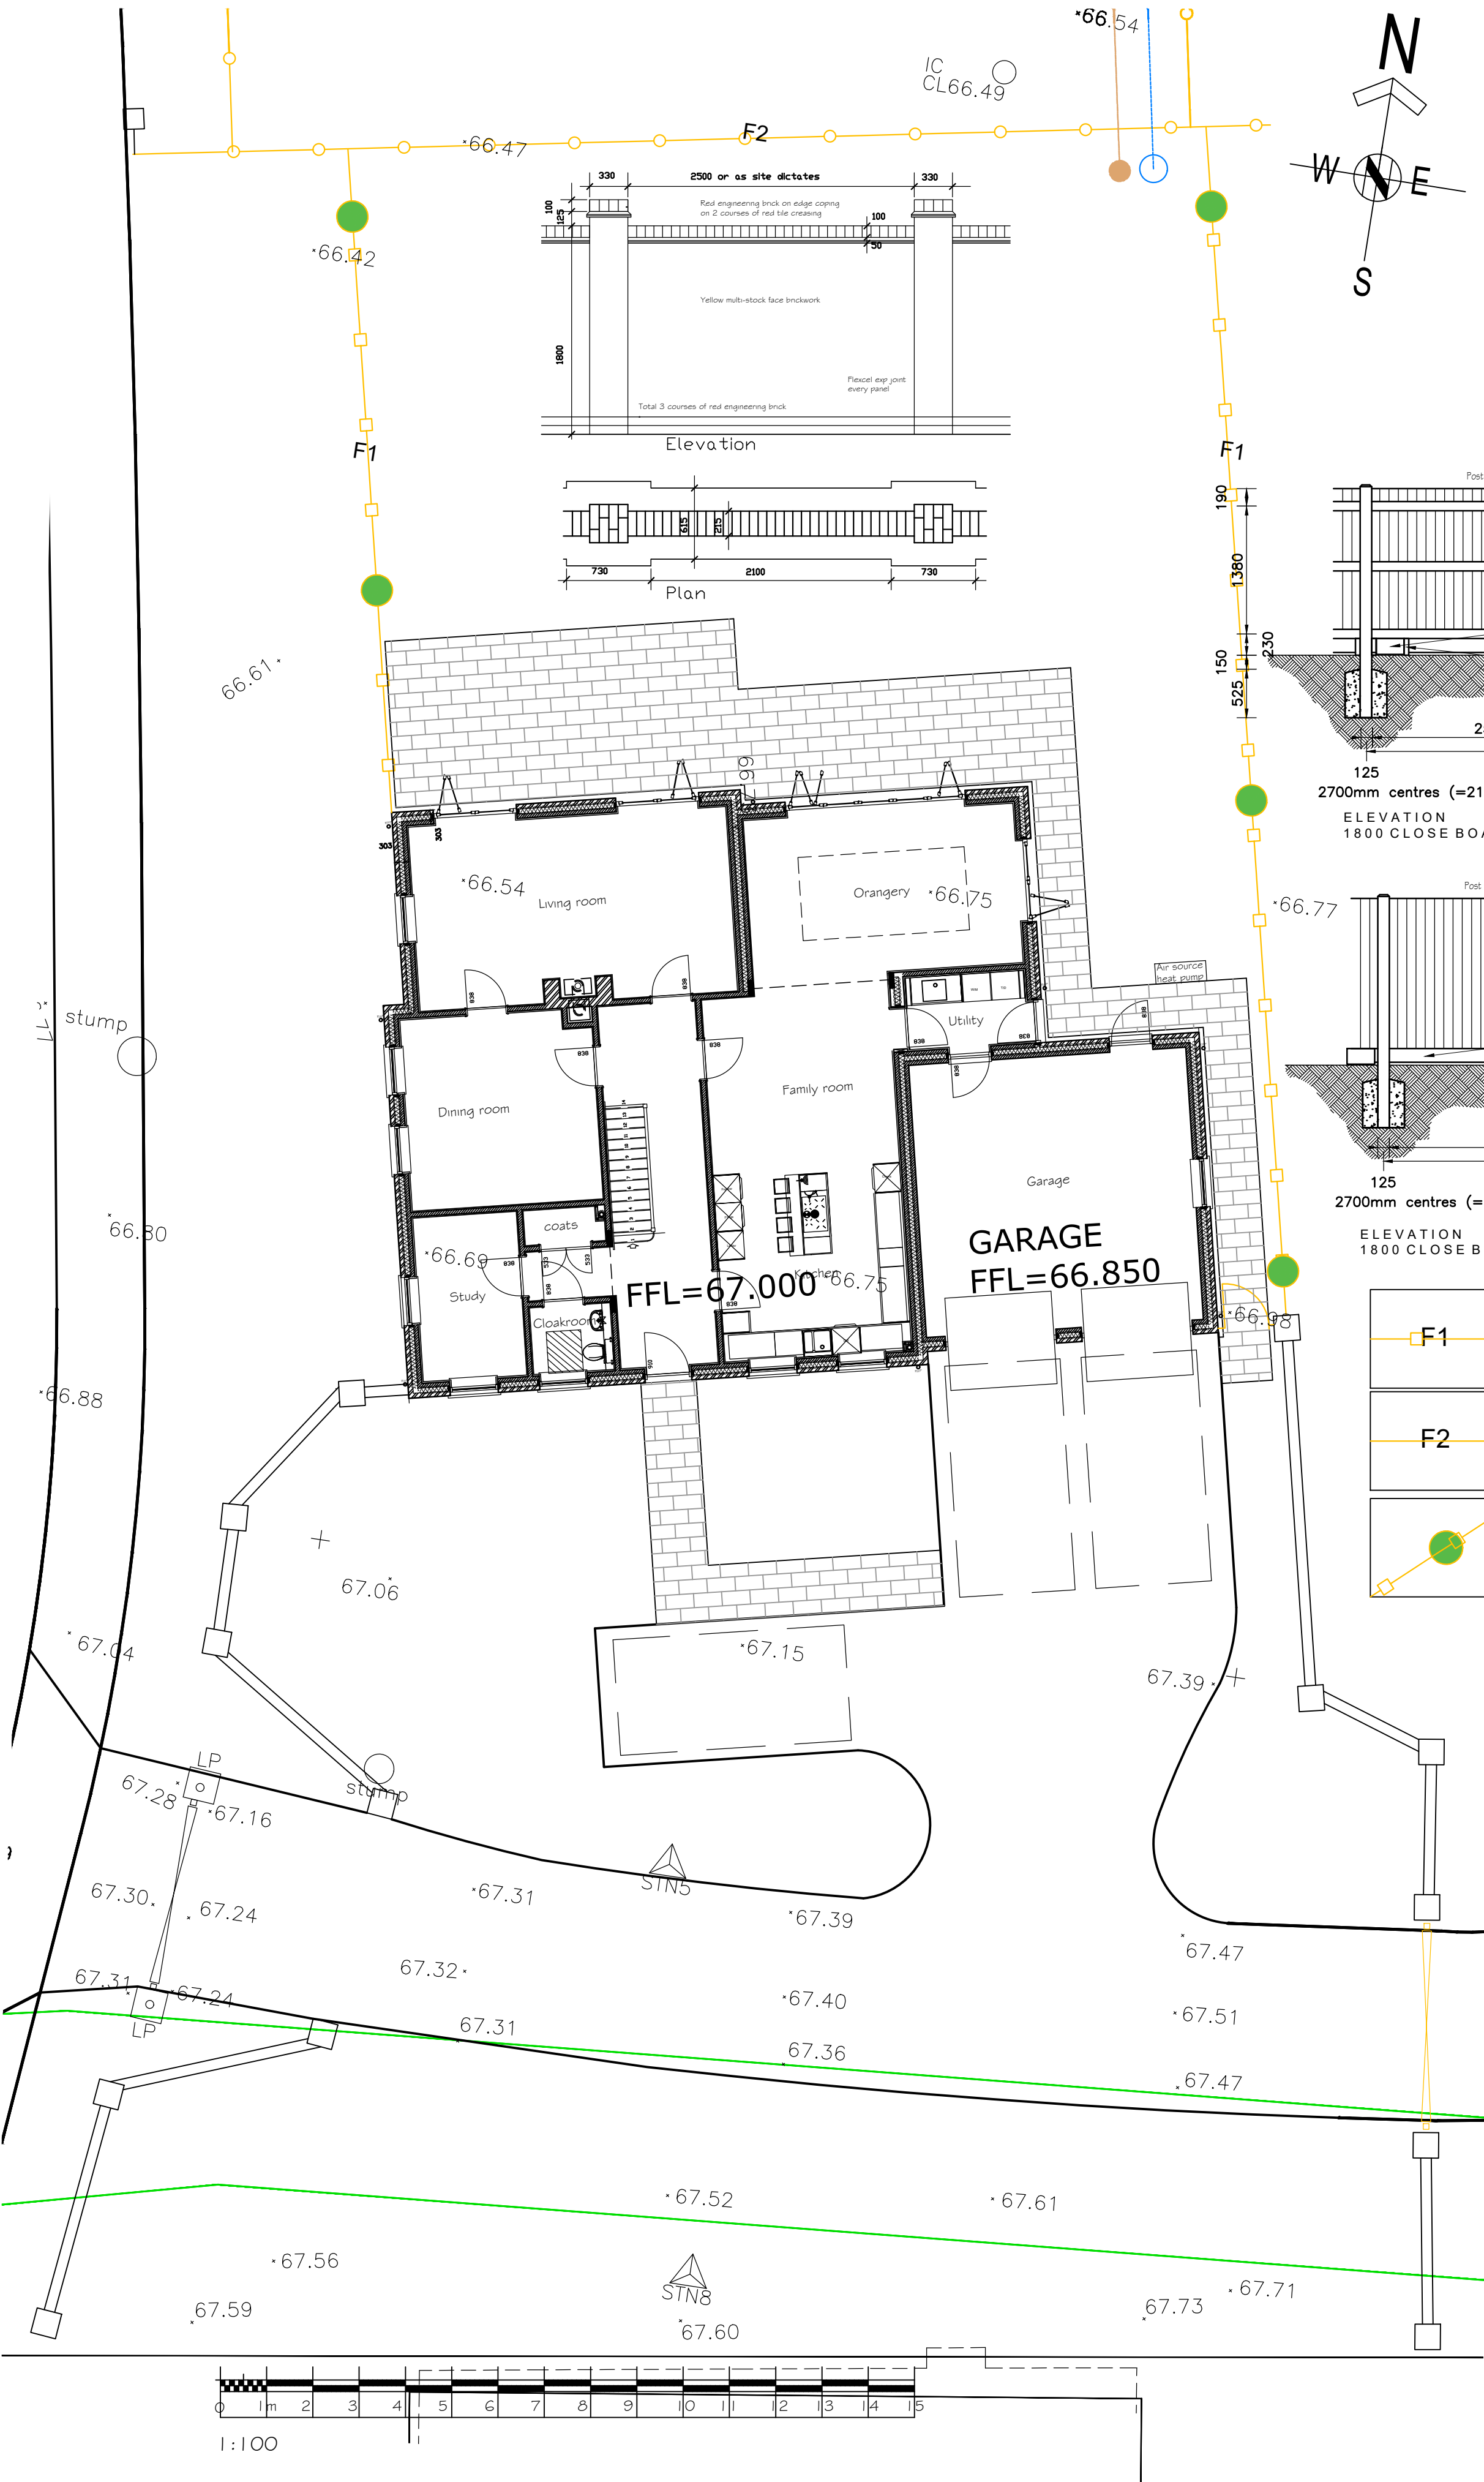

Rev A Brick boundary wall detail added.
July 2026

Project
**Proposed Detached House
Adjacent Rosewells
Johnson Drive
Finchampstead, Berkshire**
Client
Mr Kevin Brant

Drawing
**General Arrangement
Boundary treatment - condition 8**

Scale
1: 100@A2 Date
Feb 2025

Paul Edwards Architecture
12 Sandy Lane, Barkham, Wokingham, Berks. RG41 4DB
Tel: 0118-977-2925 Mob: 07831 837415 E-mail: paul@paulwardarchitecture.co.uk
Job **2657** Dwg. **23A**
CAD: REFPROJECTS CAD-REF