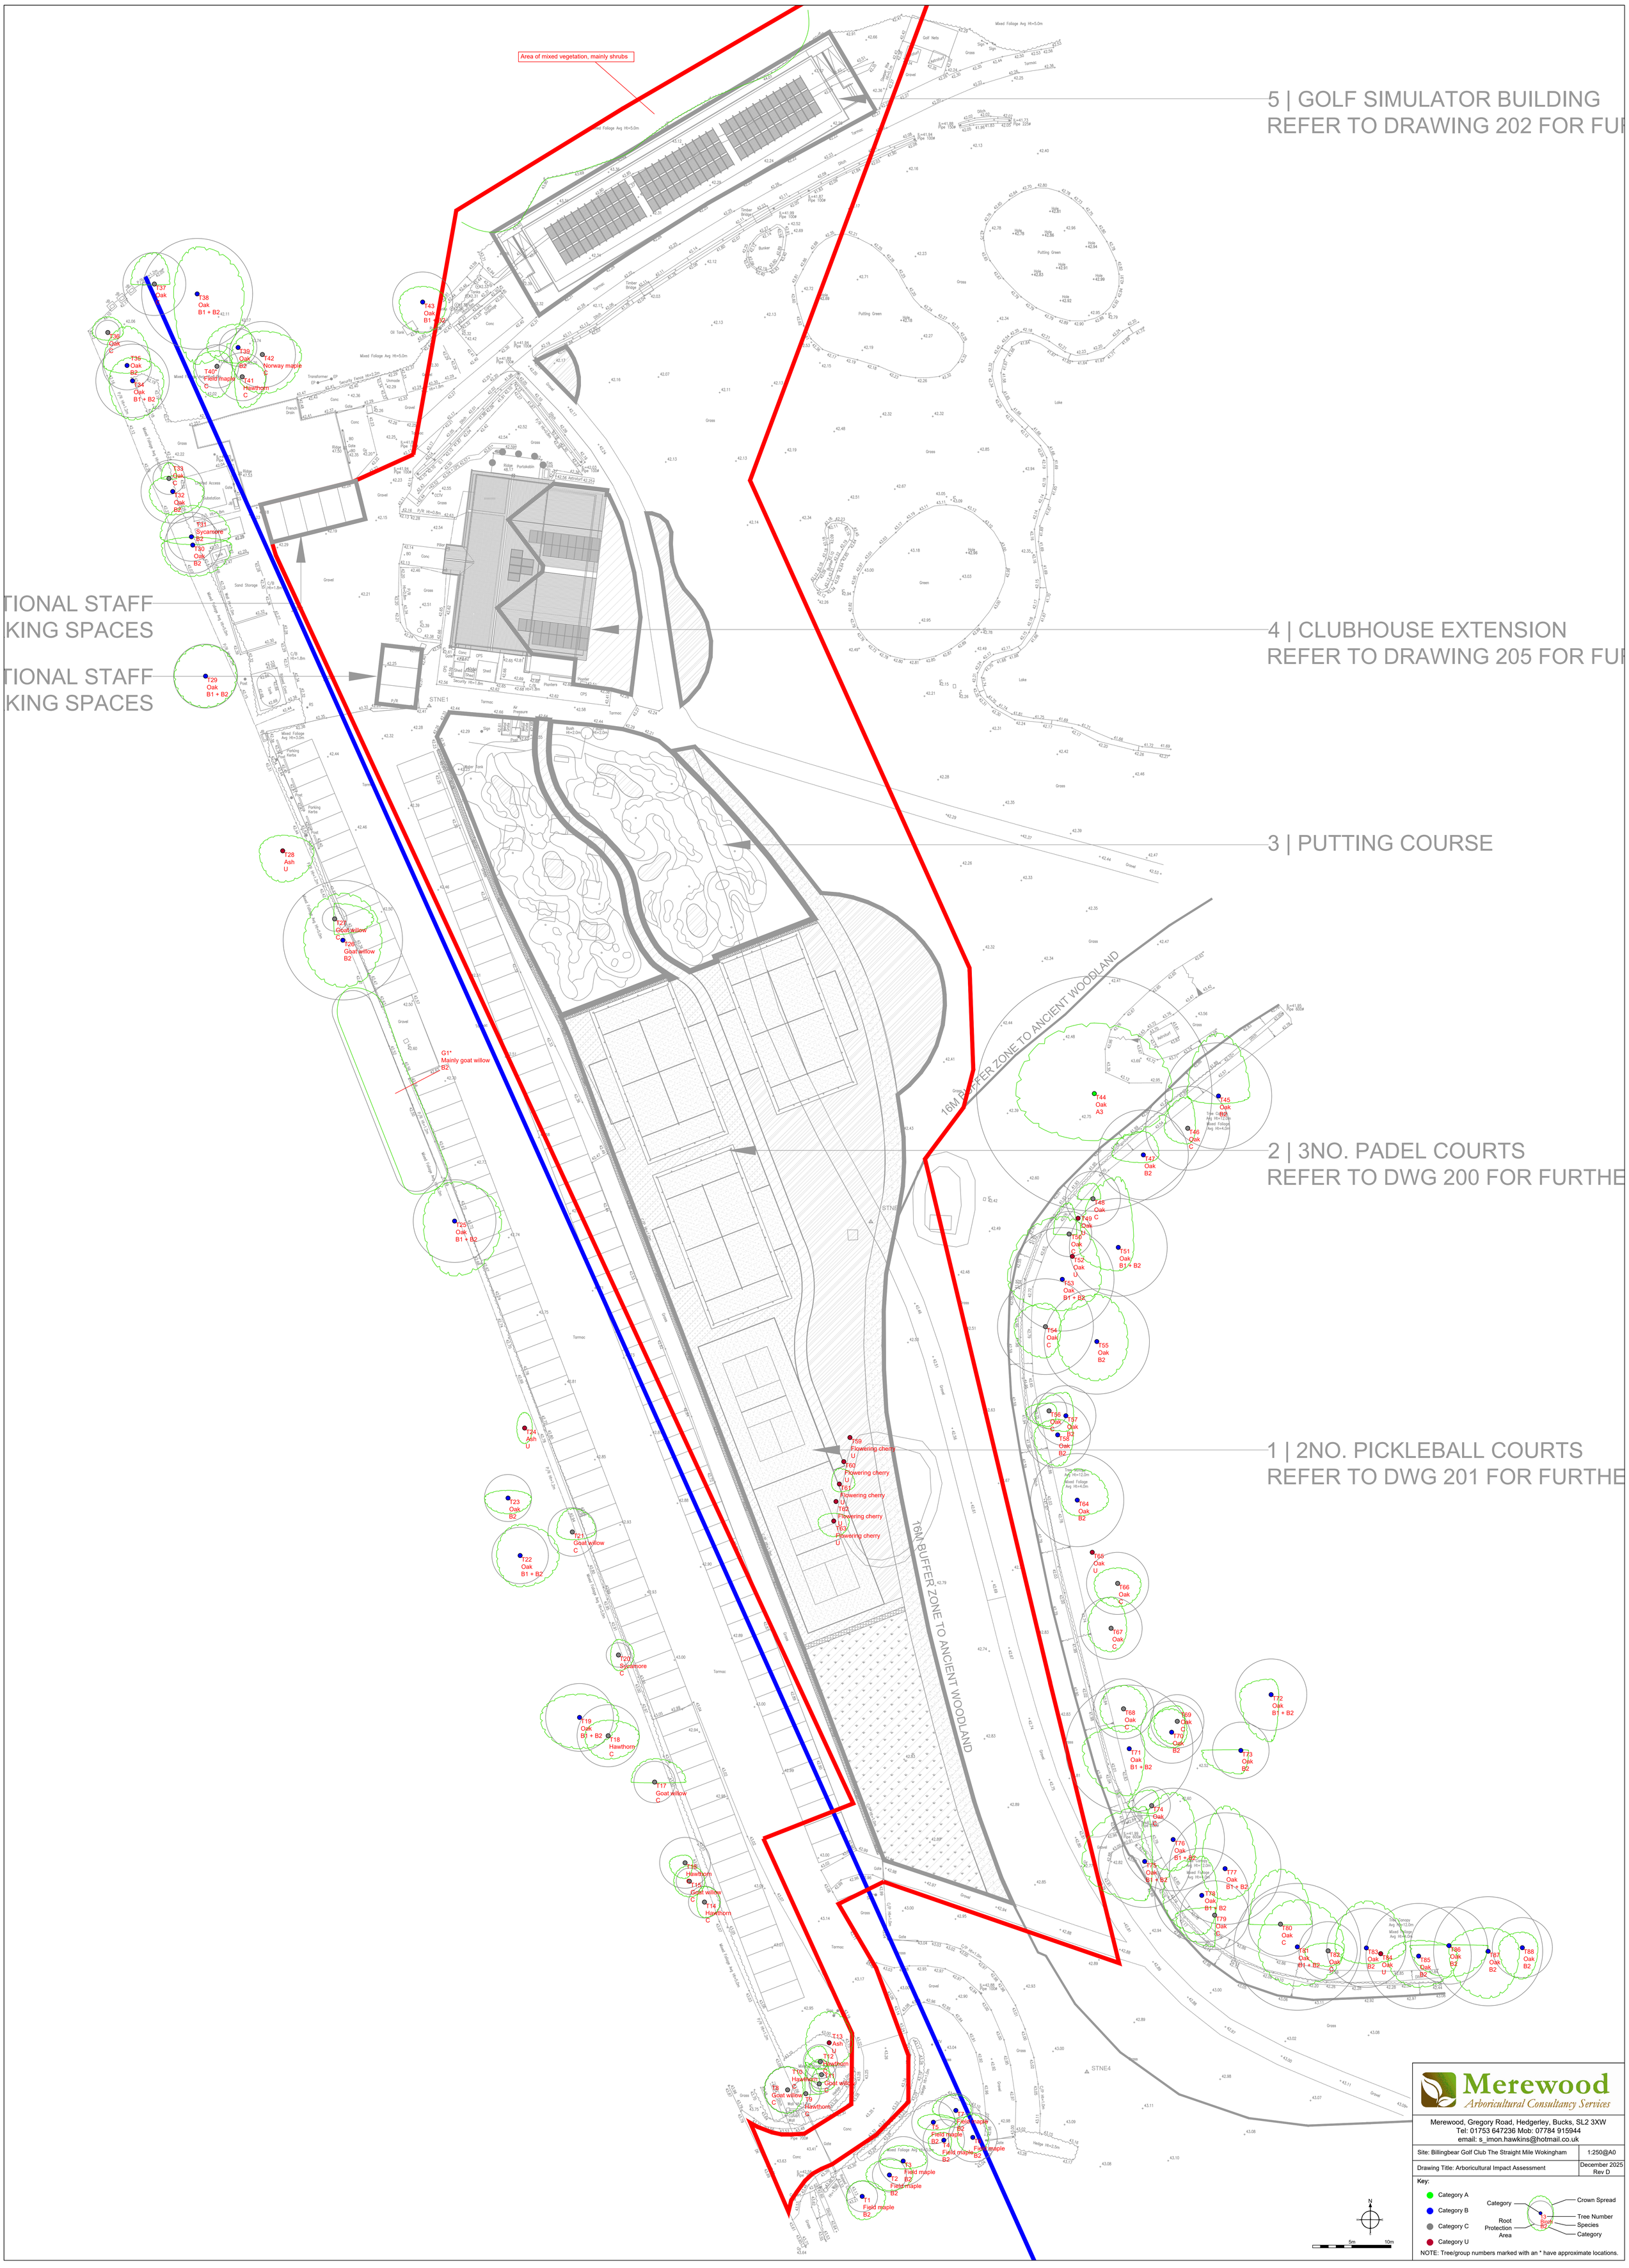
Area of mixed vegetation, mainly shrubs
5 | GOLF SIMULATOR BUILDING
REFER TO DRAWING 202 FOR FU
TIONAL STAFF
KING SPACES
TIONAL STAFF
KING SPACES
4 | CLUBHOUSE EXTENSION
REFER TO DRAWING 205 FOR FU
3 | PUTTING COURSE
2 | 3NO. PADEL COURTS
REFER TO DWG 200 FOR FURTHE
1 | 2NO. PICKLEBALL COURTS
REFER TO DWG 201 FOR FURTHE
16M BUFFER ZONE TO ANCIENT WOODLAND
16M BUFFER ZONE TO ANCIENT WOODLAND
Merewood
Arboricultural Consultancy Services
Merewood, Gregory Road, Hedgerley, Bucks, SL2 3XW
Tel: 01753 647236 Mob: 07784 915944
email: s_imon.hawkins@hotmail.co.uk
Site: Billingbear Golf Club The Straight Mile Wokingham
1:250@A0
Drawing Title: Arboricultural Impact Assessment
December 2025
Rev D
Key:
Category A
Category B
Category C
Category U
Category
Root Protection Area
Crown Spread
Tree Number
Species
Category
NOTE: Tree/group numbers marked with an * have approximate locations.