


DENE CLOSE

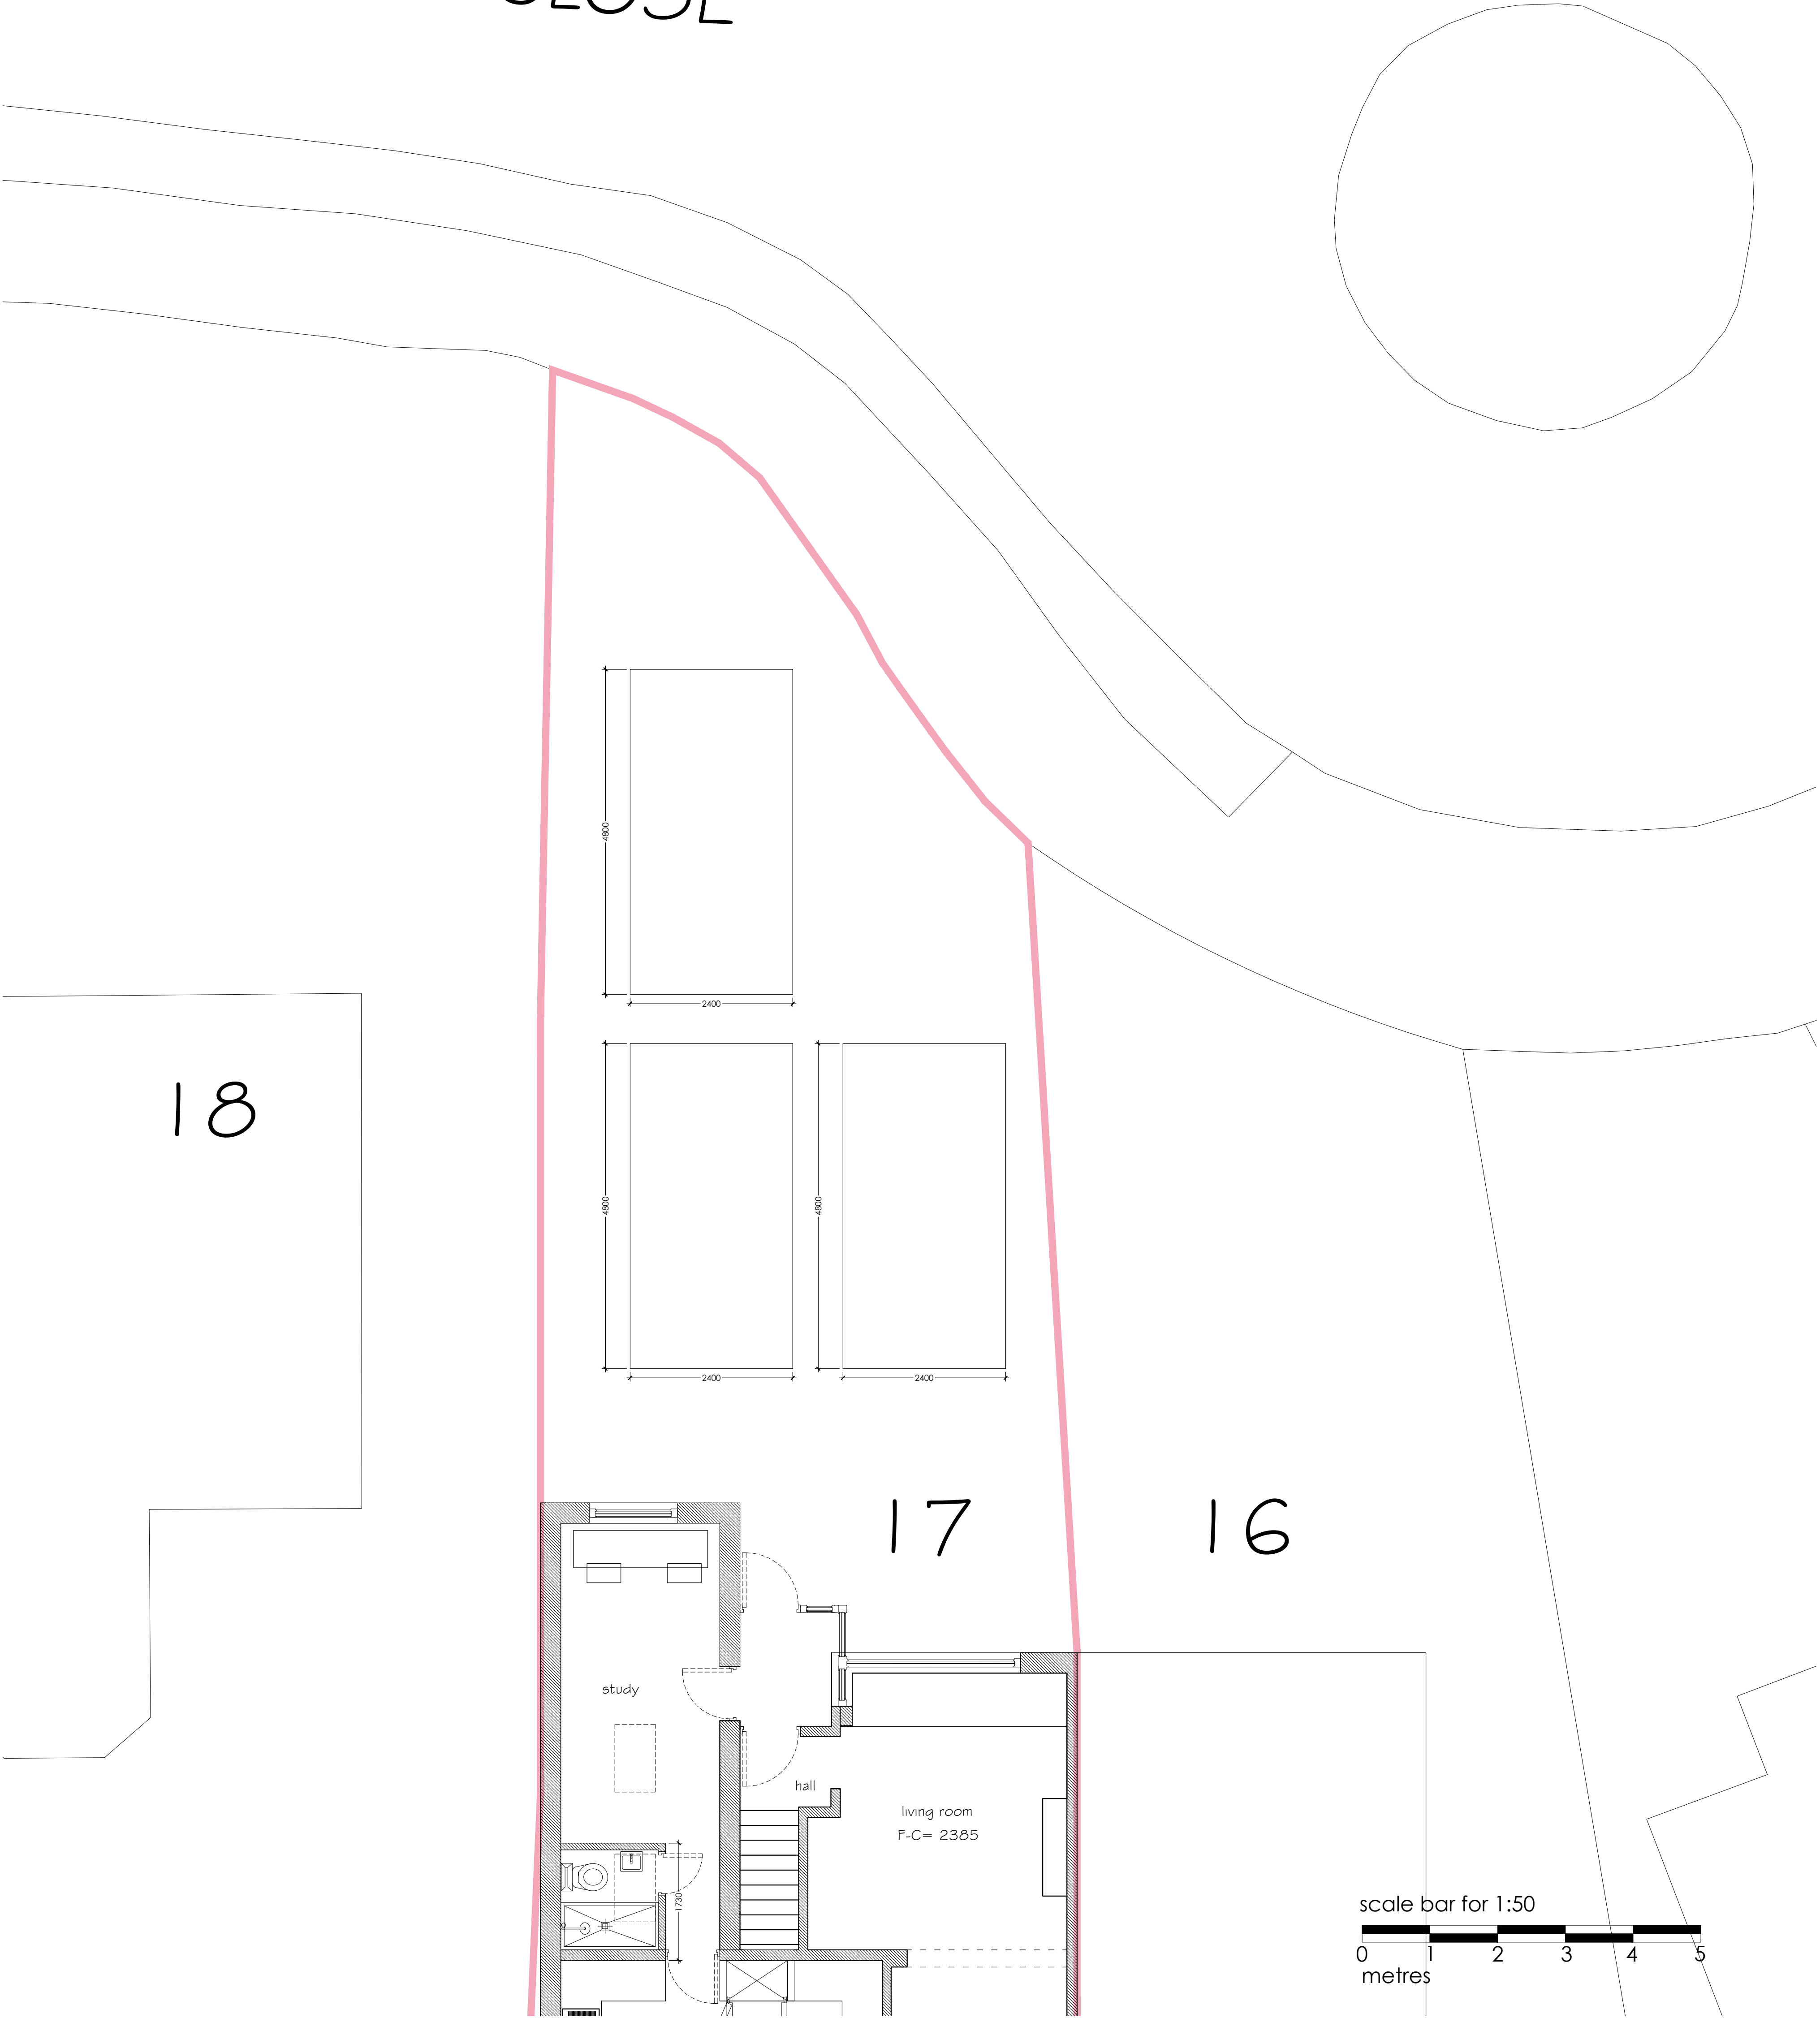


17 DENE CLOSE, READING, RG6 5QB

PLANNING

PARKING

date MAY 2025	client WENXING WANG	
scale 1:50 @A1	drawing no. 25 / 17D / PARK	revision -

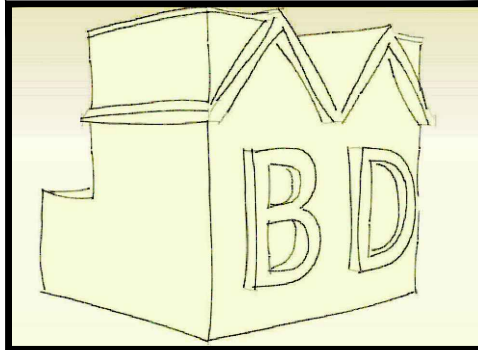

MIKE BECK DESIGN

t: 07961 031 843
w: www.mikebeckdesign.co.uk
e: info@mikebeckdesign.co.uk