


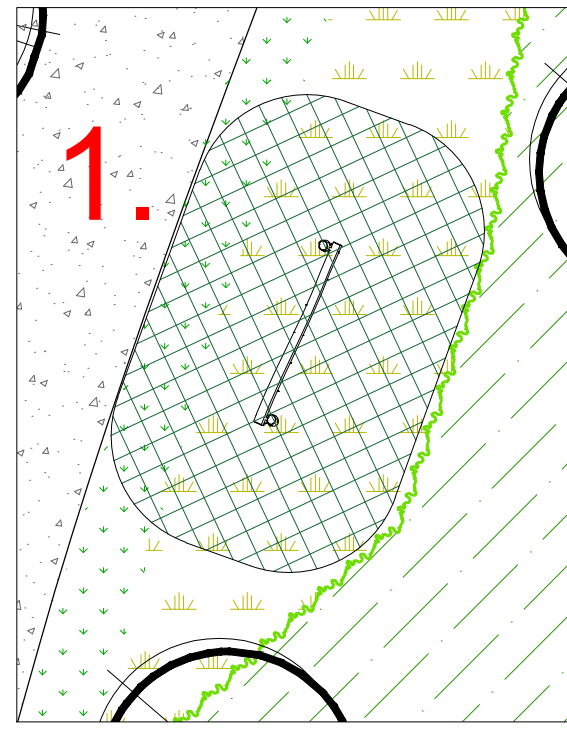
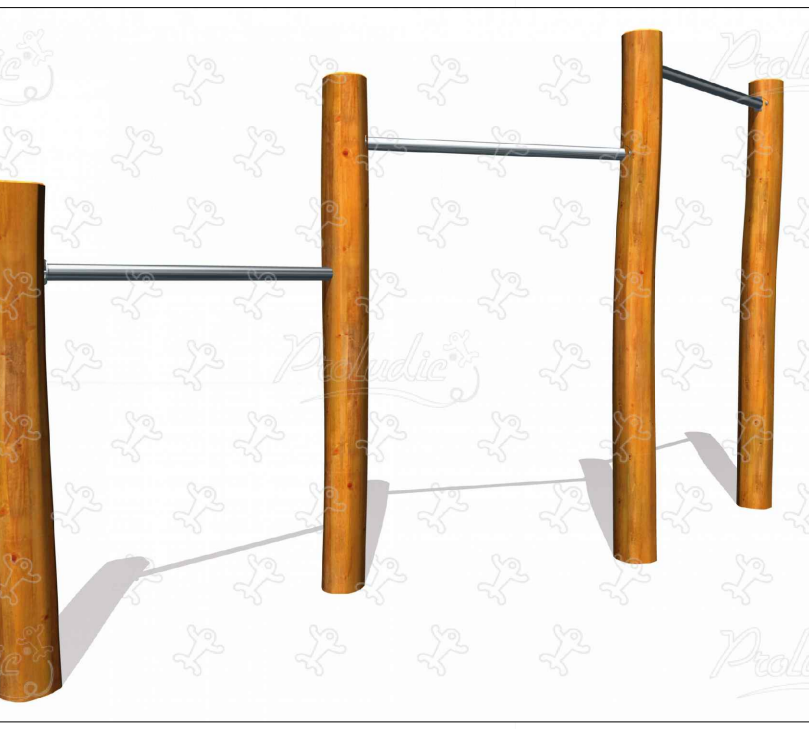


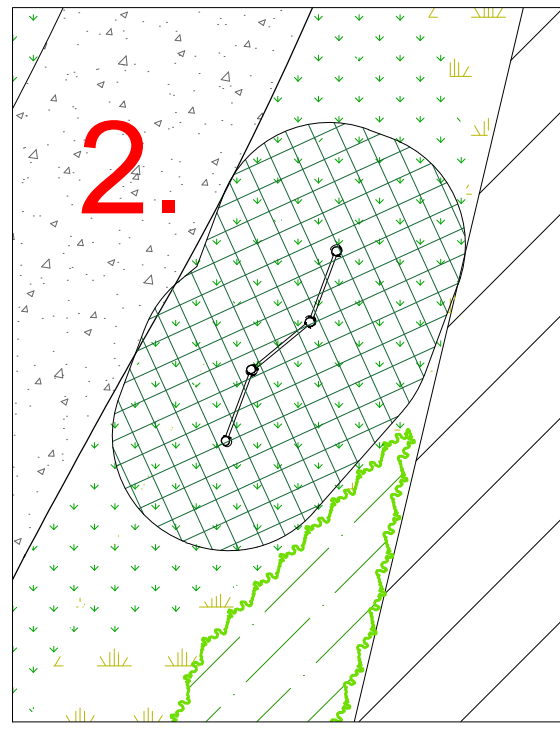


1. Product: Swinging rings or similar approved

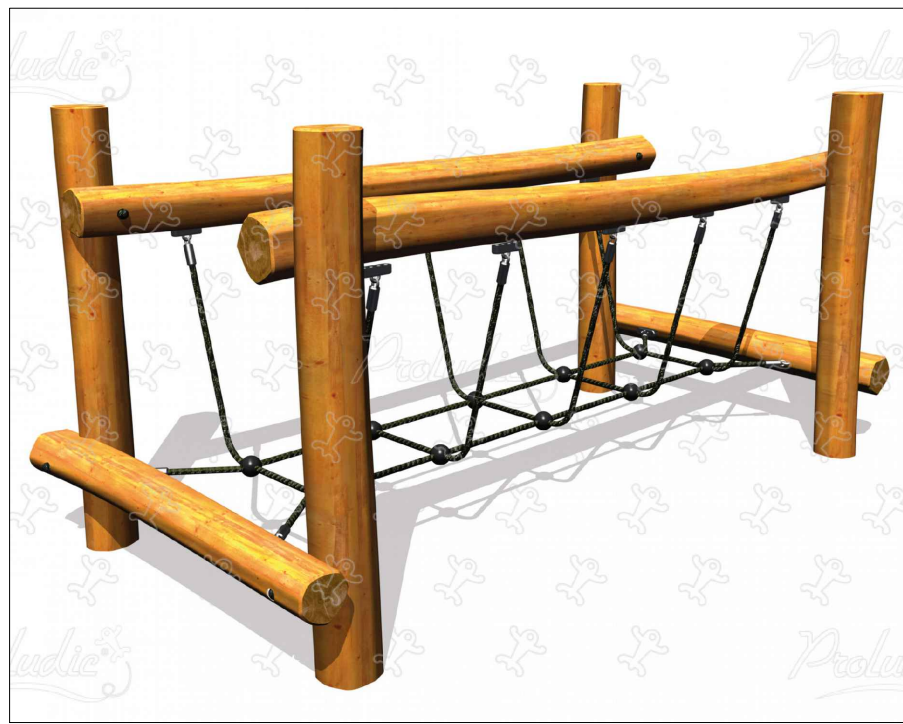


2. Product: High Bars or similar approved

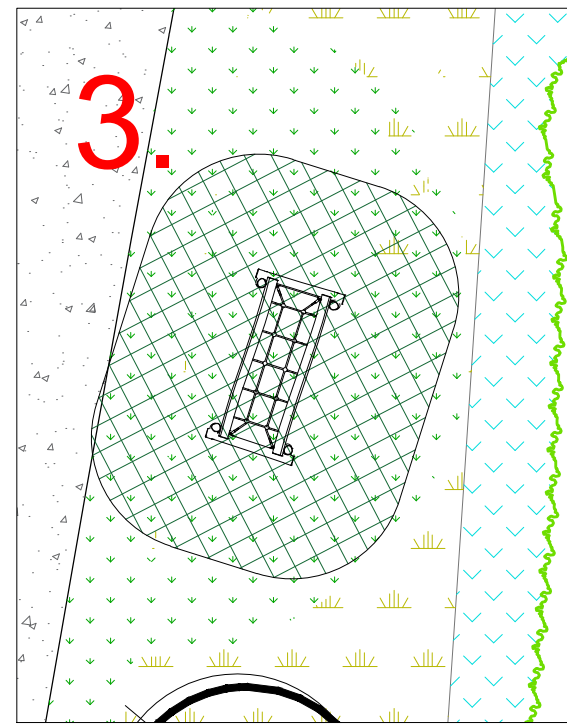



3. Product: Timber Rope Bridge or similar approved

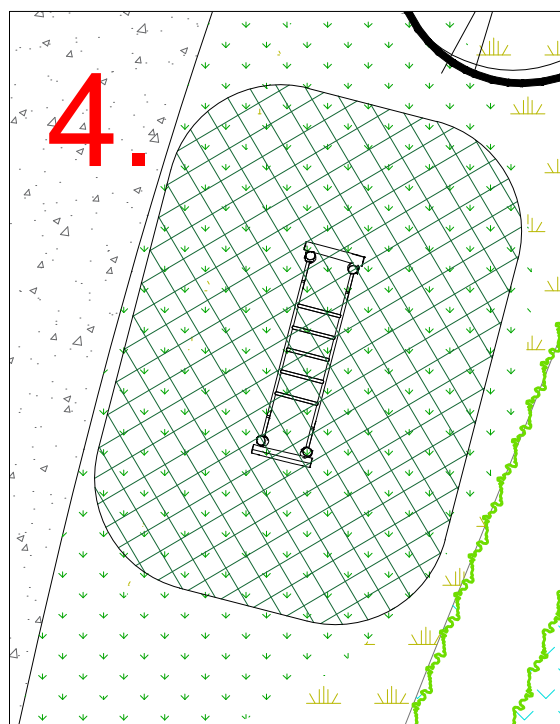

4. Product: Climbing Bars or similar approved

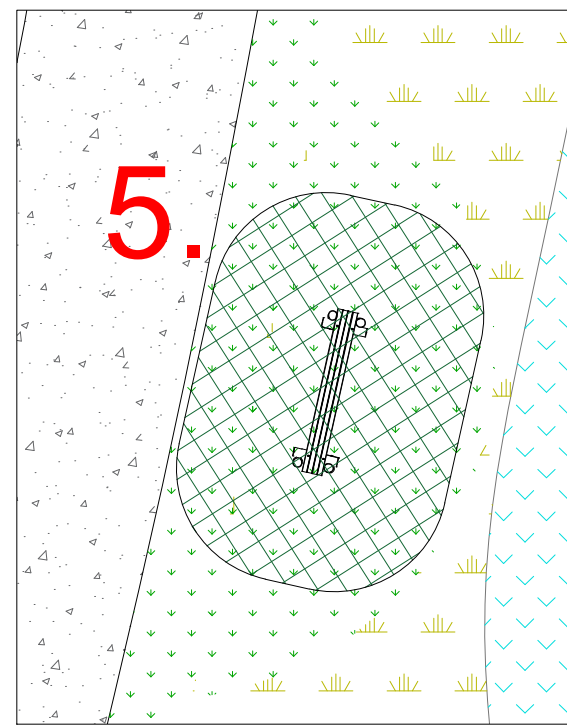


5. Product: Timber Balance Plank or similar approved

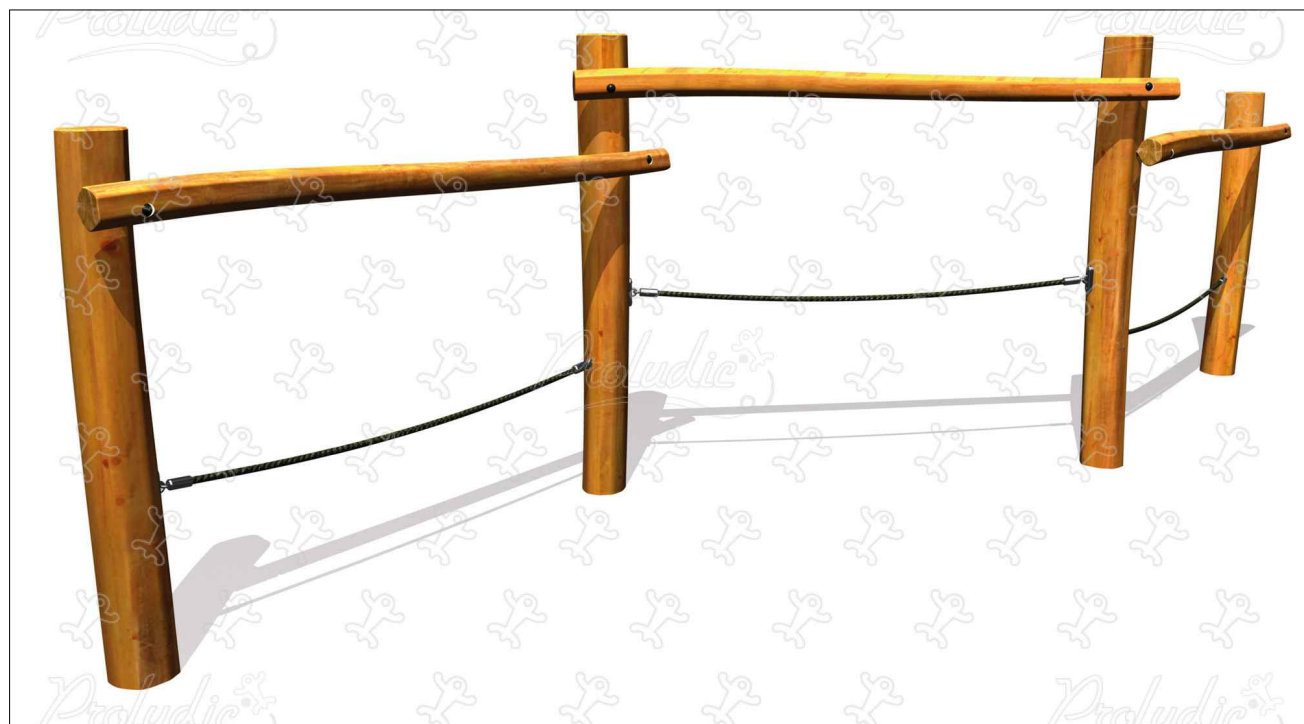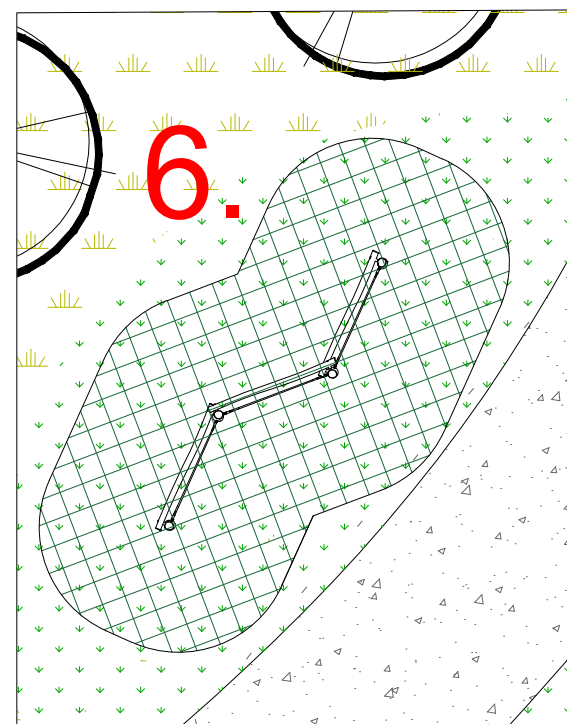

6. Product: Timber Balance Rope or similar approved

Inset Plan (NTS)

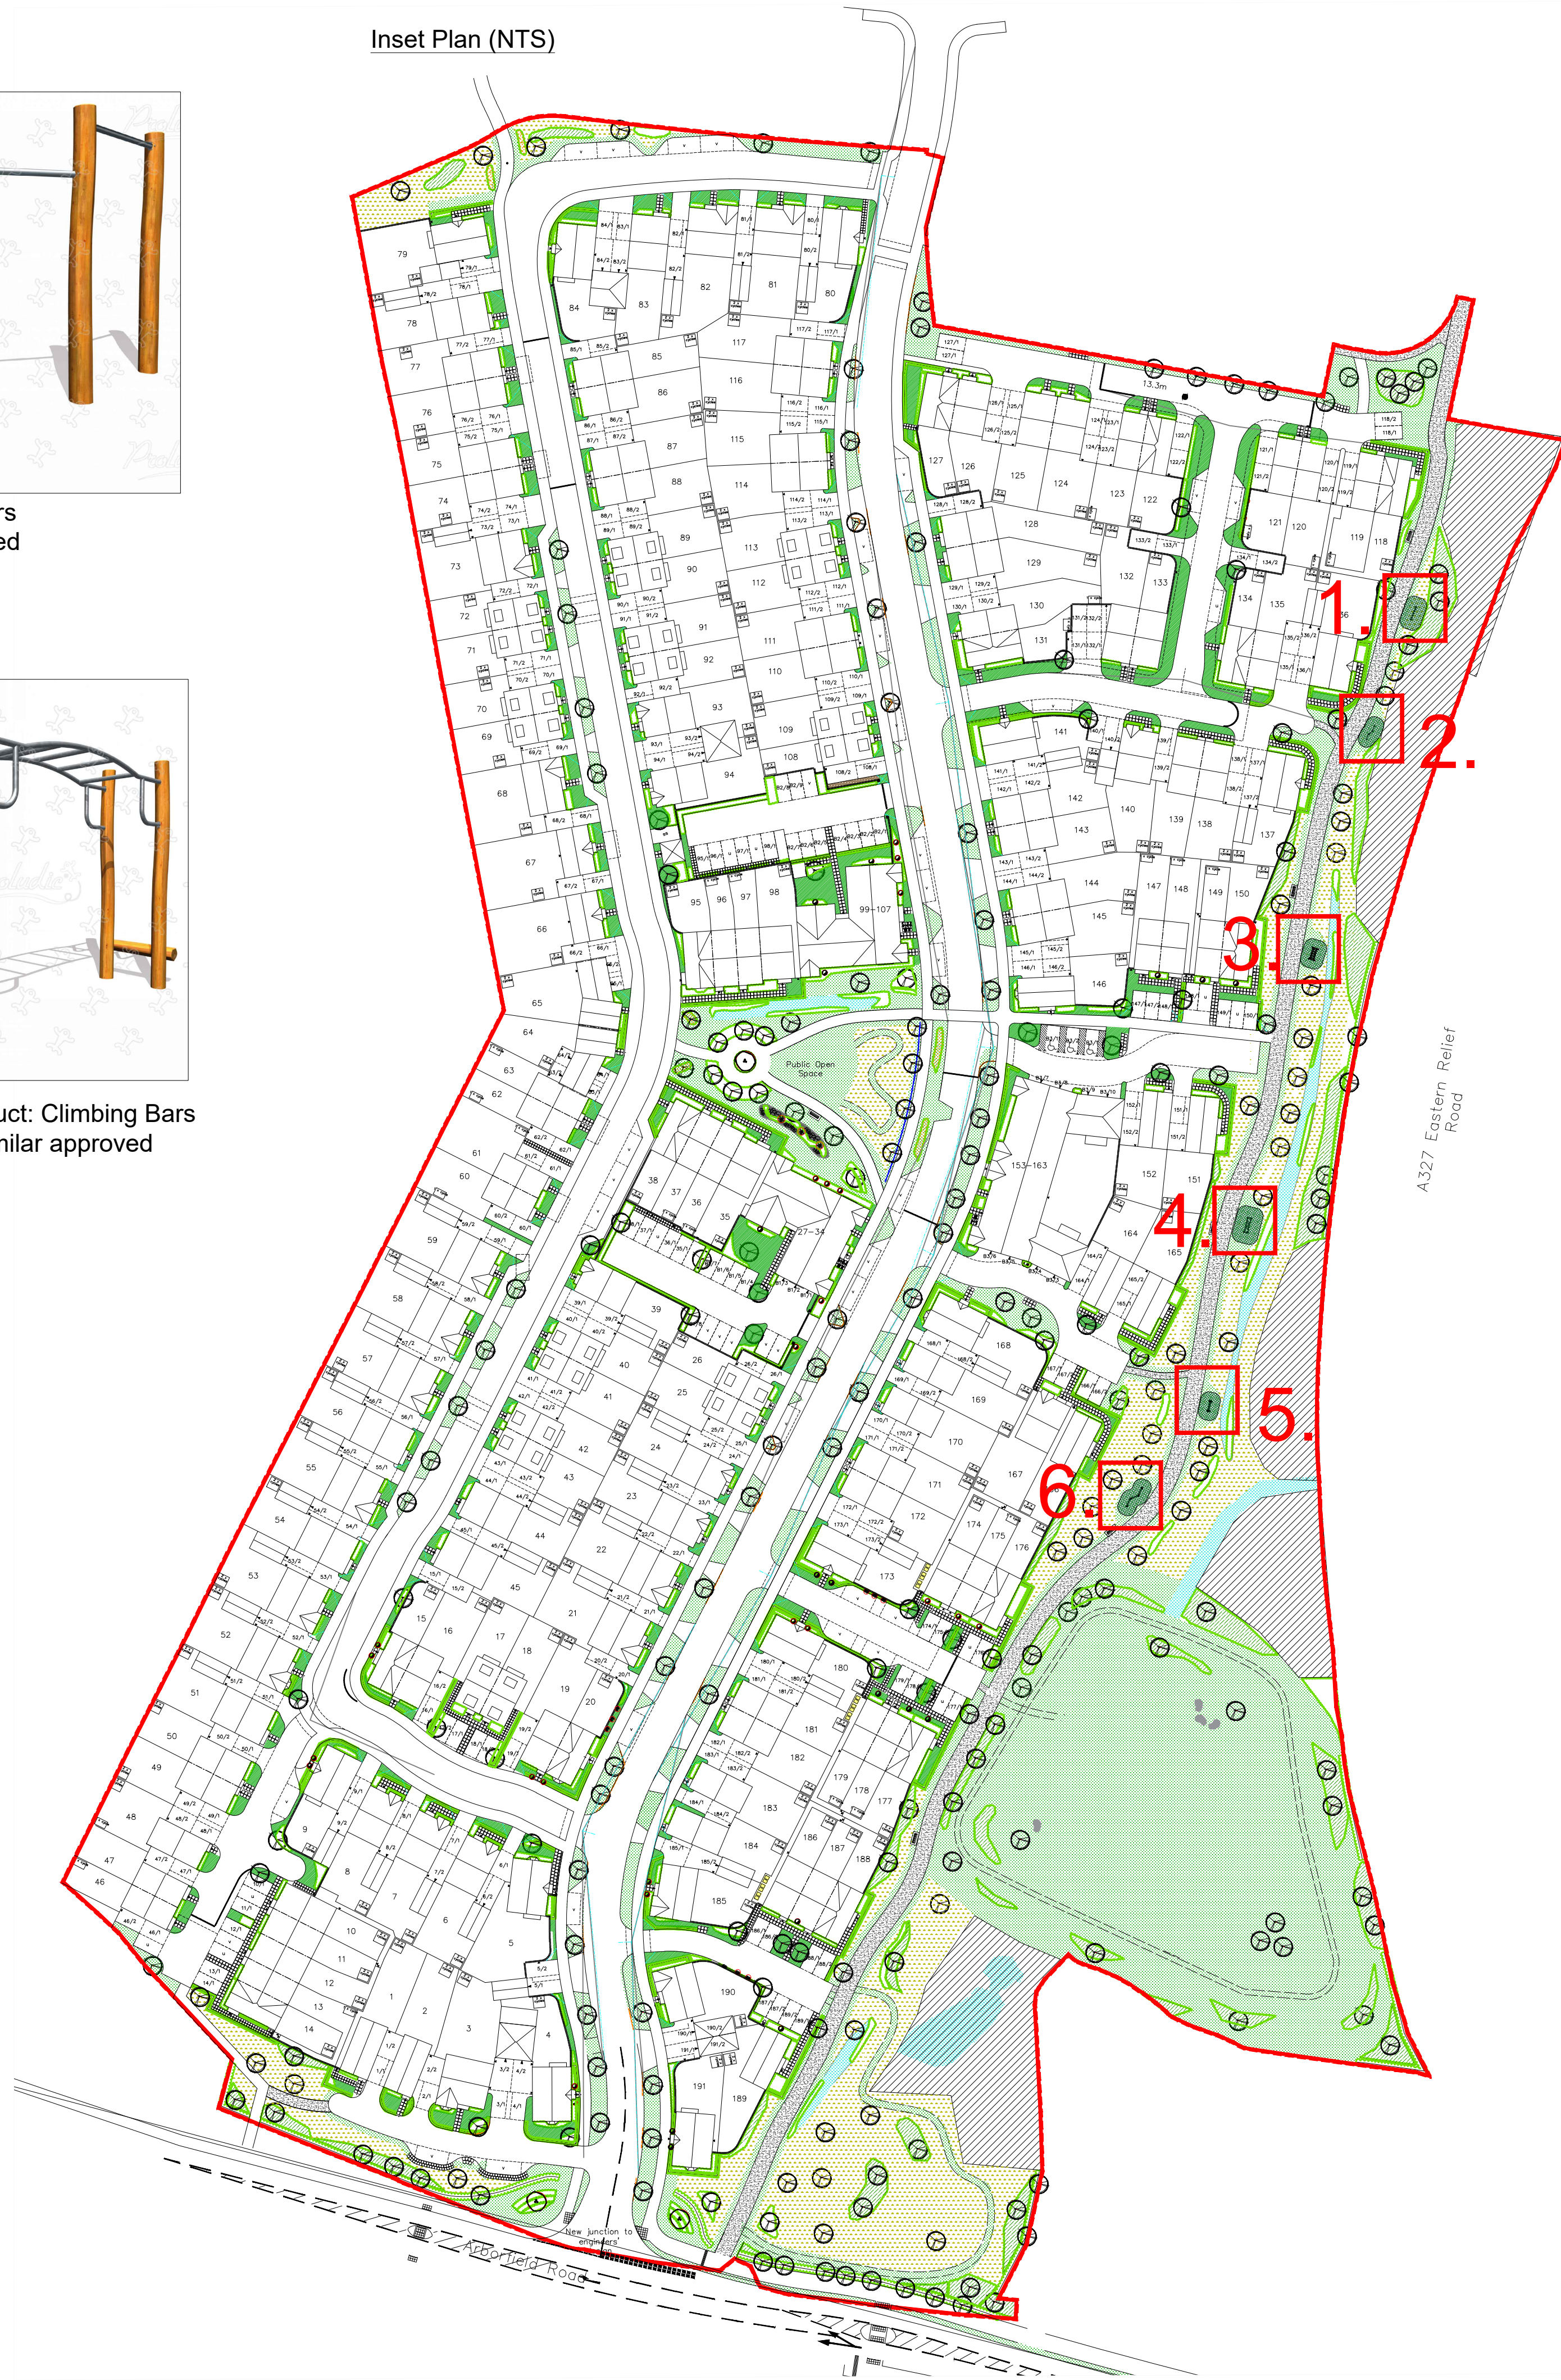

NOTES:
Based upon the Ordnance Survey map with permission of The Controller of Her Majesty's Stationery Office, © Crown Copyright.
Aspect Landscape Planning Ltd, West Court, Hardwick Business Park, Noral Way, Banbury OX16 2AF.
Licence 100045345

Copyright reserved 1:100 @ A1
0m 1m 2m 4m

KEY:

- Site Boundary
- Existing Trees
- Existing Shrubs
- Proposed Amenity Grass Seed
- Proposed Wildflower Mix
- Proposed WetWildflower Mix
- Proposed Tarmac Footpath
- Rubber Safety Matting
- Proposed Timber Bench
Finish: Treated Softwood timber
Size: L2000mm W580mm H770mm
Root Fixed Length 300mm

REV	DATE	NOTE	Drawn/Chk'd
aspect landscape planning			
TITLE			
Land North of Arborfield Road, Shinfield Trim Trail Plan			
CLIENT			
Bellway Homes Limited (Thames Valley)			
SCALE	DATE	DRAWN	CHK'D
1:50@A1	AUG 2025	SP	CW
DRAWING NUMBER	REVISION		
8395.TTP.7.0	-		