

Project Conway, Henley-on-Thames

240847 - Staff Accommodation

Date of permission - 13.09.24




BEAU BESPOKE

Planning Ref: 240847 - Staff Accommodation

Condition no: 6

Planning Condition:

Works to Garden Wall - Notwithstanding the details submitted prior to commencement of the development hereby permitted, the applicant, agent, or successor in title, are to provide a programme of works to retain, alter, and repair the existing brick walling to the former walled garden that is to be submitted to and approved in writing by the local planning authority. Works to the former walled garden walling shall then be undertaken in accordance with the details as approved.

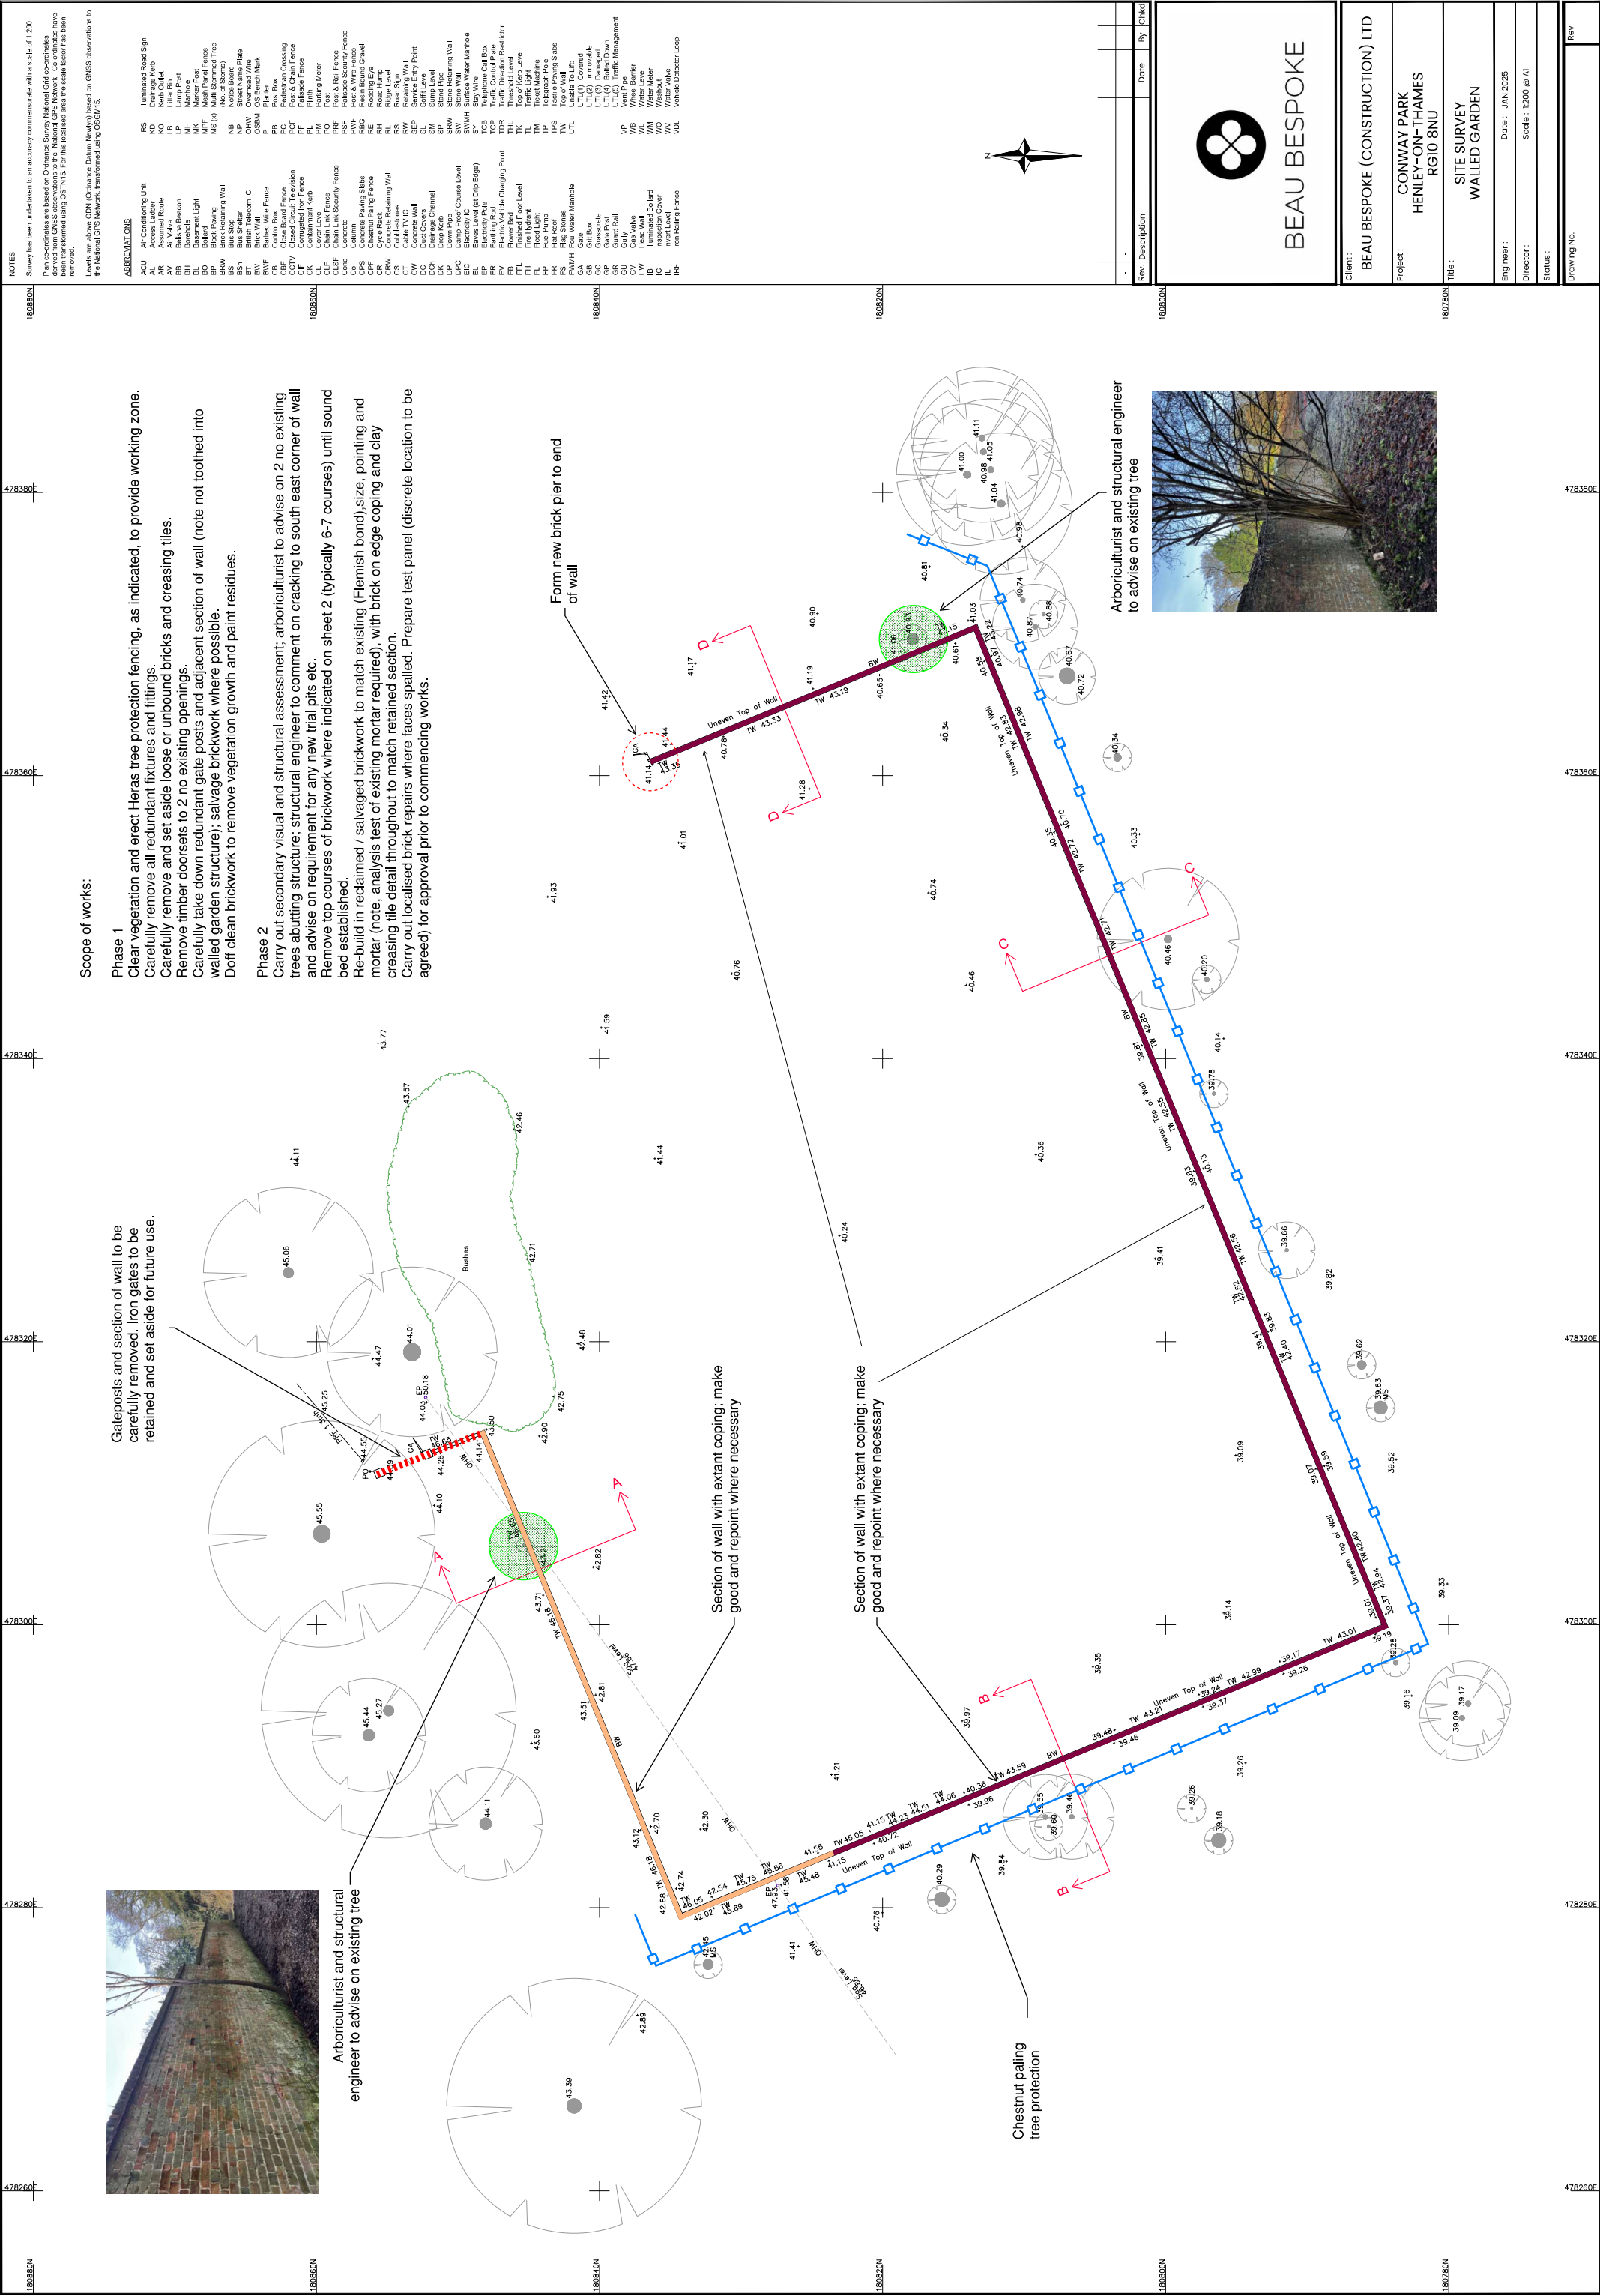


NOTES




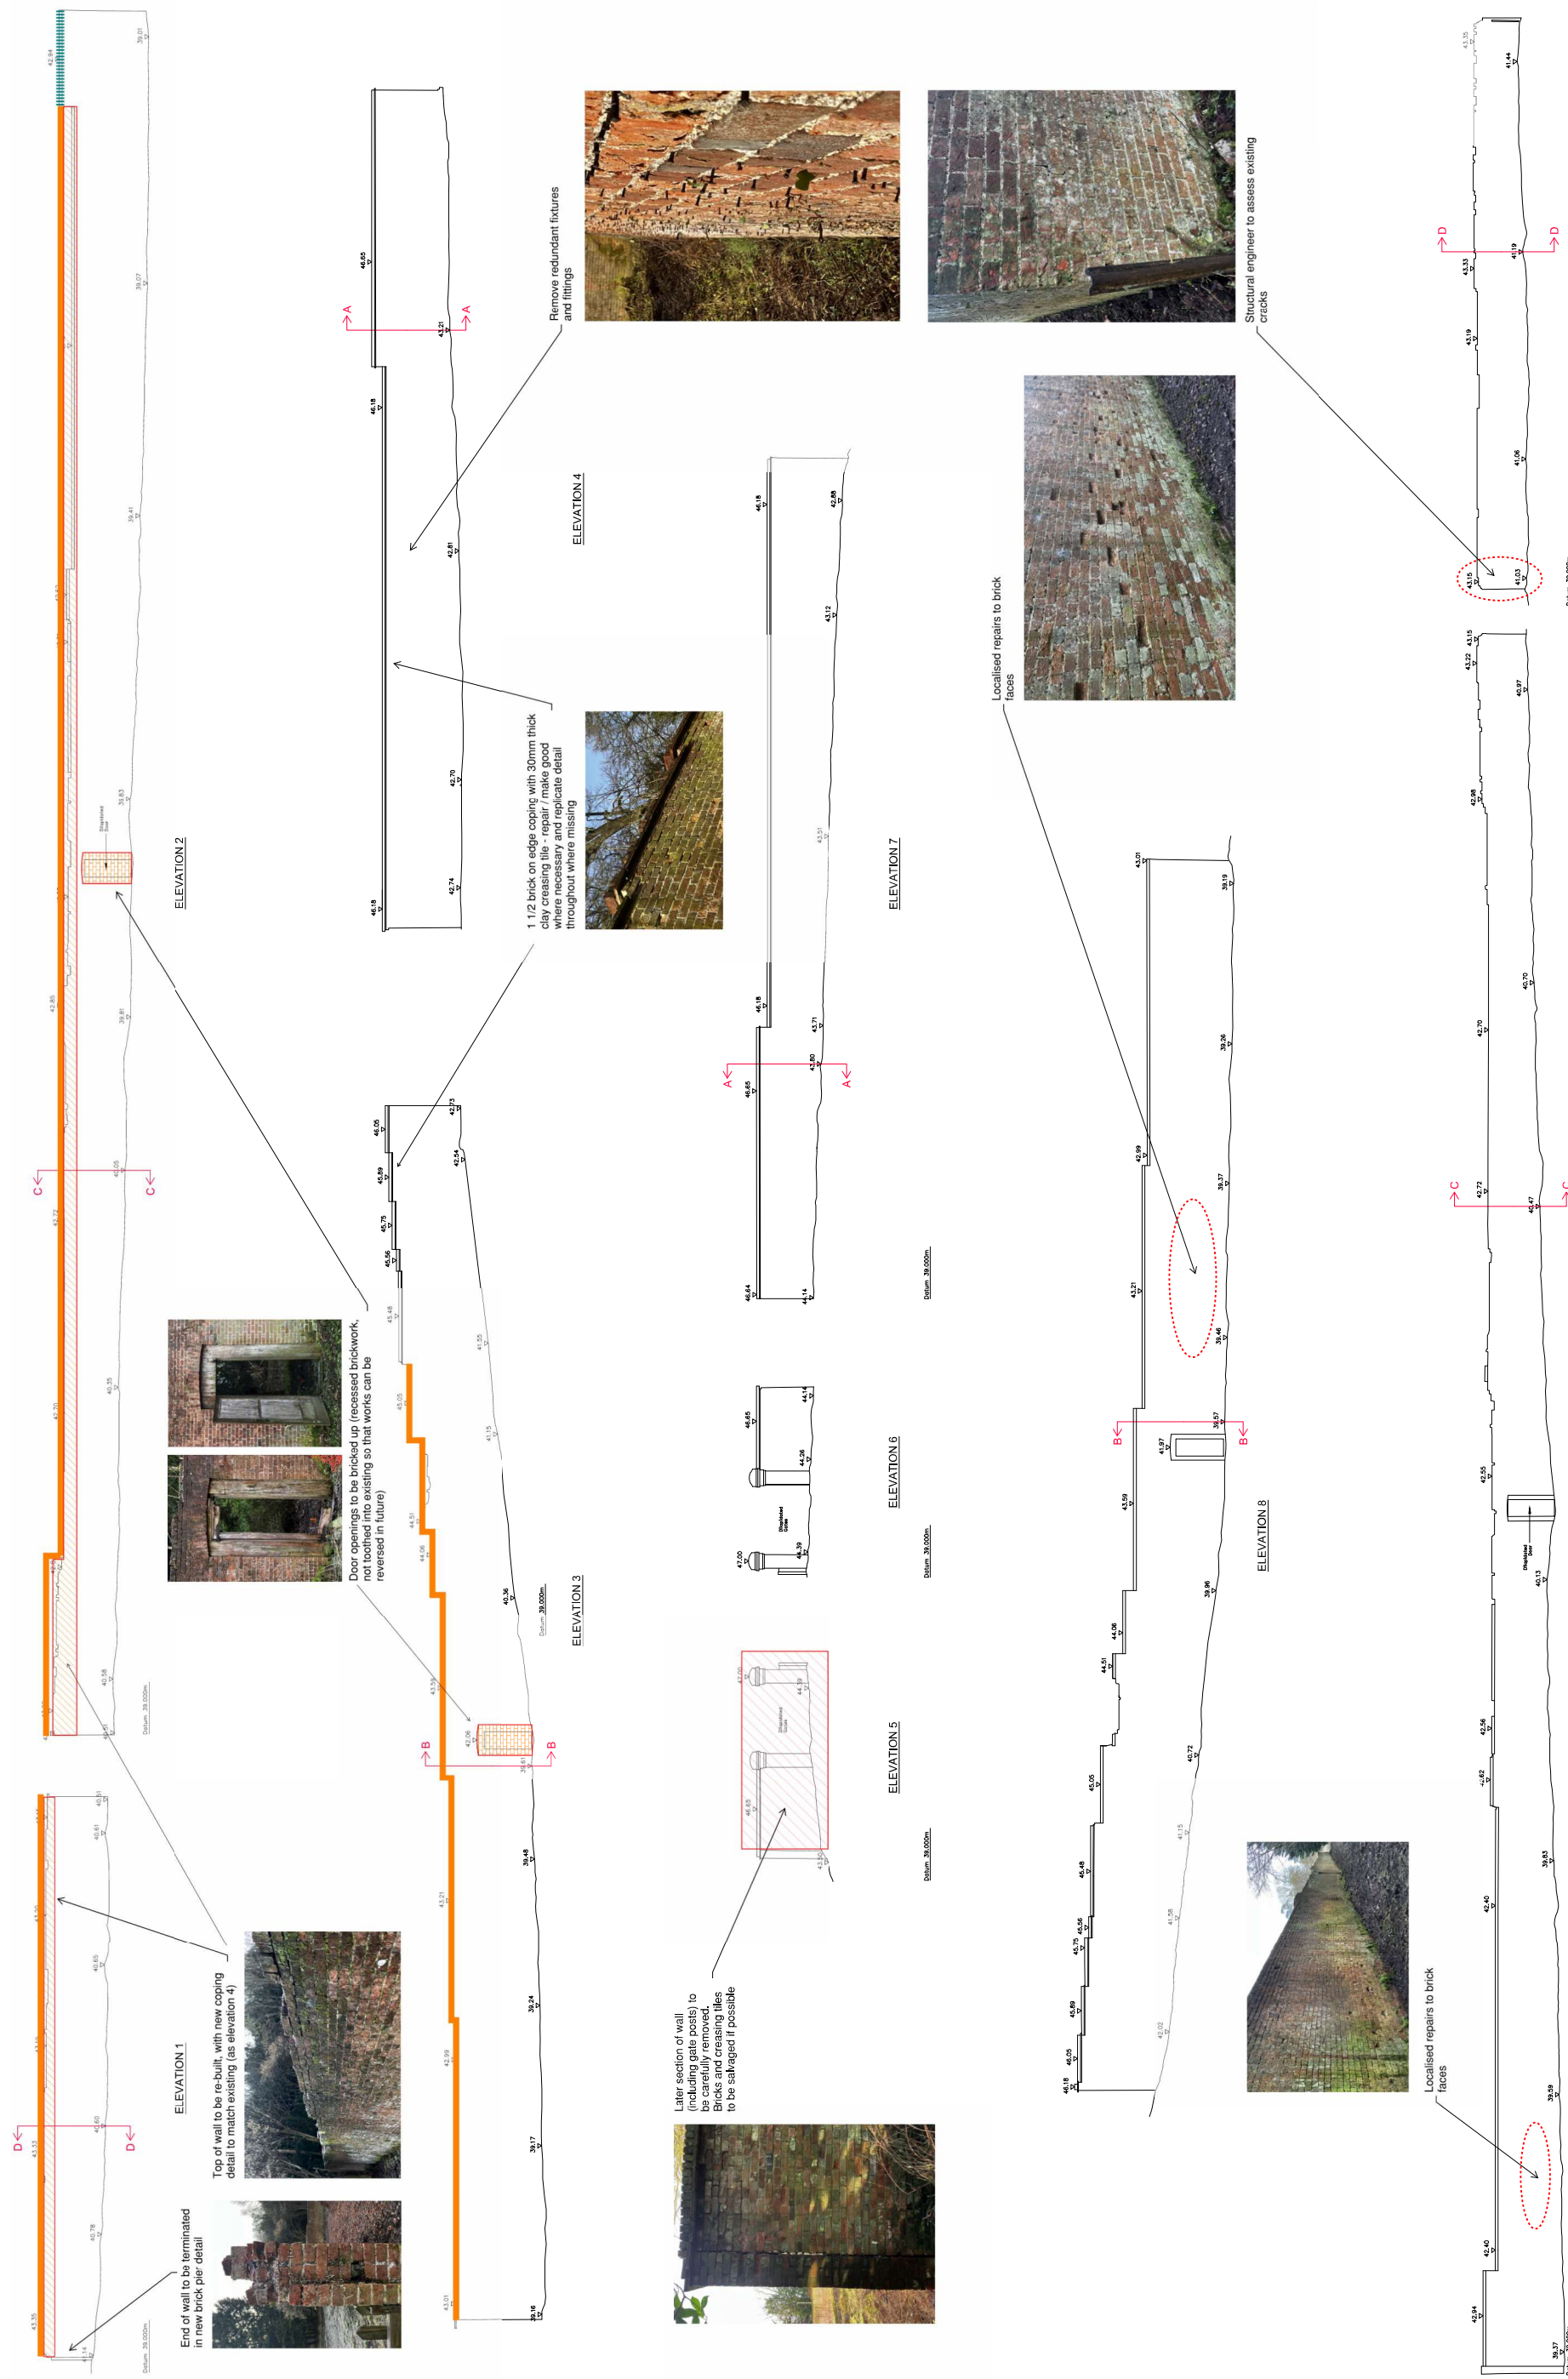

BEAU BESPOKE

BEAU BESPOKE (CONSTRUCTION) LTD
Project: CONWAY PARK HENLEY-ON-THAMES RG10 8NU
Title: WALLED GARDEN ELEVATIONS
Engineer: JAM 2025
Director: Scale: 1:100 @ A3
Drawn: JAM 2025
Sheet No. 1 of 1