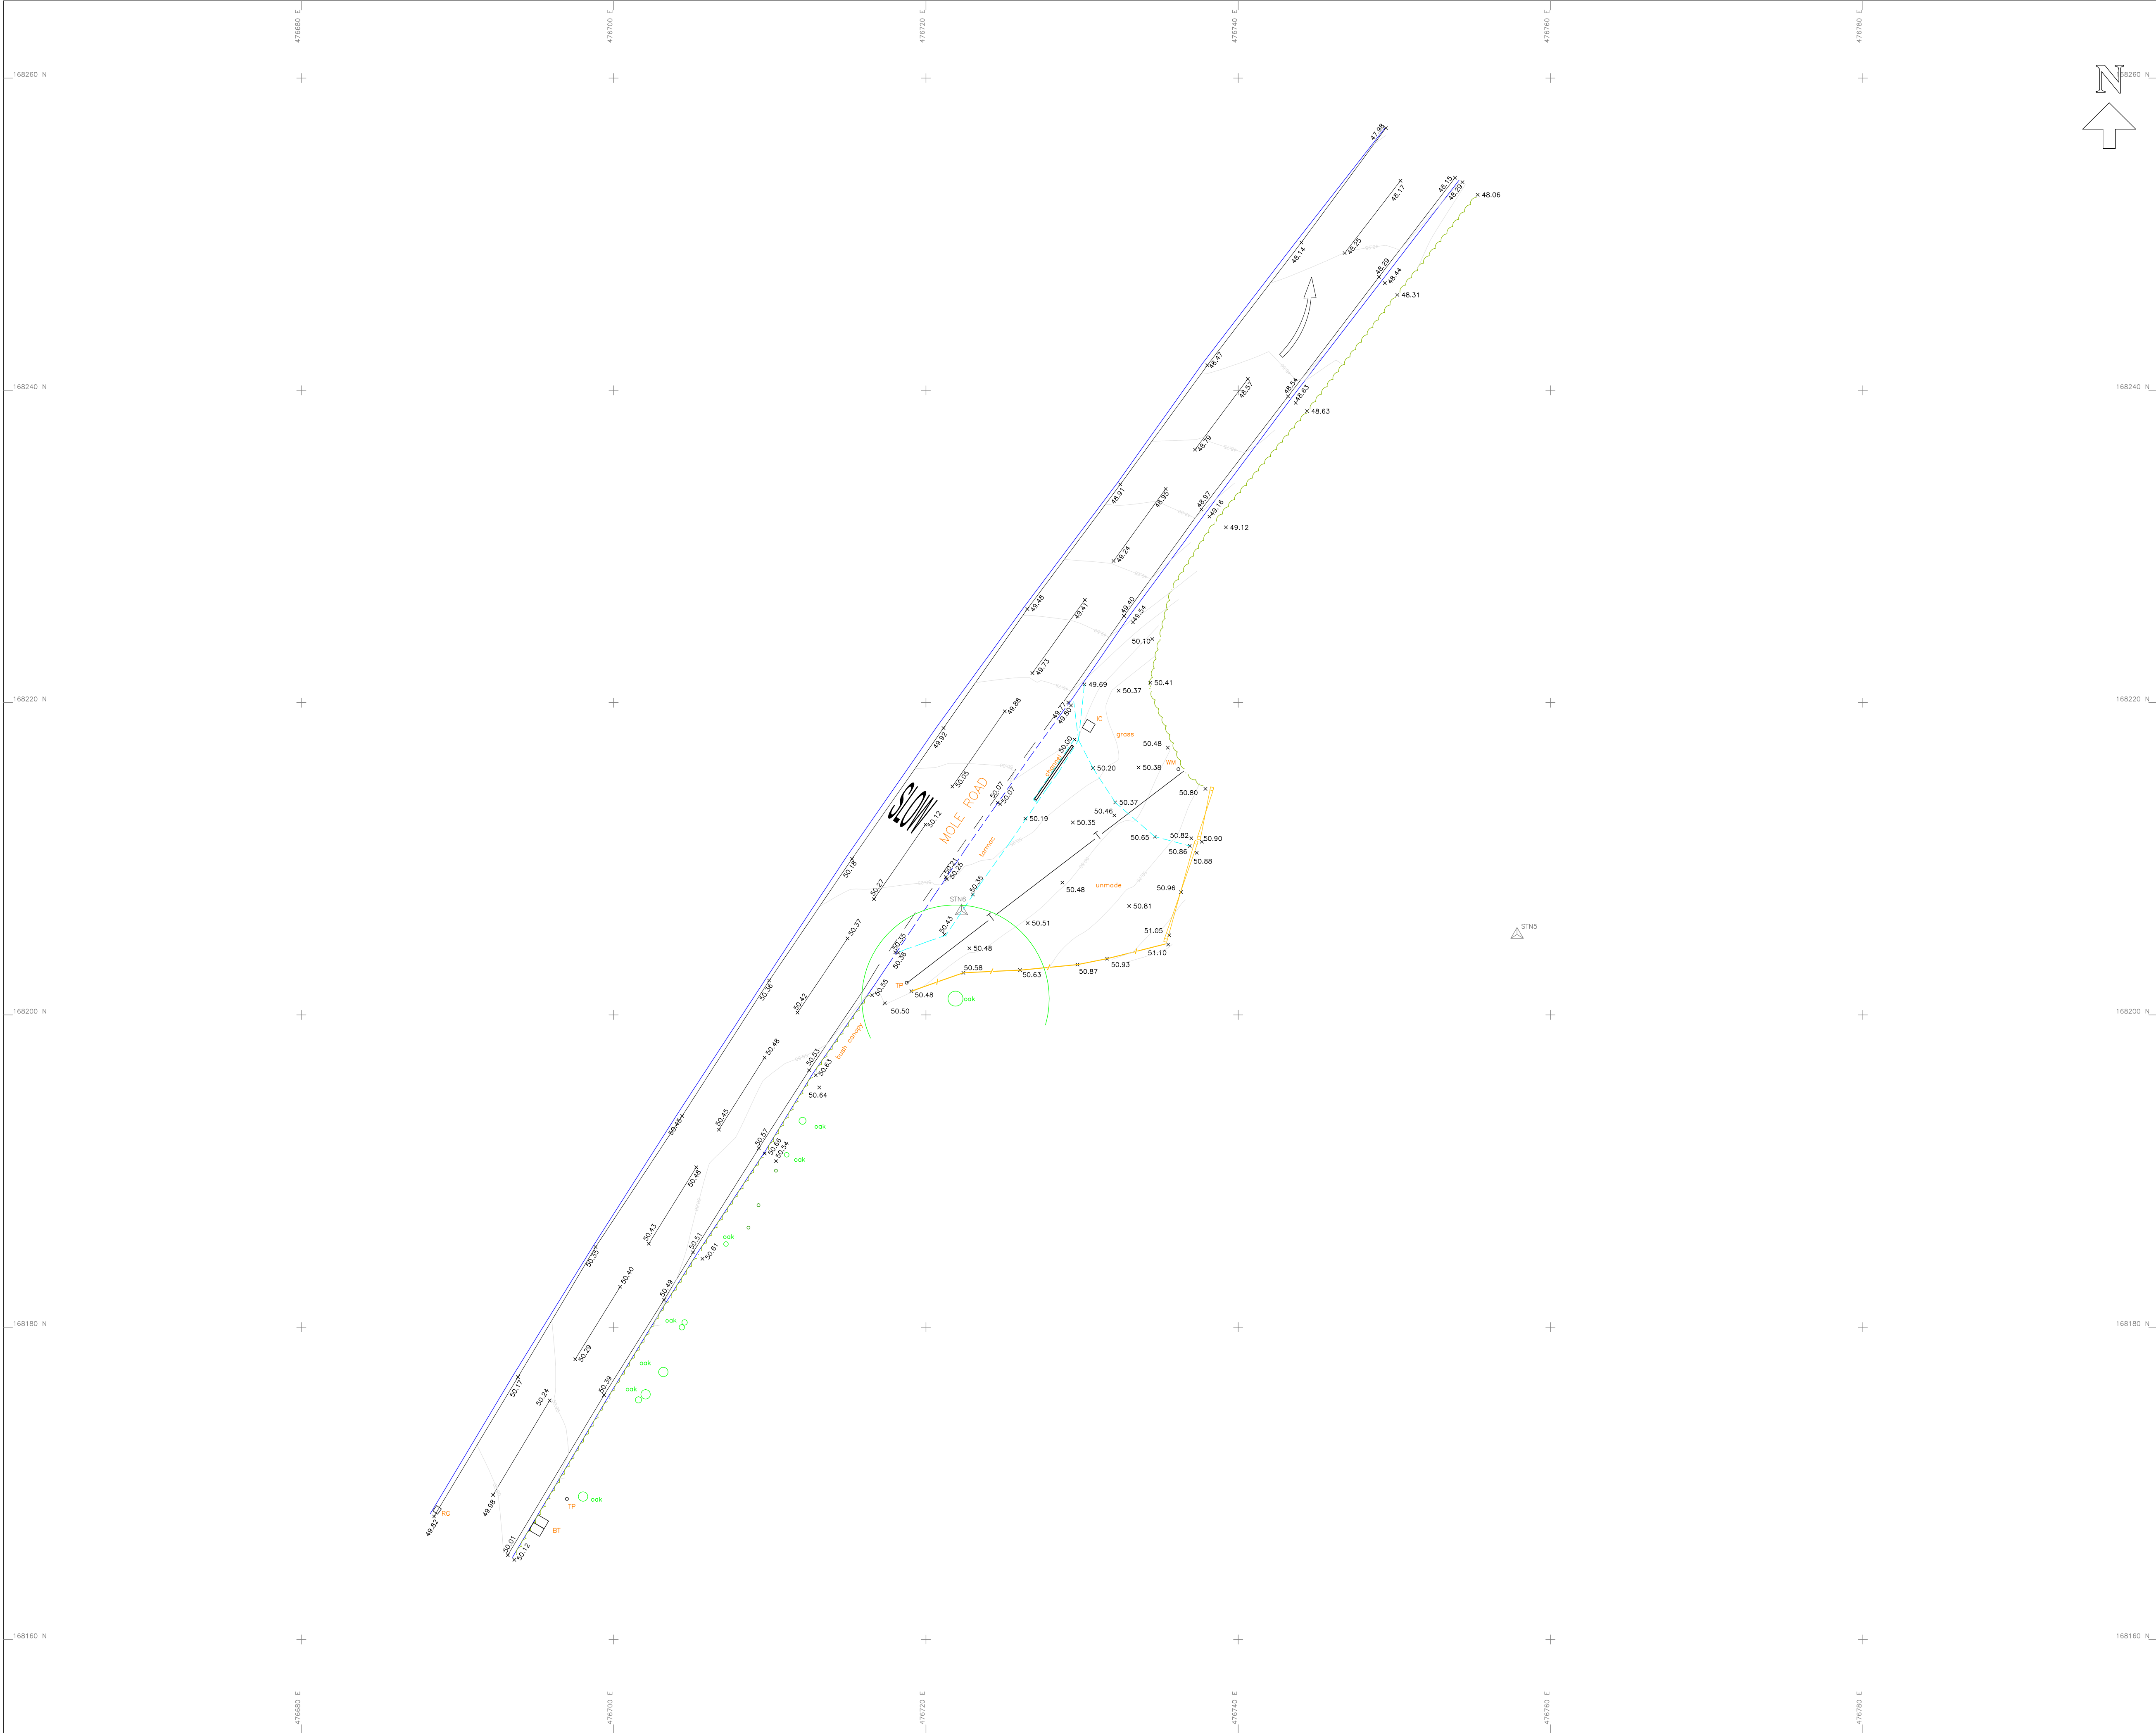


LEGEND

FEATURE STYLES

FEATURE	STYLES	FEATURE	ABBREVIATIONS
SURVEY CONTROL		AV	Air Valve
FENCE		BS	Bus Stop
HEDGE		BT	British Telecom
FWS		BW	Brick Wall
SWS		CB	Conc Bollard
WATER		CL	Cover Level
POWER LINE (OVERHEAD)		CTO	cable TV outlet
TELECOM LINE (OVERHEAD)		EB	Electric Box
ELECTRIC MAIN		EC	Electric Cover
GAS MAIN		EP	Electricity Pole
EMBANKMENT		FH	Fire Hydrant
		FL	Floor level
		G	Gully
		GM	Gas Meter
		GV	Gas Valve
		IL	Invert Level
		IC	Inspection Chamber
		KLS	Keep Left Sign
		KD	Kerb Offset
		LB	Letter Box
		LP	Lamp Post
		MKR	Marker
		MP	Metal Post
		MH	Manhole
		MB	Metal Bollard
		P	Post
		PI	Petrol Interceptor
		RG	Road Gully
		RNB	Road Name Board
		RS	Road Sign
		RW	Retaining Wall
		SA	Sookaway
		SC	Stopcock
		SV	Sluice Valve
		TP	Telegraph Pole
		TCB	Telephone Box
		TJB	Telephone Box
		TL	Traffic Light
		V	Valve
		VP	Vent Pipe
		WL	Water Level
		WM	Water Meter
		WO	Water Outlet
		WV	Water Valve

FENCE TYPES

BWR	Barbed Wire
CB	Close Board
CI	Corrugated Iron
CL	Chain Link
CPL	Conc Panel
CP	Chestnut Paling
CW	Chicken Wire
IW	Interwoven
IR	Iron Railing
OB	Openboard
PR	Post and rail
PW	Post and Wire

DATUM
GRID - ORDNANCE SURVEY NATIONAL GRID (OSTN15)
LEVELS - ORDNANCE SURVEY (OSGM15)
SCALE FACTOR REMOVED


SURVEY CONTROL			
STN	-E-	-N-	-Z-
5	476757.862	168205.154	52.078
6	476722.280	168206.661	50.403

NOTES

Drainage and service covers that were buried, obscured or not visible at the time of the survey cannot be shown. Sewer connections between manholes are assumed to be straight and only pipes visible from above ground are shown. All critical dimensions and connections should be checked and verified prior to starting work.

Tree canopy measured values are written as maximum spreads.
Tree species/condition to be verified by arboriculturist.
Offsite tree positions/sizes are approximate.

Surveyed physical features may not necessarily represent the legal boundary and should be checked with support of the Land Registry Title.

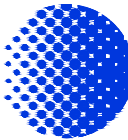

Moon Geospatial Ltd
Land & Engineering Surveyors

T: 0773 3321449

e: office@moongeospatial.com
www.moongeospatial.com

CLIENT

SILLETTE EQUESTRIAN

SITE

NEWLANDS
MOLE ROAD
SINDLESHAM
BERKSHIRE

TITLE

SITE SURVEY

AS EXISTING

SCALE	1/200 (A1)	DATE	SEPT 2024
DRAWING No.	01	JOB No.	24092083